




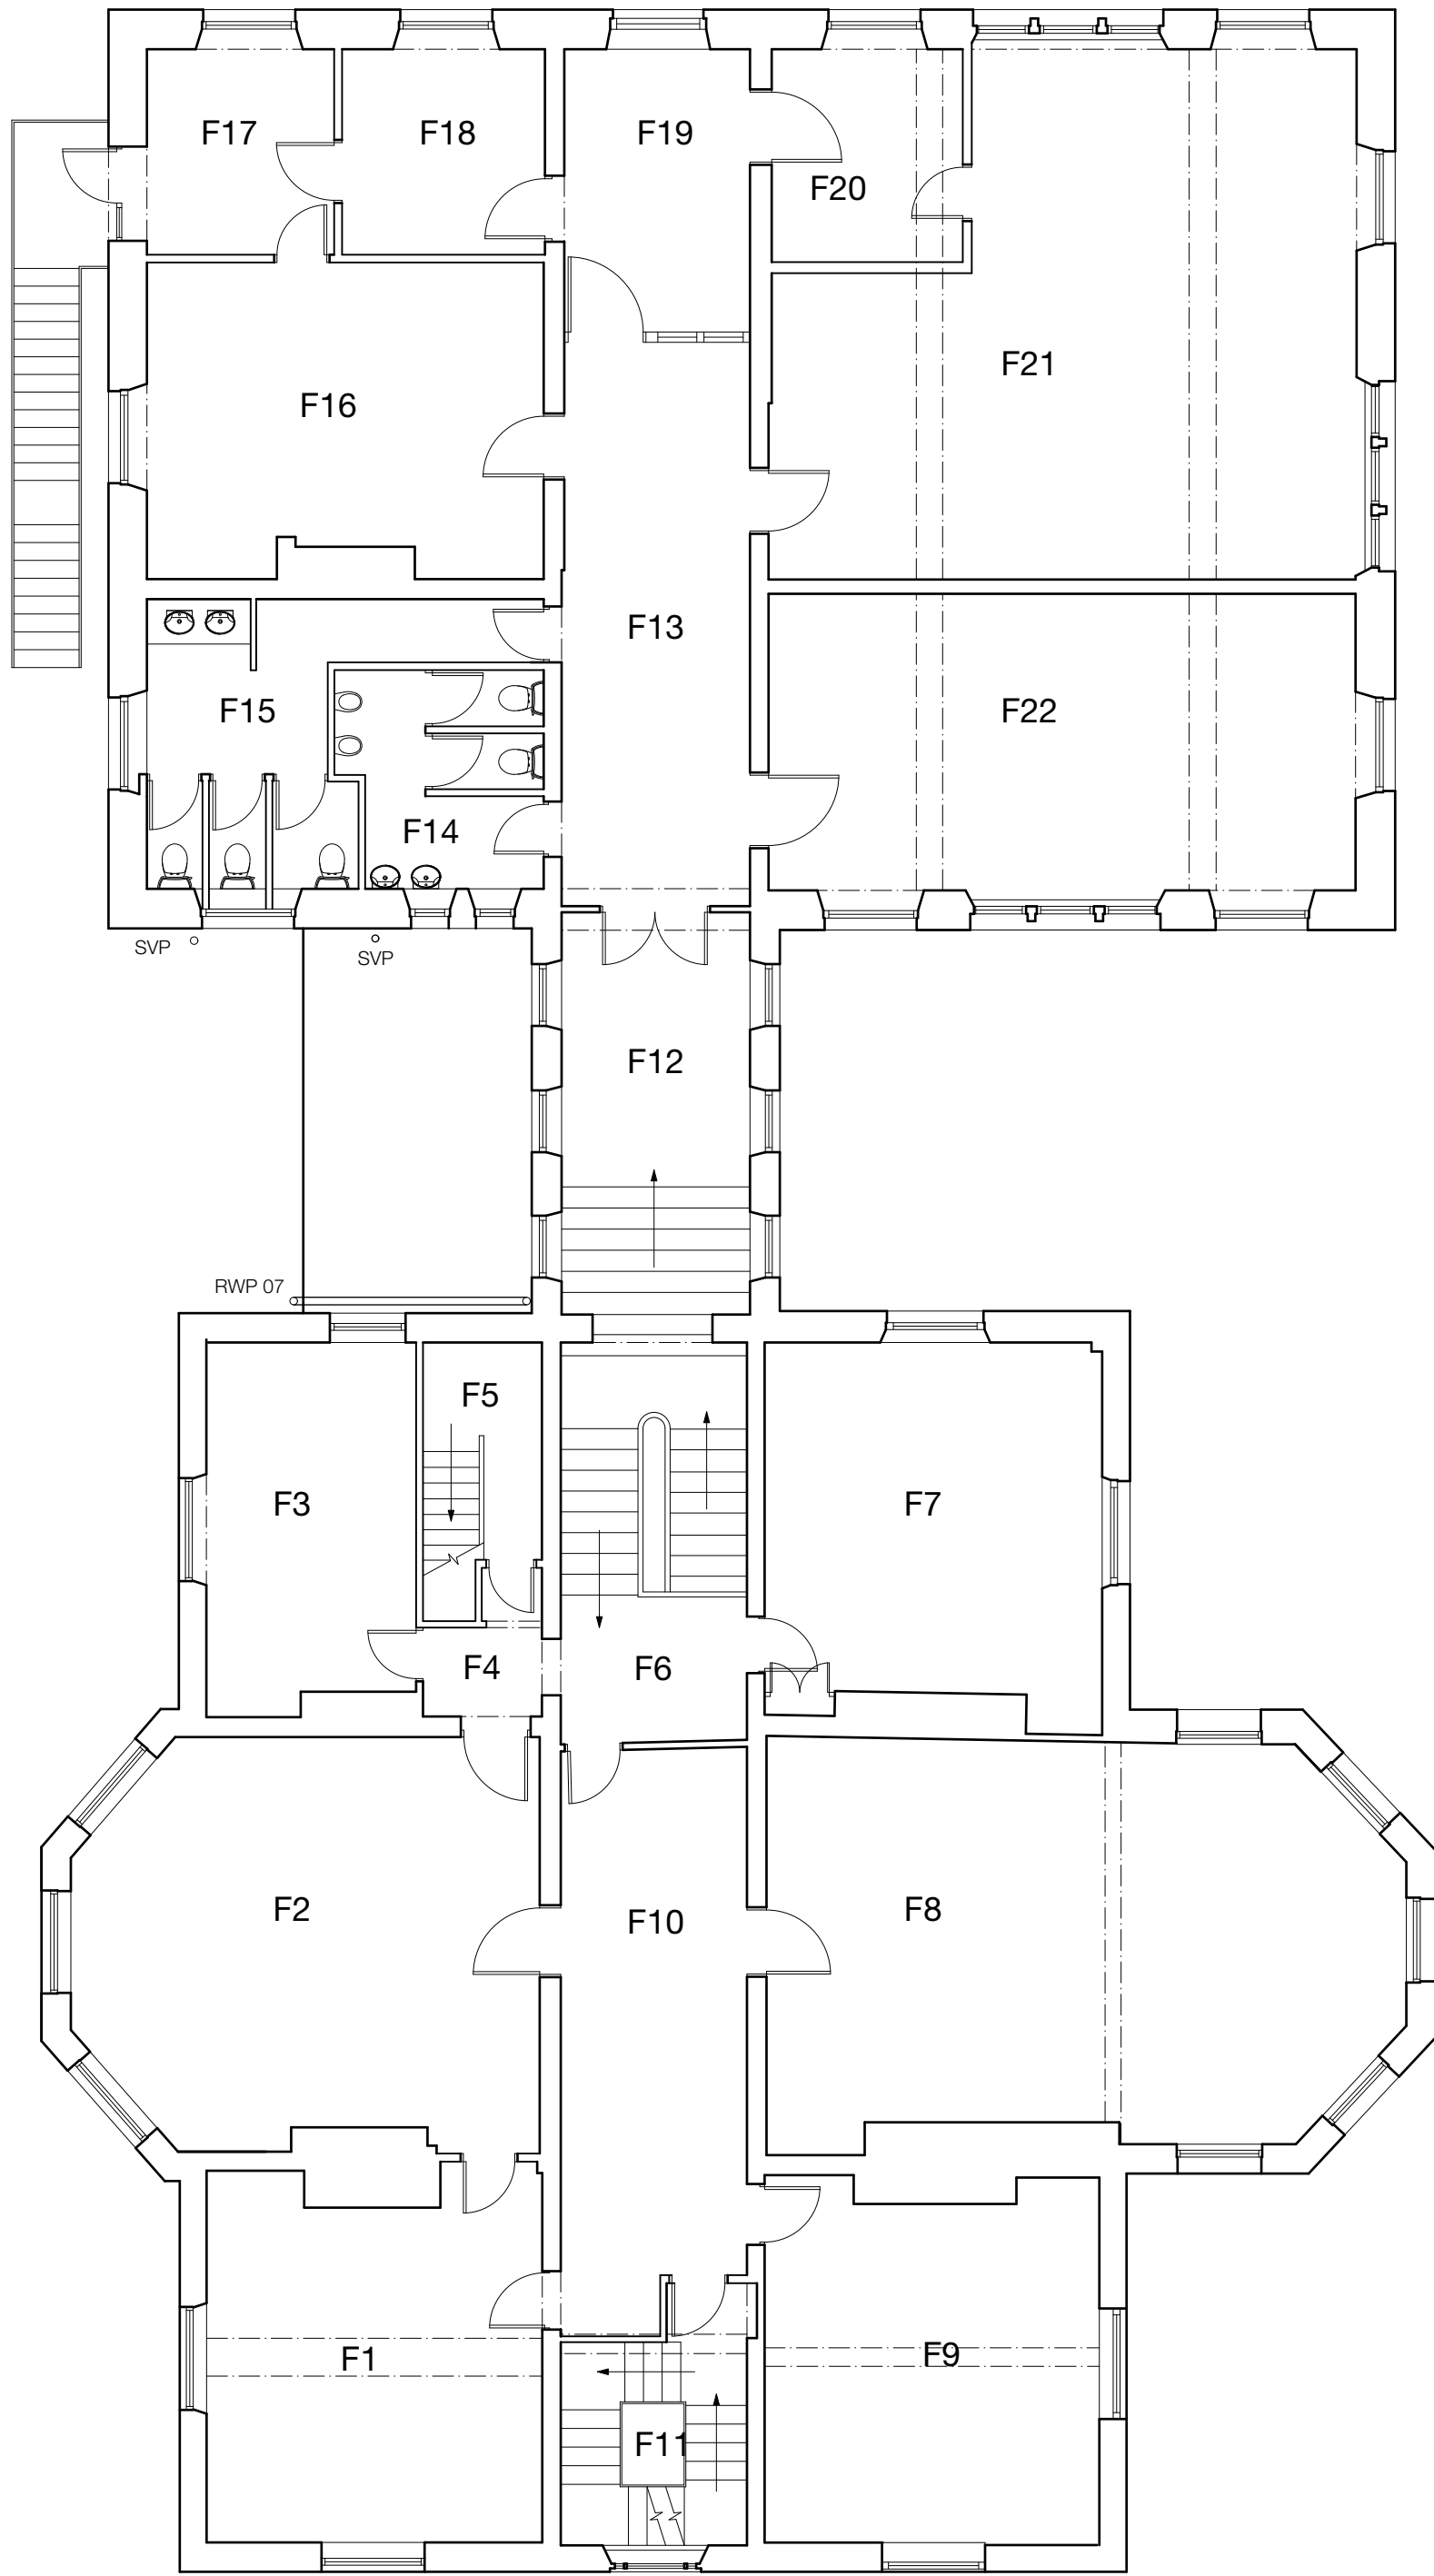

First Floor Plan

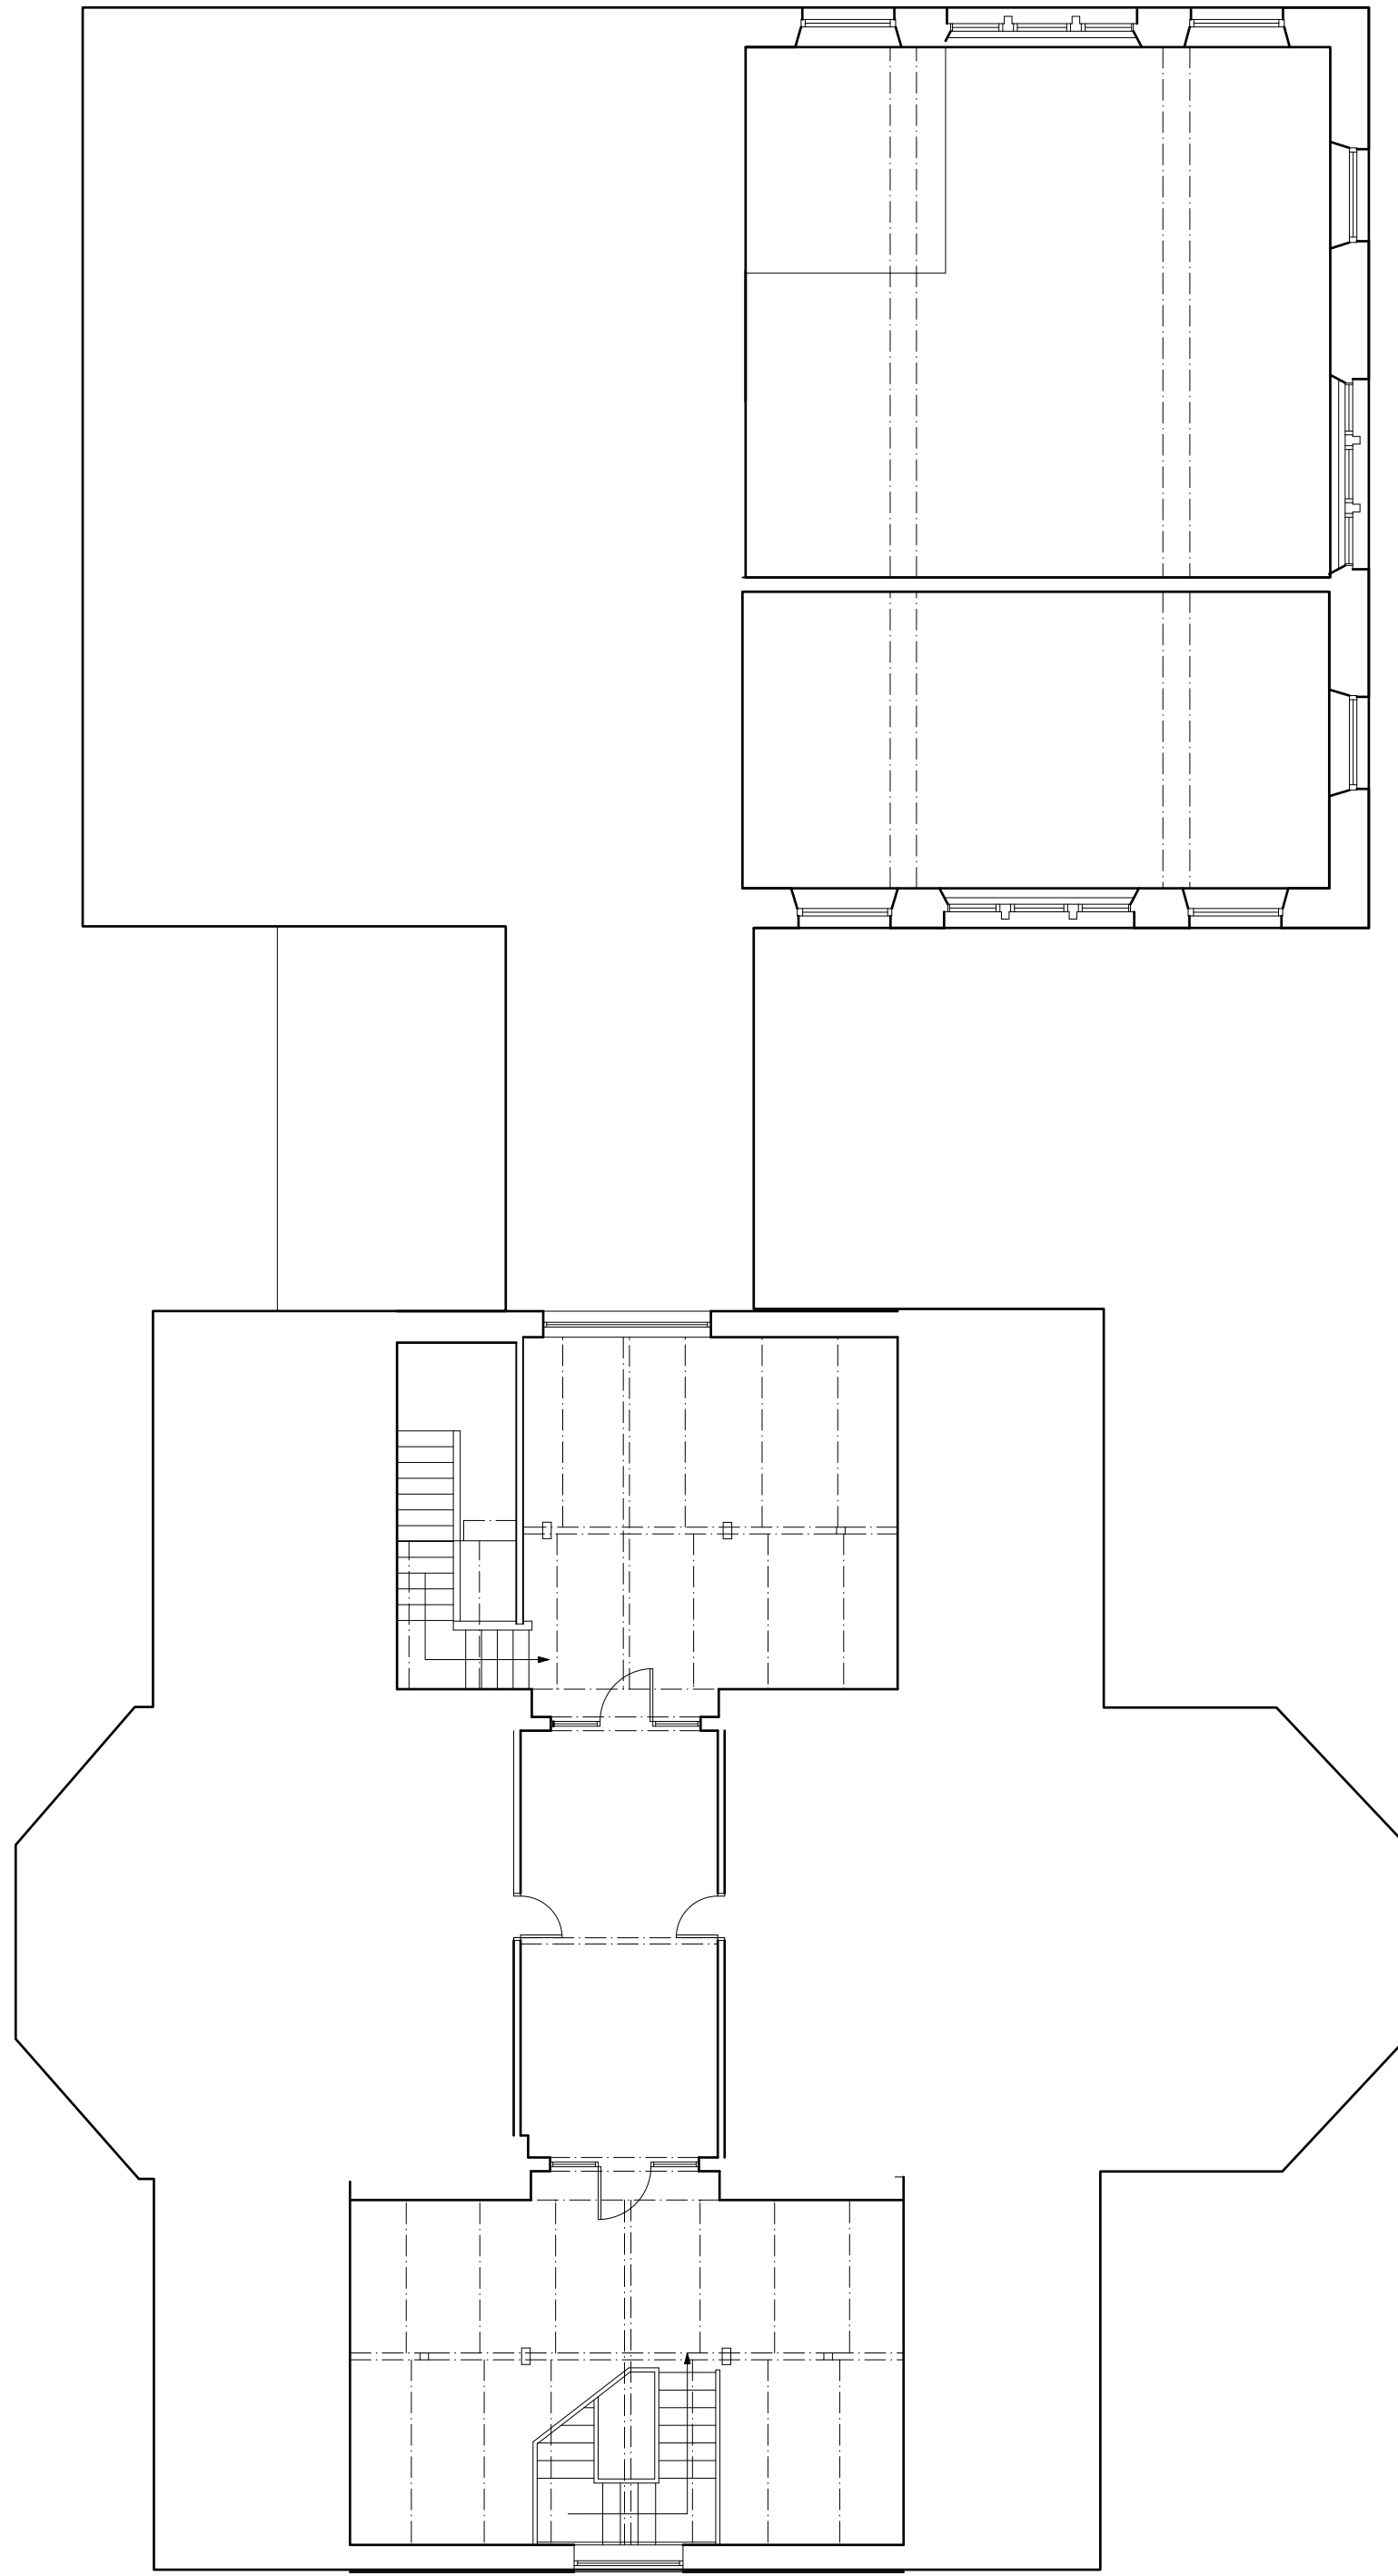

Second Floor Plan

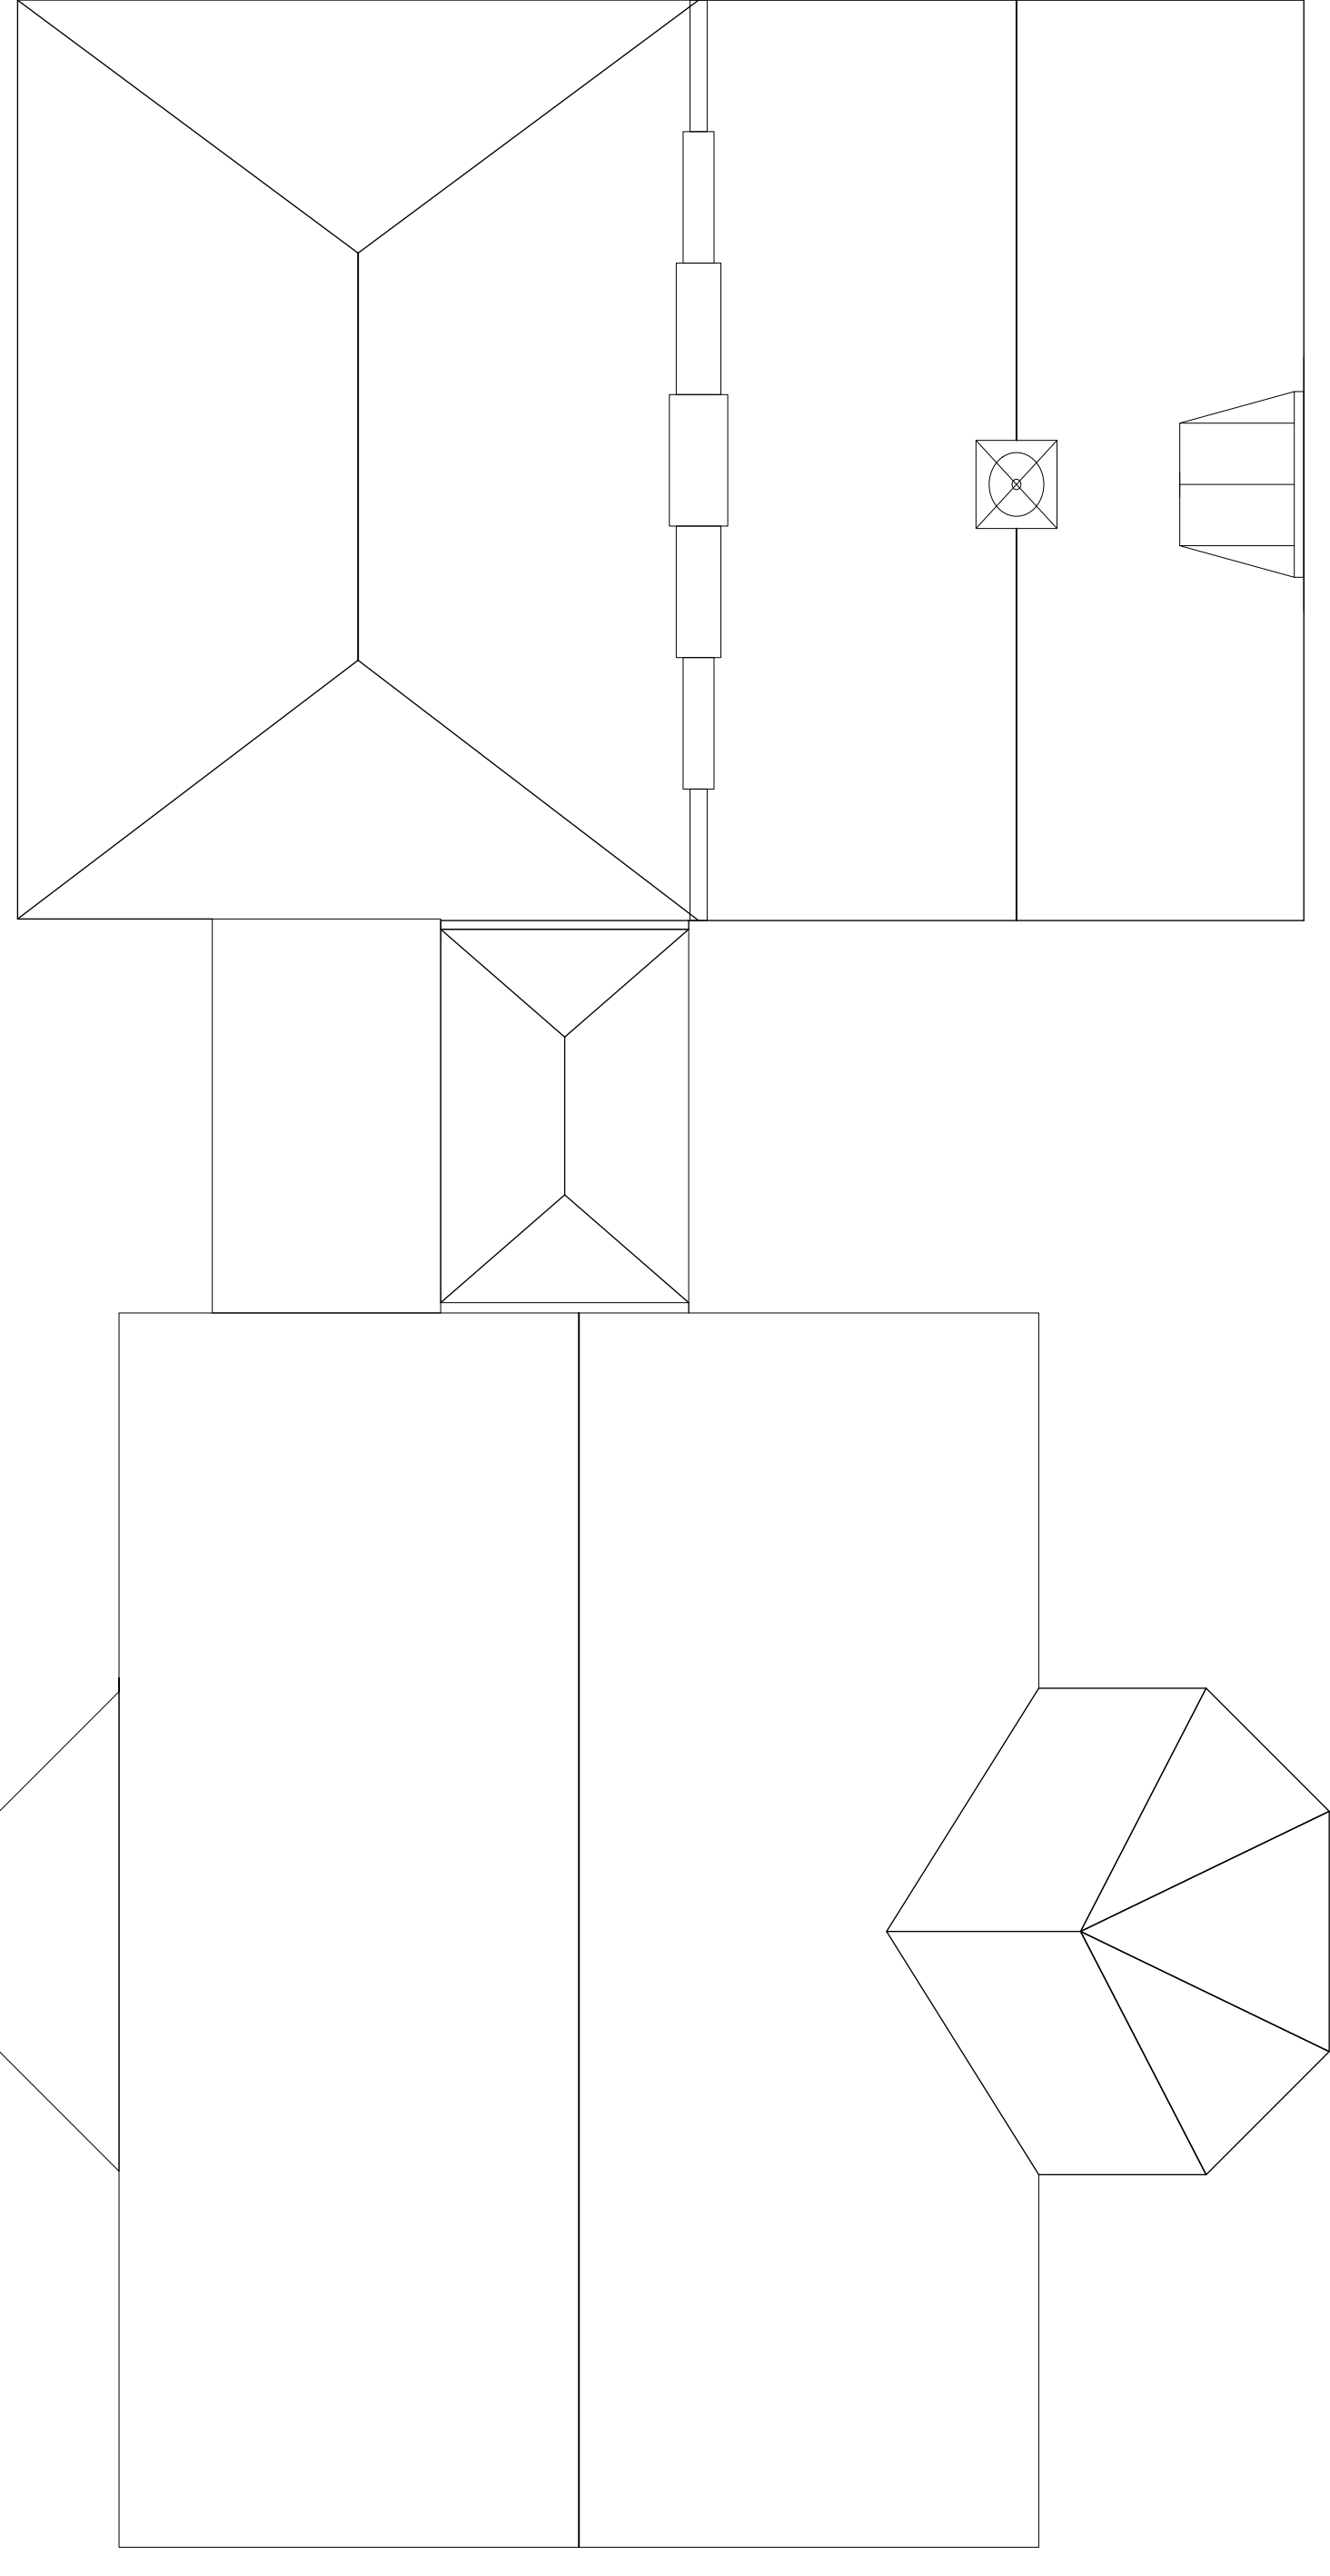

Roof Plan

Not for Construction
Based on drawings provided by A J Cocker Associates

Revision	
Project	Proposed Apartments
Address	Townhead, Yorkshire Street, Rochdale
Client	Raj Property Investments Ltd (Townhead)
Drawing	Extg First, Second & Roof Plans

storaharchitecture
Chartered Architects
RIBA Chartered Practice

www.storah.com	mail@storah.com	01706 813214
Scale	Sheet Size	Date
1:100	ISO A1	Nov 2022
Drawing Number	Revision	
22-039 - 011		

© Storah Architecture Ltd.

