


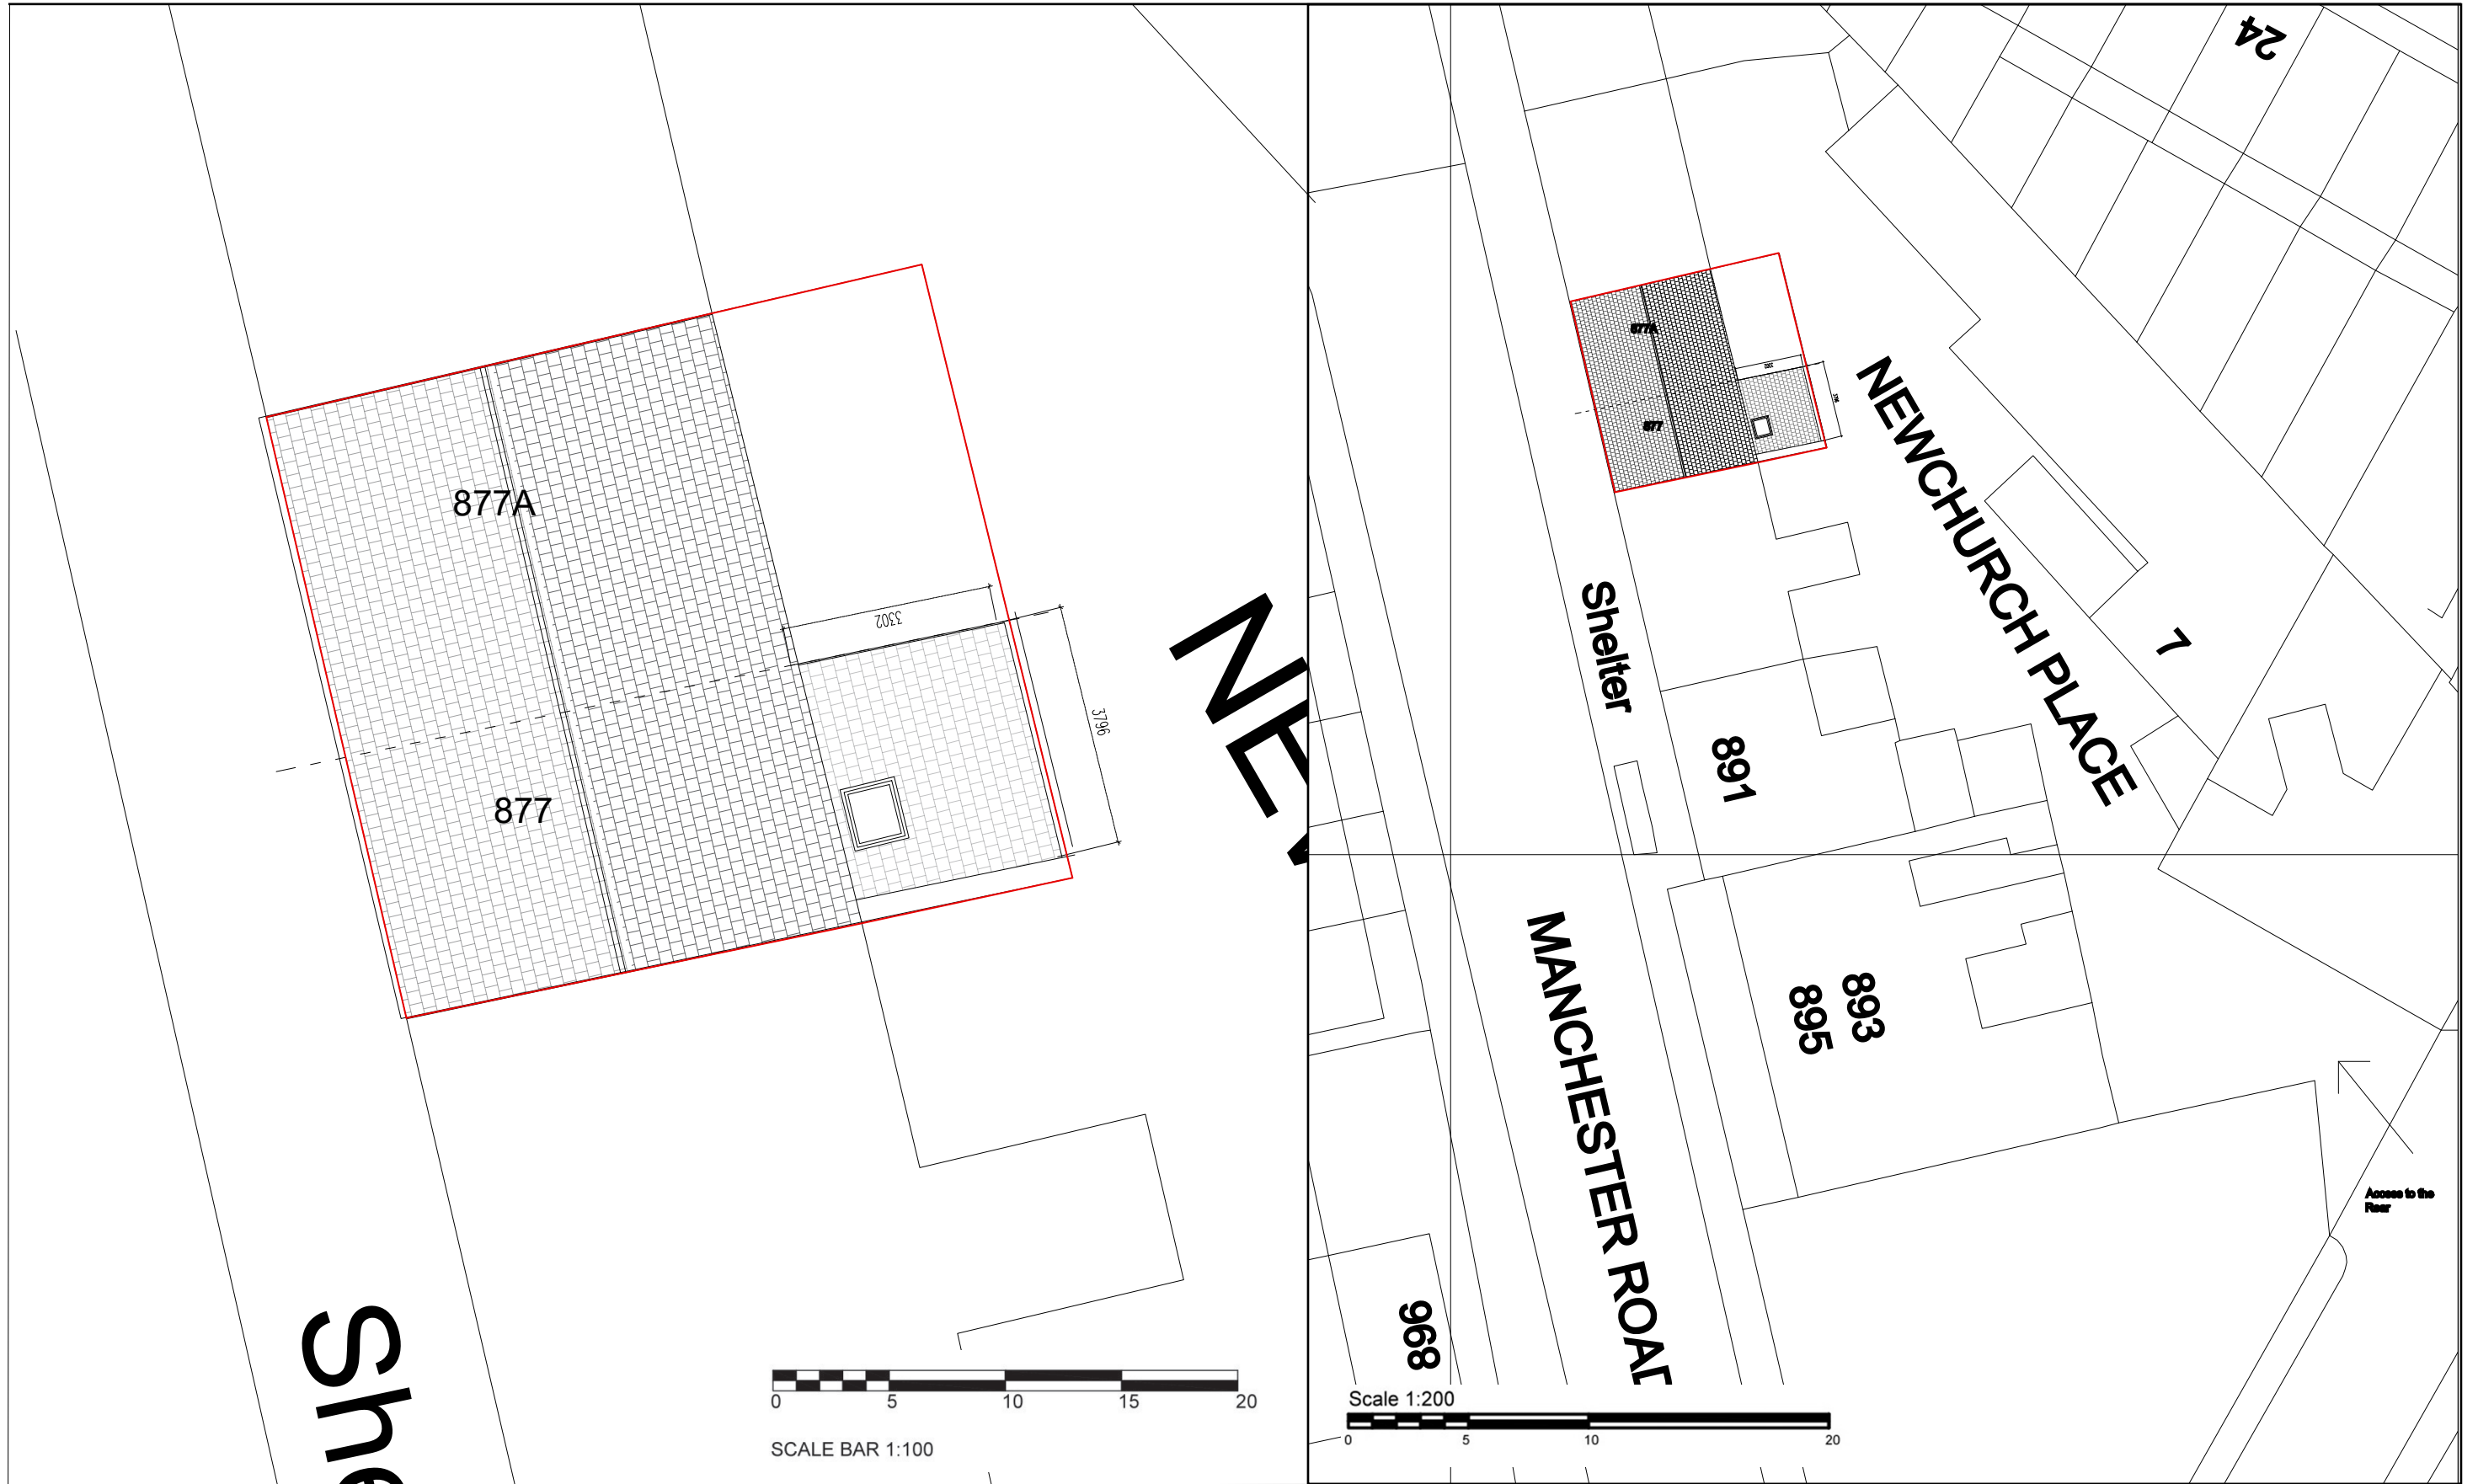

0 5 10 15 20
SCALE BAR 1:100

0 5 10 20
Scale 1:200



A: Manchester, M2
T: +44 (0)7514690111
E: adfstudio11@gmail.com



Note: DESIGN INTENT DRAWING ONLY.
ANY CONSTRUCTION MUST COMPLY WITH ALL
APPLICABLE BUILDING REGULATIONS.

ALL DIMENSIONS IN MM.

Rev
Amendment
Date

DRG:
Proposed Roof Plan Scale 1_100
and 1_200 Existing Access to the rear

DATE: FEB_ 2022
SCALE: 1:00_and 1_200
SIZE: A3

DRG STATUS:
Planning

DRAWN: DA
CHECKED: SB
DRG NO: 70-04/03

PROJECT:
Partial change of use of ground floor to create extension to dwelling (Use Class C3), single
storey rear extension to existing hairdressers (Use Class E), installation of new shop front,
application of render to front elevation, removal of render to rear and removal of doorway

ADDRESS:
887 AND 887A Manchester Road, OL11 2ST