




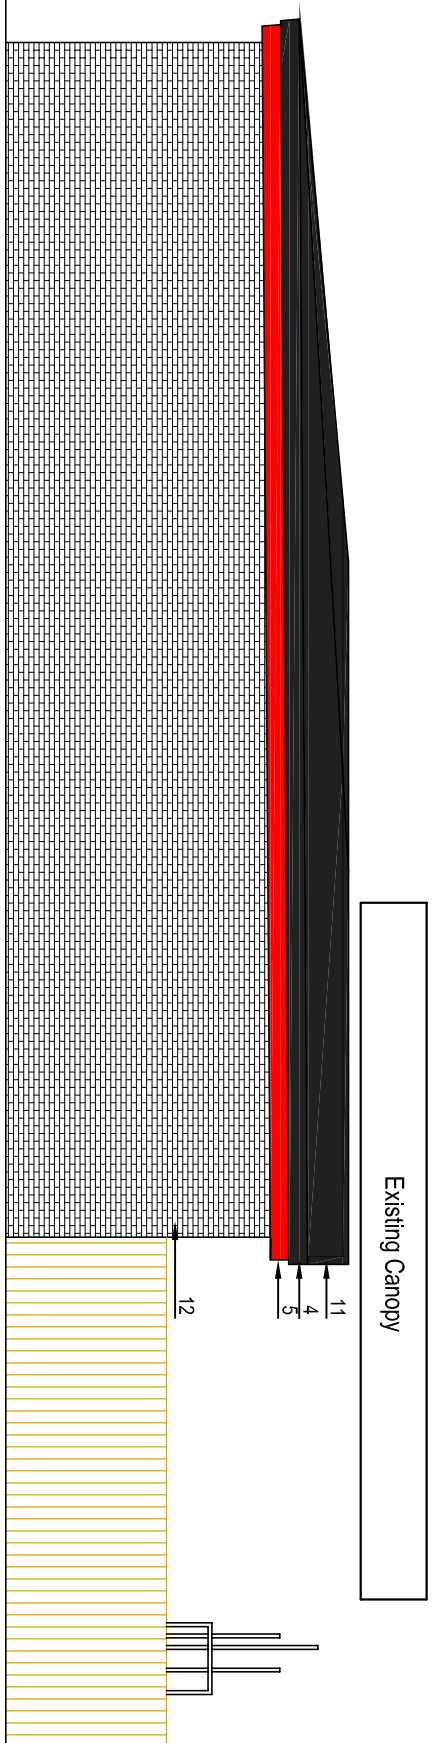


SOUTHEAST ELEVATION

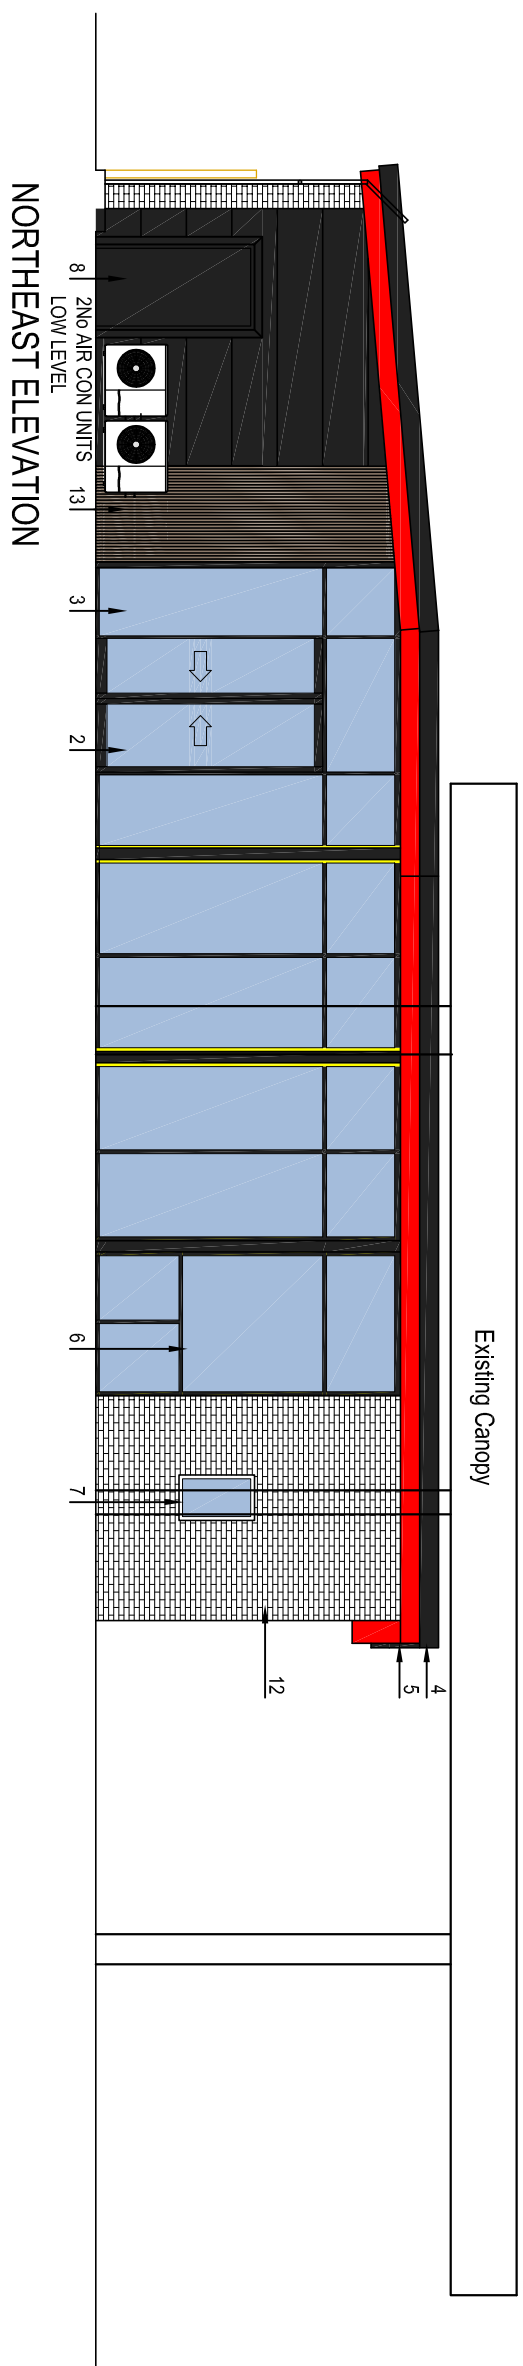


NORTHEAST ELEVATION

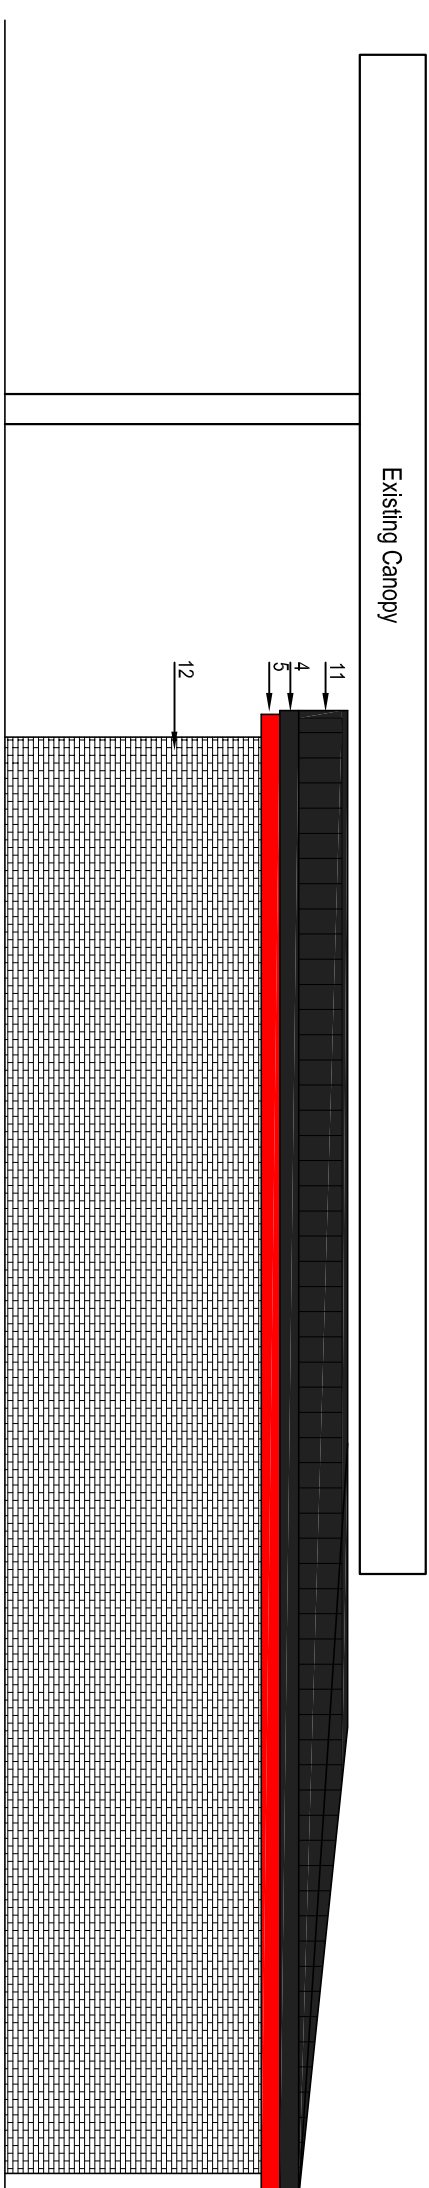

SOUTHWEST ELEVATION

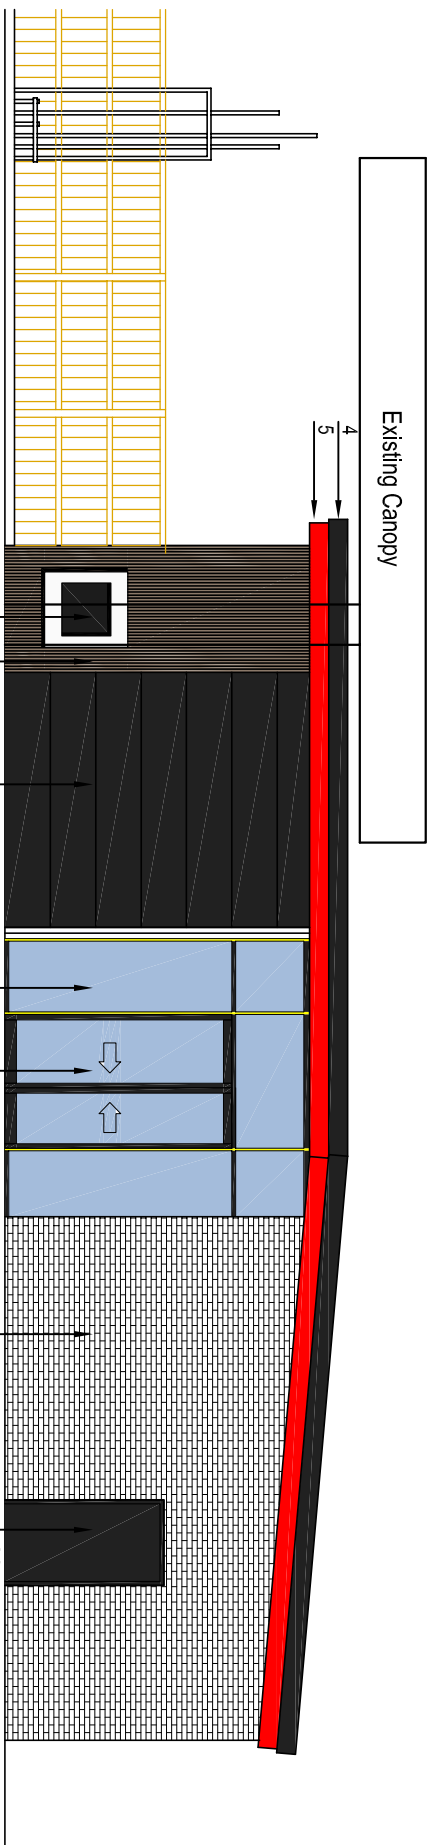


NORTHWEST ELEVATION

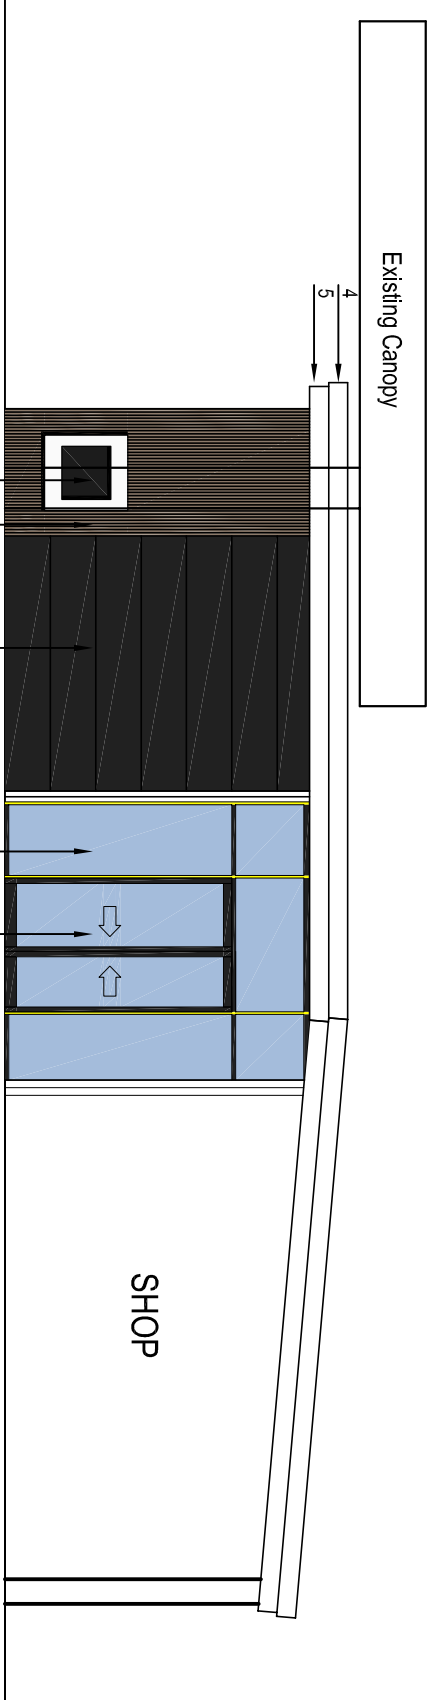



SECTIONAL ELEVATION

REFUSE COMPOUND ELEVATIONS

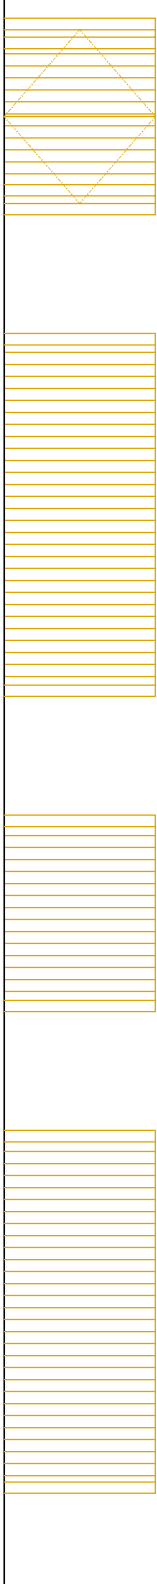


2m high close boarded
timber fence to form
refuse compound
stained, colour to be
agreed

REFUSE COMPOUND ELEVATIONS

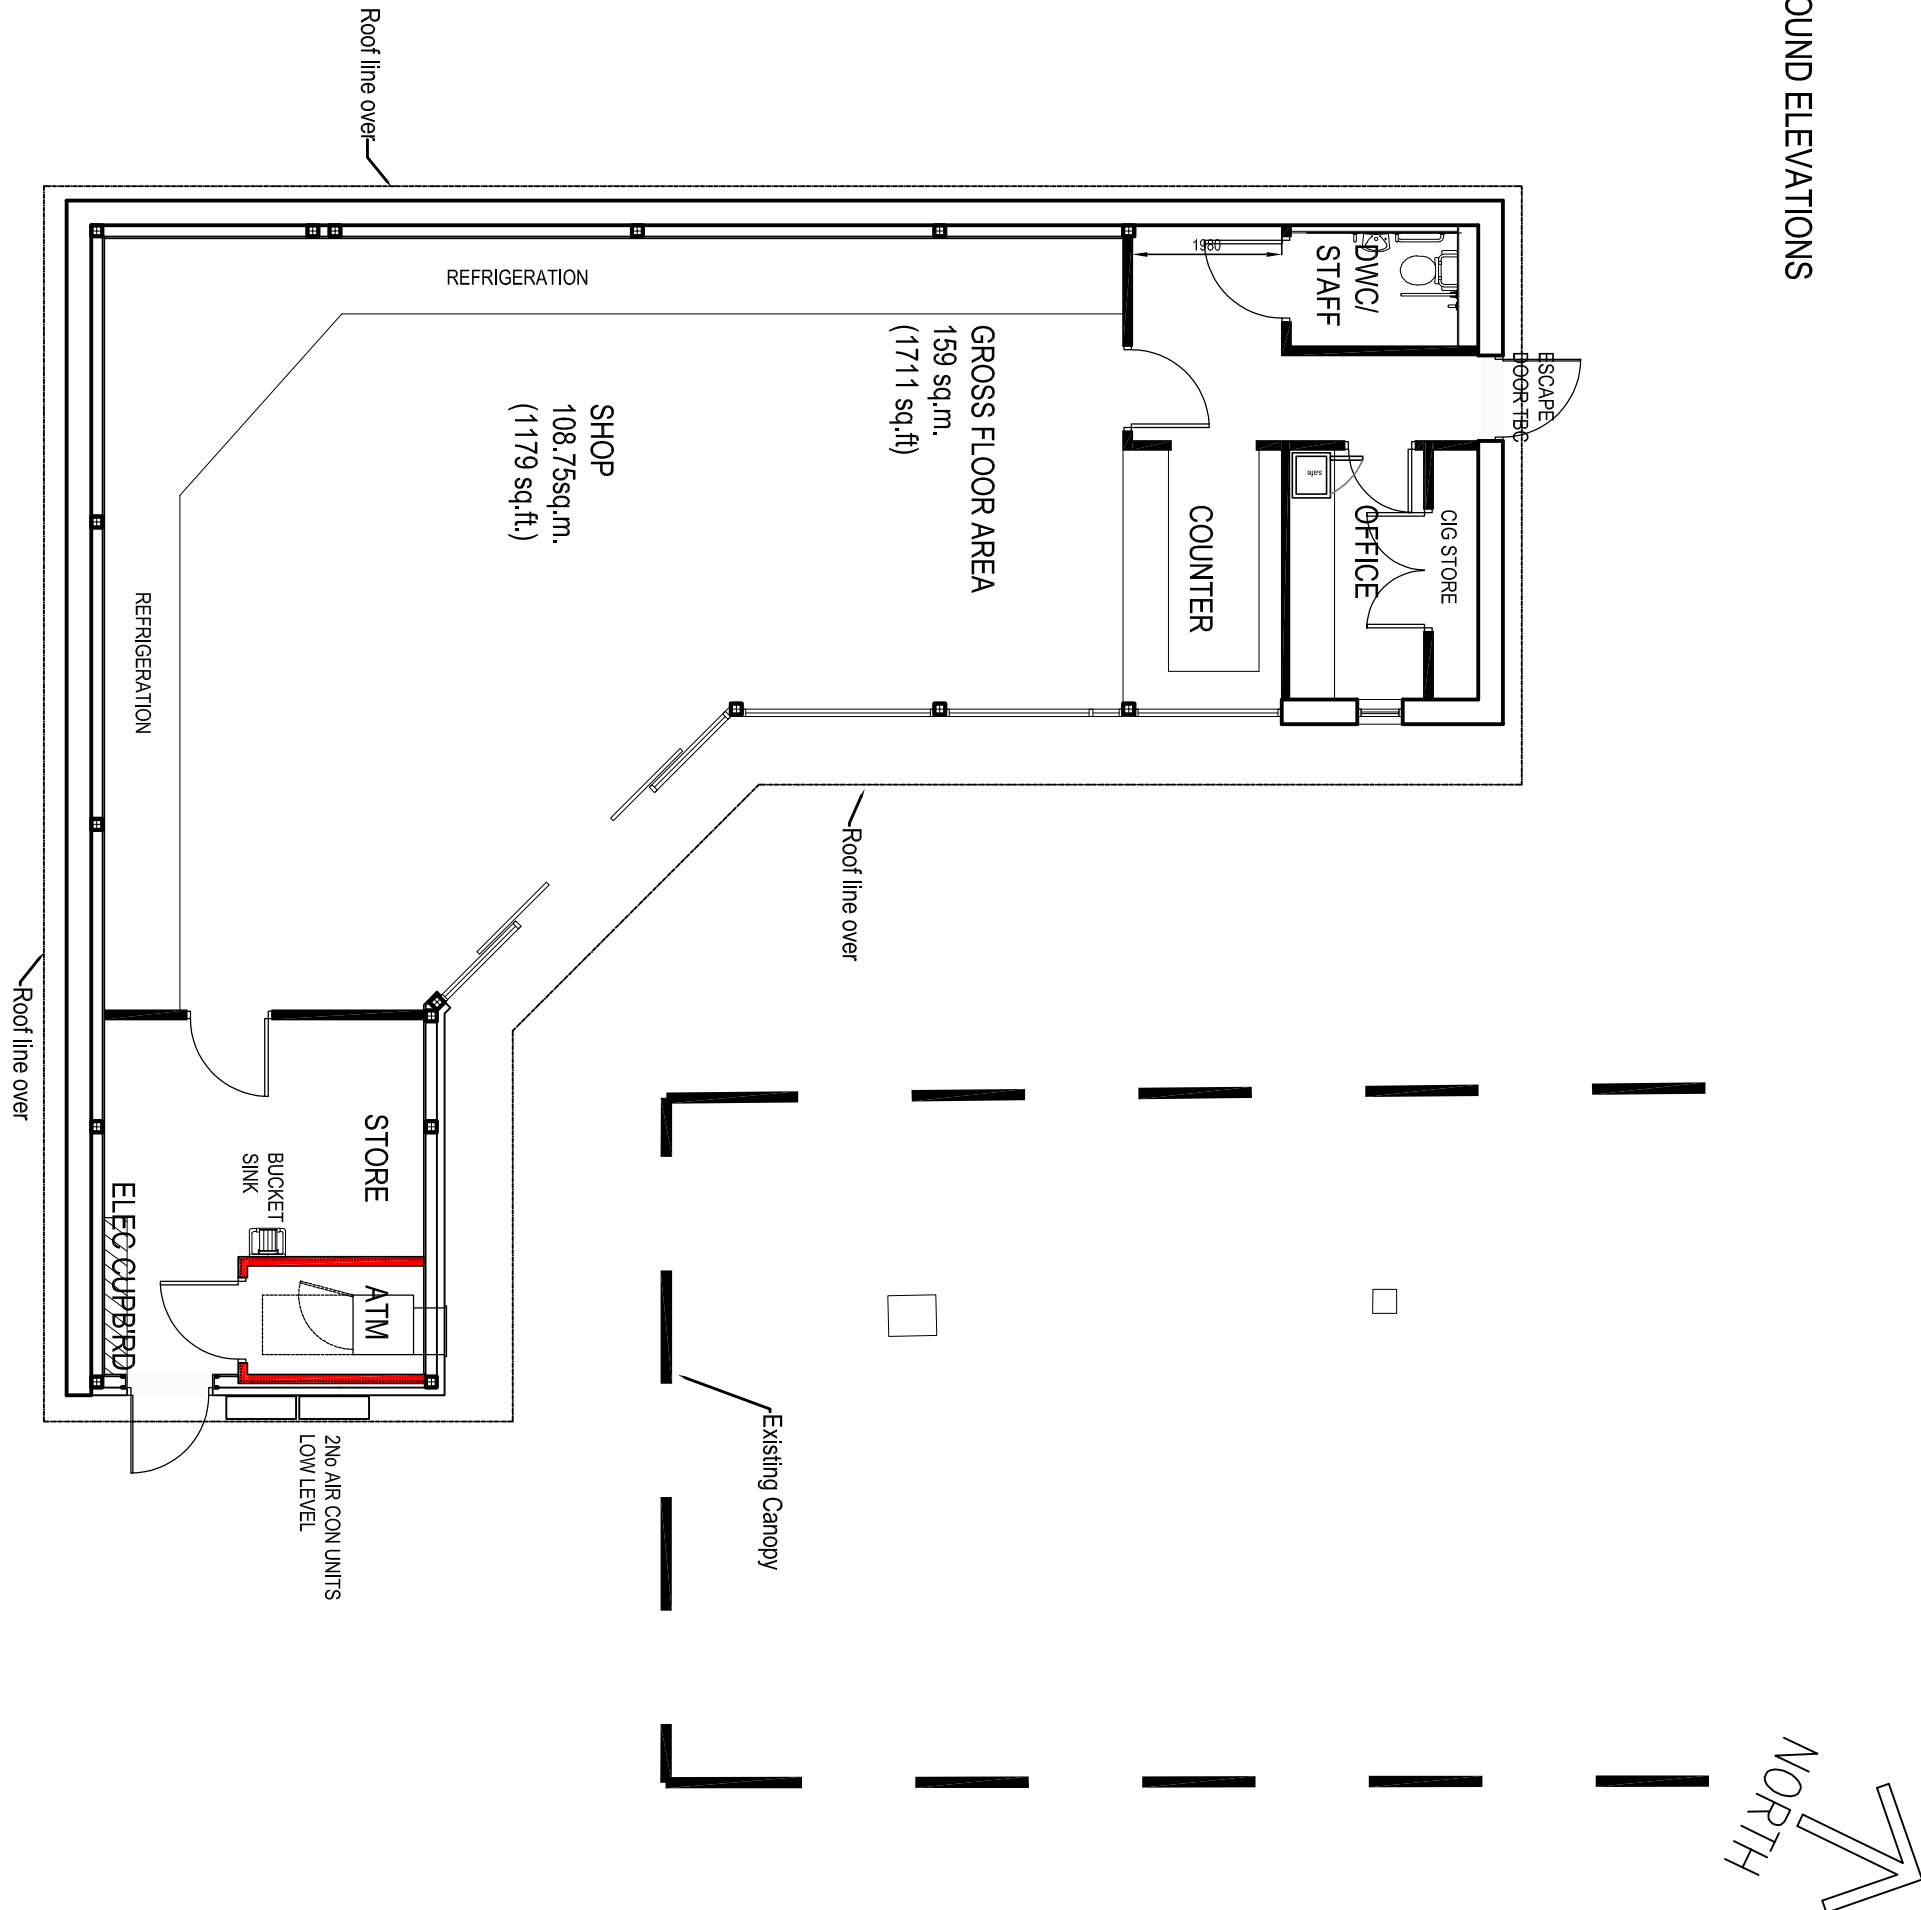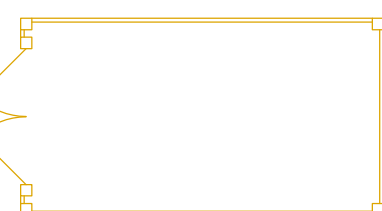

FLOOR PLAN AS PROPOSED

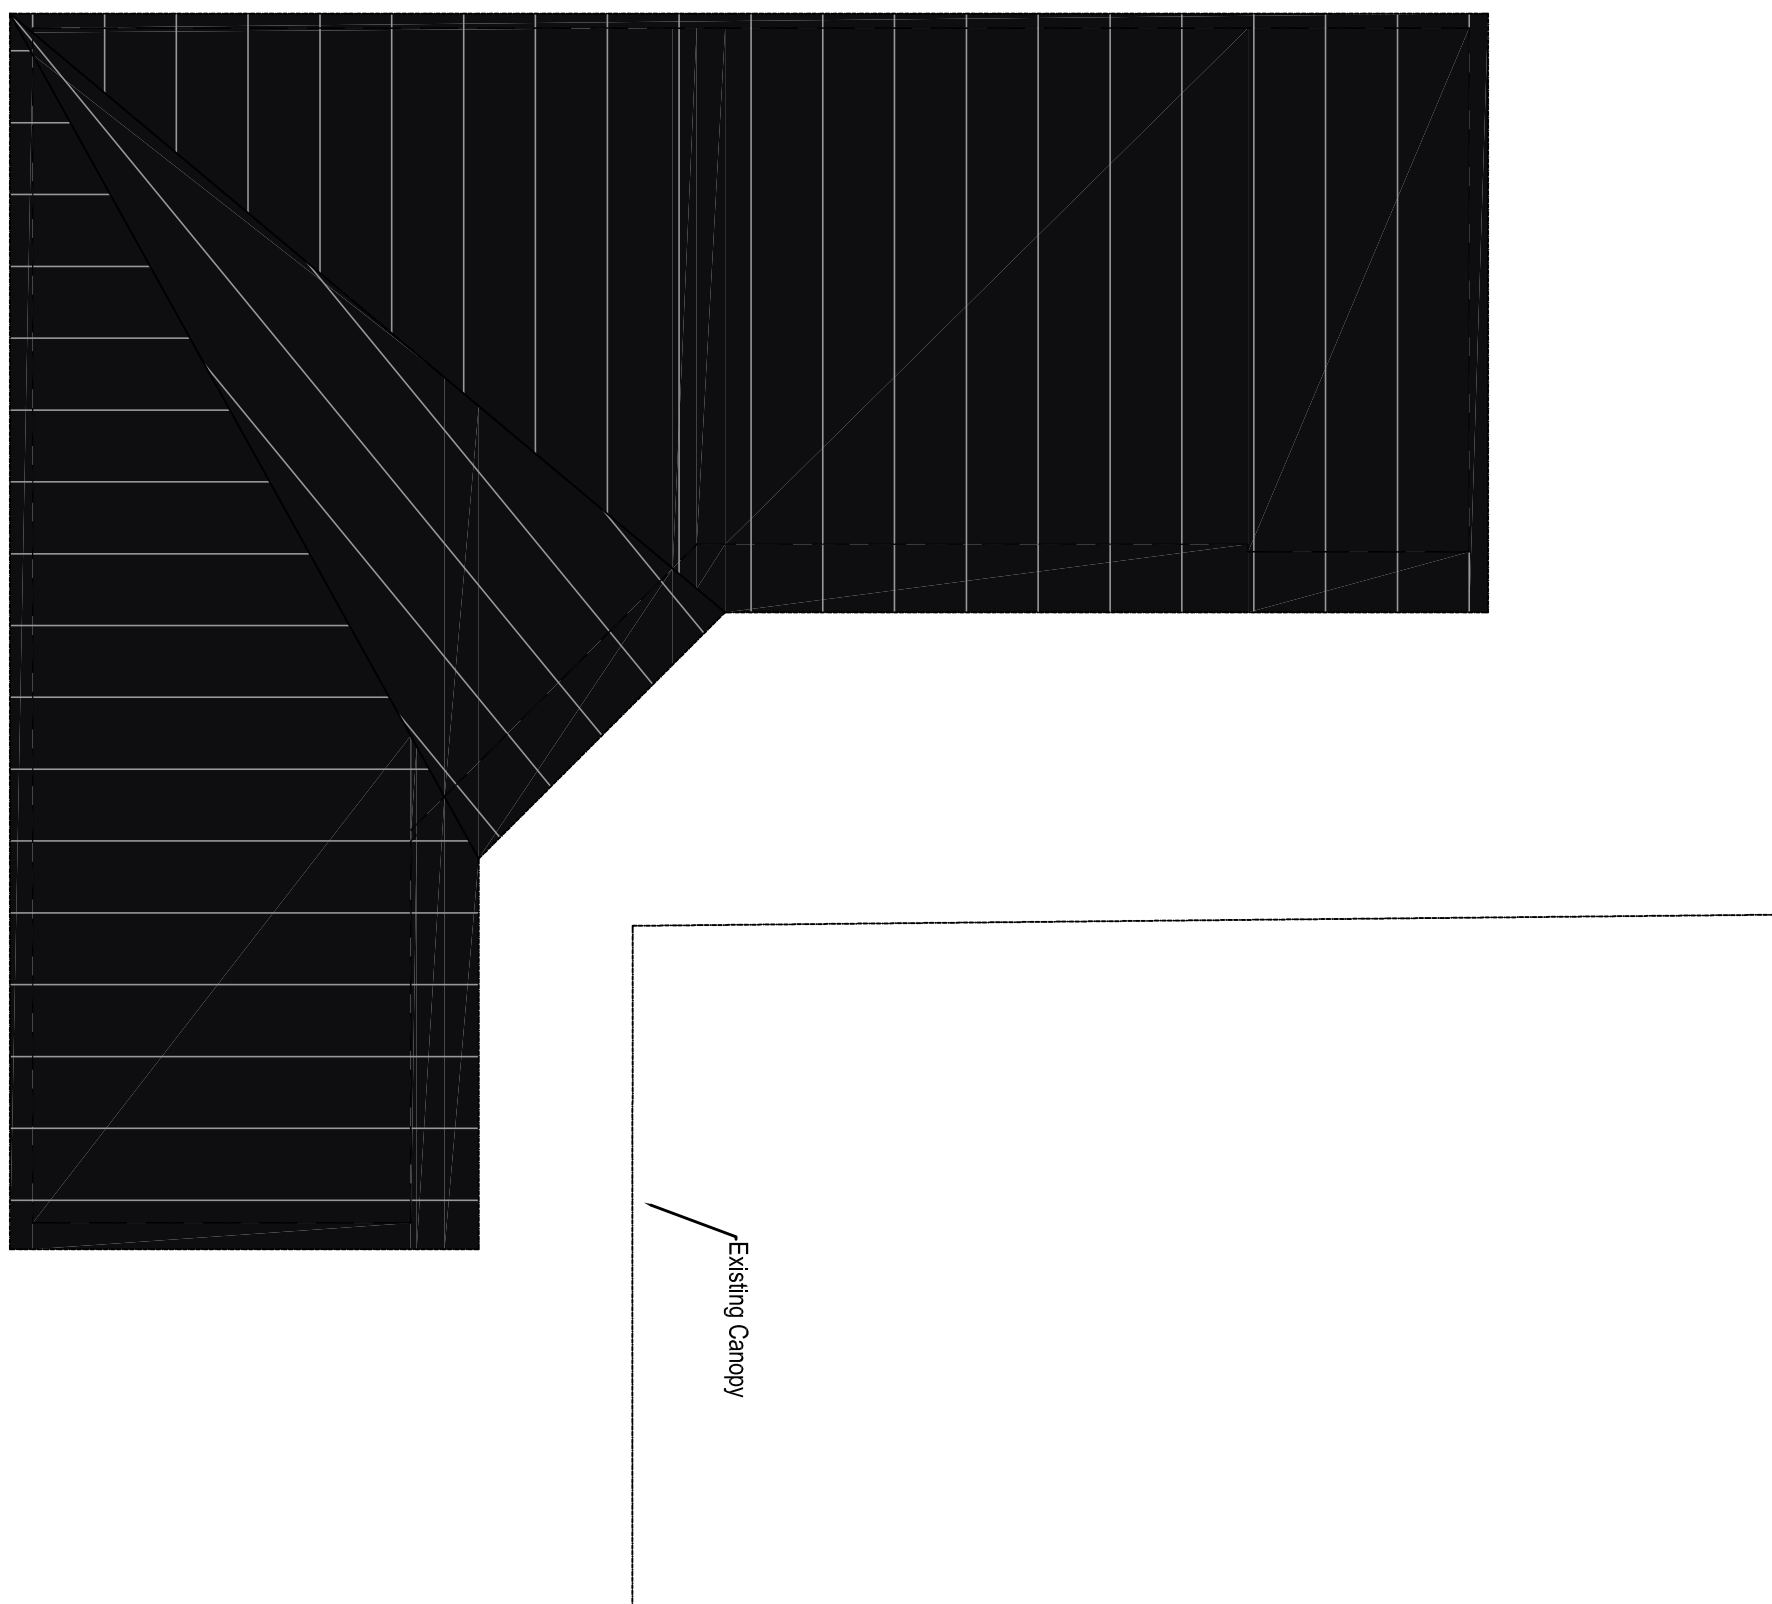


ROOF PLAN AS PROPOSED

Materials Key

1. Kryptonian Fleece: KS500 T, landing ball
100mm by 100mm by 100mm
100mm by 100mm by 100mm
100mm by 100mm by 100mm
(UV stable and fireproof to be confirmed subject to SEBEN calls)
2. Automatic Door
3. Aluminium framed glazed curtain walling - colour to be agreed
4. 3mm Aluminium profiled wedge bases finished in Black
5. 3mm Aluminium profiled wedge bases colour to be agreed
6. Night Pay Unit
7. Aluminium Office Window in Black
8. Steel access door in Black
9. Steel door to ATM room (by others)
10. ATM
11. KS1000 not panel in spectrum, ET Base, RAL 9005
12. Facing Brickwork (Bull Cantor to be agreed)
13. Kryptonian Miscellaneous Brumes Greys A
Scandinavian Redwood with Charred Edge

Amendments

Rev B	30.01.23	New vents added to proposed elevations
Rev A	10.01.23	Existing canopy added to elevations, refuse compound added

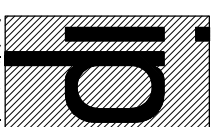

Ian Pawson Ltd, 26 Essex Street, Barnoldswick, Yorkshire, BB18 5DT
Tel: 01282 814148
E-mail: info@ianpawson.com
www.ianpawson.com

Design Consultant

AY & Y PATEL

Project

SHELL SERVICE STATION
YORKSHIRE STREET, ROCHDALE OL16 2DR
PLAN & ELEVATIONS AS PROPOSED

Scale.	1:100 @ A1	Drawing No.	Am.
By.	IPAWSON		
Date.	OCT 2022		
Job No.	2722 /	4	B

