


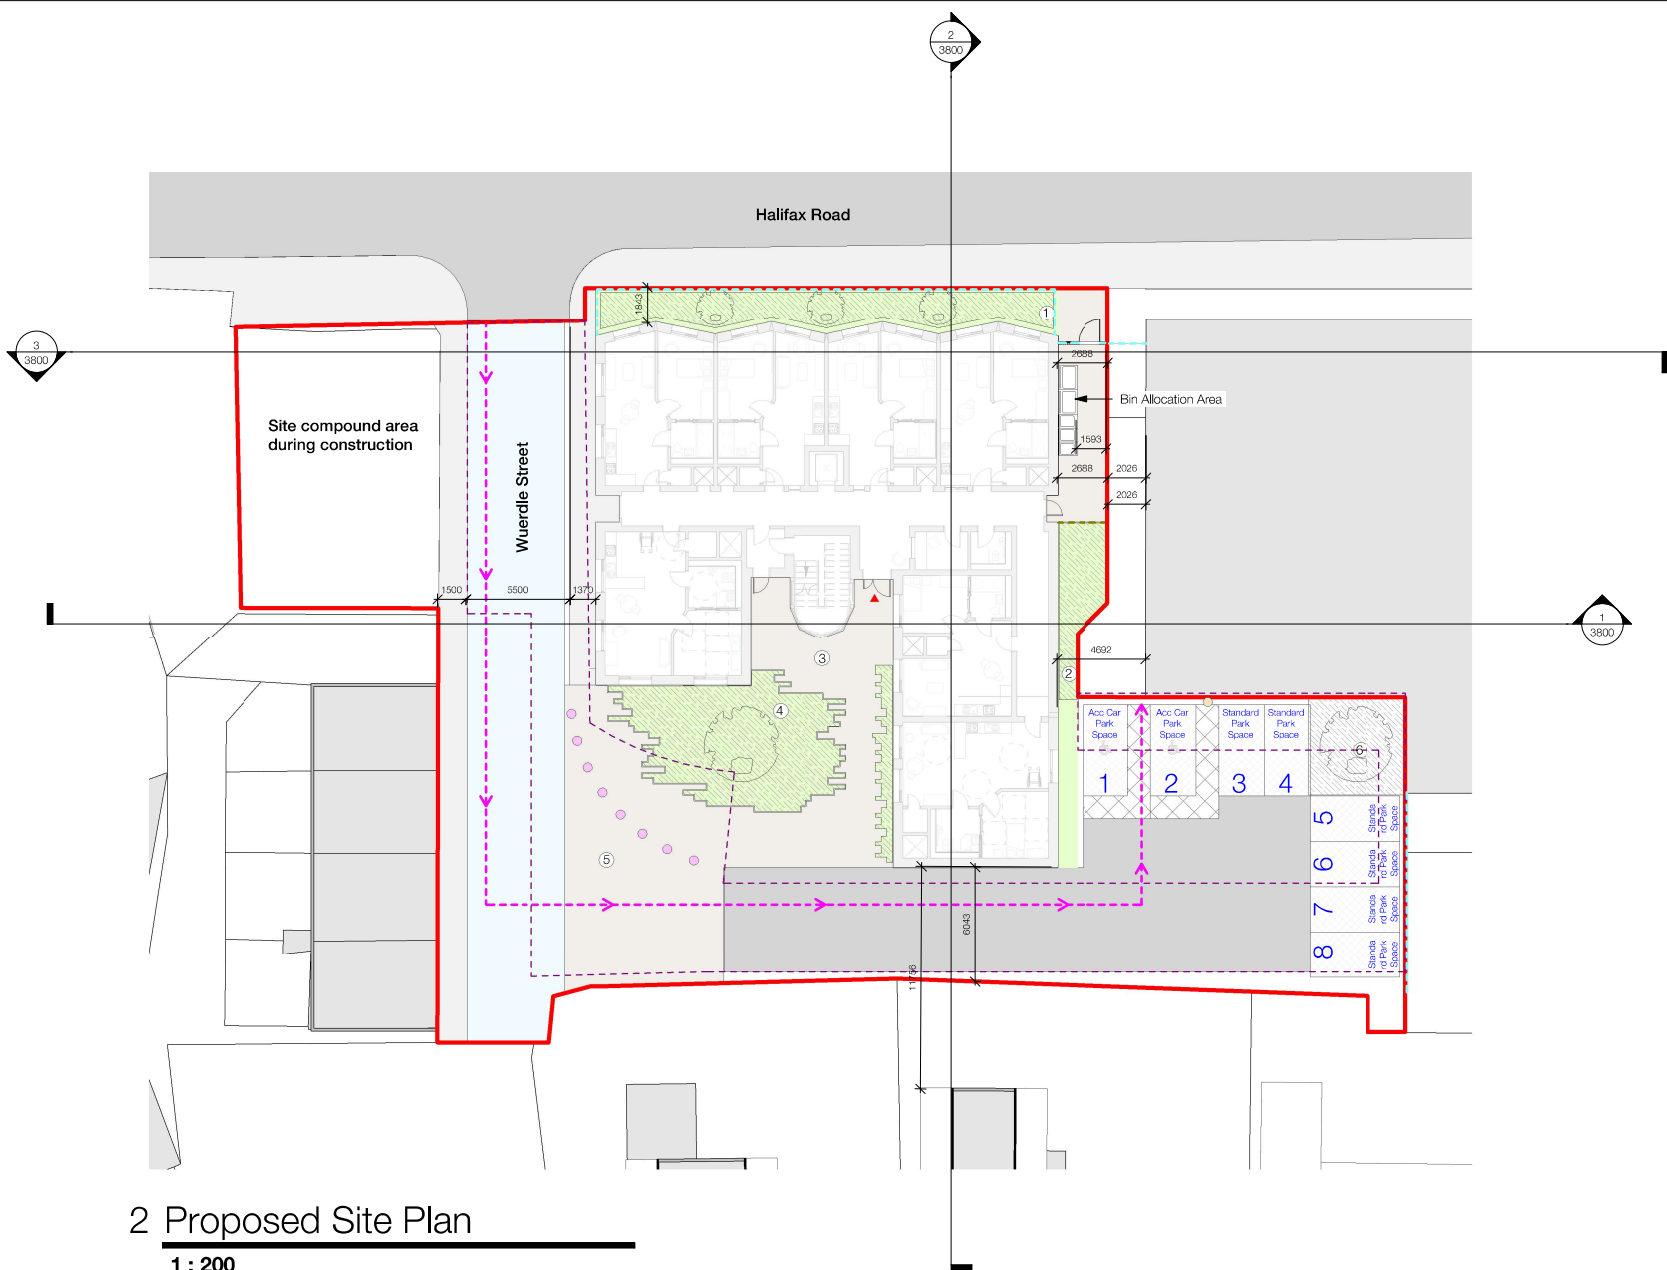

The use of this data by the recipient acts as an agreement of the following statements.
Do not use this data if you do not agree with any of the following statements:-

Ryder Architecture has co-ordinated relevant information received from third parties, but are not responsible for the content of the information received from others.


The controlled version of this drawing should be viewed in DWF or PDF format not DWG or other formats. All prints of this drawing must be made in full colour.

Where this drawing has been based upon Ordnance Survey data, it has been reproduced under the terms of Ryder Licence No. 100000144. Reproduction of this drawing in whole or in part is prohibited without the prior permission of Ordnance Survey.

Do not scale the drawings. Use figured dimensions in all cases. Check all dimensions on site. Report any discrepancies in writing to Ryder before proceeding.

Scale Bar (m)

0 2 4 8 16

 

Legend:

- Site boundary
- Right of way
- Proposed Red Fence Line
- Proposed Timber Fence Line
- James Hall & Co access to retaining wall
- EV Charging Point
- Proposed Bollards
- Residents of Wuerdle St right of access

- Planting with columnar trees along road
- Native Shrub Planting
- Entrance Plaza
- Ornamental Planting with Feature Tree
- Resident Courtyard
- Native Shrub Planting

Note:
Refer to drawing "POSWD-RYD-ZZ-DR-A-3800 Proposed GA Sections" for Proposed GA Sections

P7	EV charging point, proposed bollards and proposed red fence line highlighted in plan as requested	DPA	FTA	30/11/23
P6	Site boundary line updated	DPA	FTA	03/11/23
P5	Residents of Wuerdle street and James Hall & Co access shown	DPA	FTA	30/10/23
P4	Drawing Updated based on planning comments	DPA	FTA	26/10/23
P3	Planning	ALO	FTA	14/09/23
P2	Revised Layout	ALO	HRU	18/07/23
P1	Revised Layout	ALO	HRU	05/05/23

Rev	Description	Drawn	Checked	Date
Suitability Information				

Project Possibilities				
Wuerdle Street				
Halifax Road, Rochdale, OL12 9QD				
Drawing Proposed Site Plan				

Drawing Number						
Project ID	Originator	Zone	Level	Type	Role	Number
POSWD	- RYD	- ZZ	- 00	- DR	- A	- 1000
Project Number	Scale at A2		Status	Revision		
10745-01	As indicated		S2	P7		

info@ryderarchitecture.com
www.ryderarchitecture.com

Ryder