

Dimensioning



Figured dimensions only to be taken from these designs and drawings. Work to annotated dimensions only. All dimensions to be checked on site. Architectural designers to be informed immediately of any discrepancies before work proceeds. Drawings are to be read in conjunction with relevant specifications, structural engineers and service engineers' drawings.

KEY:

HOUSE 1: 198 sq.m.

HOUSE 2: 212 sq.m.

HOUSE 3: 104 sq.m.

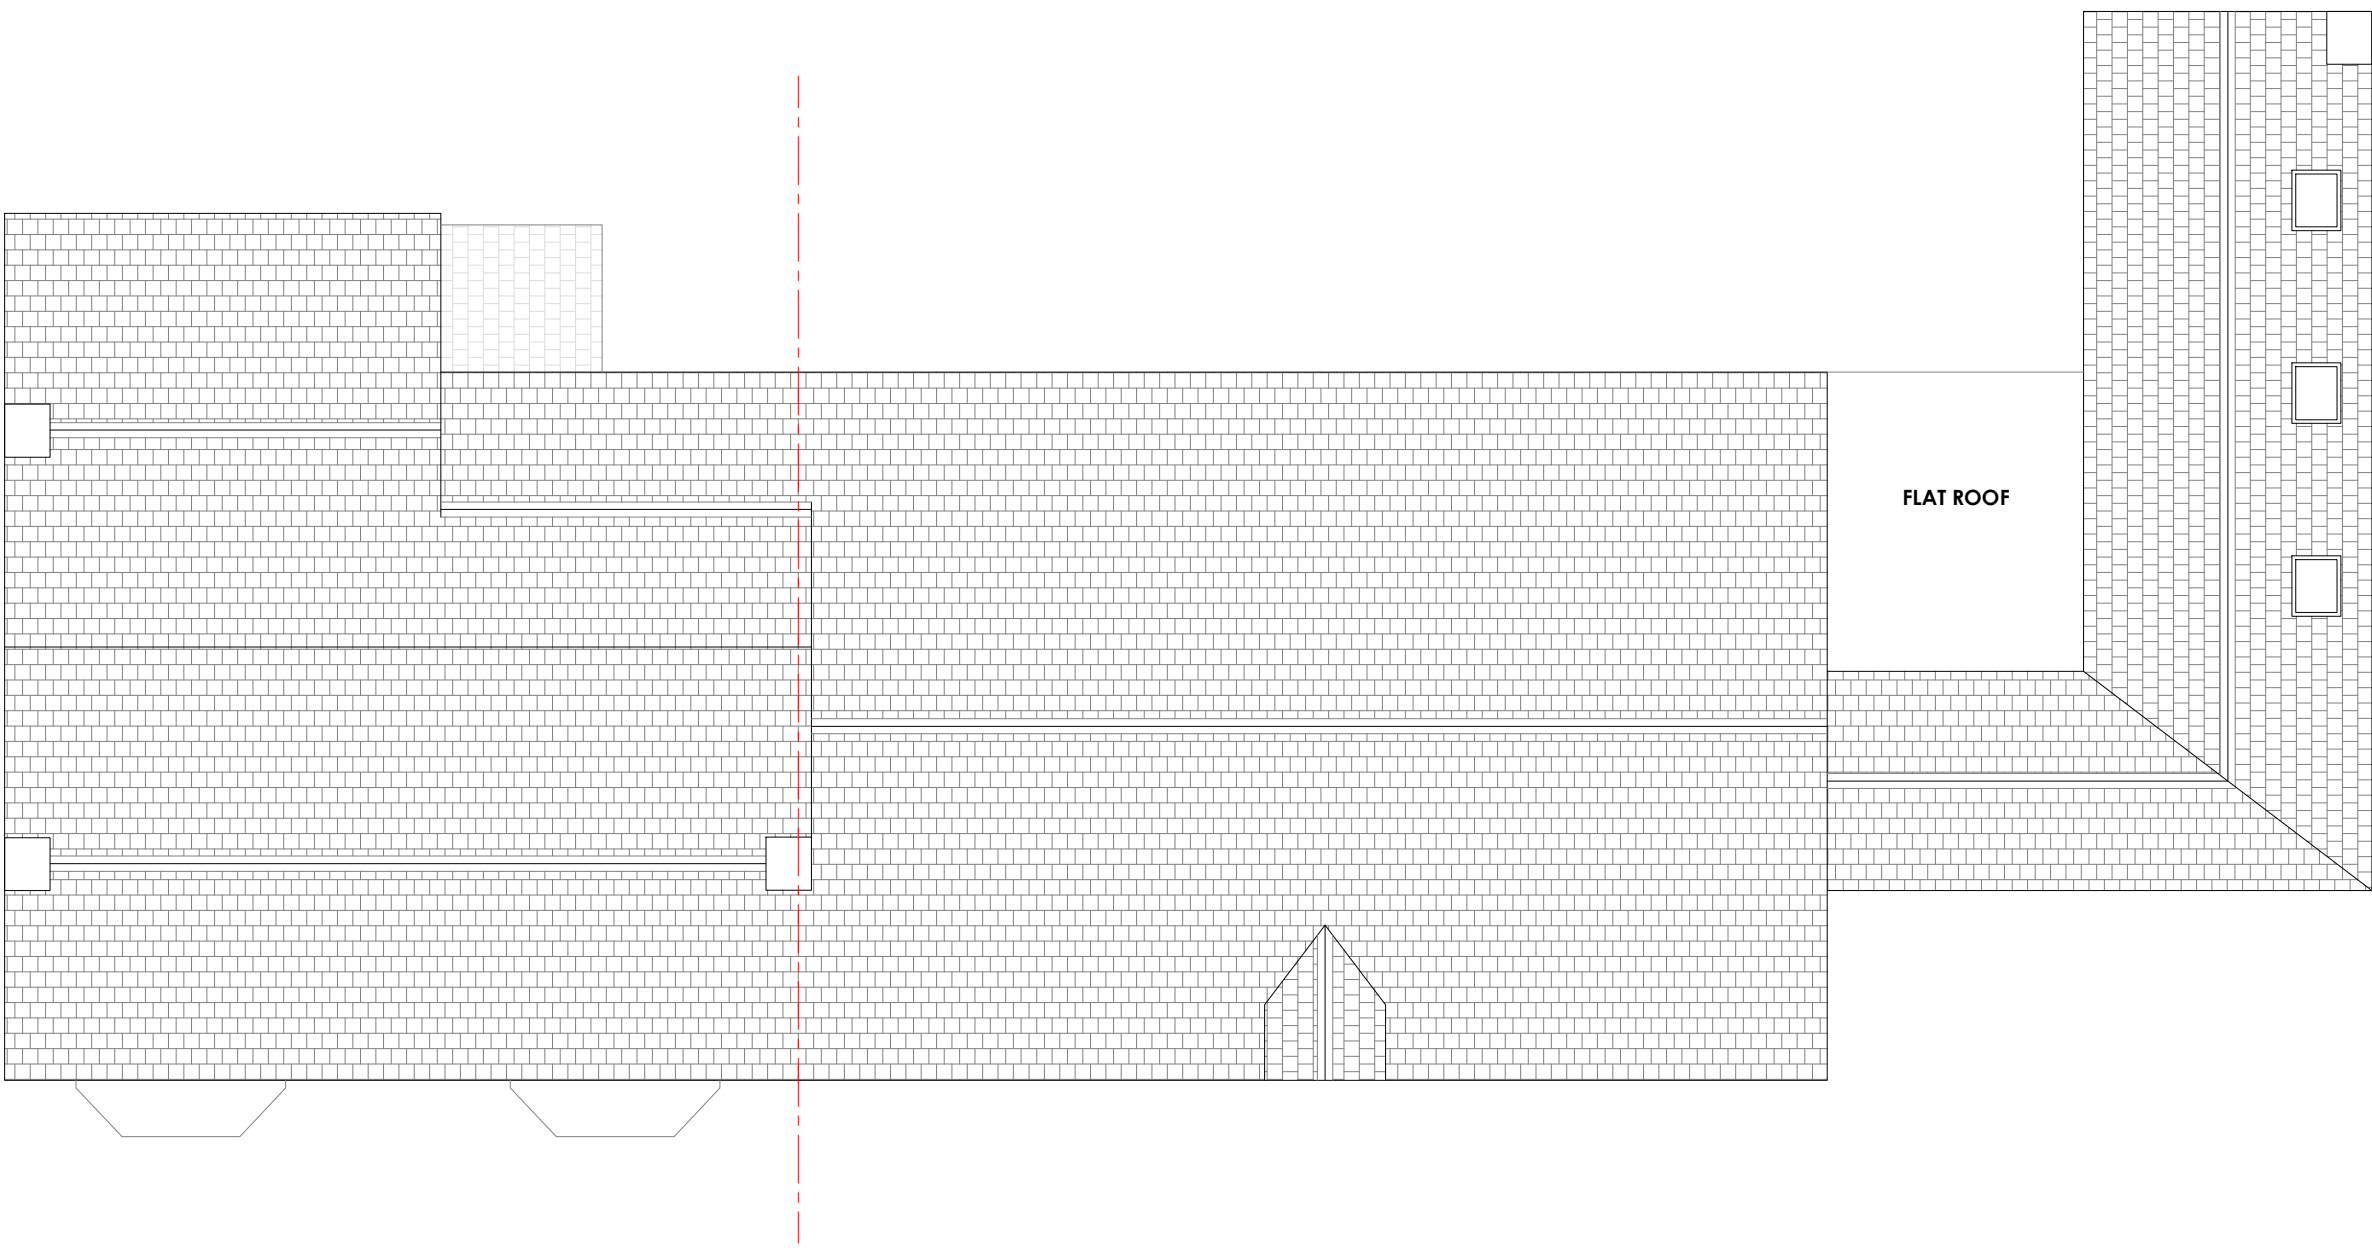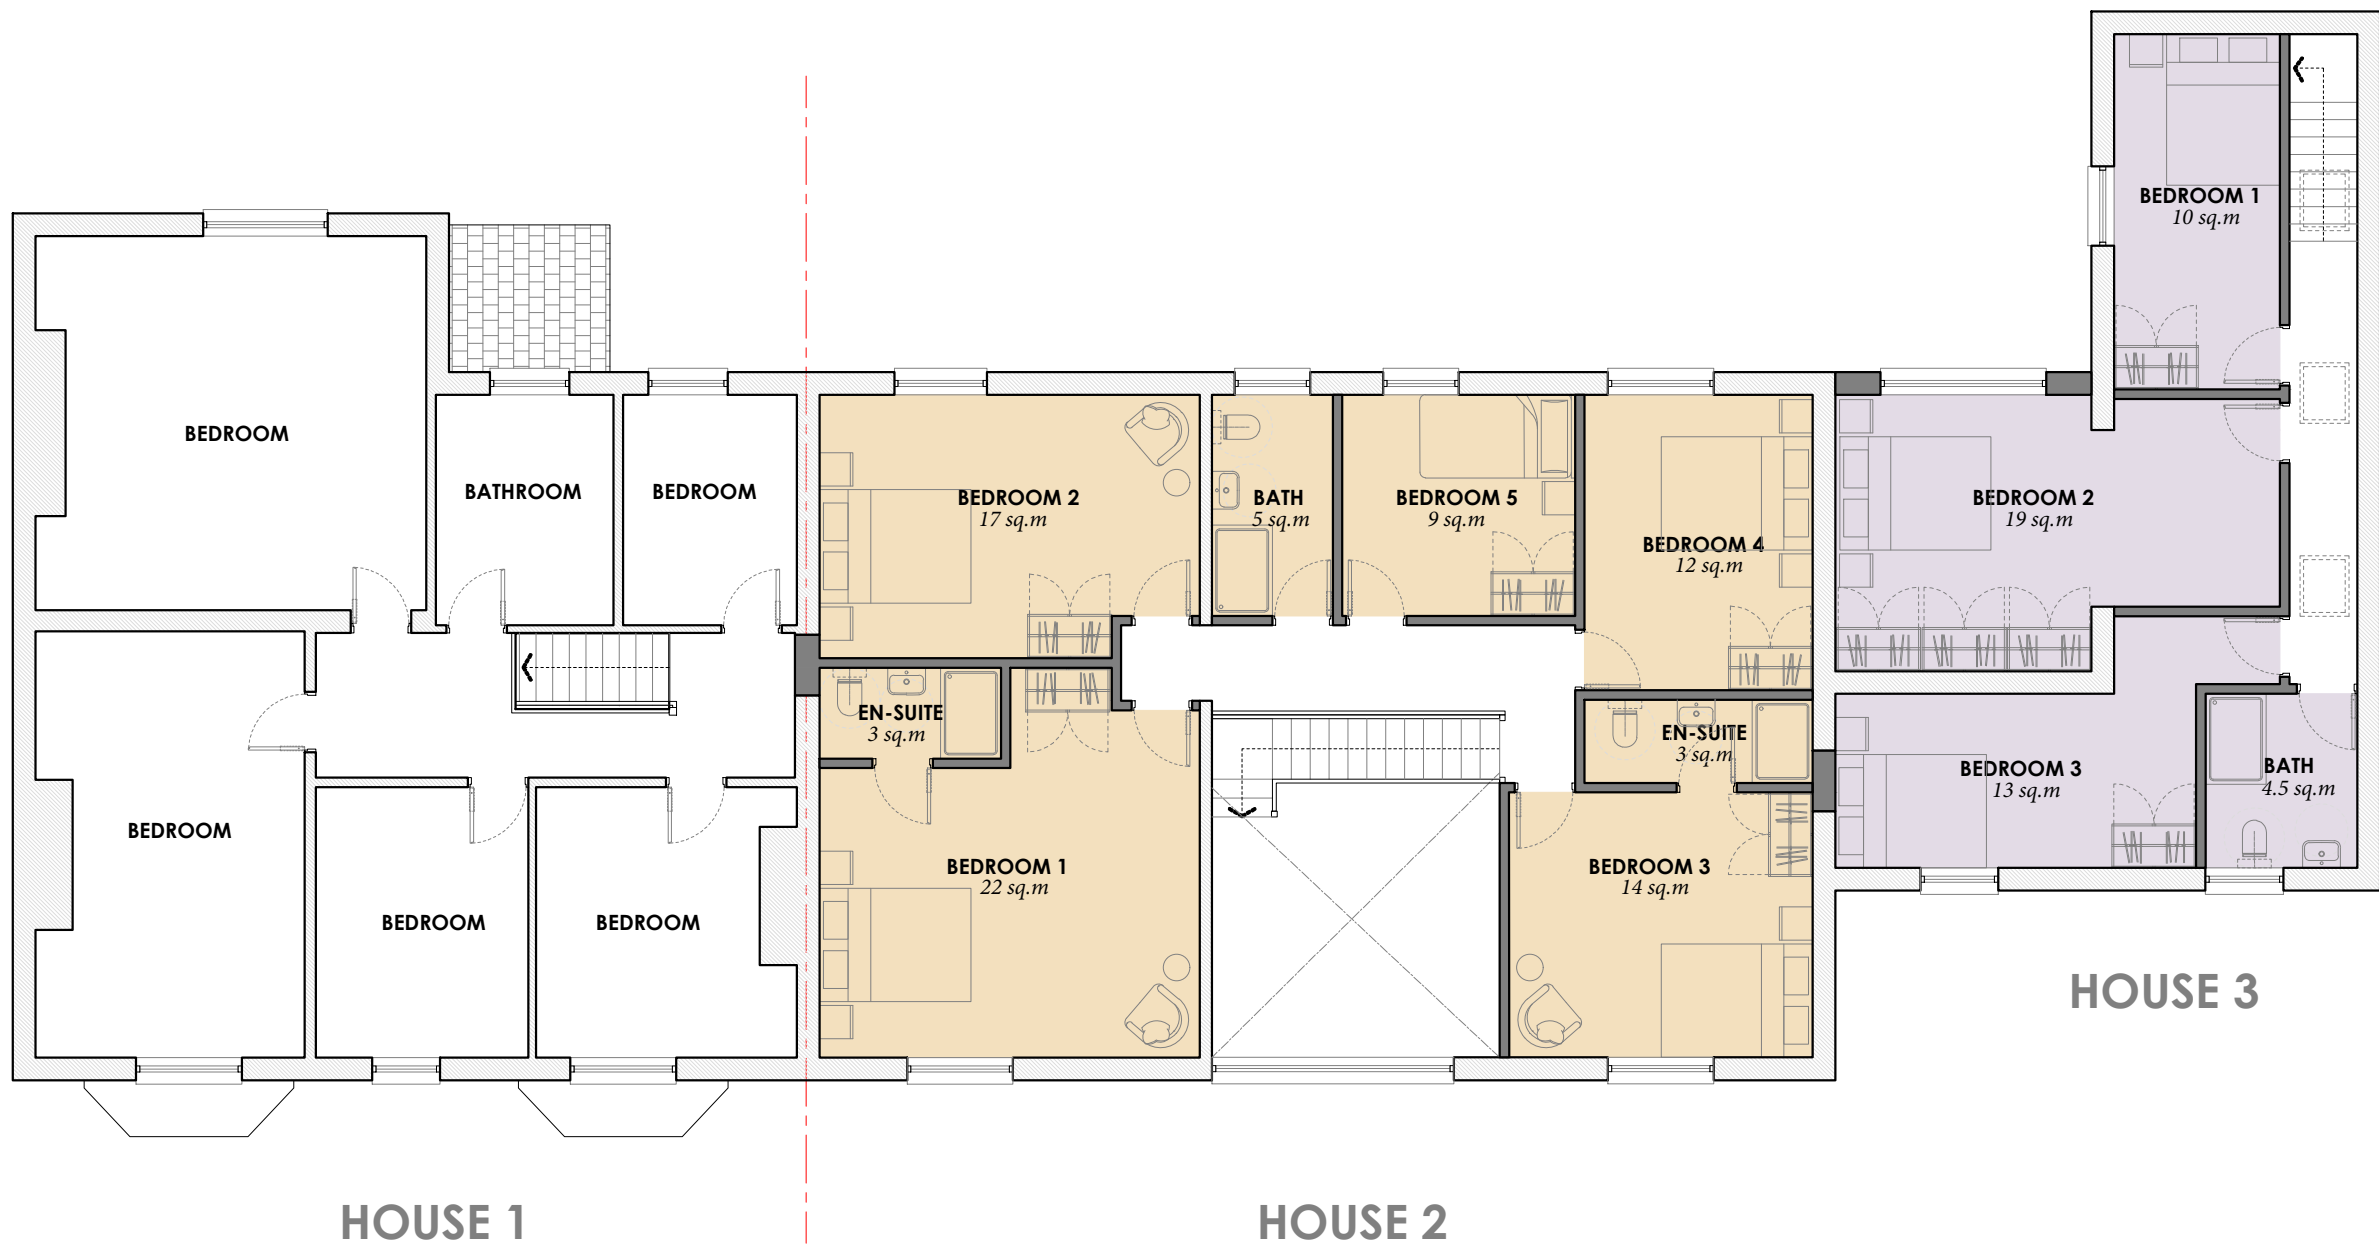


PROPOSED FIRST FLOOR PLAN

1:100 @ A1



PROPOSED ROOF PLAN

1:100 @ A1

 

Rev	Date	Description
-	28/08/25	Issued to client for comments



S A L E M
ARCHITECTS

Architecture | Masterplanning | Graphics

CLIENT:
Homeowner

PROJECT:
Dewhirst House
Rochdale
OL12 9TX

TITLE:
Proposed Plans

SCALE:
1:100 @ A1

DRAWING NO.
Sheet 6

REV:

DATE:

Aug 2025