



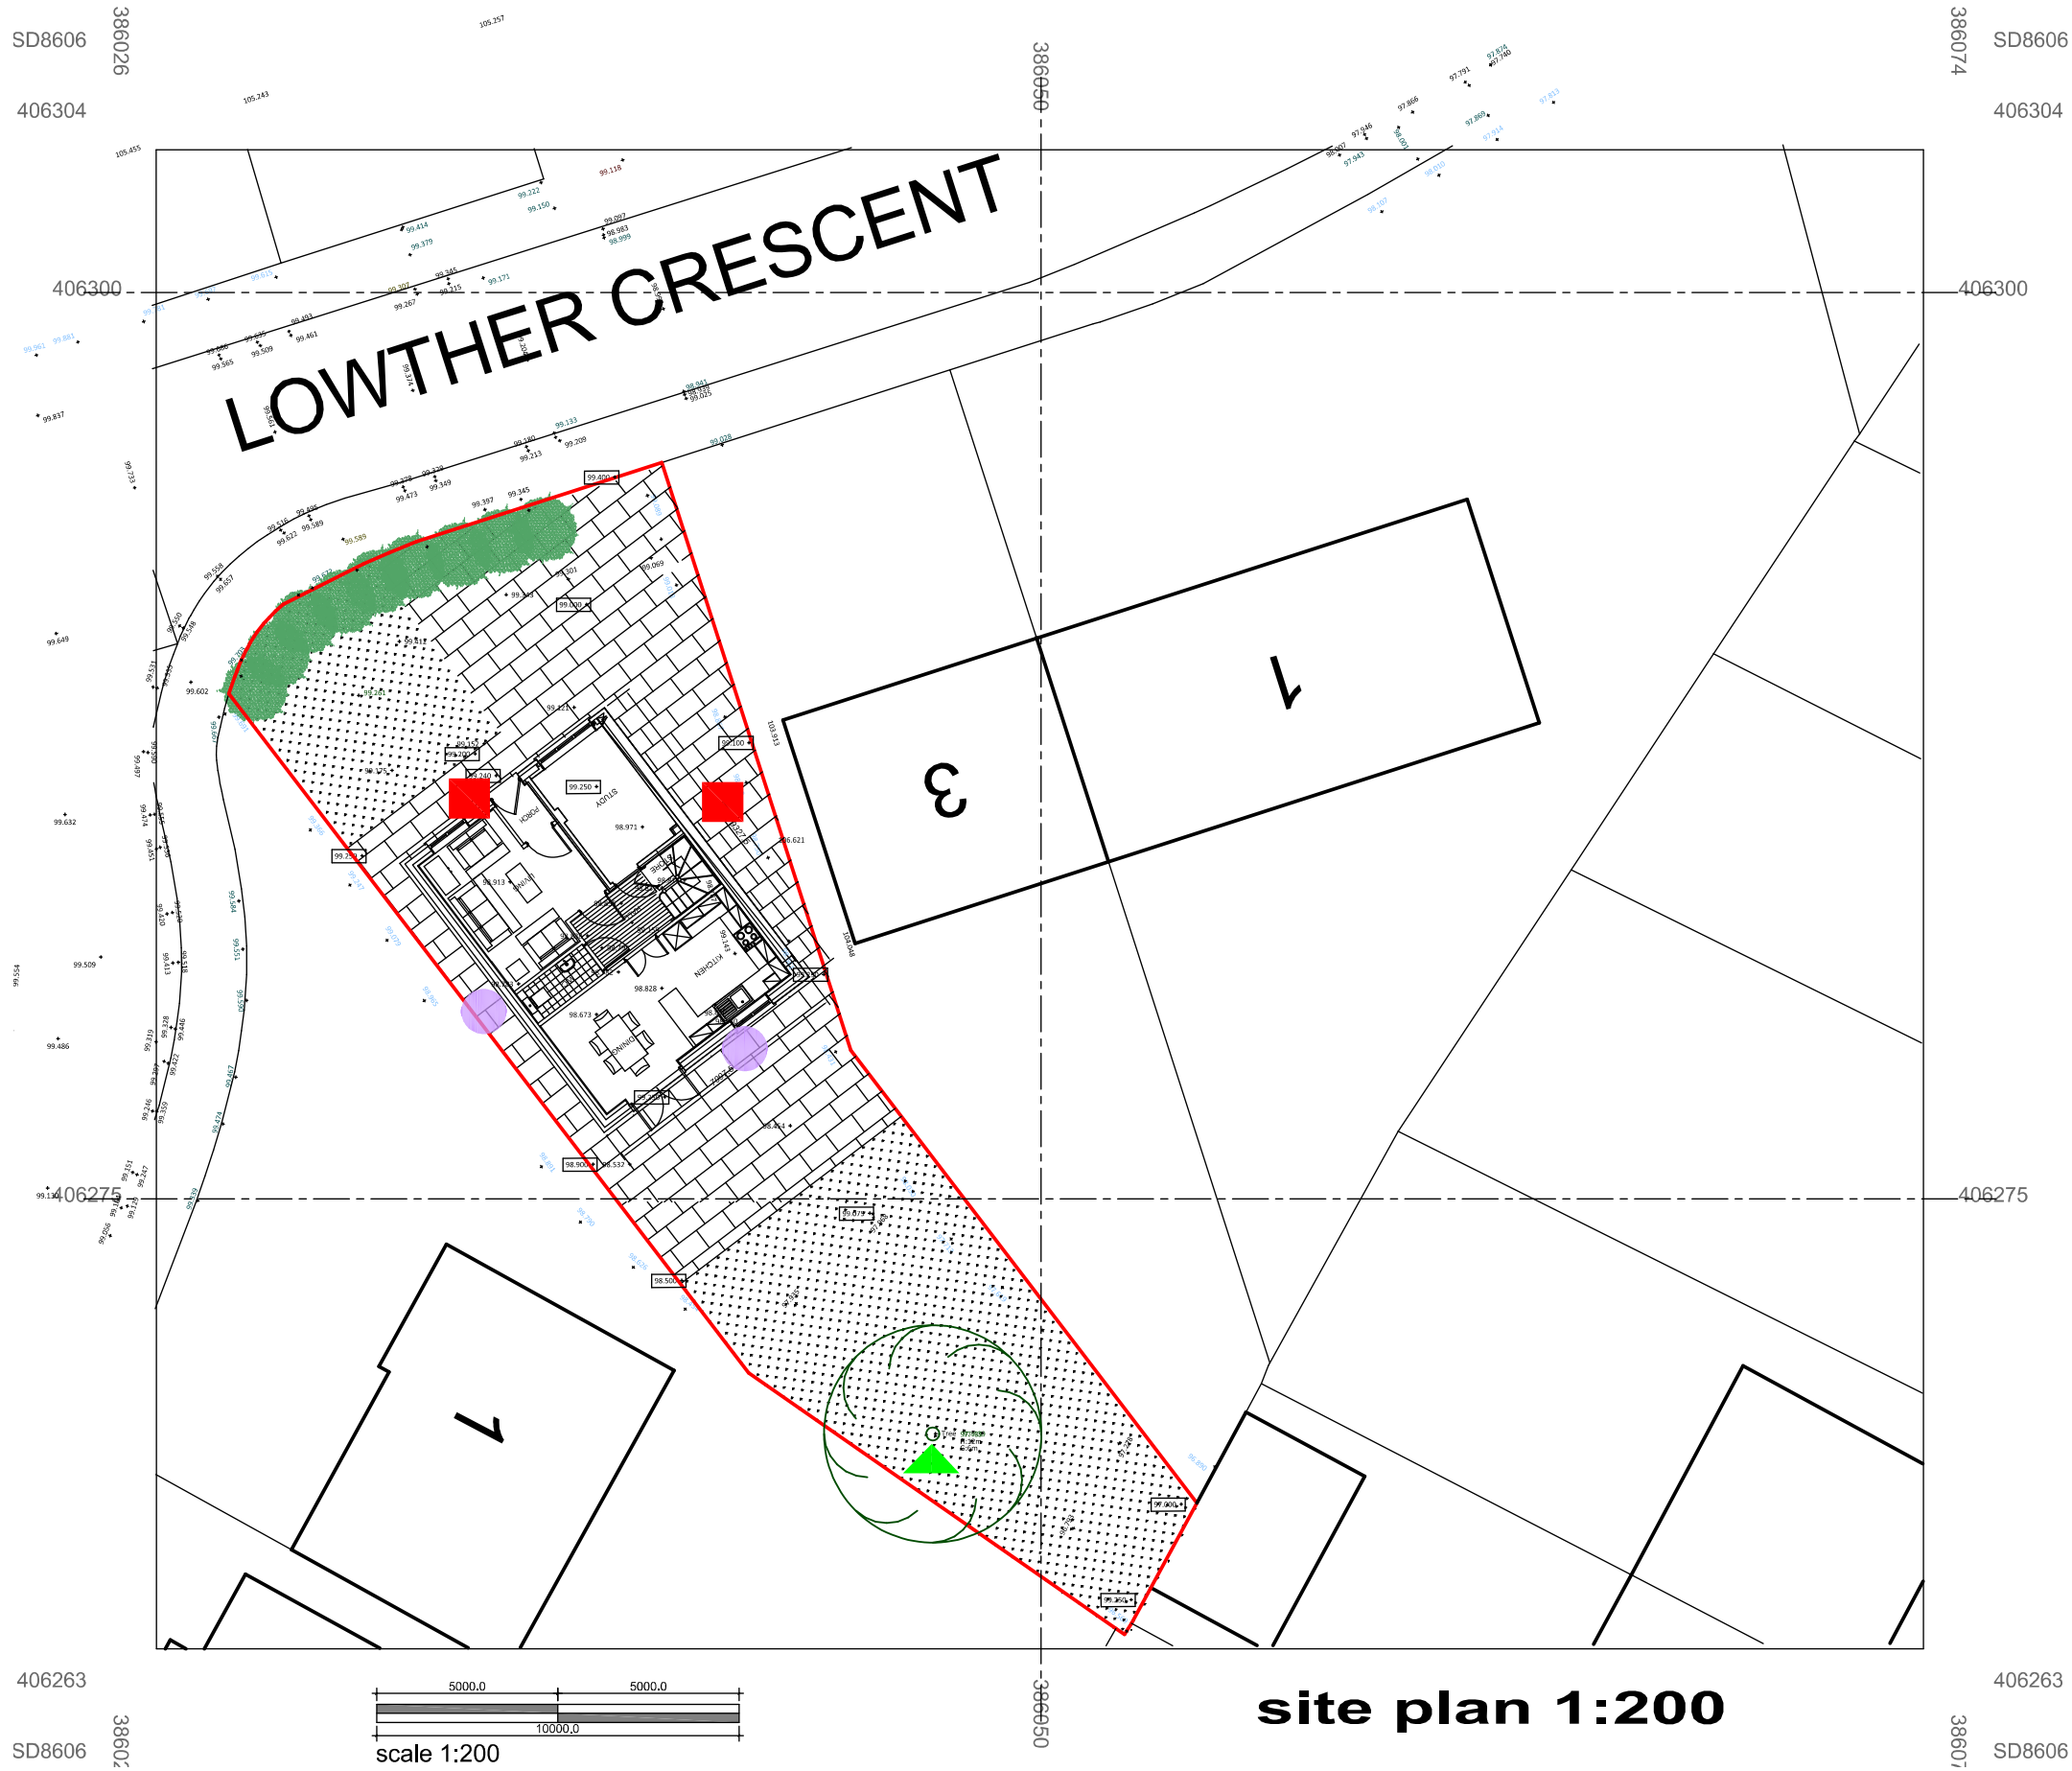

- Beaumaris Woodstone Bat Box mounted minimum 4m above ground level
- Impeckable 2 chamber swift box mounted under eaves.
- Impeckable nest box mounted at eaves level.

99.100 +
Indicates Existing Levels

99.100 +
Indicates Proposed Levels

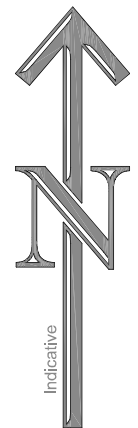

site plan 1:200

Revision	Date	Details

Only Planning Officers may scale from this drawing.
All dimensions must be checked and verified before preparing production drawings or commencing works.
This drawing and its design is copyright and may not be reproduced in any form whatsoever without prior express written consent.

clear Architectural Services
Mark Herring, Clear Architectural Services, 50 Rectory Street, Middleton, Manchester. M24 5TY.
T. 0161 653 7128 M. 07968 748606 E. mark@clear-architecture.co.uk W. www.clear-architecture.co.uk



Date June 2021.
Drawn MLH.
Scale As Indicated at A3.
Checked MLH.

Client Tolu Abudioro.
Proposed Dwelling at 3 Lowther Crescent, Middleton, Manchester M24 4ES.

Drawing title Site Levels and Biodiversity Enhancements. PLANNING.
Drawing No. CM282 PL 06a.