





front elevation
scale 1 - 100




rear elevation
scale 1 - 100

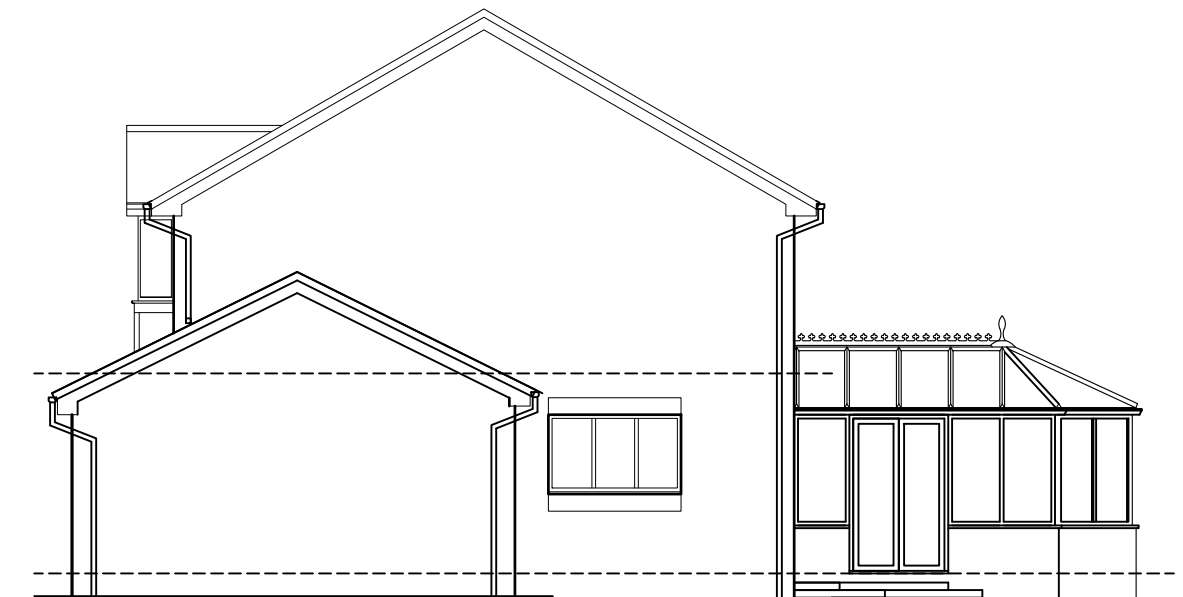


gable elevation
scale 1 - 100

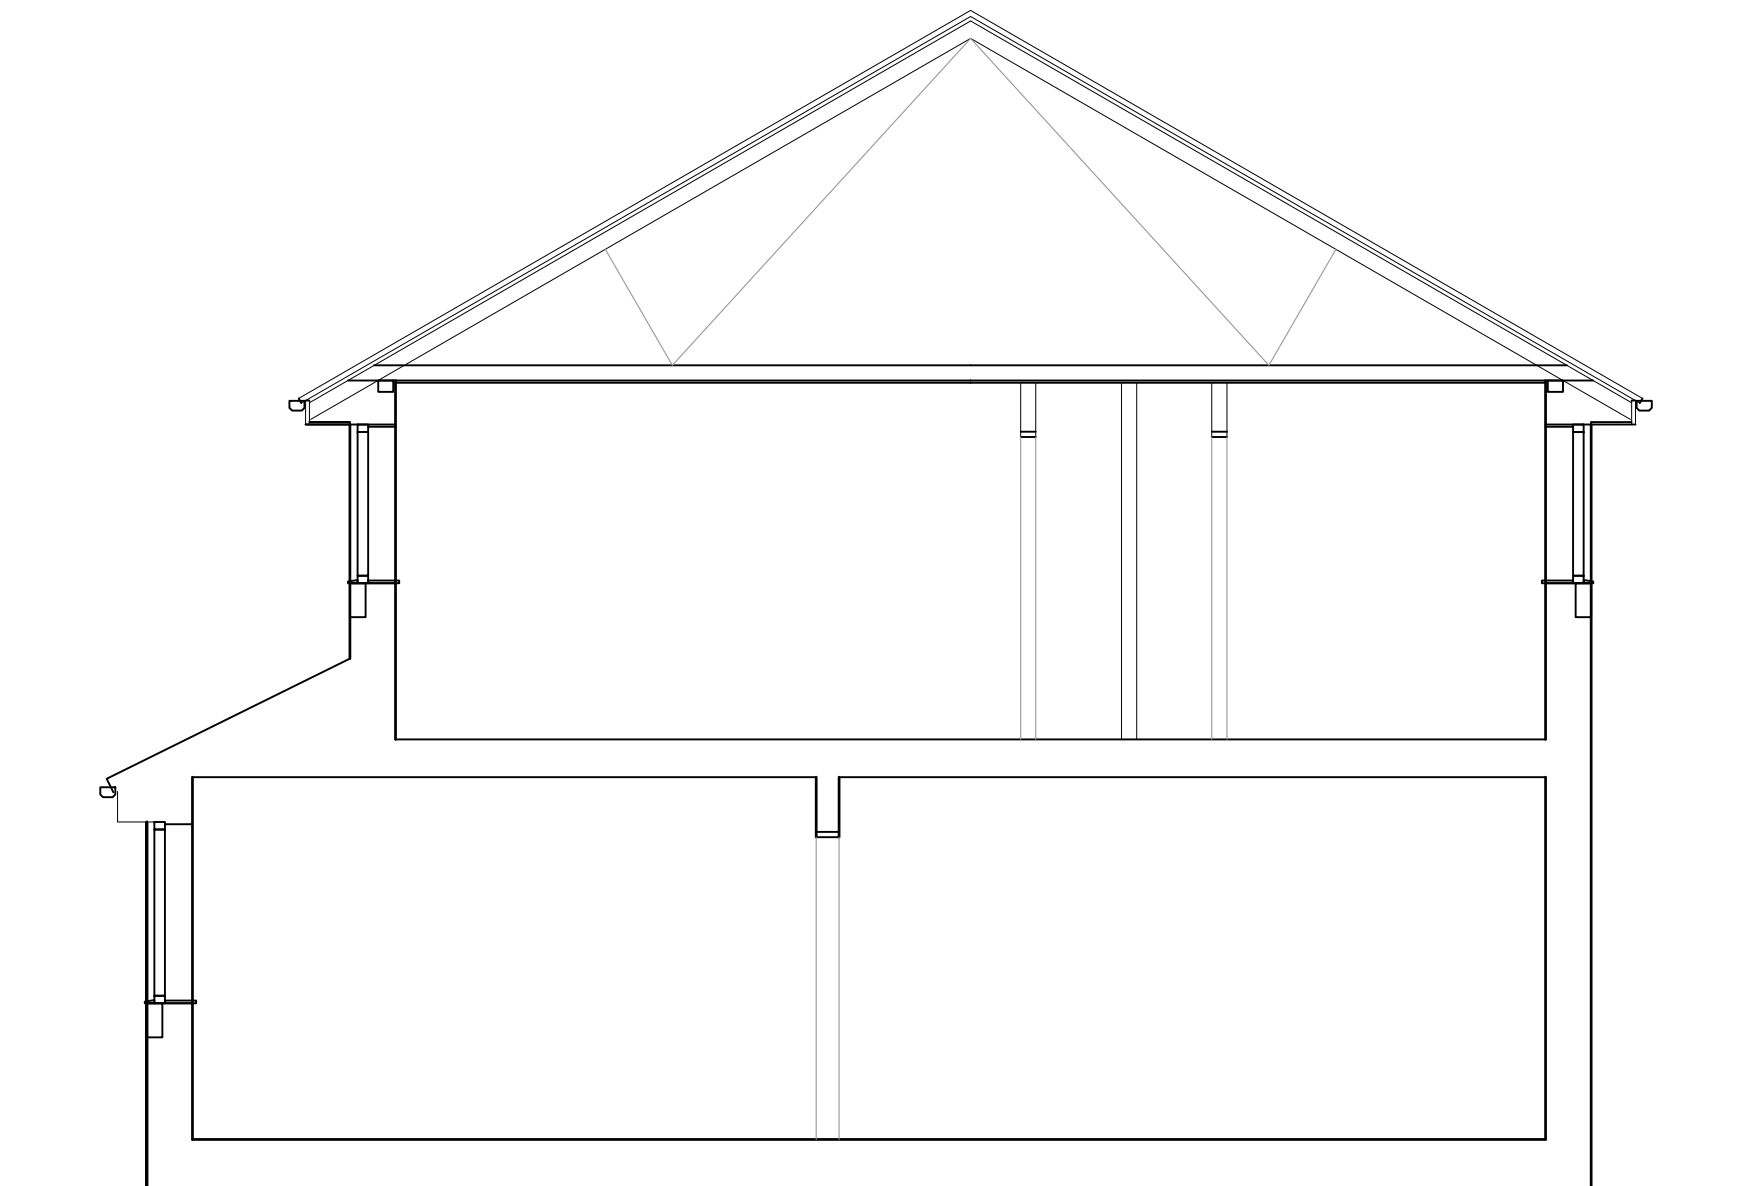

cross section AA
scale 1 - 50

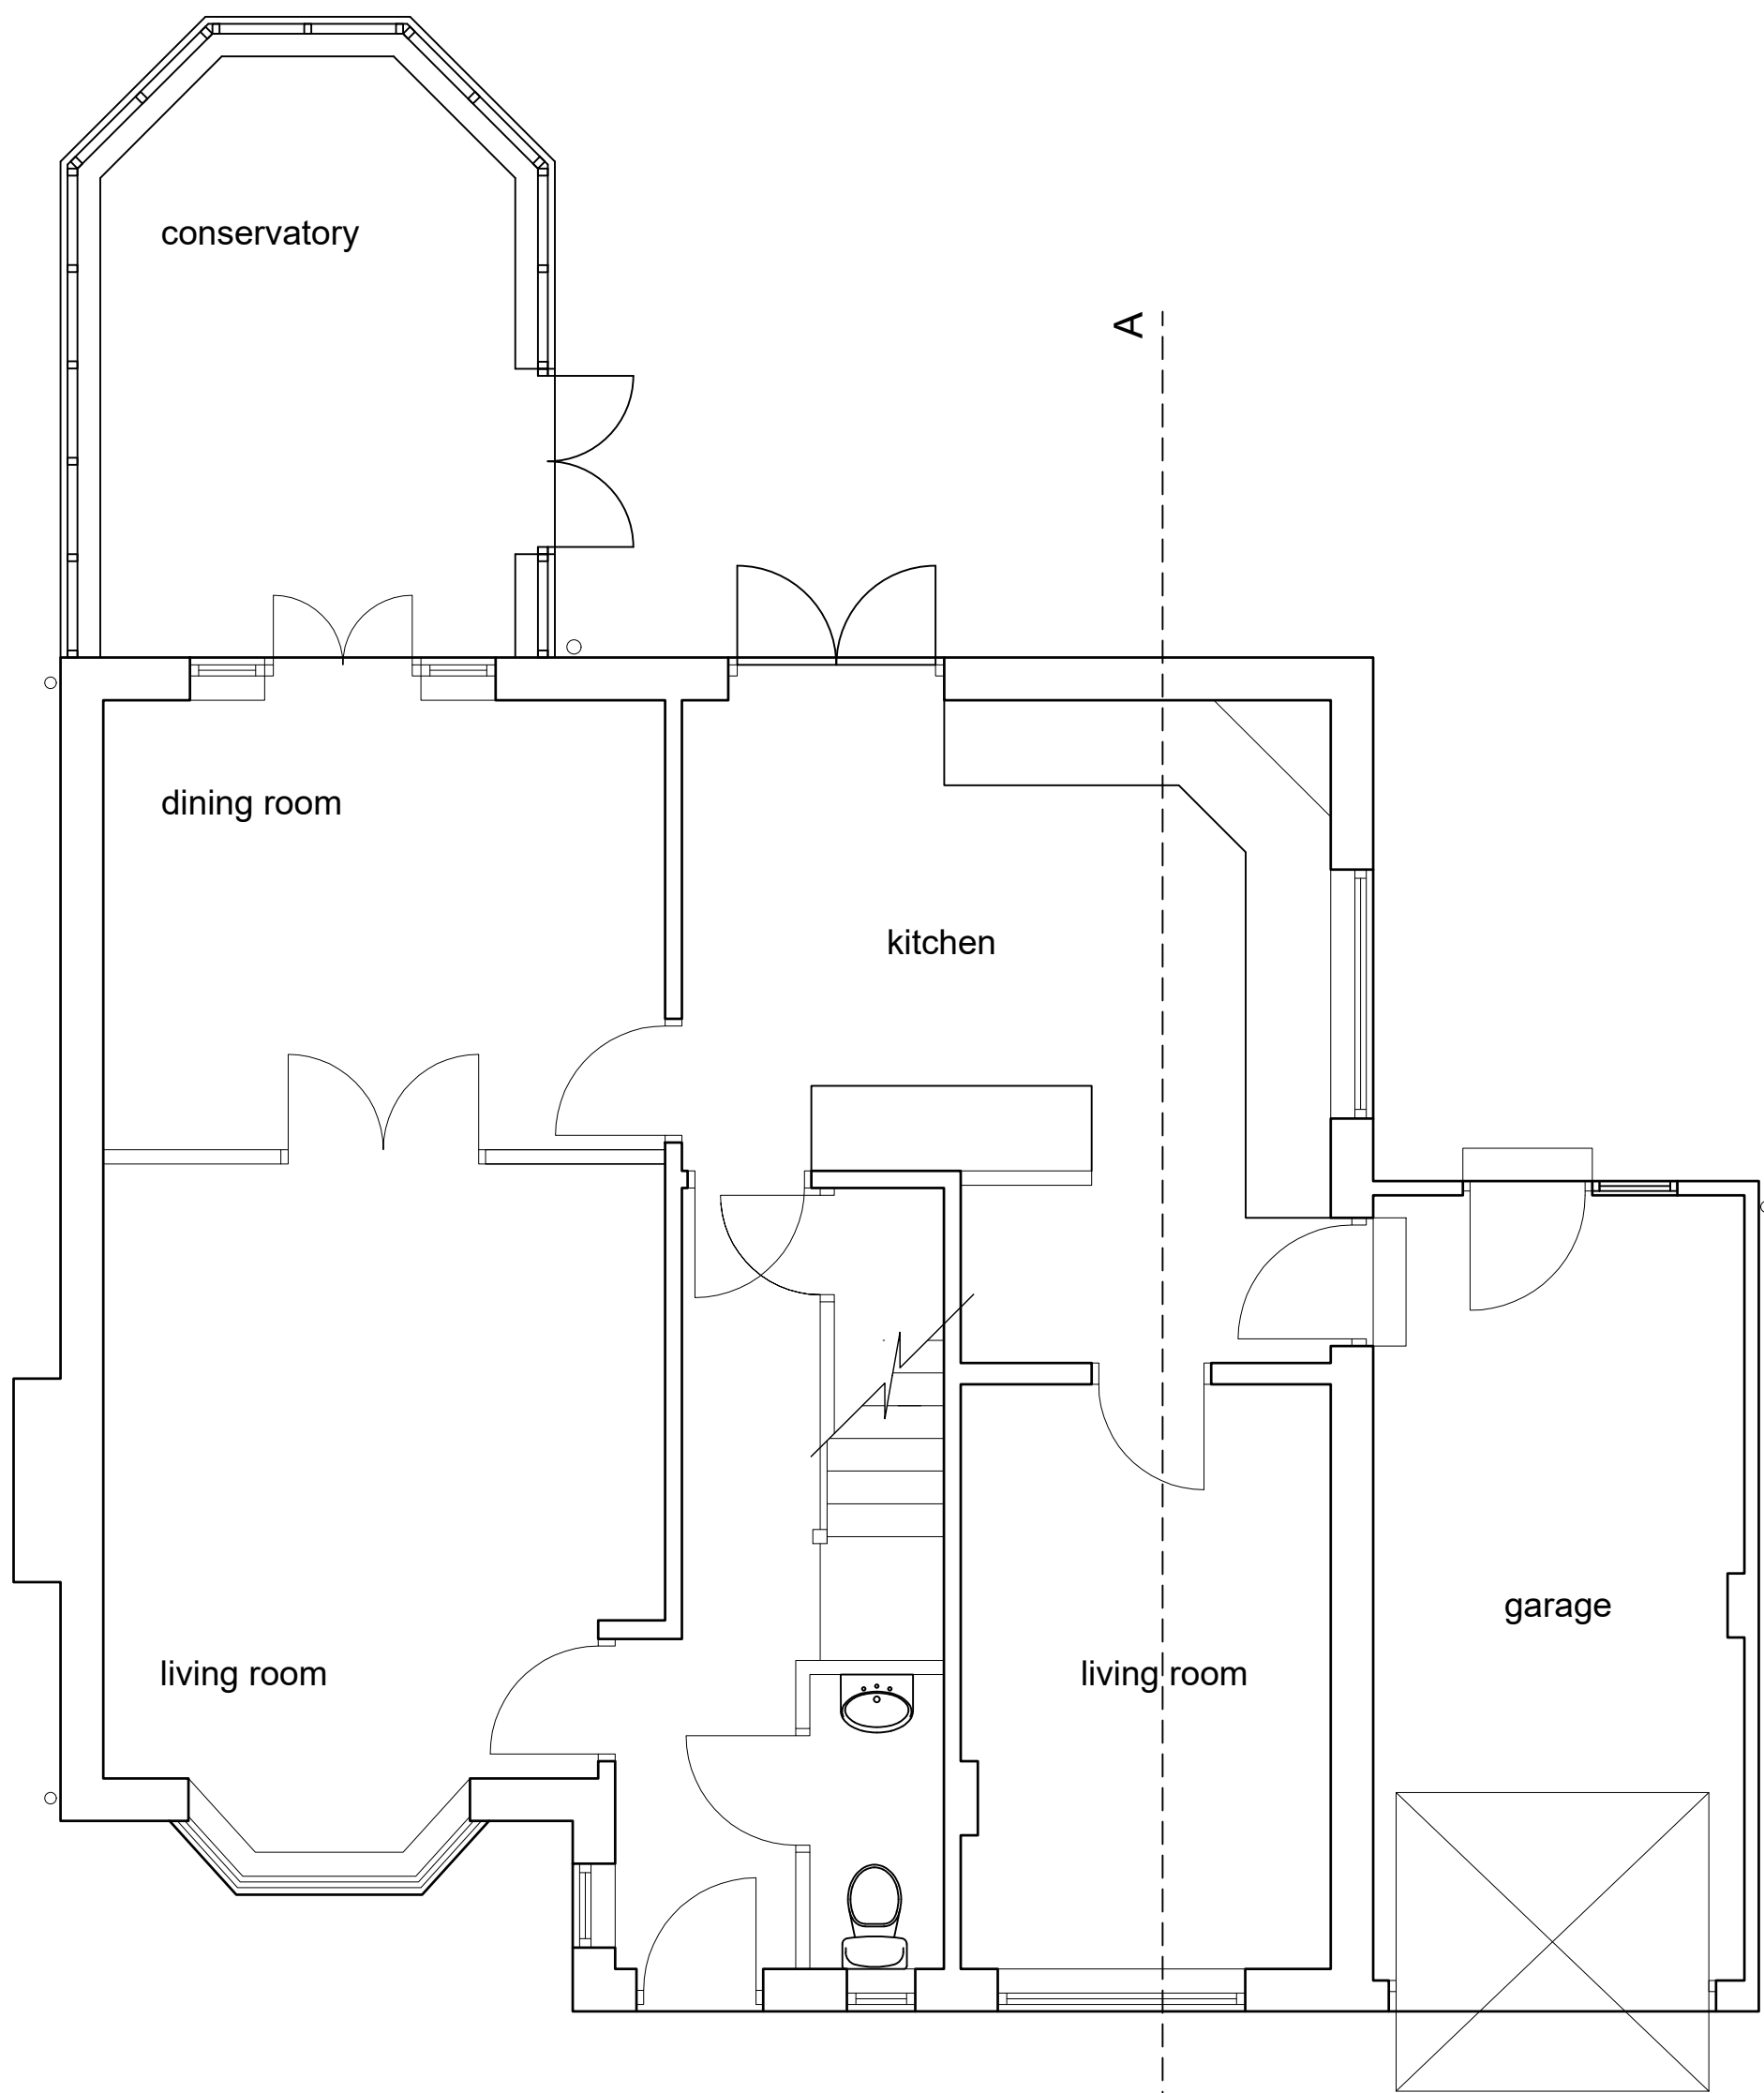

ground floor plan
scale 1 - 50

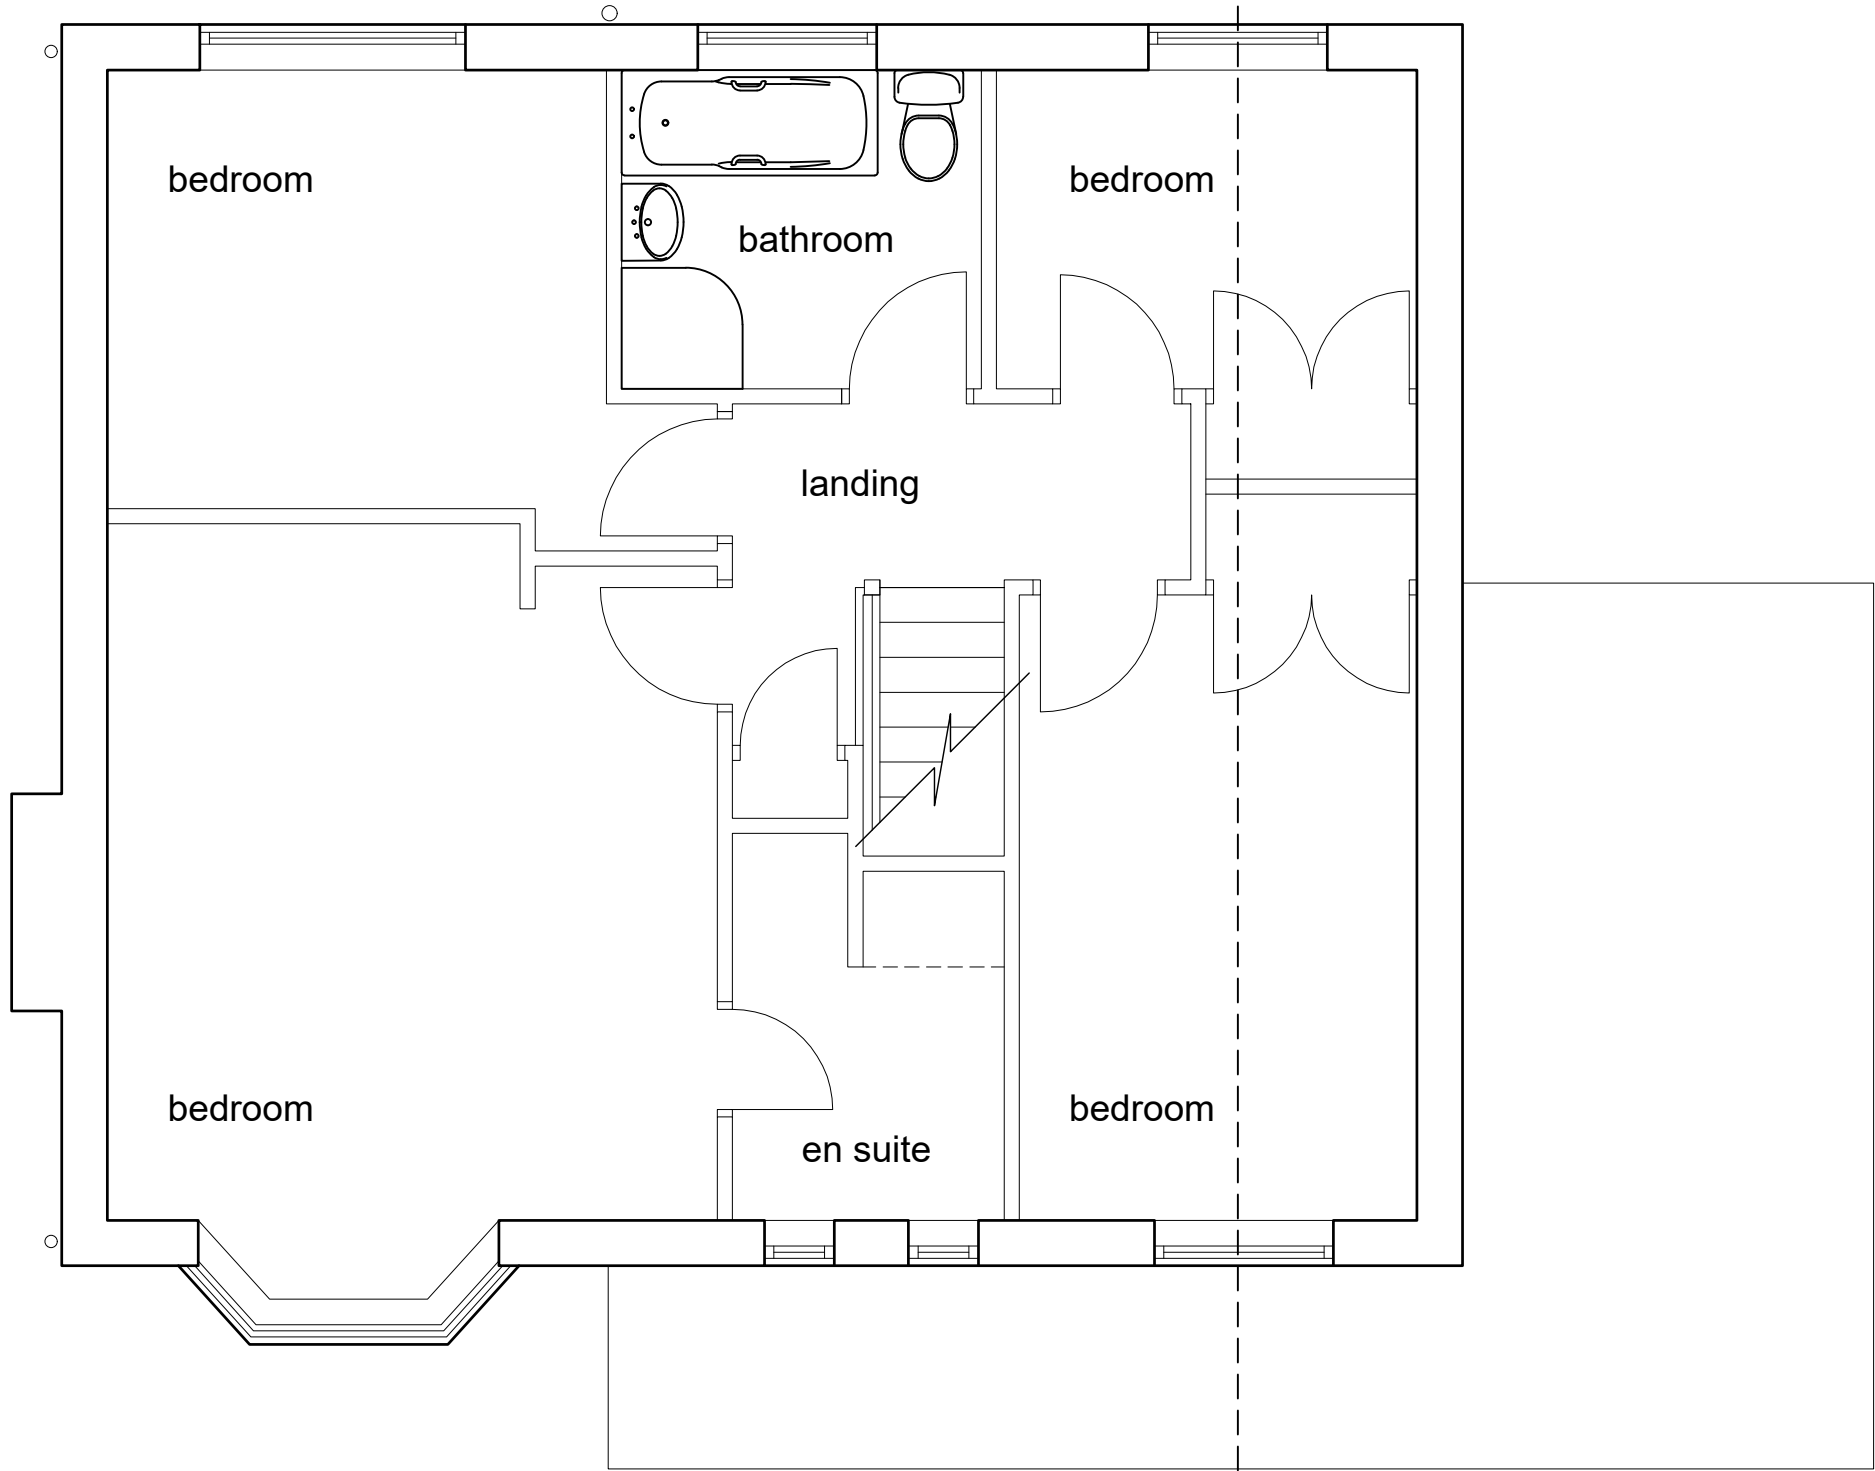

first floor plan
scale 1 - 50

rev	date	description
 AJ COCKER ASSOCIATES CHARTERED BUILDING SURVEYORS New Century House 176 Drake Street Rochdale OL16 1UP Tel: 01706 764880 Fax: 01706 764881 www.ajcockerassociates.co.uk mail@ajcockerassociates.co.uk  the mark of property professionalism worldwide		

Project:
2 Turnfield Close Smallbridge
Rochdale
EXISTING

Client: Mrs. Y. Kauser

scale: as noted @ A1
date: Feb 24
drawn: IS

Dwg. Nr. K236-001