



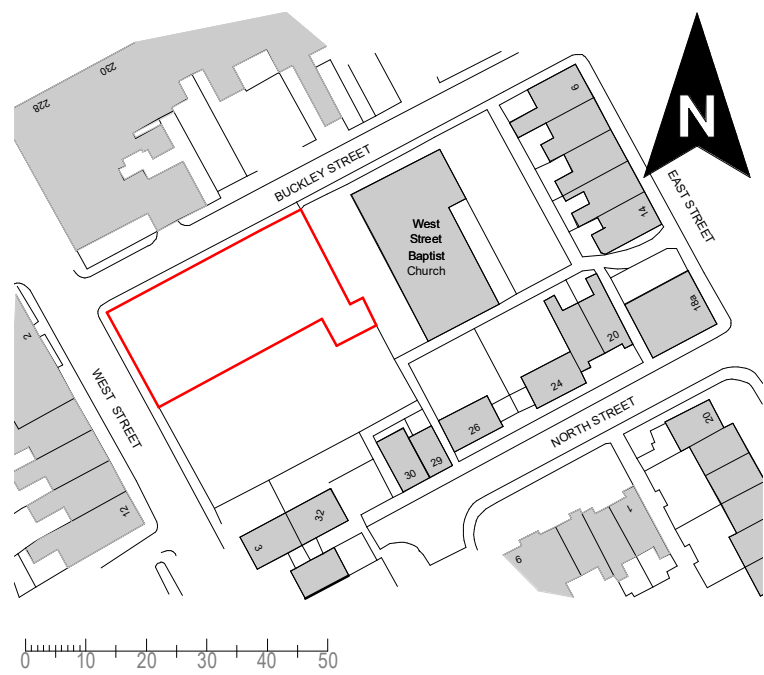

00 - Location Plan
1 : 1250

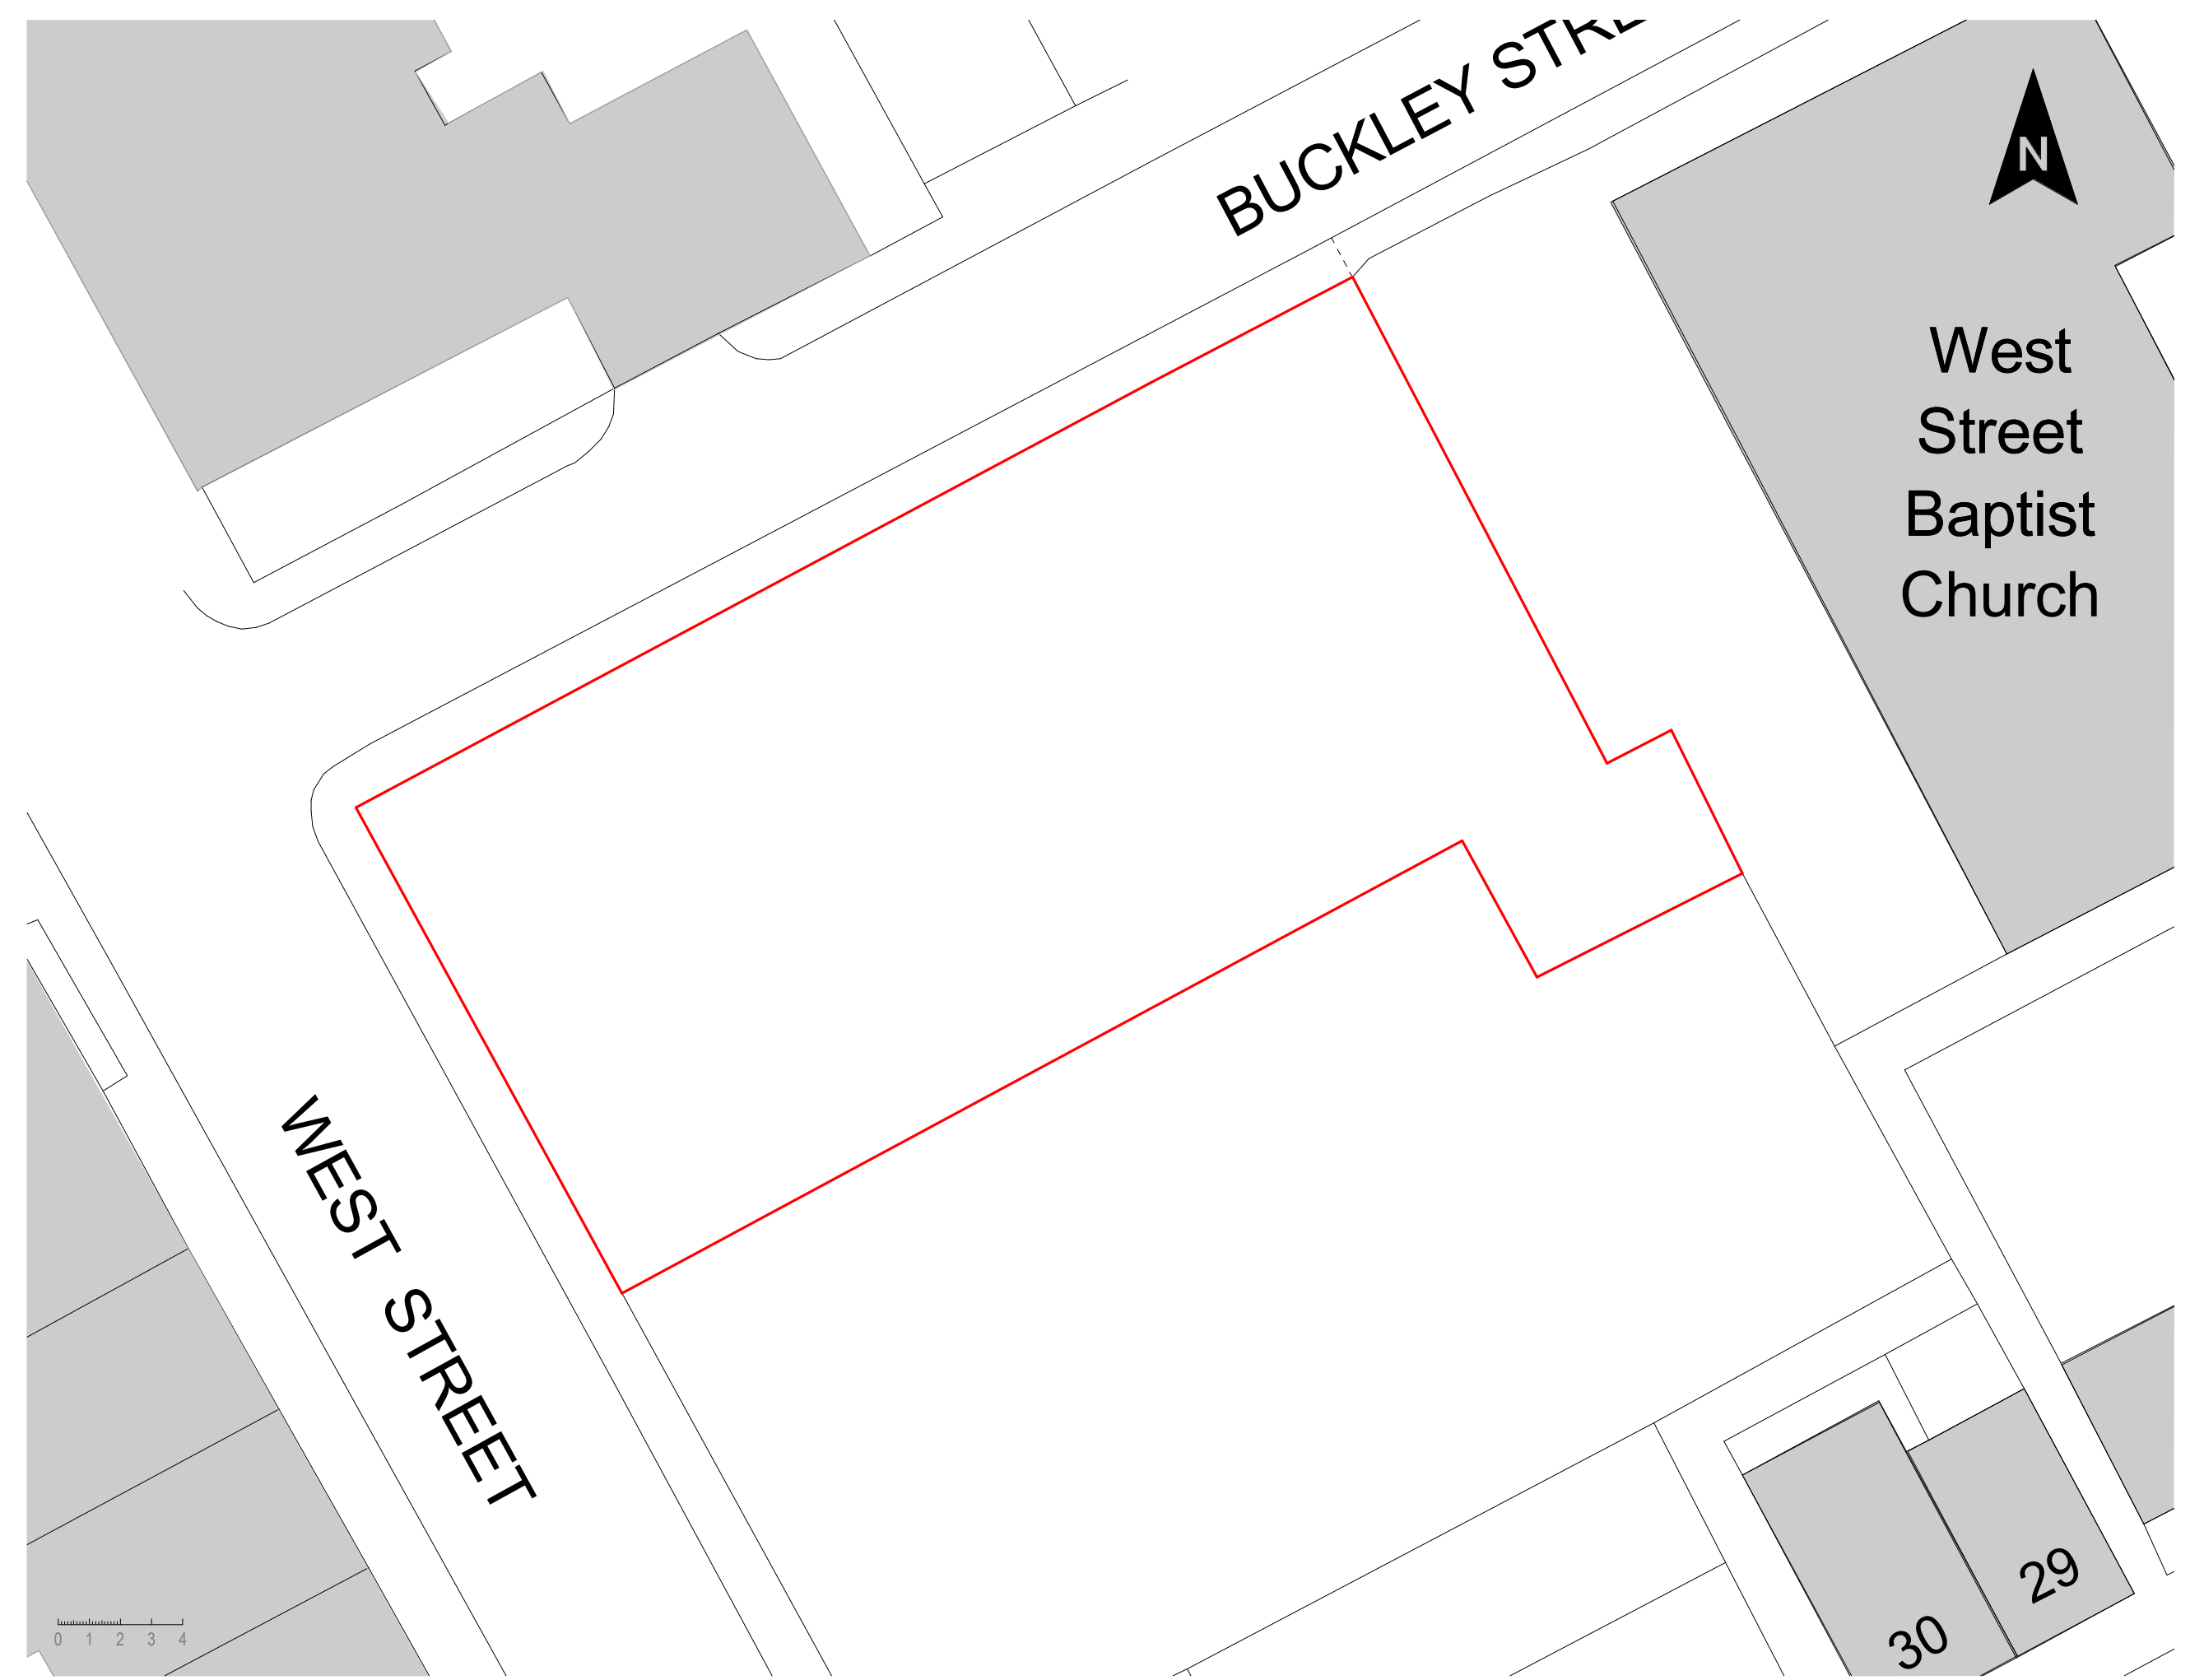

00 - Block Plan
1 : 500



00 - Existing Site Plan
1 : 200



IW DESIGN

Architectural Design . Surveying Services

Tel:- 0161 - 903 - 9423
Mo:- 07786240766
iwdesignservices@virginmedia.com

Project: **West Street, Rochdale**

Title: **Location Plans**

Drawn:

Scale: **As Noted**

Date: **19/11/2024**

Dwg. No. **00105**

