
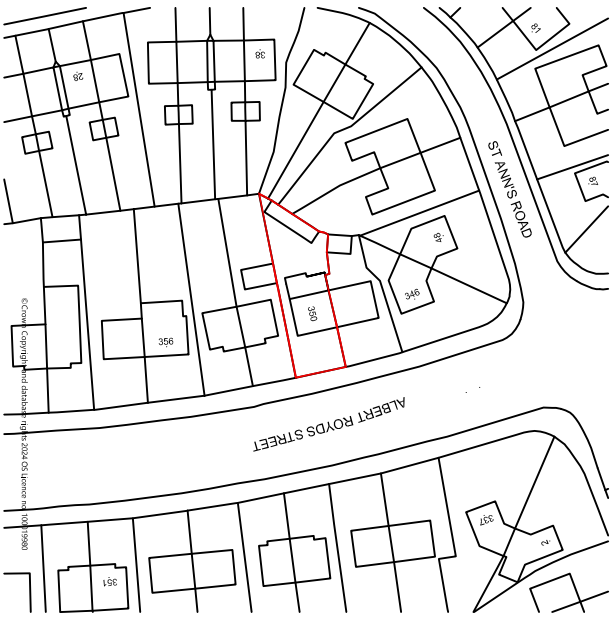


Do not scale from this drawing.


All dimensions are to be checked on site prior to construction, manufacture of any components and ordering of materials and equipment.

Any discrepancies are to be reported to the architect for clarification.

All materials and workmanship to be in accordance with the current British Standards and codes of practice.

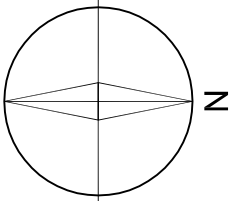

Extg Location Plan Scale 1:1250

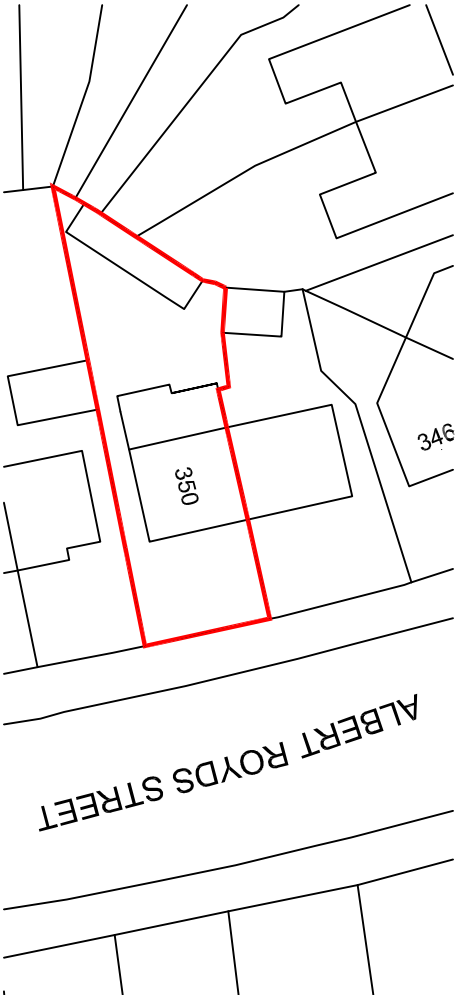

Extg Site Plan Scale 1:500



Proposed Site Layout Plan Scale 1:500

SCALE	DATE	DRAWN	CHECKED
A3 sheet	Sept 2024		
DRAWING NO.	CAD REFERENCE NO.	REVISION	
2427/PFF/04			

PROJECT
Construct new porch/extension and erect a single/
two storey rear extension & demolish extg outbldg
and erect new outbuilding for gym / games room

DRAWING
Site Layout / Location Plan

REV	DESCRIPTION	CHECK	DATE
CLIENT Mrs PF Faiz 350, Albert Royds Street, Rochdale. OL16 5AD			