




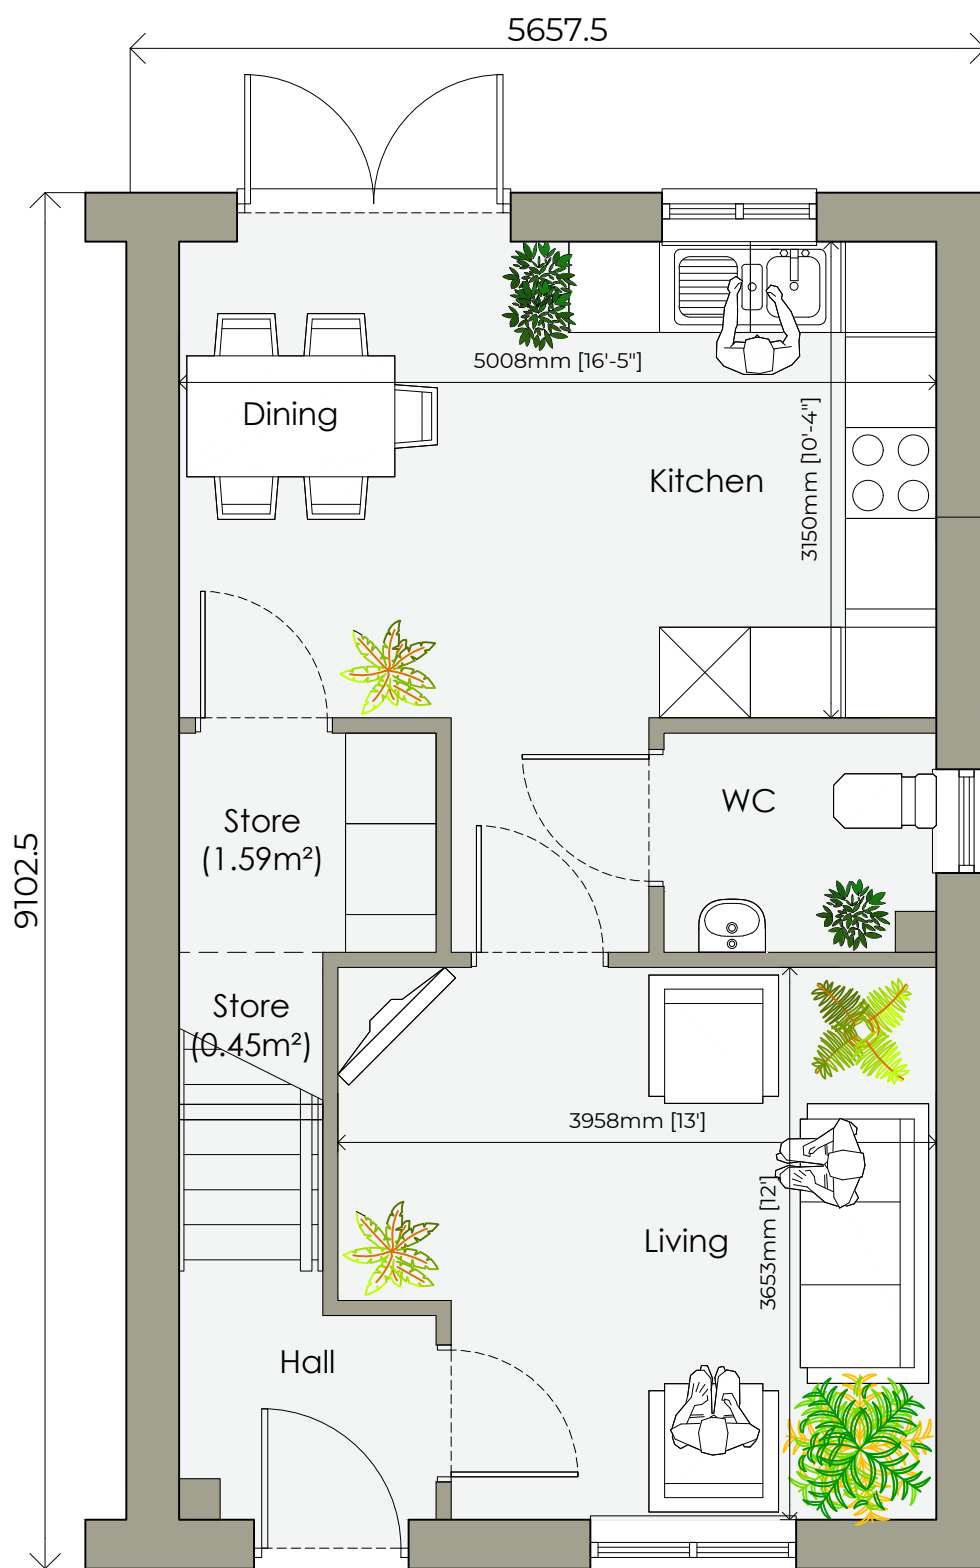


Ground Floor (1:50)

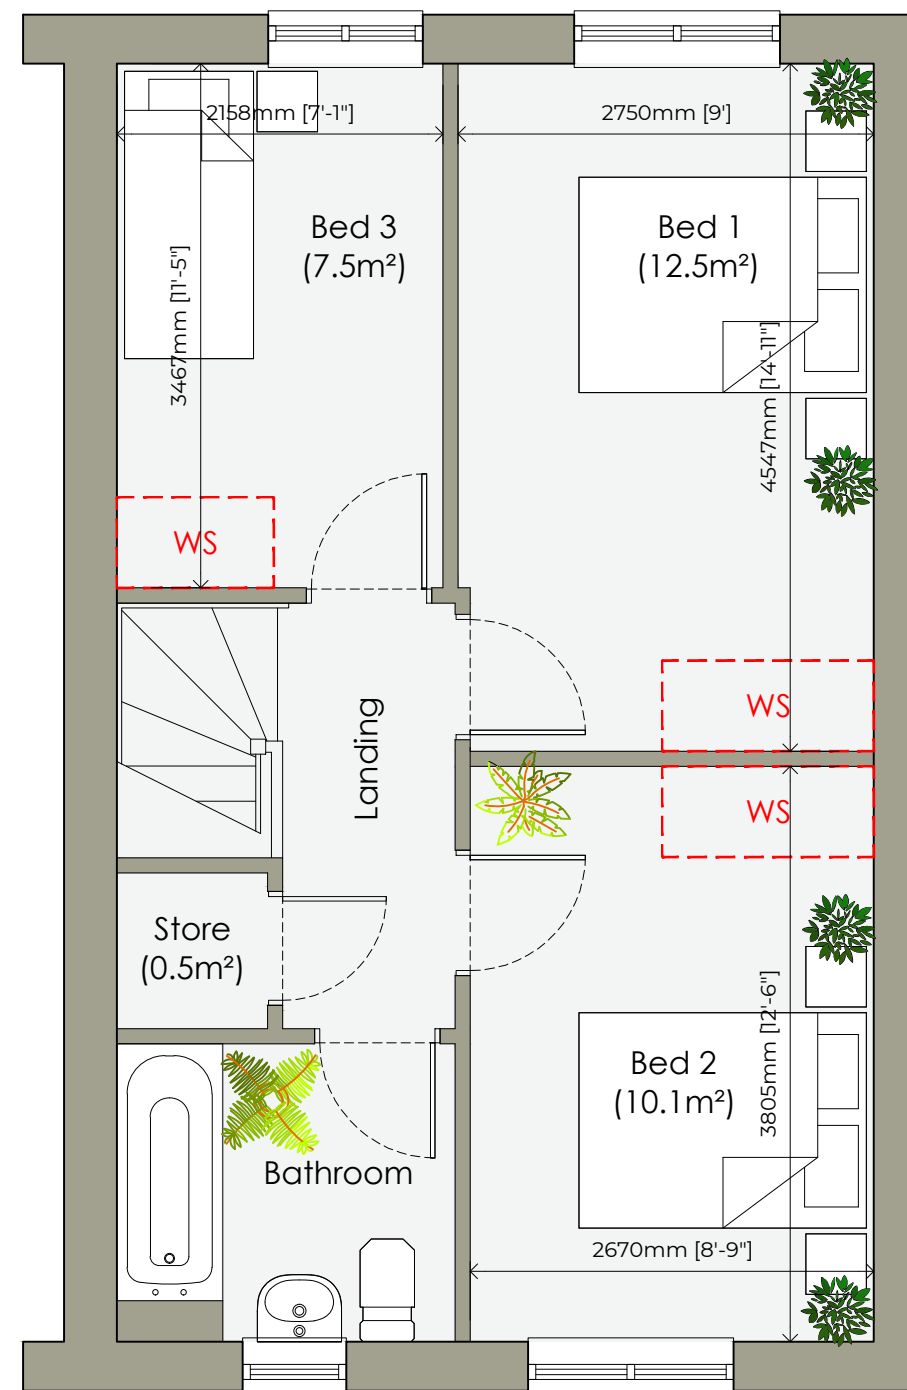


First Floor (1:50)

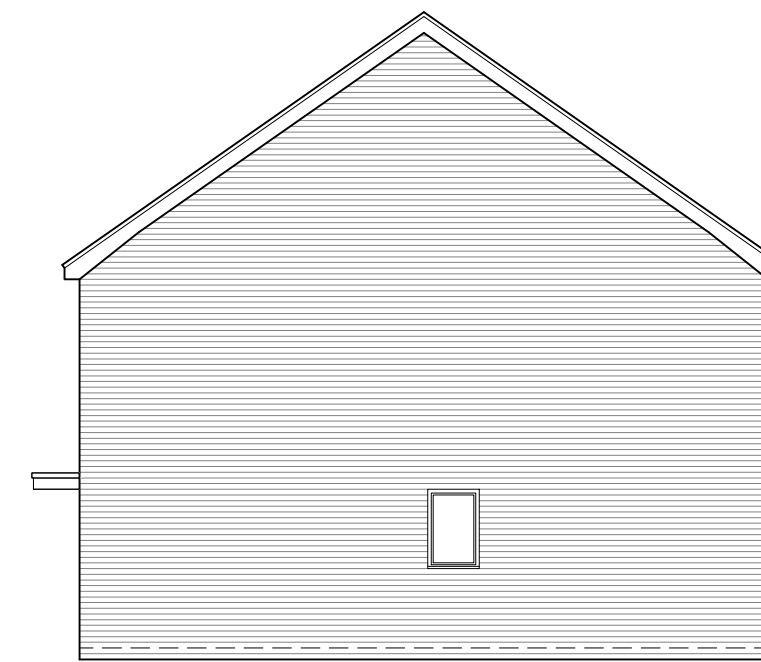


Side Elevation
(1:100)
(Semi Detached)

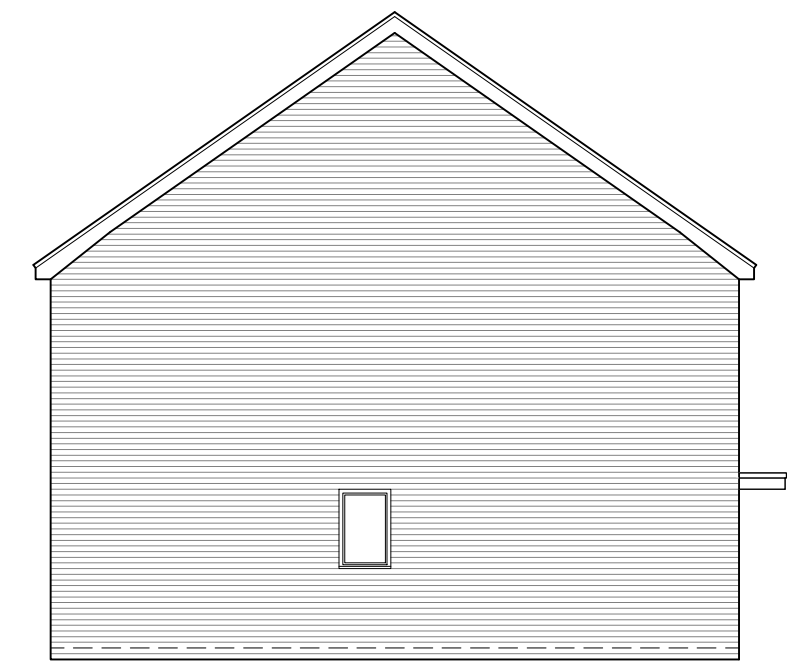

Side Elevation
(1:100)
(Semi Detached)

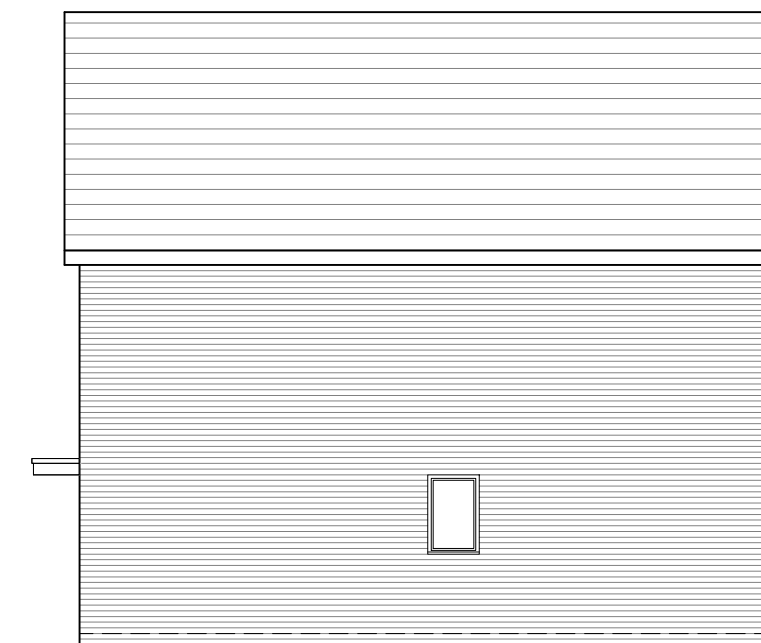

Side Elevation
(1:100) (Detached)

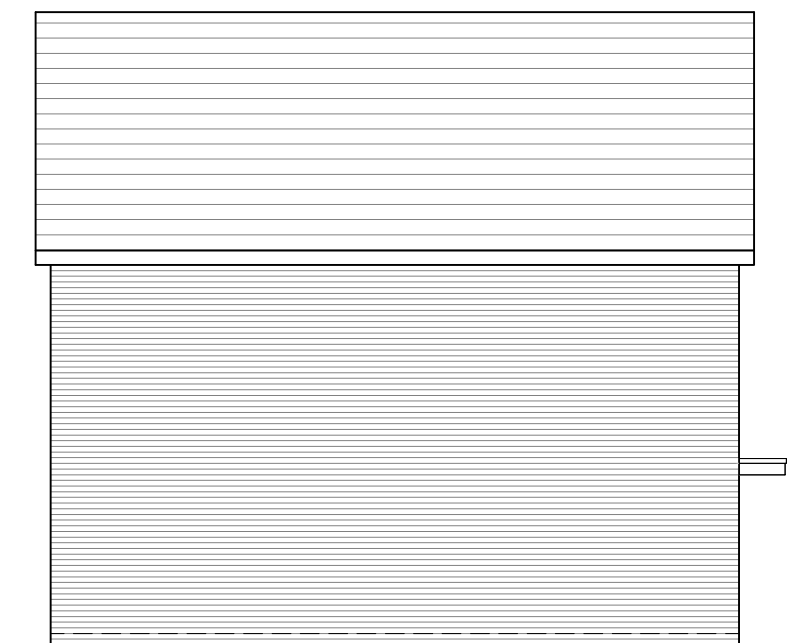

Side Elevation
(1:100) (Detached)



Front Elevation
(1:100)
(Semi Detached)



Rear Elevation
(1:100)
(Semi Detached)




Front Elevation
(1:100)
(Detached)



Front Elevation
(1:100)
(Detached)

Holly

 

Castleton Property Development Ltd 115 St John Street Oldham OL4 3DJ	
site:	Innings Way, Rochdale
title:	The Holly House Type
scale: @A2	1:500
date:	Dec 23
drawn by:	MMc
checked:	
drawing no:	IW-HOL-01
sheet no:	Sheet 1 of 1
revision:	A