

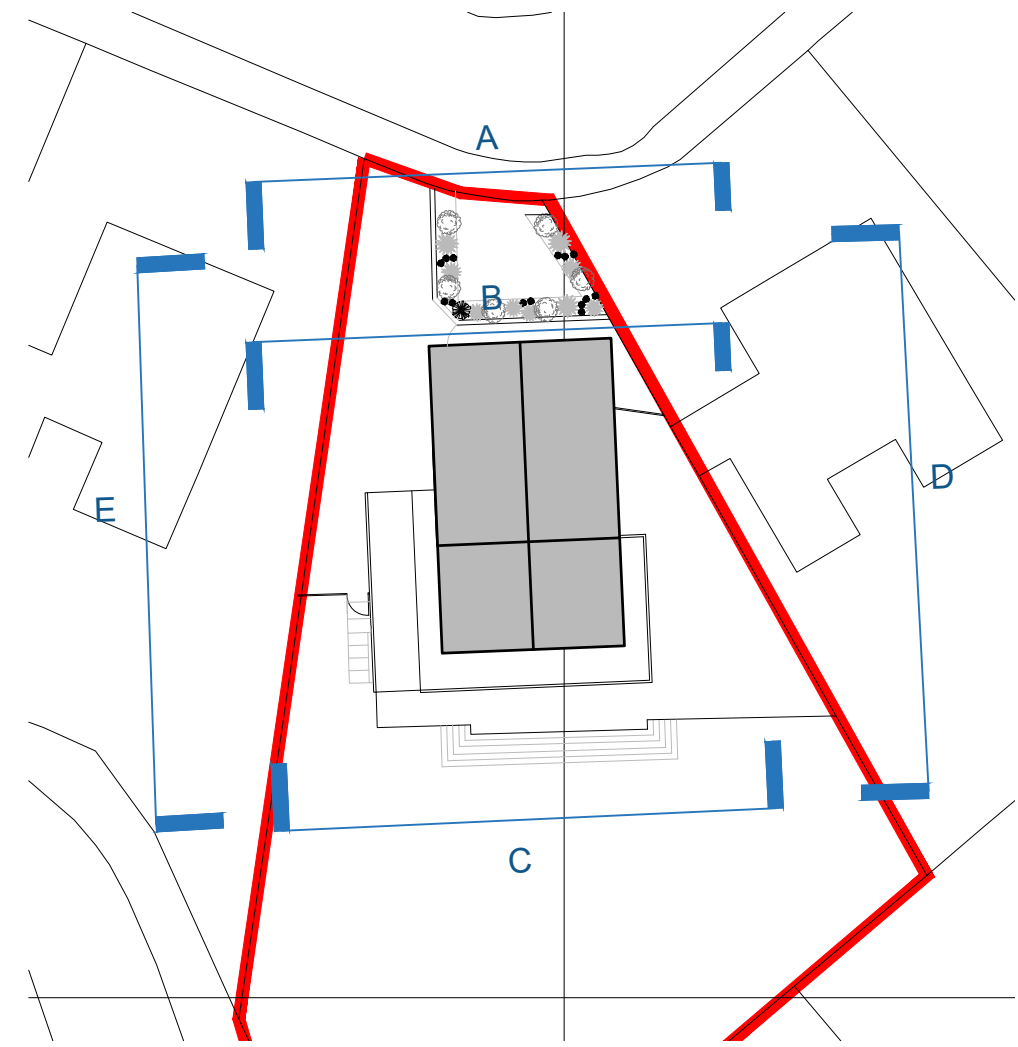


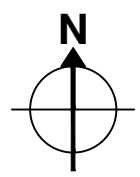

site plan key


 N

 Site Boundary Line

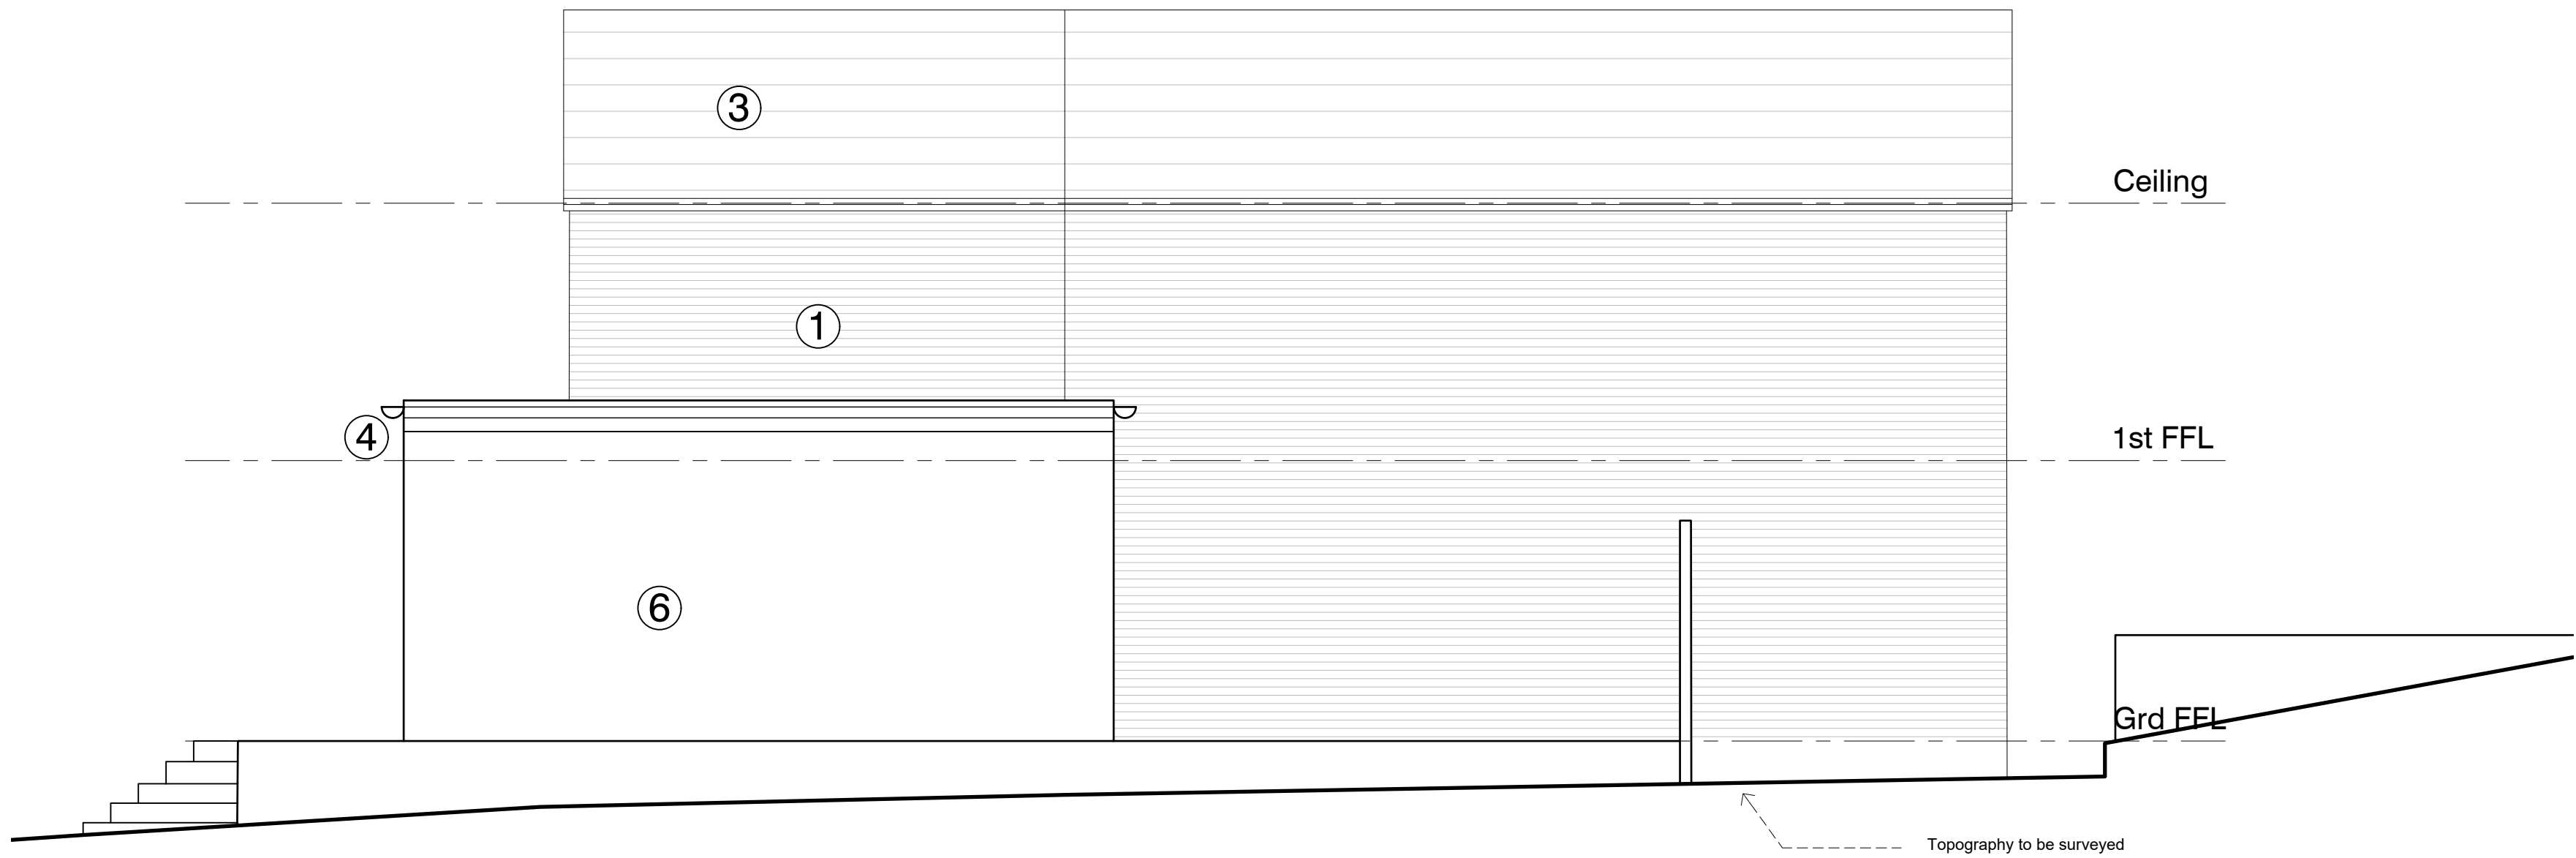

proposed elevation D: side 1

scale 1:50

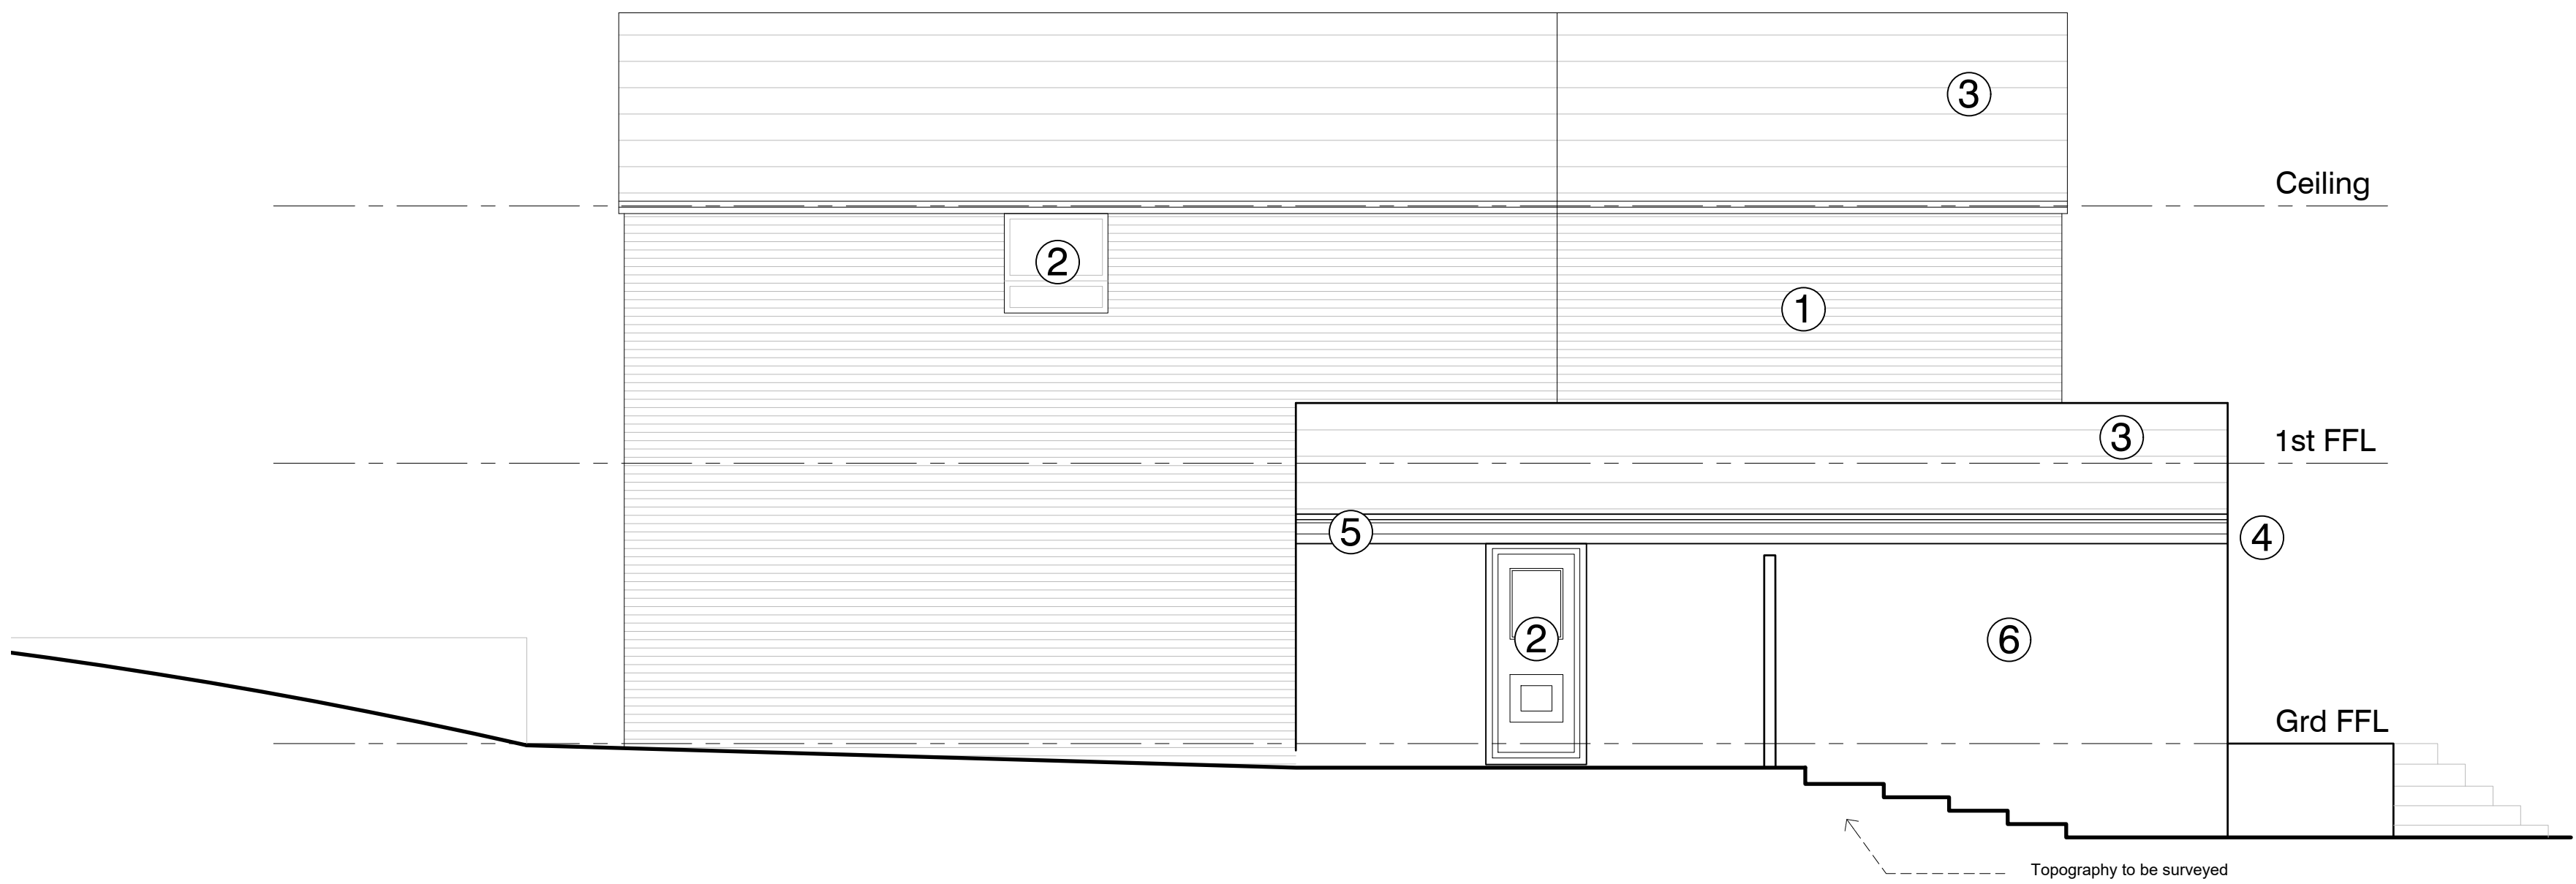

proposed elevation E: side 2

scale 1:50

- ① Red brick
- ② White UPVC double glazed window/door assembly to match existing
- ③ Interlocking roof tiles to match existing
- ④ White UPVC fascia board to match existing
- ⑤ White UPVC rainwater & soil goods
- ⑥ White render on the extension
- ⑦ New white garage door

PROPOSED ELEVATIONS: D, E

scale 1:50 0 2.5m

IMPORTANT NOTES: Do Not Scale from this Drawing.
Use Figured Dimensions Only.

DRAWING STATUS:

INFORMATION

REVISION	DATE	DESCRIPTION

FOOTPRINT DESIGN

E: info@footprintdesign.net
W: www.footprintdesign.net

CLIENT: KHURRAM HABIB

SCALE: 1:50@A1

DATE: 24.06.24

PROJECT: 7 HEALD CLOSE, SHAWCLOUGH

DRAWING TITLE: PROPOSED ELEVATIONS: SHEET 2 of 2

DRAWING NO: A130_L(00)009