



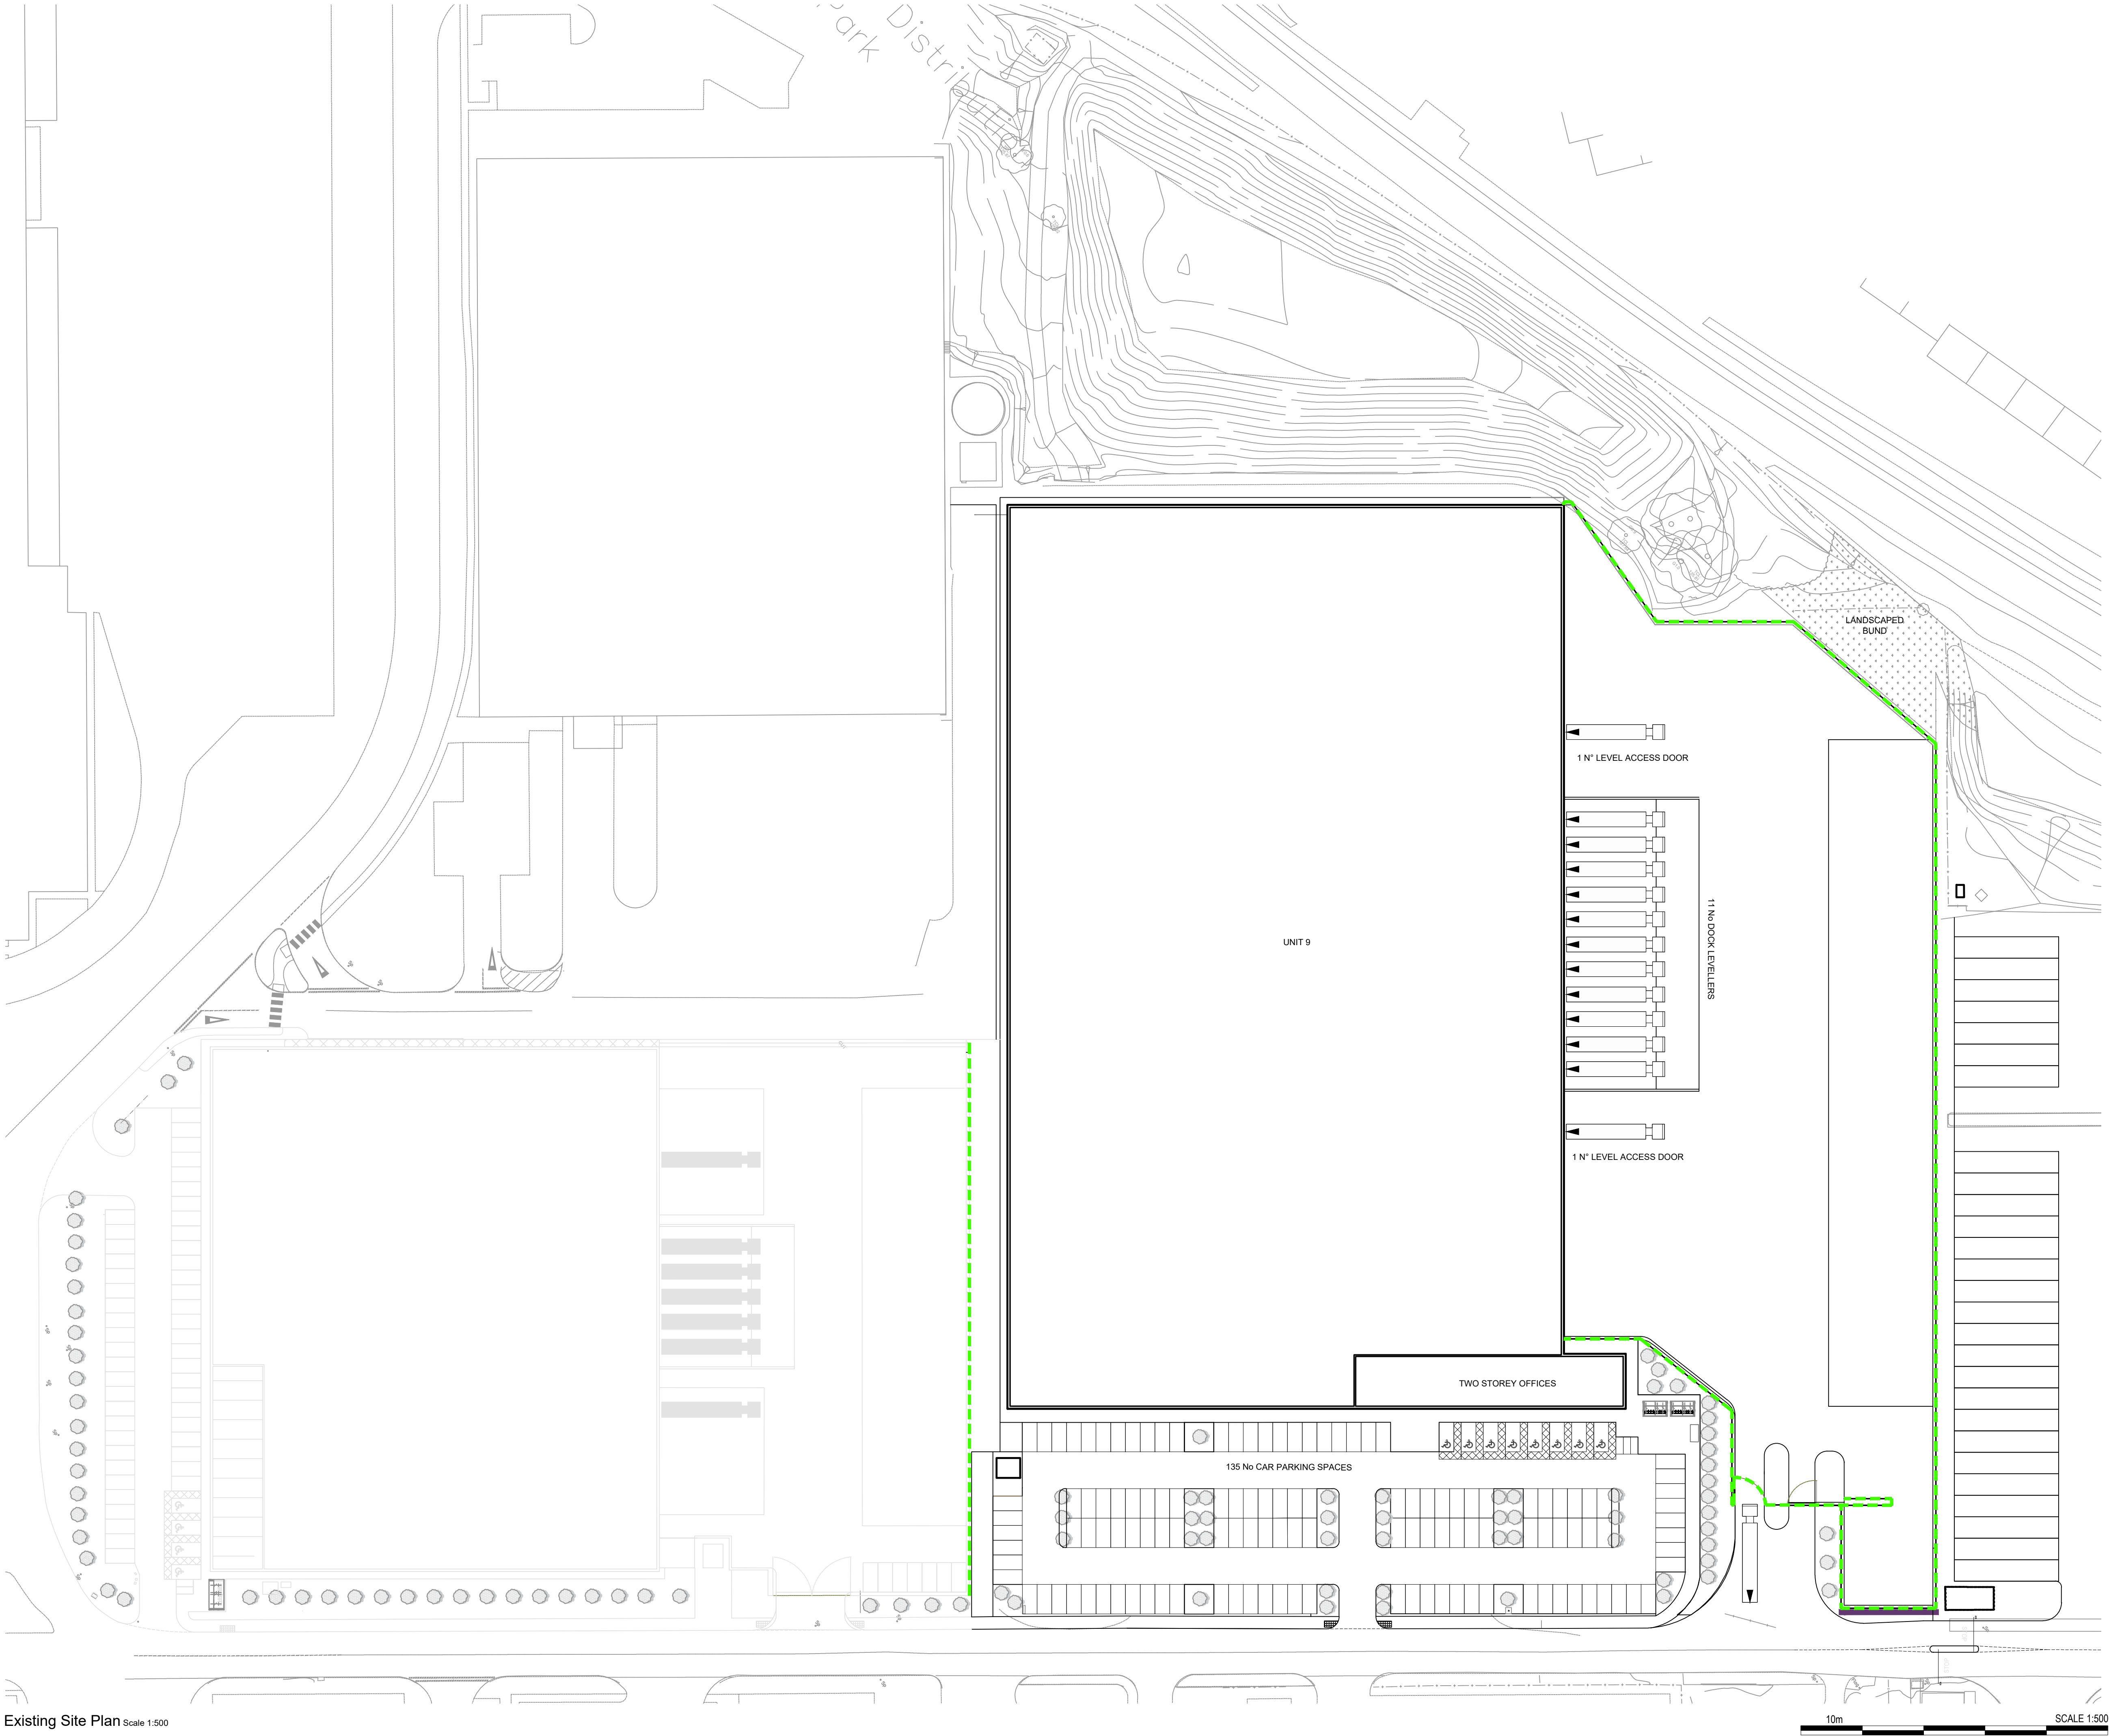

Existing Site Plan Scale 1:500

PLANNING

THIS DRAWING IS TO BE USED FOR THE STATED PURPOSE ONLY AND SHOULD NOT BE USED FOR ANY OTHER

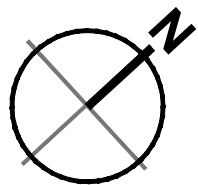

Key

Existing 2.4m Paladin Fencing

- Dimensions are in millimeters, unless stated otherwise.
- Scaling of this drawing is not recommended.
- It is the recipients responsibility to print this document to the correct scale.
- All relevant drawings and specifications should be read in conjunction with this drawing.

rev	amendments	by	ckd	date
H2 - Heywood Distribution Park Fit Out				
Existing Fence Layout				
LOD 3		LOI 3		
RIBA PoW Stage:		2 - Concept Design		
Document Suitability:		S2		
Drawn / Checked:		GT / LF		
Date:		10.07.24		
Scale:		1:500 @ A1		
UMC Project Number:		24278		
Document Reference:		Drawing no:	Revision:	
24278 - UMC - SI01 - SI - DR - A		0606	B	