




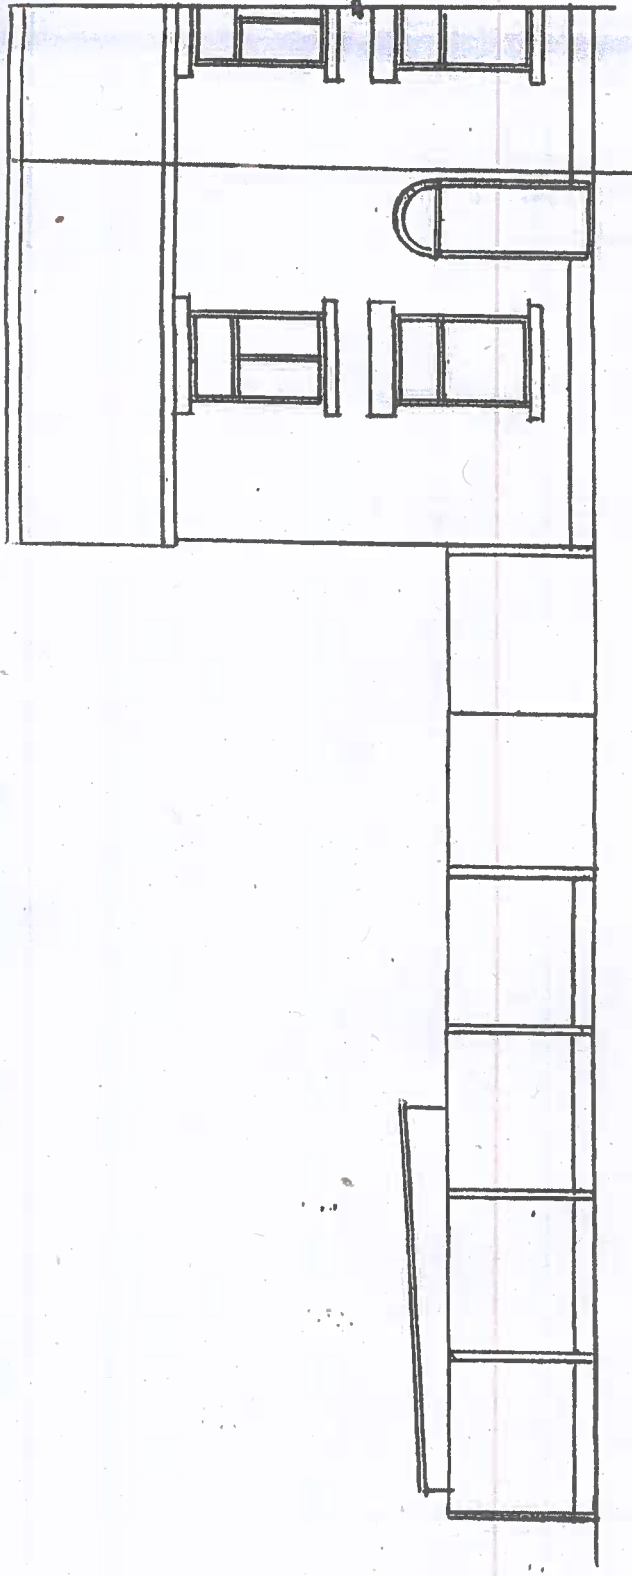


EXISTING FRONT ELEVATION

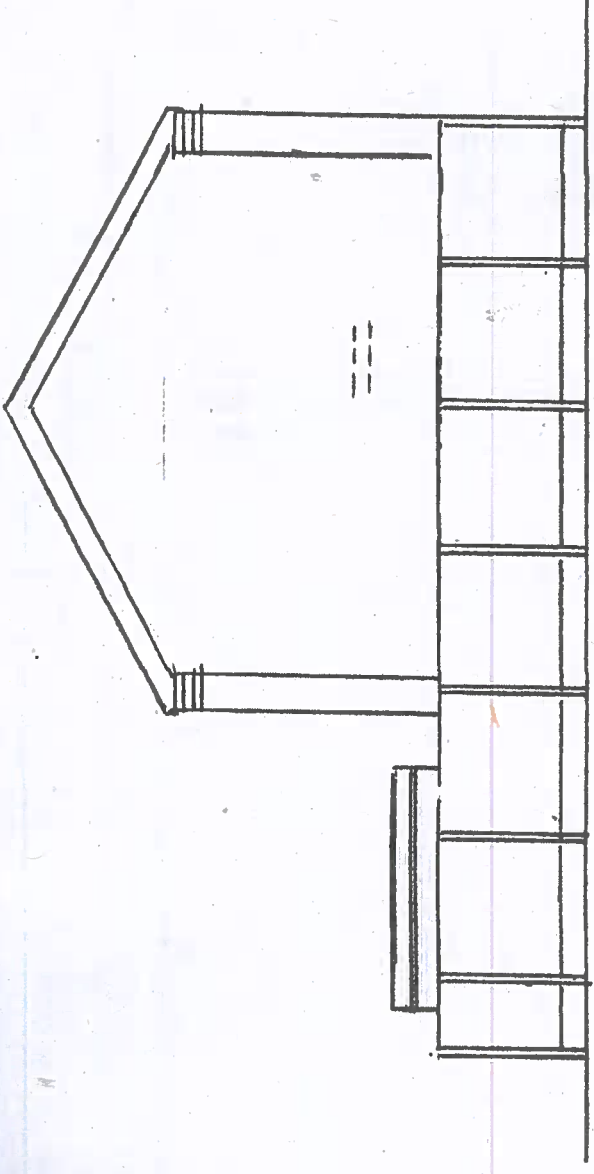

EXISTING SIDE ELEVATION

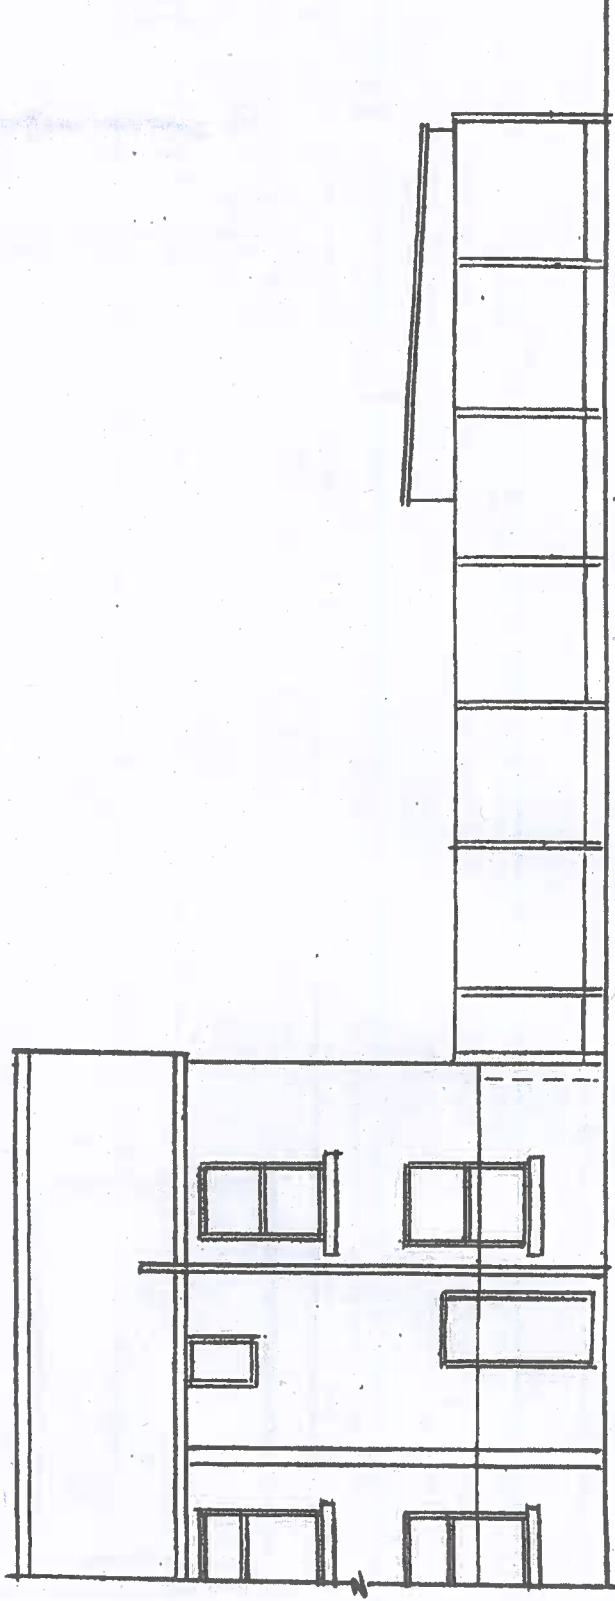

EXISTING REAR ELEVATION

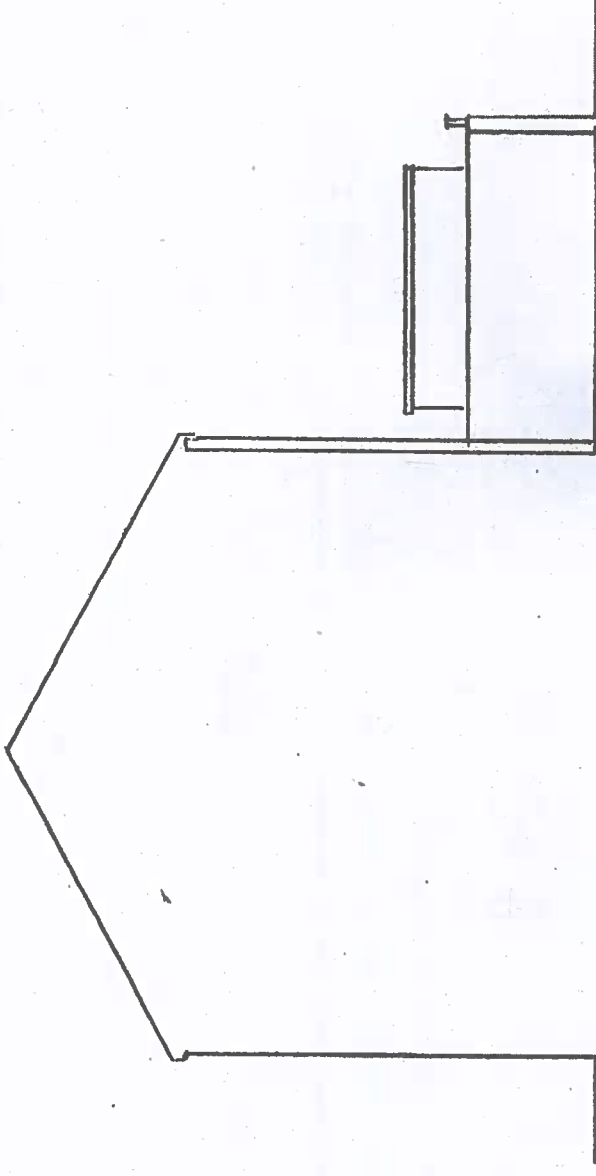

EXISTING SIDE ELEVATION

Thompson Designs

Tel 0161 705 1458 Mob 07884 318634

Sheet 2

Existing Elevations

7 Dayyholme Street

Rochdale OL12 9BW

Scale 1:100 @ A3 Date April 2022