

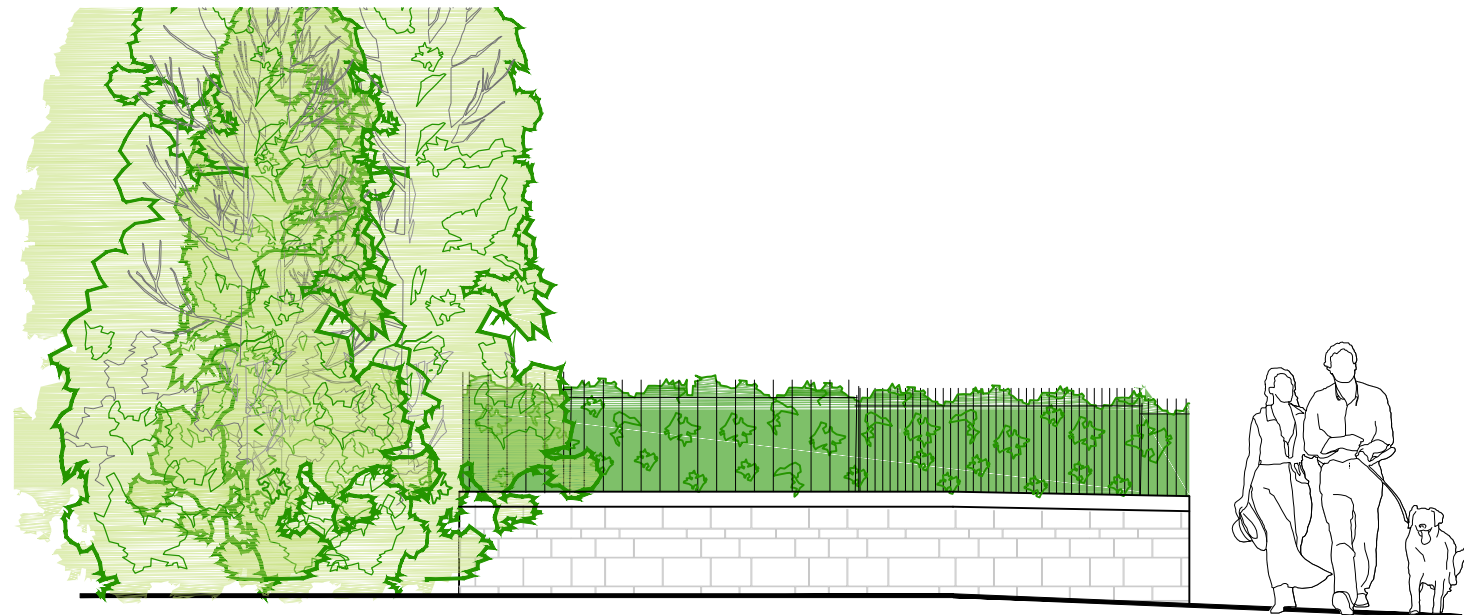


Do not scale from this drawing. All information should be checked by the contractor on site before commencing work. Any discrepancies should be reported to Archirama immediately. All rights are reserved and are not transferable. Unauthorised reproductions of this drawing are not permitted.

PROPOSED WALL / GATES DETAILED PLAN 1:50

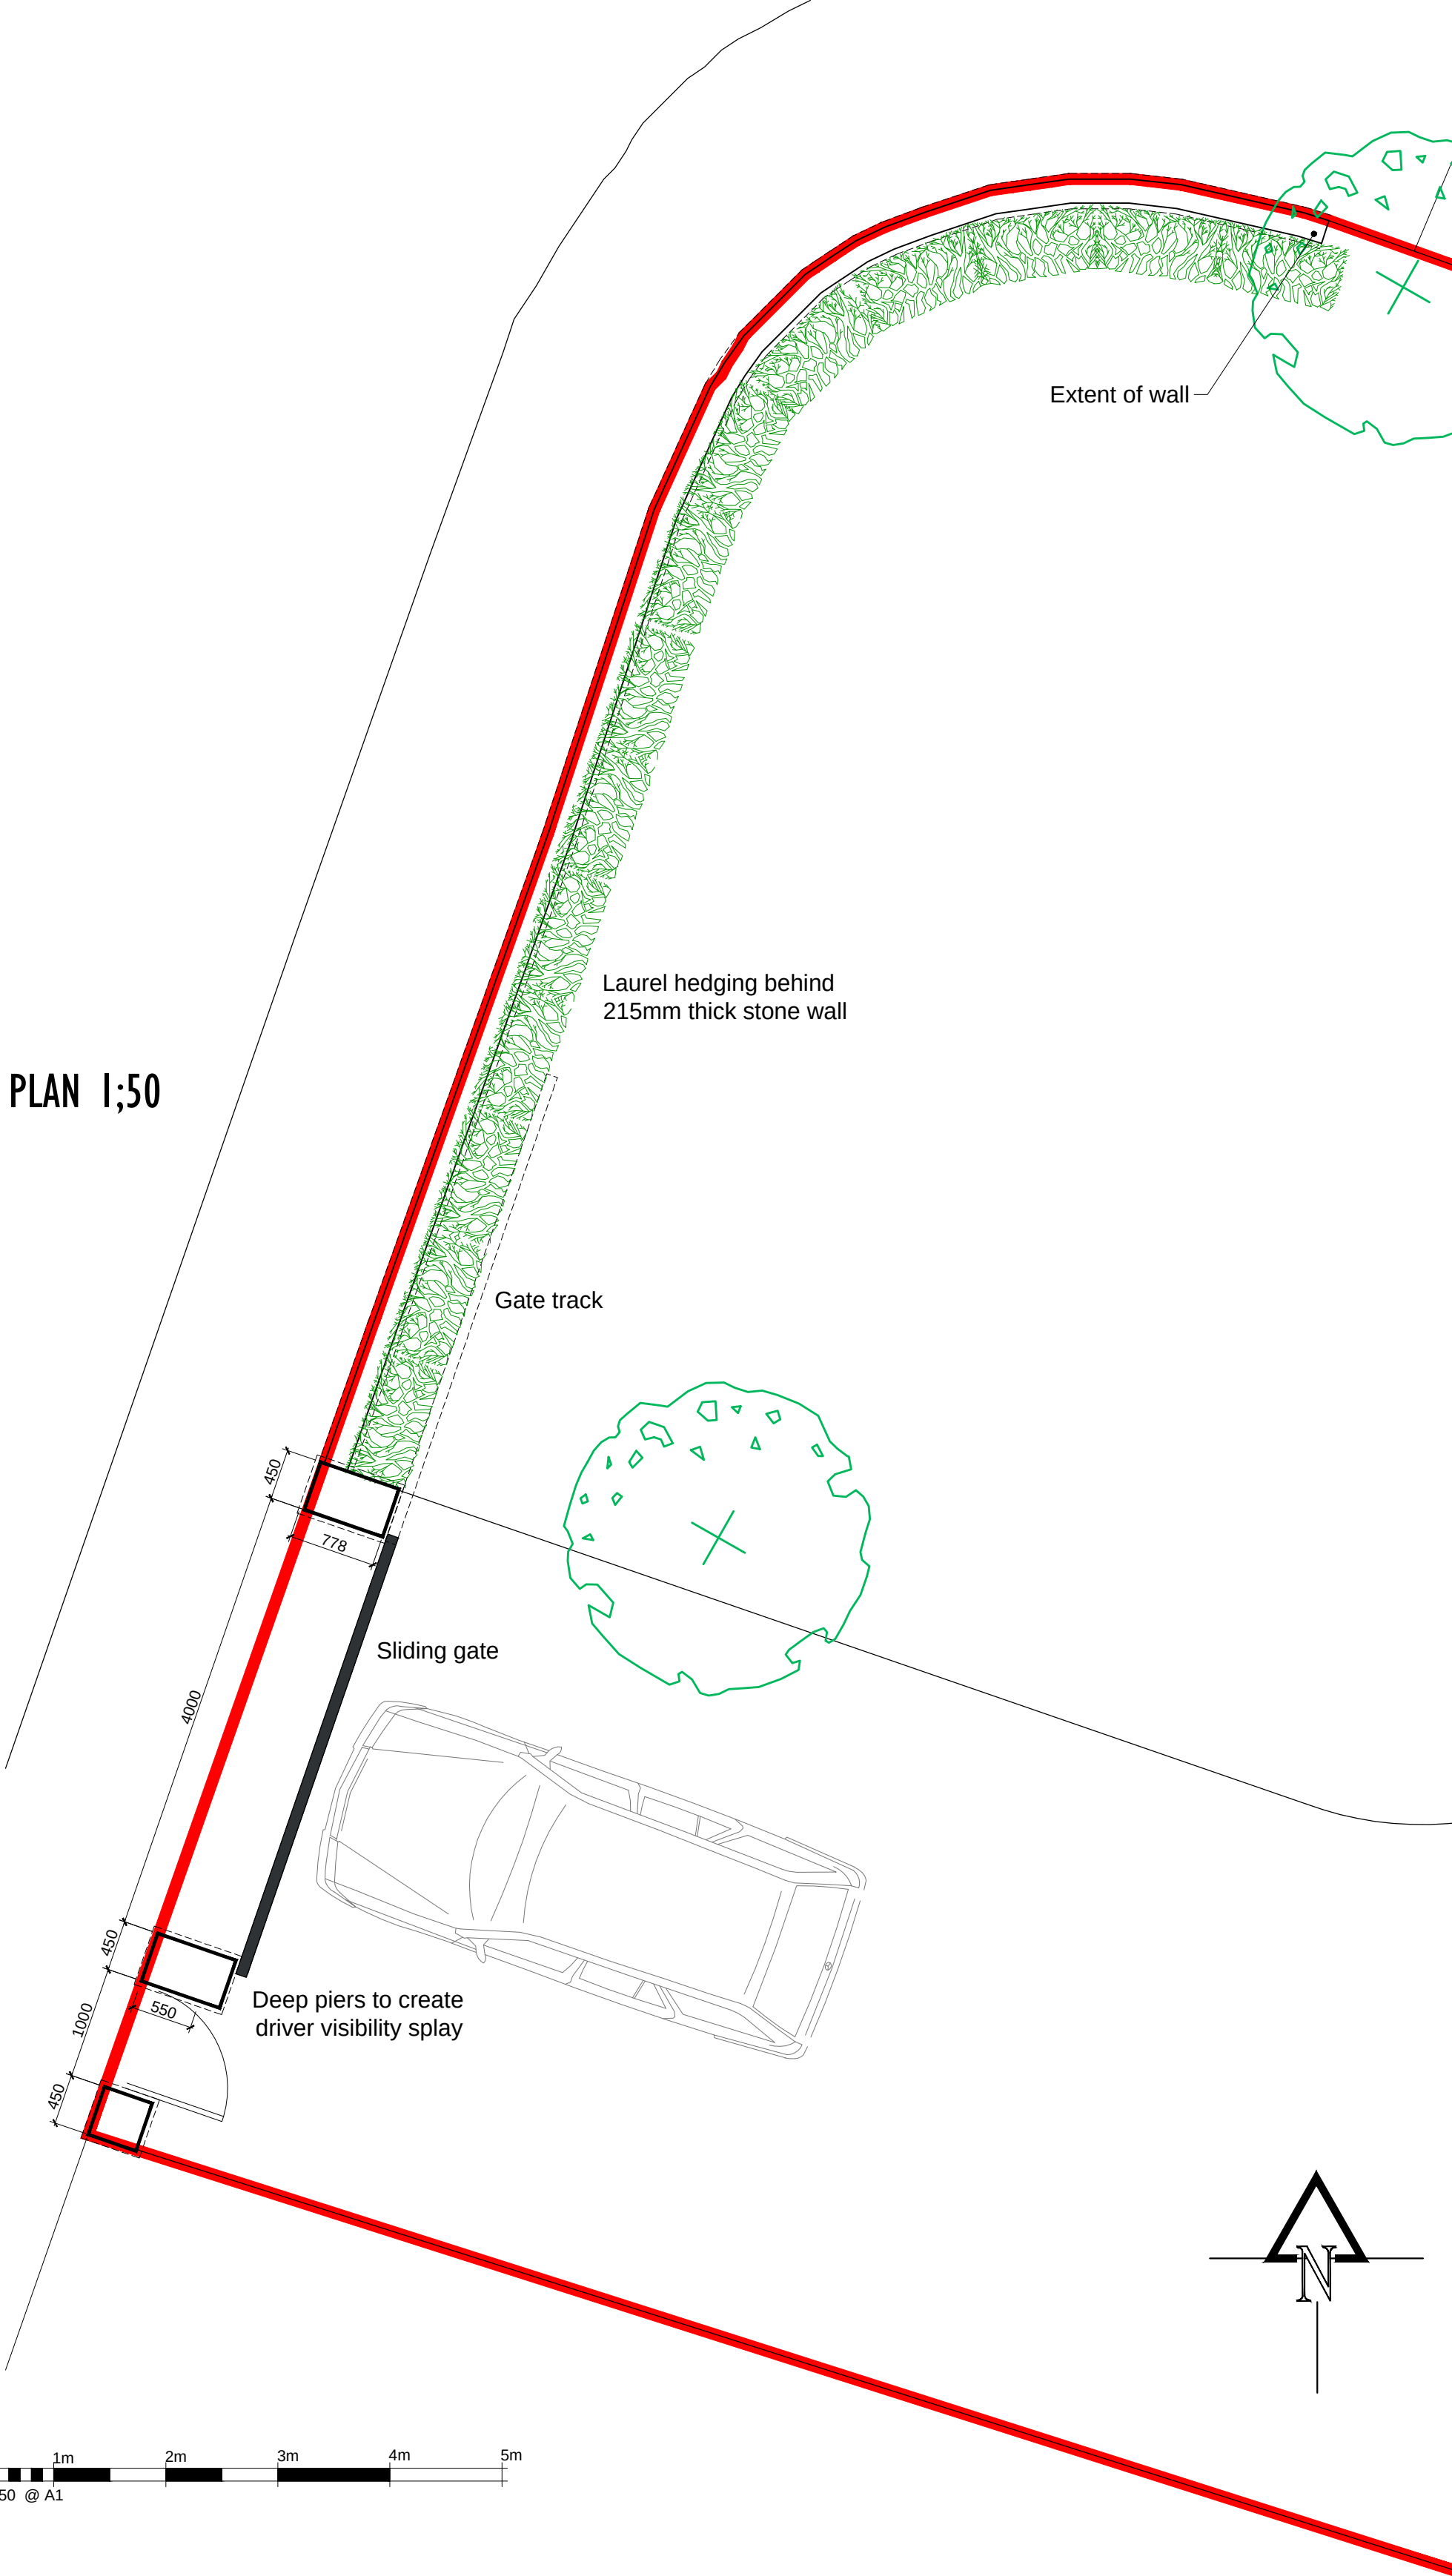


PROPOSED SIDE (NORTH) ELEVATION 1:50

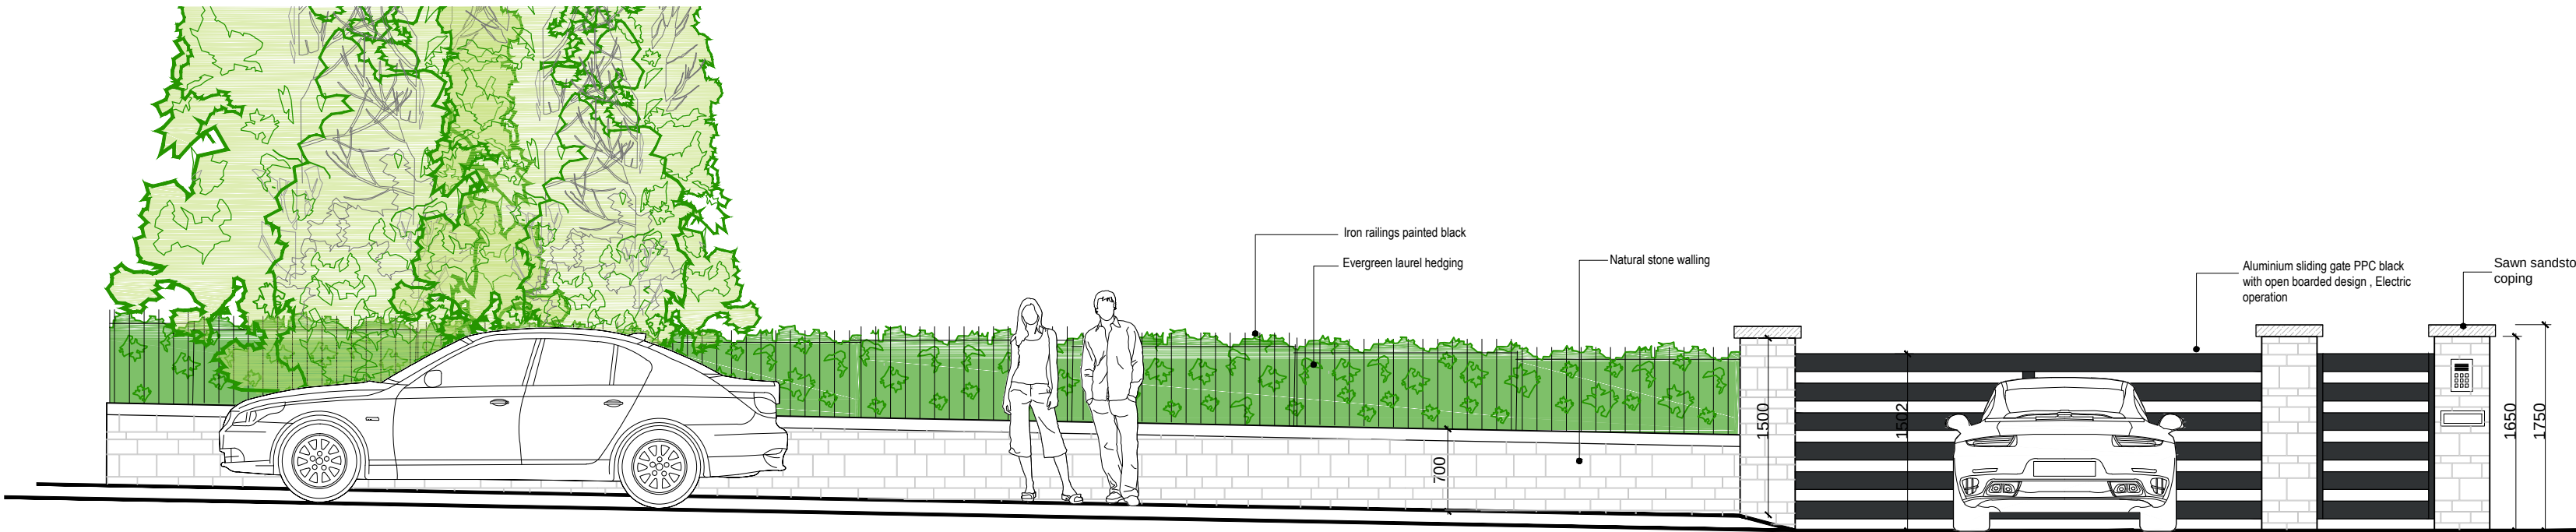


PROPOSED FRONT ELEVATION 1:50

EXISTING SITE / BLOCK PLAN 1:200

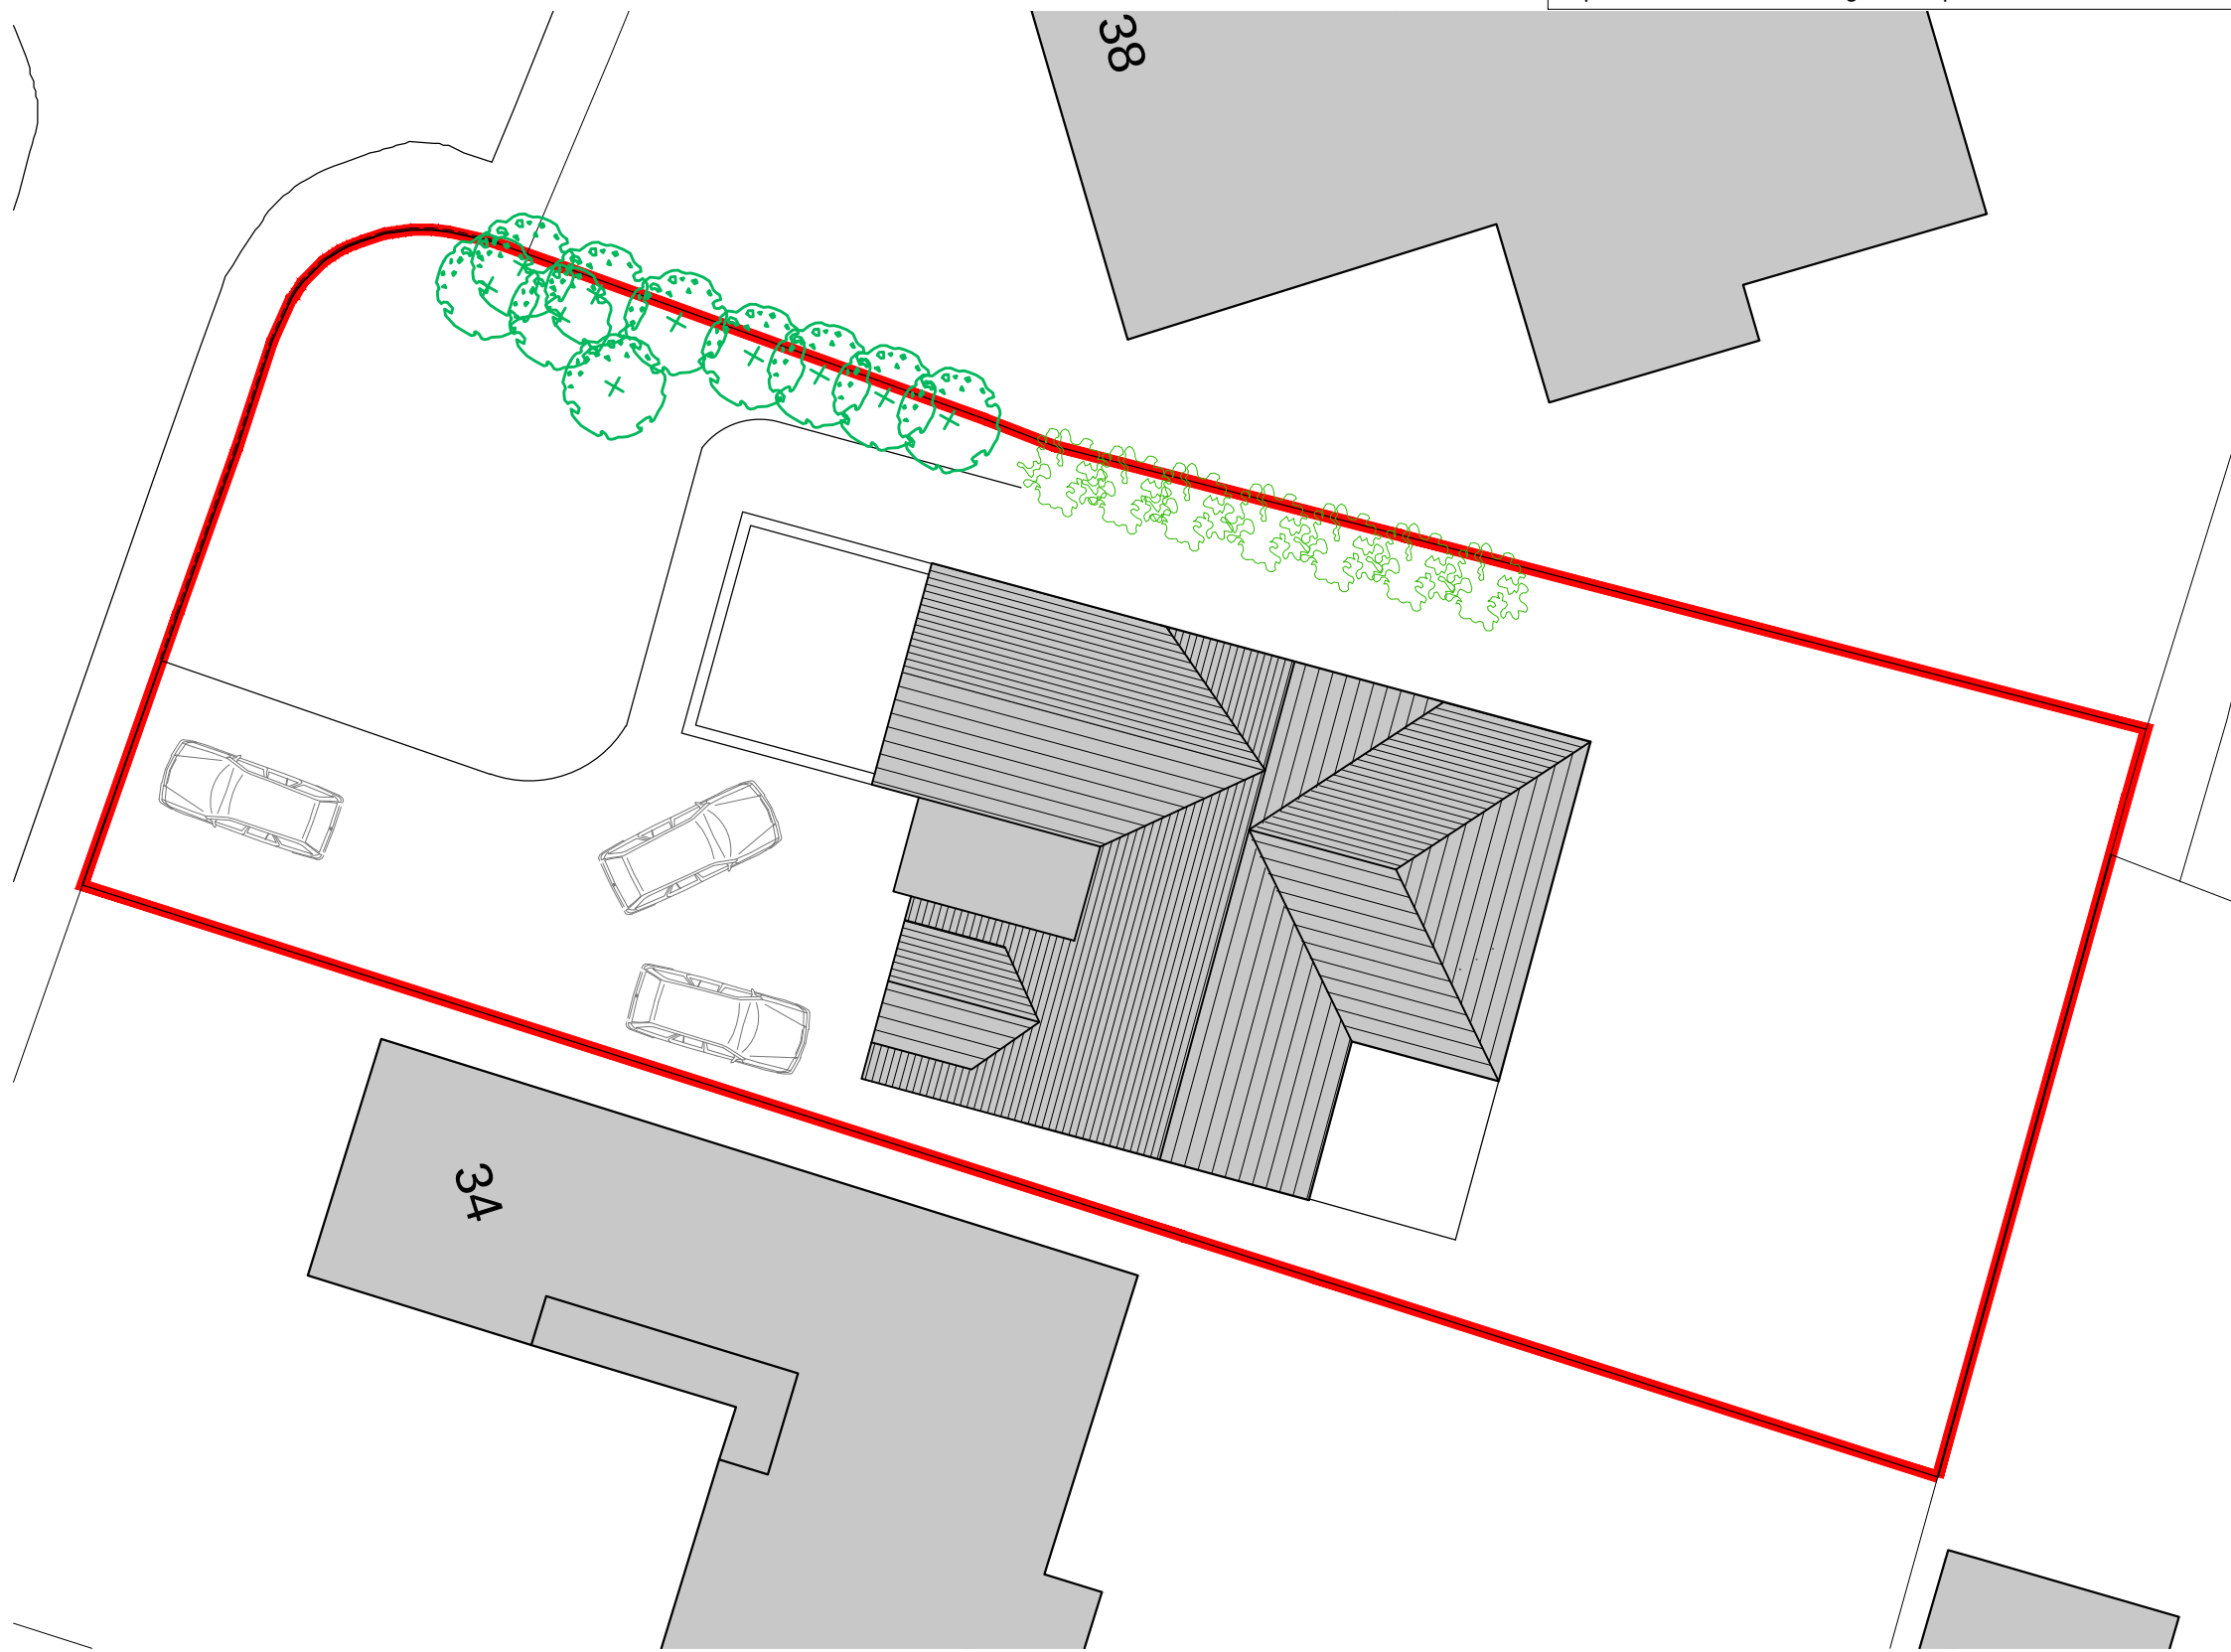

PROPOSED SITE / BLOCK PLAN 1:200

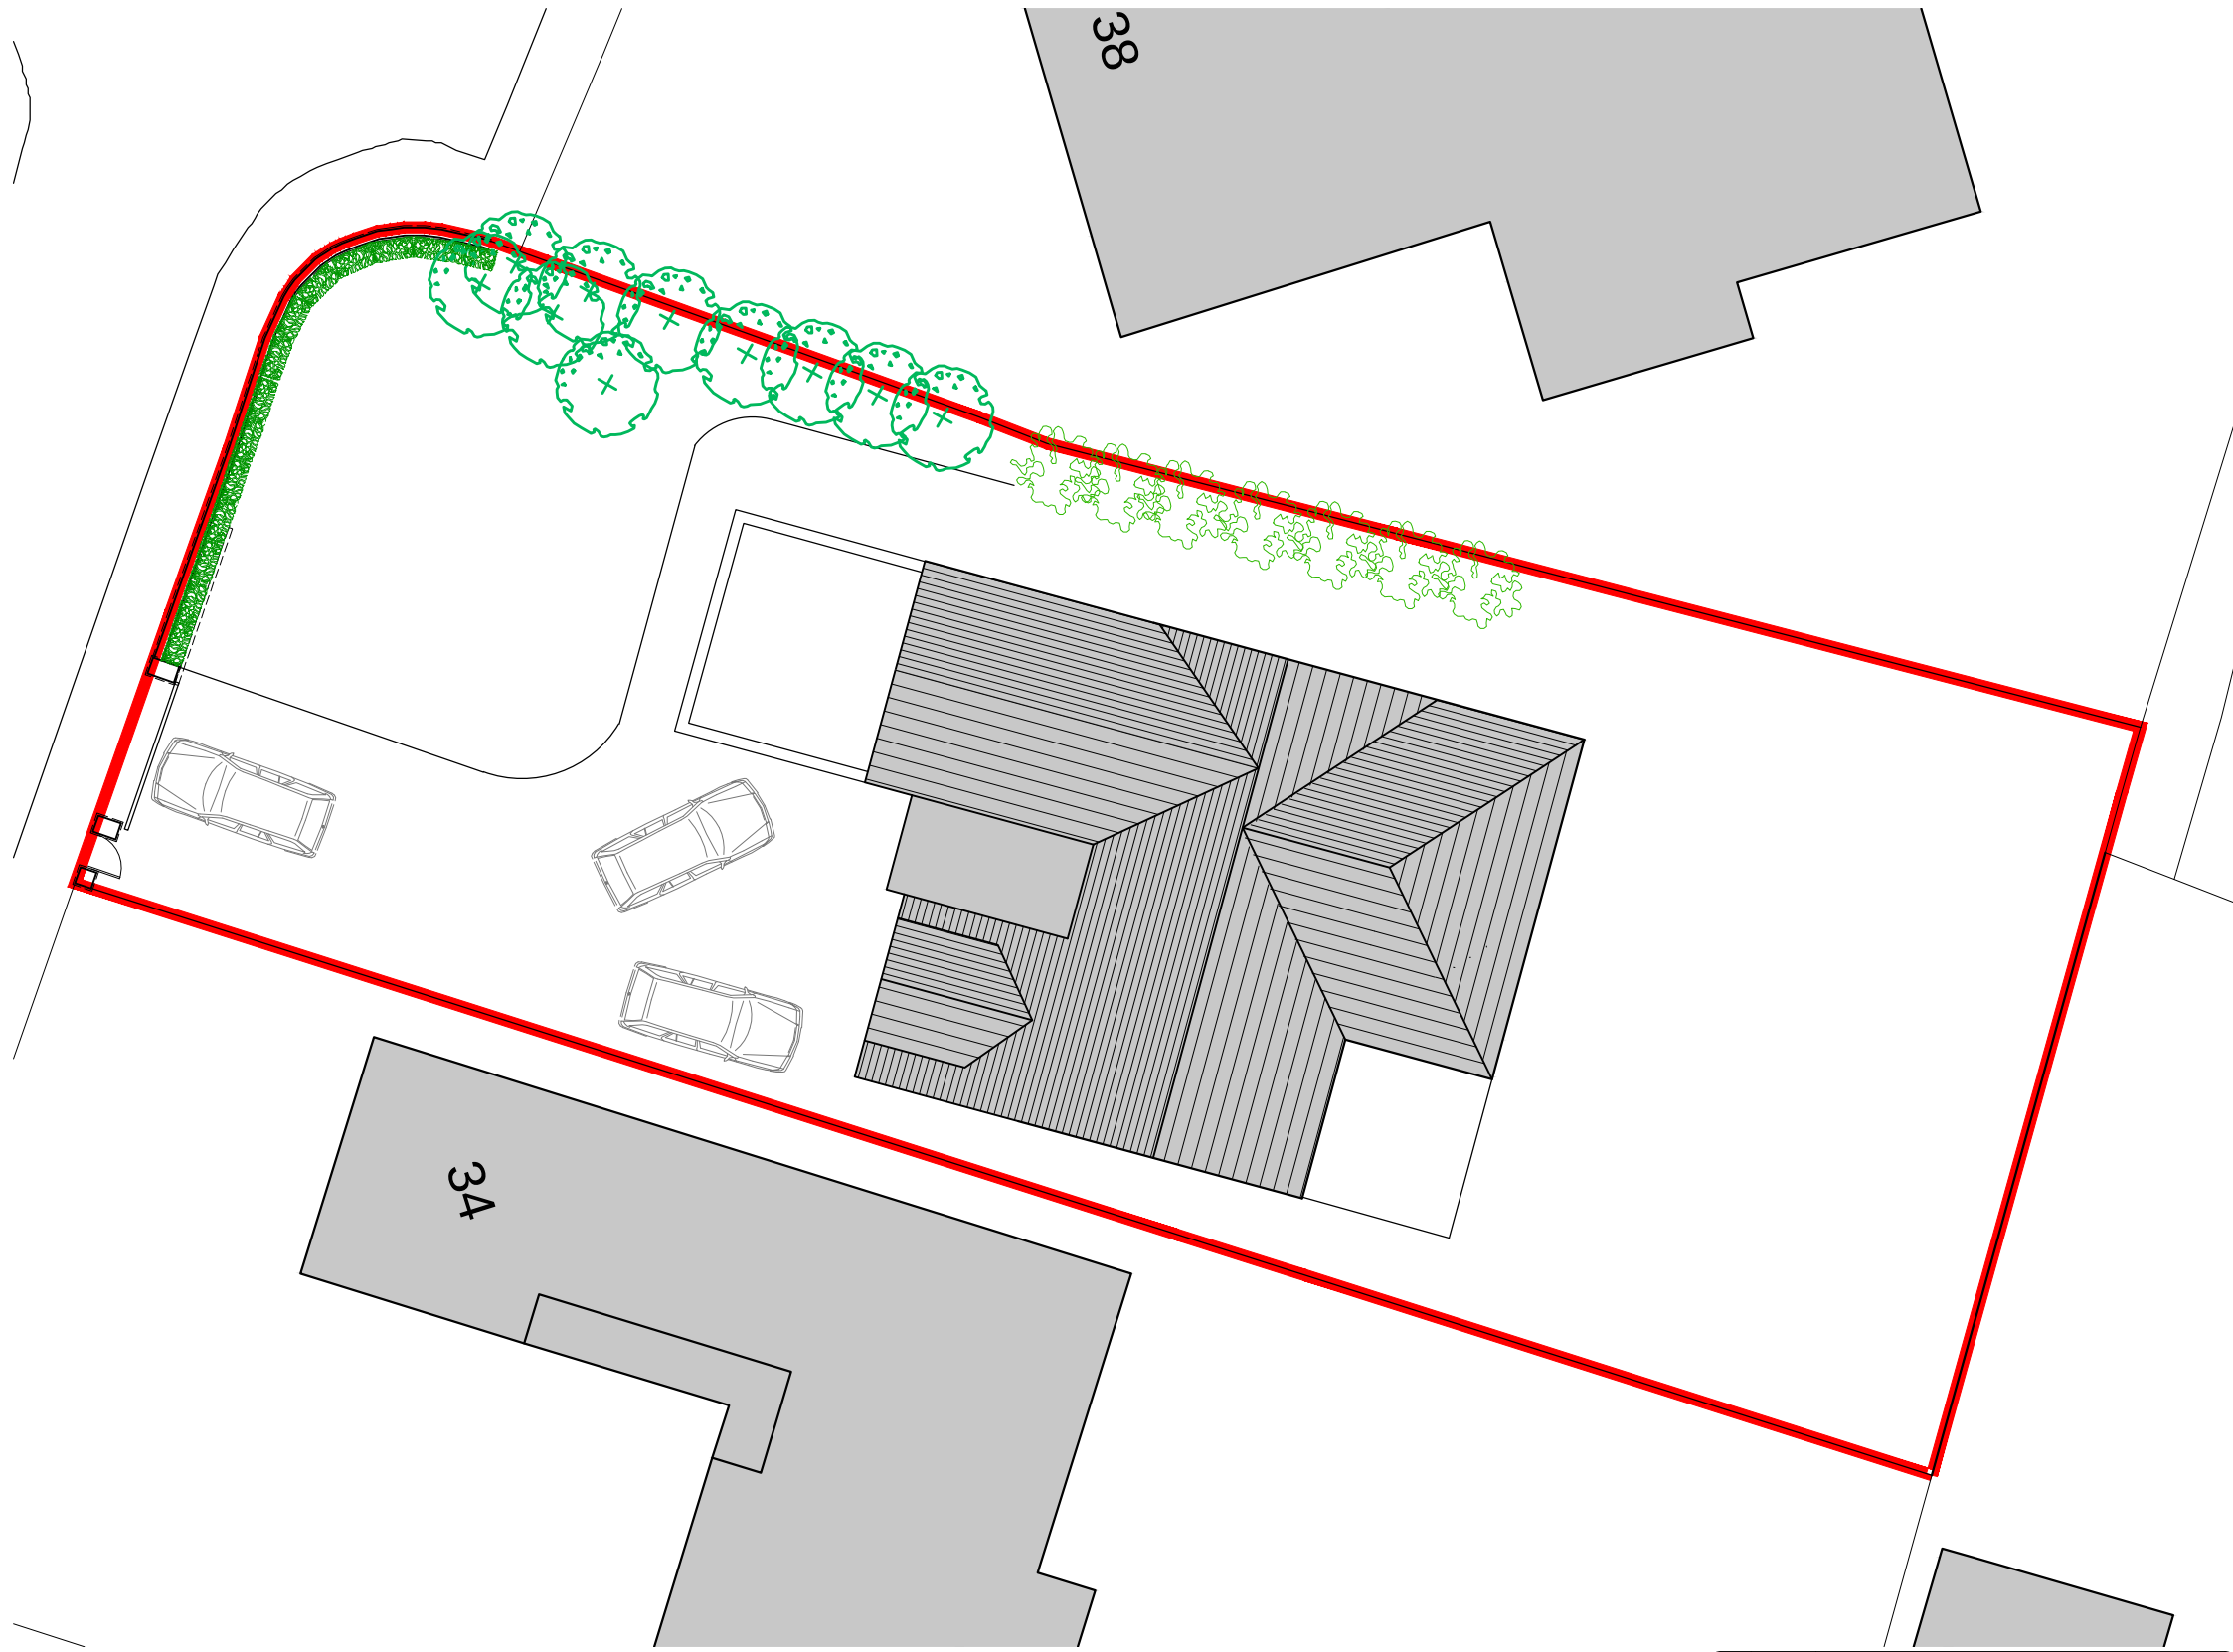

Rev	Date	Description
A		
B		
C		
D		
E		
archirama		
Architecture & project management		
Archirama Ltd 3 Park Gate Ave, Withington, Manchester M20 3BZ Tel: 07978 271 006 email: mail@archirama.co.uk		
Client		
Mr K, Ahmed		
Project / Site		
36 Norford Way Bamford, Rochdale		
Drawing Title		
Proposed front boundary wall & electric sliding gates		
Drawn by	PR	05/07/23
Checked by		
Step	Planning	
Scale	1:50@A1	
Drawing No	PL03	Revised