


Revision	Description	By	Date
P03	Updates following contractors Queries - Rev B	JP	20.06.24
P02	Stage 4B Issue	JP	14/05/24
P01	Stage 4 Issue	CAS	12/01/24

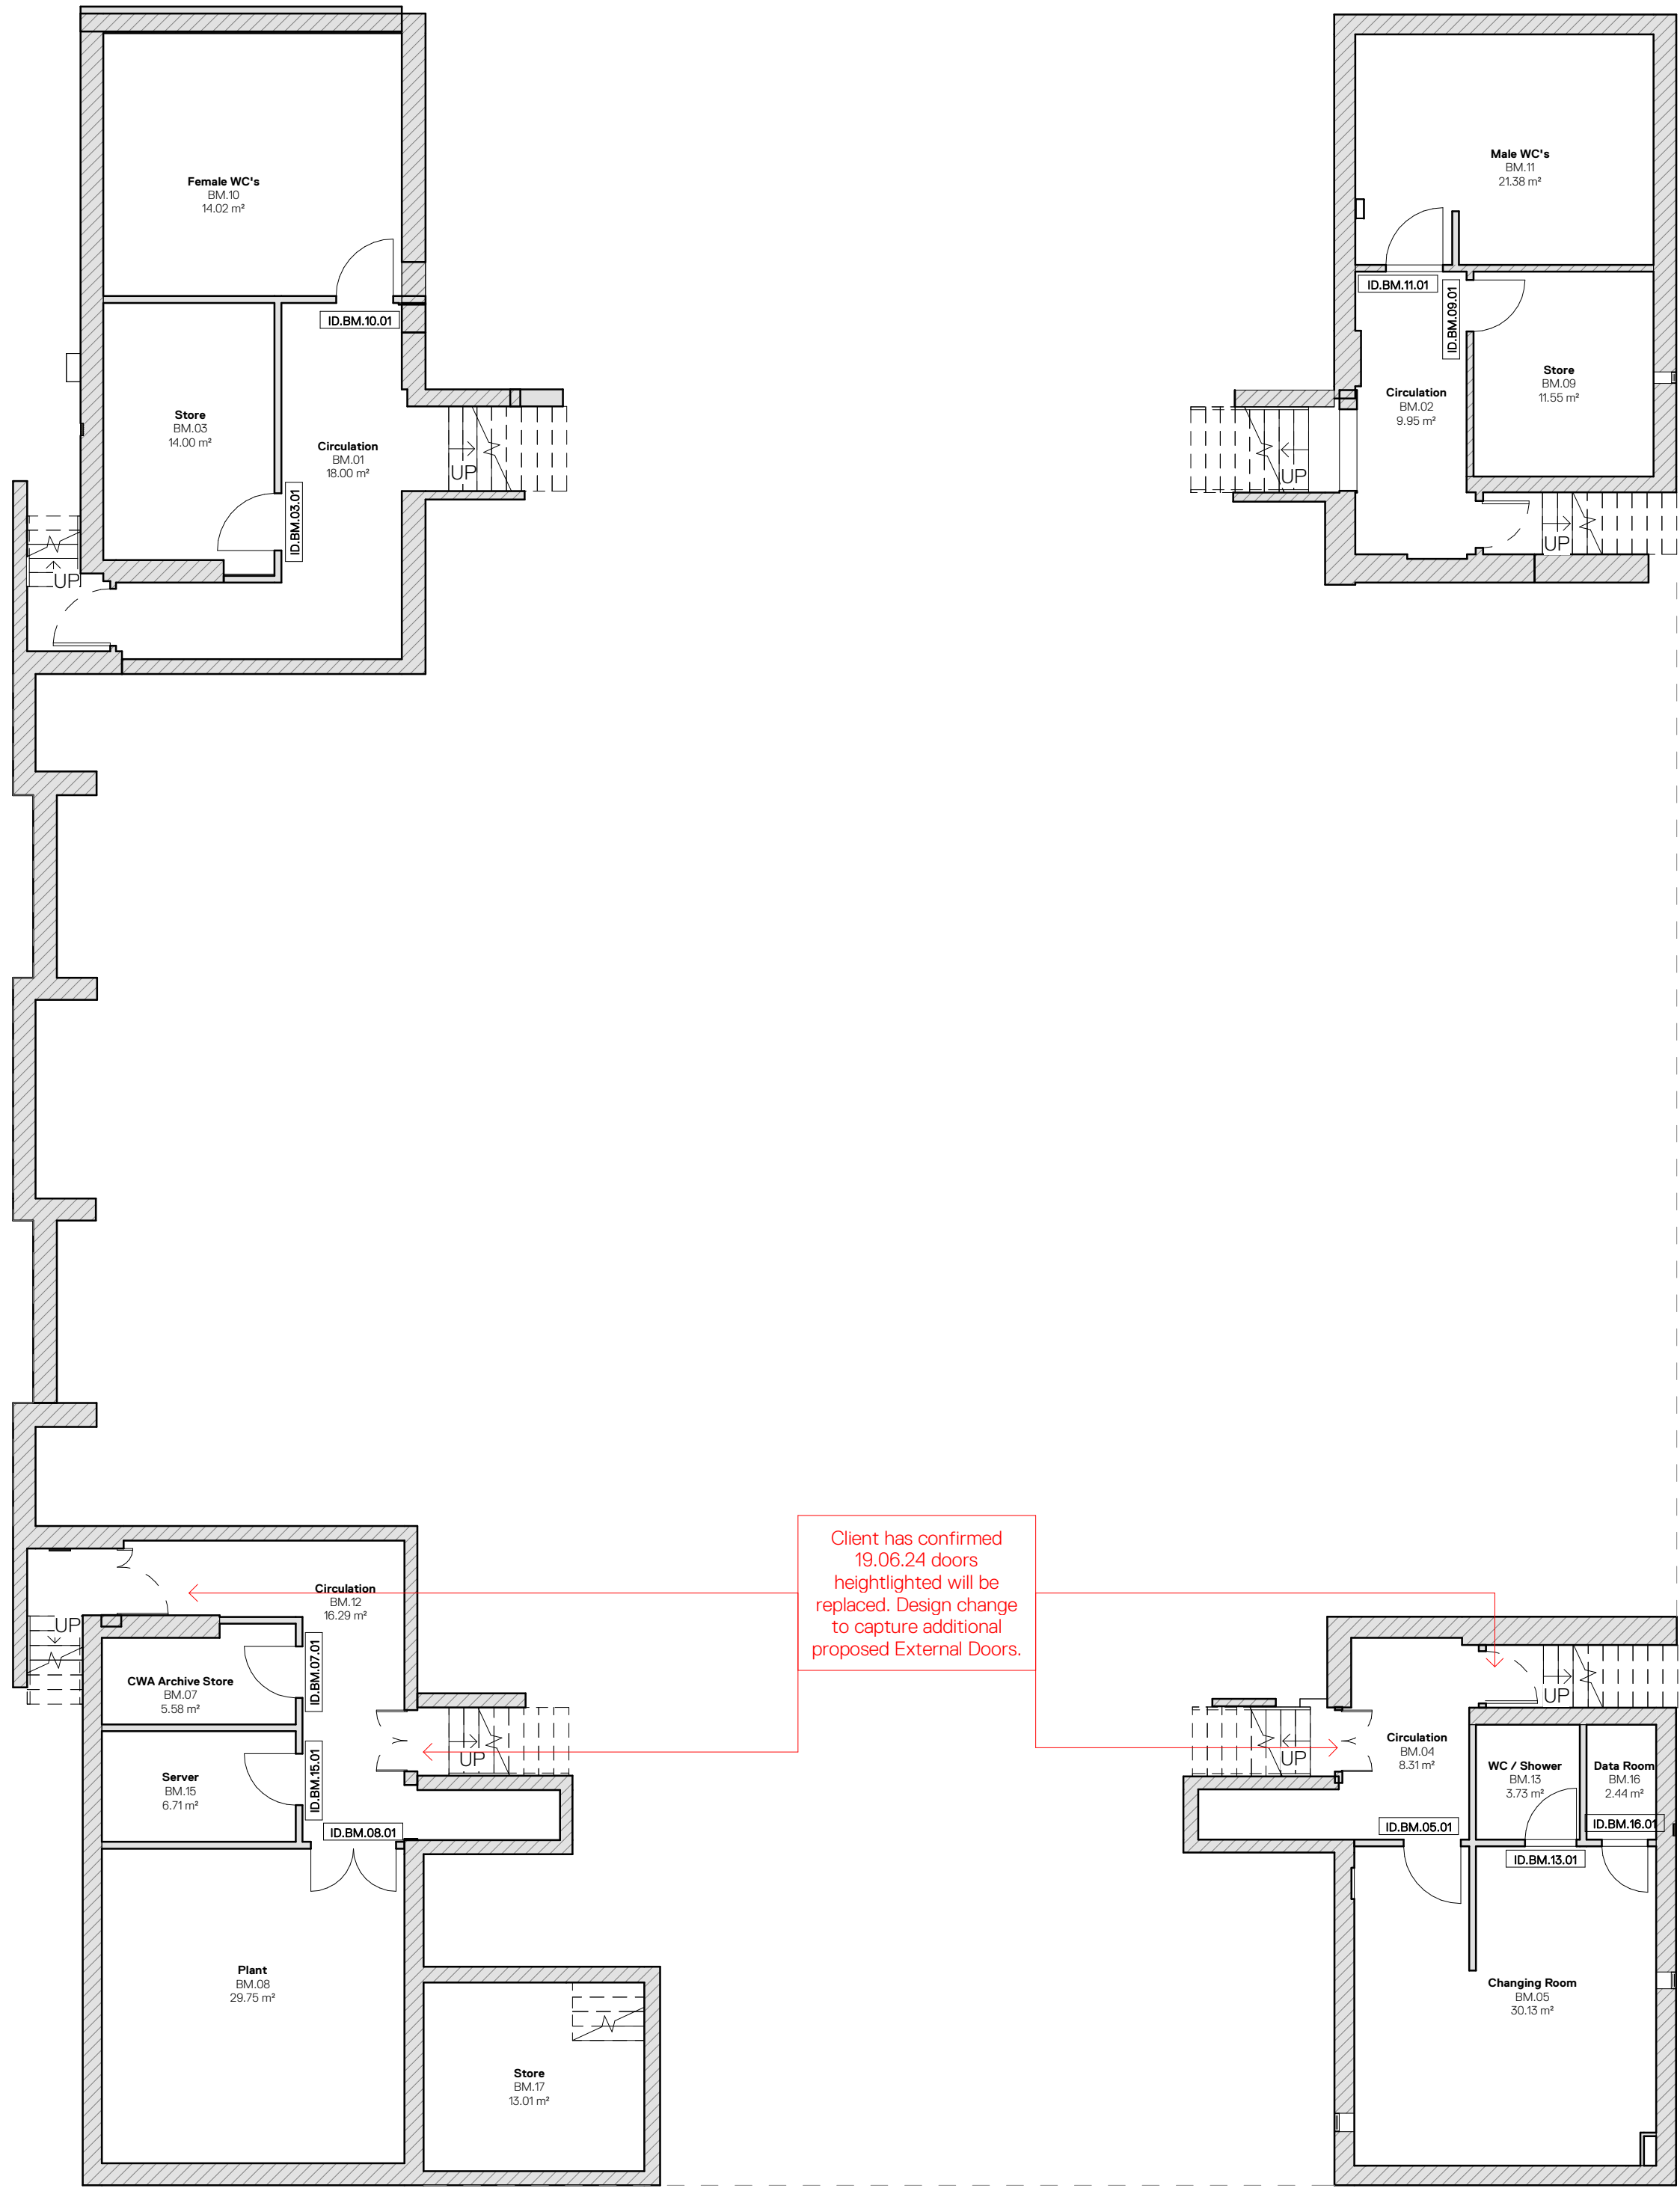

1:100

248

m

N

Notes:

DO NOT SCALE. Use figured dimensions only. The contractor is requested to check all dimensions before the work is put in hand. Copyright of this drawing belongs solely to K2 Architects Ltd ©. This drawing must only be used for the purpose for which it is supplied and its contents must not be reproduced for any purpose without written permission. Areas indicated, or areas calculated from this drawing should be used for valuation purposes or as the basis for development contracts. K2 Architects is a limited company registered in England and Wales. Number 003 3123

Drawn

CAS

12/09/23

Checked

JP

12/09/23

Approved

KH

12/09/23

K2

www.k2architects.co.uk

0151 706 9560

Project	Heywood Civic Centre LCpl Stephen Shaw MC Way, Heywood Greater Manchester, OL10 1LW	Status	Stage 4
Drg Title	Basement Floor Plan - Proposed Doors	Issue	Tender
Drg No.	564-K2A-B1-BM-DR-A-31-300	Scale	1 : 100
		Revision	P03