


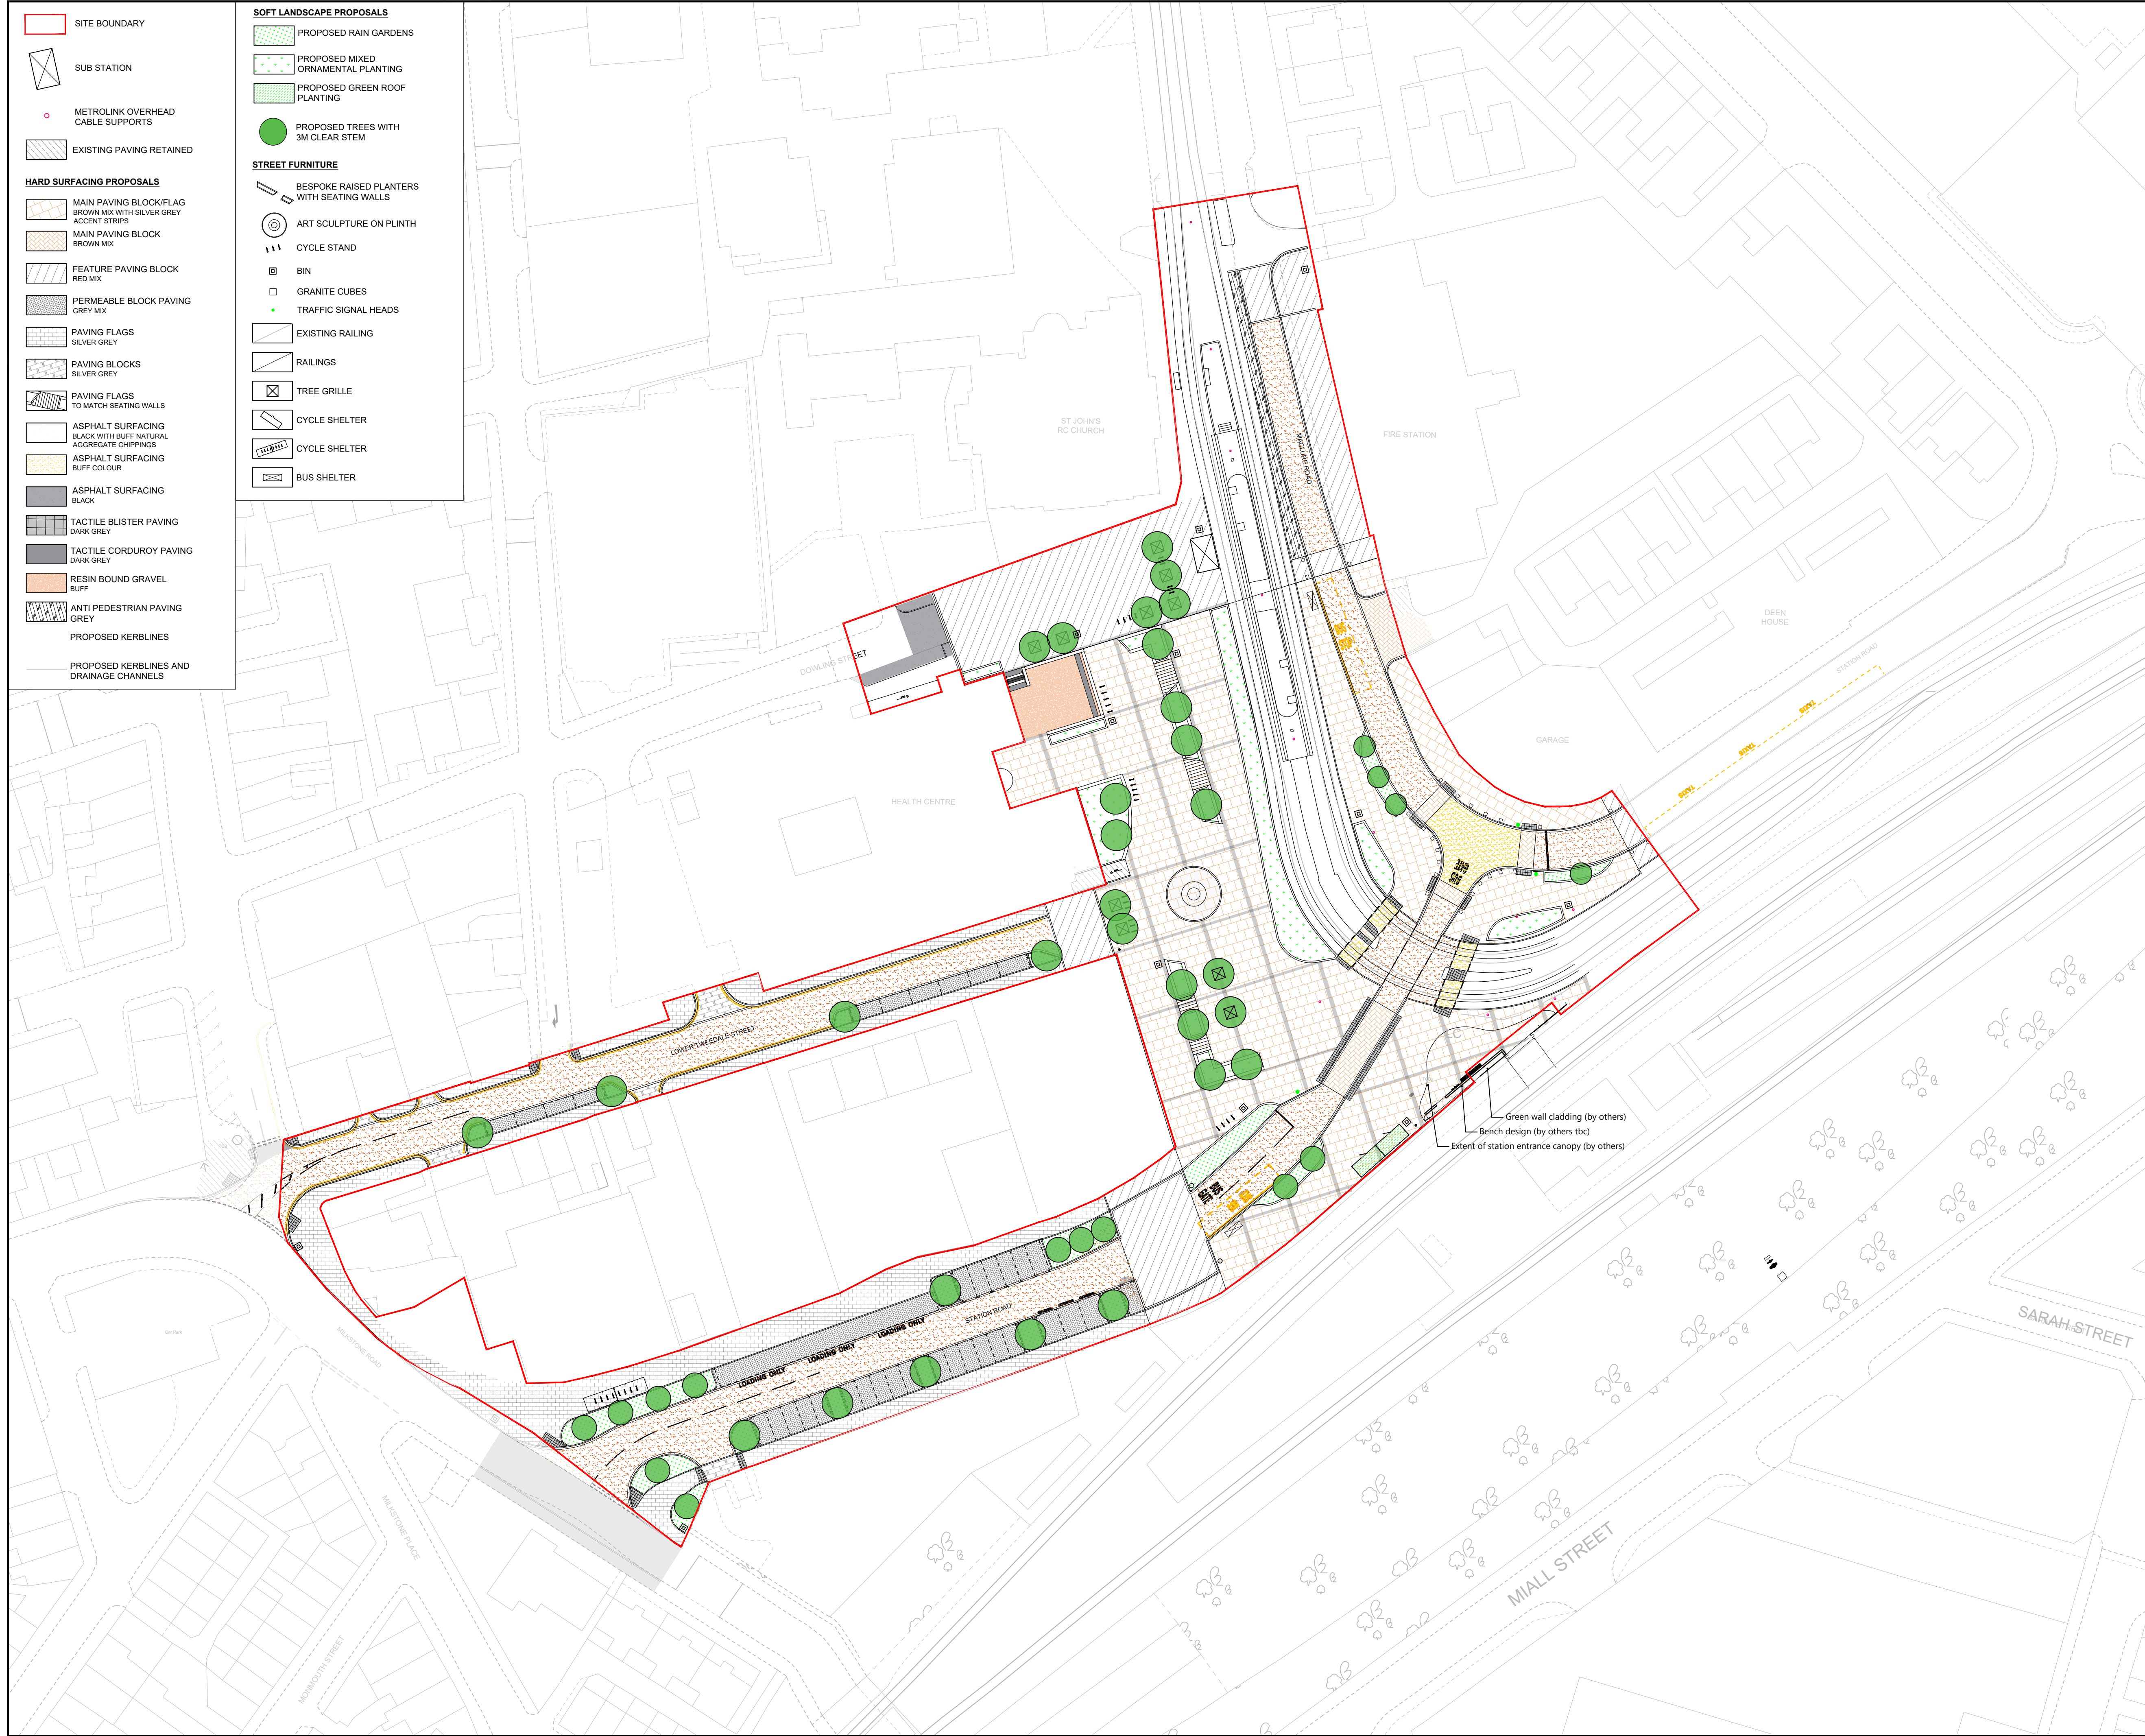

SITE BOUNDARY

SUB STATION

METROLINK OVERHEAD CABLE SUPPORTS

EXISTING PAVING RETAINED

HARD SURFACING PROPOSALS

MAIN PAVING BLOCK/FLAG BROWN MIX WITH SILVER GREY ACCENT STRIPS

MAIN PAVING BLOCK BROWN MIX

FEATURE PAVING BLOCK RED MIX

PERMEABLE BLOCK PAVING GREY MIX

PAVING FLAGS SILVER GREY

PAVING BLOCKS SILVER GREY

PAVING FLAGS TO MATCH SEATING WALLS

ASPHALT SURFACING BLACK WITH BUFF NATURAL AGGREGATE CHIPPINGS

ASPHALT SURFACING BUFF COLOUR

ASPHALT SURFACING BLACK

TACTILE BLISTER PAVING DARK GREY

TACTILE CORDUROY PAVING DARK GREY

RESIN BOUND GRAVEL BUFF

ANTI PEDESTRIAN PAVING GREY

PROPOSED KERBLINES

PROPOSED KERBLINES AND DRAINAGE CHANNELS

SOFT LANDSCAPE PROPOSALS

PROPOSED RAIN GARDENS

PROPOSED MIXED ORNAMENTAL PLANTING

PROPOSED GREEN ROOF PLANTING

PROPOSED TREES WITH 3M CLEAR STEM

STREET FURNITURE

BESPOKE RAISED PLANTERS WITH SEATING WALLS

ART SCULPTURE ON PLINTH

CYCLE STAND

BIN

GRANITE CUBES

TRAFFIC SIGNAL HEADS

EXISTING RAILING

RAILINGS

TREE GRILLE

CYCLE SHELTER

CYCLE SHELTER

BUS SHELTER

0m

5m

10m

15m

20m

25m

N

P12	30.09.24	FOR PLANNING	IDG	AS	-	BW
P11	11.09.24	REVISED	IDG	AS	-	BW
P10	26.06.24	REVISED	IDG	AS	-	BW
P09	10.06.24	REVISED	RS	AS	-	BW
P08	21.05.24	REVISED	IDG	AS	-	BW
P07	17.05.24	REVISED	RS	AS	-	BW
P06	01.05.24	REVISED	IDG	AS	-	BW
P05	23.04.24	REVISED	IDG	AS	-	BW
P04	26.03.24	REVISED	IDG	AS	-	BW
P03	29.02.24	REVISED	IDG	AS	-	BW
P02	15.02.24	REVISED	IDG	AS	-	BW
P01	01.12.23	FIRST ISSUE	RS	AS	-	BW
Rev	Date	Description	Prod	Chk	Rev	App

ROCHDALE
BOROUGH COUNCIL

Project:

Rochdale Station Square

Site
Rochdale OL11 1DR
Manchester

Client
Rochdale Council

ARCADIS

Registered office:
80 Fenchurch Street
London
EC3M 4BY

Coordinating office:
80 Fenchurch Street
London
EC3M 4BY
Tel: 44 (0)20 7812 2000

www.arcadis.com

© Copyright reserved

Drawing Title:

Rochdale Station Square
Landscape & Urban Realm
Revised Concept Plan
RIBA Stage 3

Designed: ARCADIS LMU	Signed	Date: 26.06.24
Produced: I. de Garston	Signed Digitally Signed	Date: 26.06.24
Checked: A. Sumfleth-Stevens	Signed Digitally Signed	Date: 26.06.24
Reviewed: B. Wynne	Signed Digitally Signed	Date: 26.06.24
Approved: B. Wynne	Signed Digitally Signed	Date: 26.06.24

Design Stage:

Original Size: A1
Grid: n/a
Datum: n/a
Suitability Code: S3
Scale: 1:500
Project Number: 30188877

Suitable for Review and Authorisation

Drawing Number:
30188877-ARC-XX-XX-DR-LA-000101

Revision:
P12

Print Date: 2024-09-30 17:07:14

C:\Users\sambrey4678\ARCADIS\30188877 - Rochdale Station PR - Documents\Project\05 Project execution\Deliverables\LMU01-Drawings\Rochdale St Sq Landscape GA NMA App.dwg