



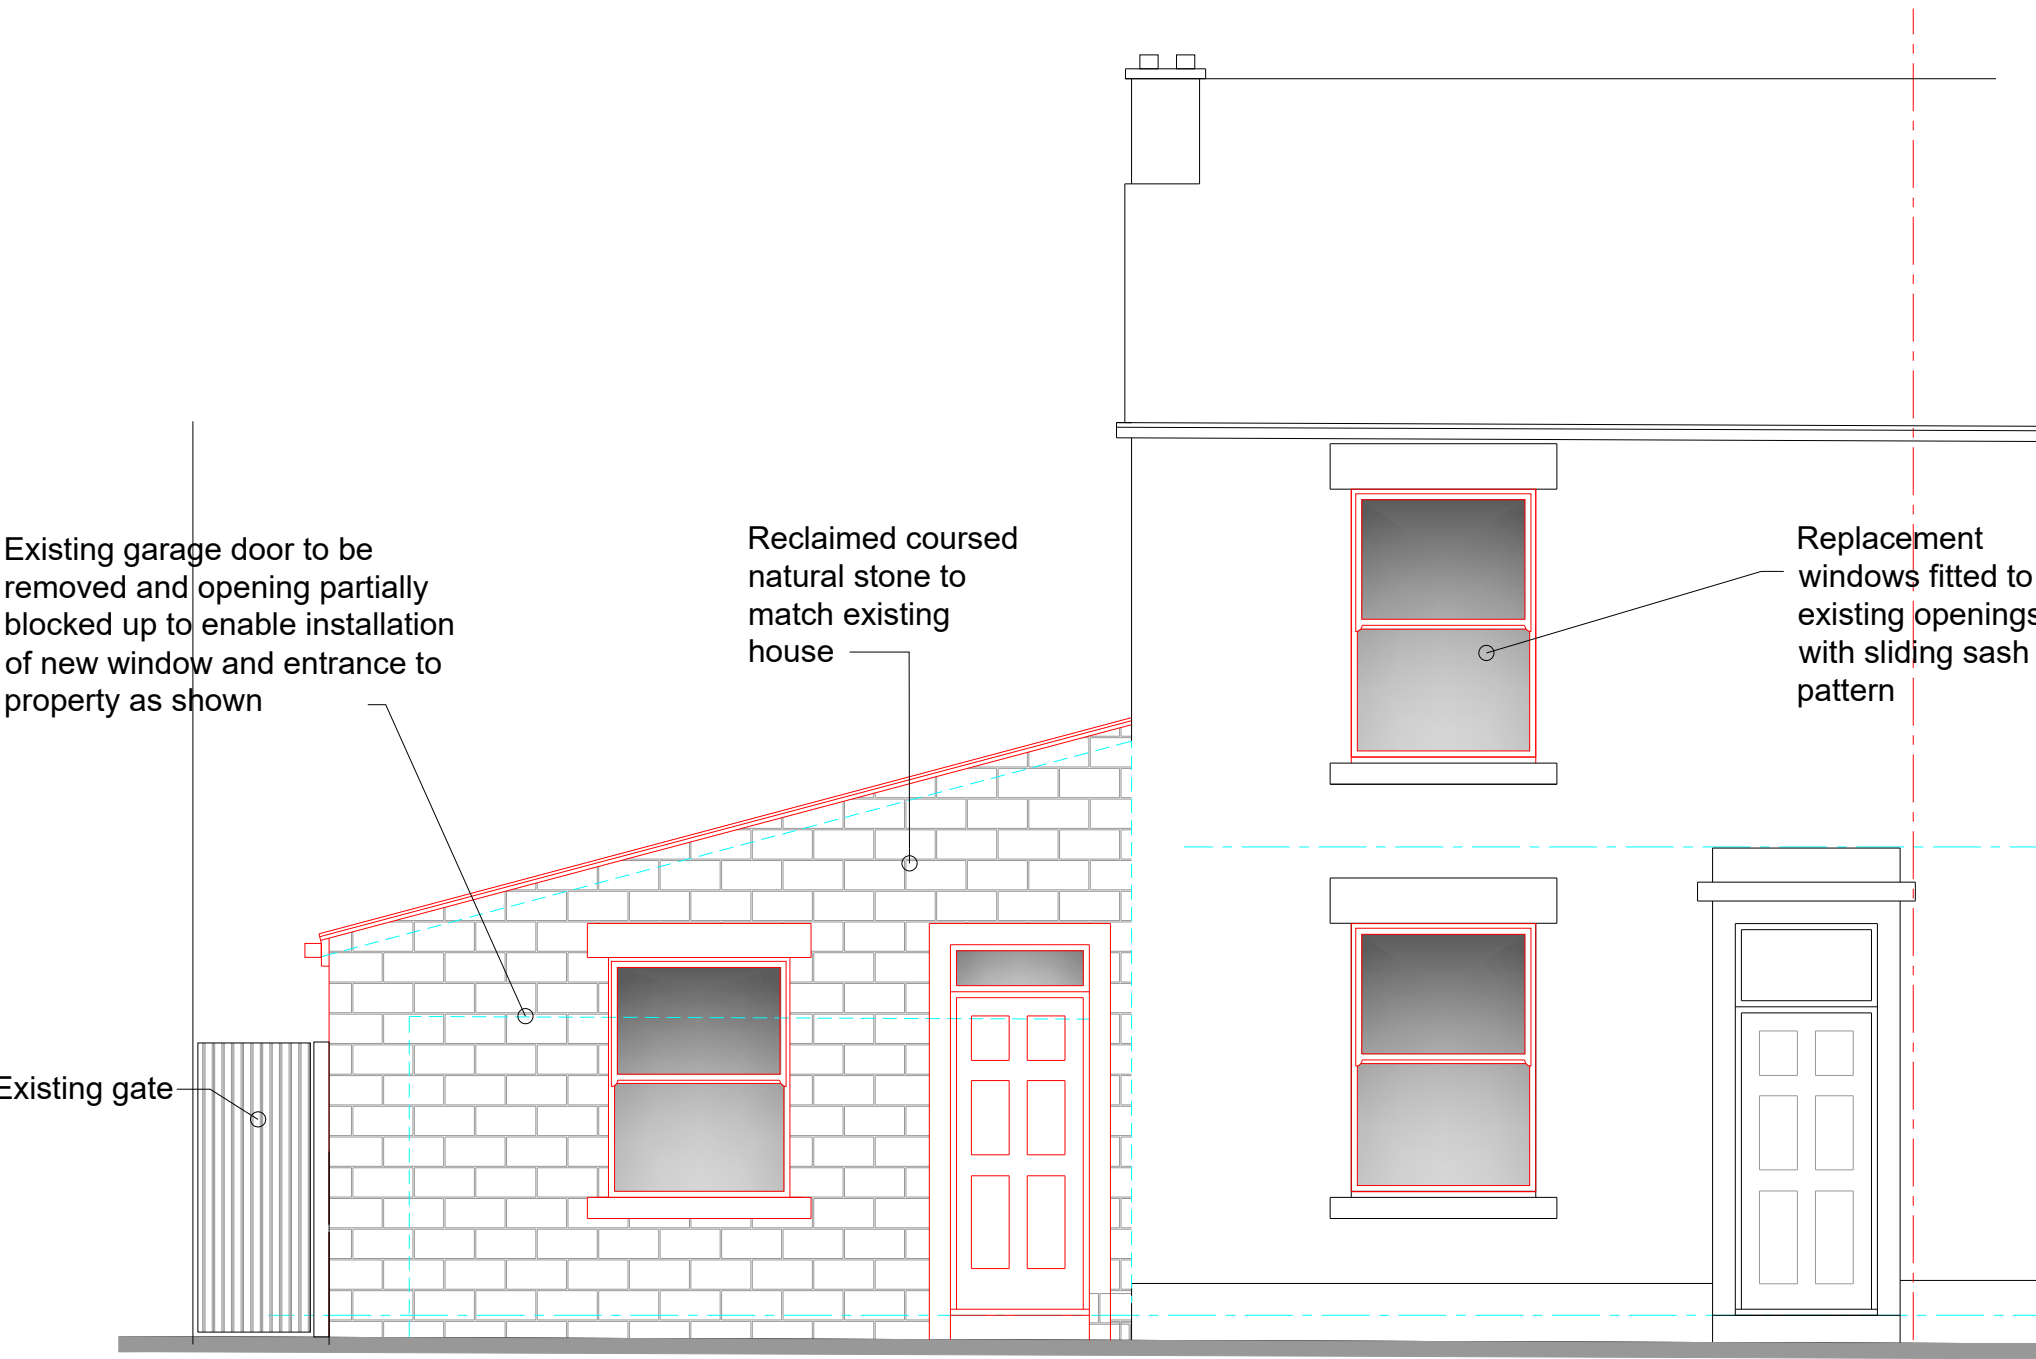


Front Elevation


Note: opening lights to new window to be fitted with restrictors due to location adjacent footpath to building regulations part K section 6 - alternatively open inwards

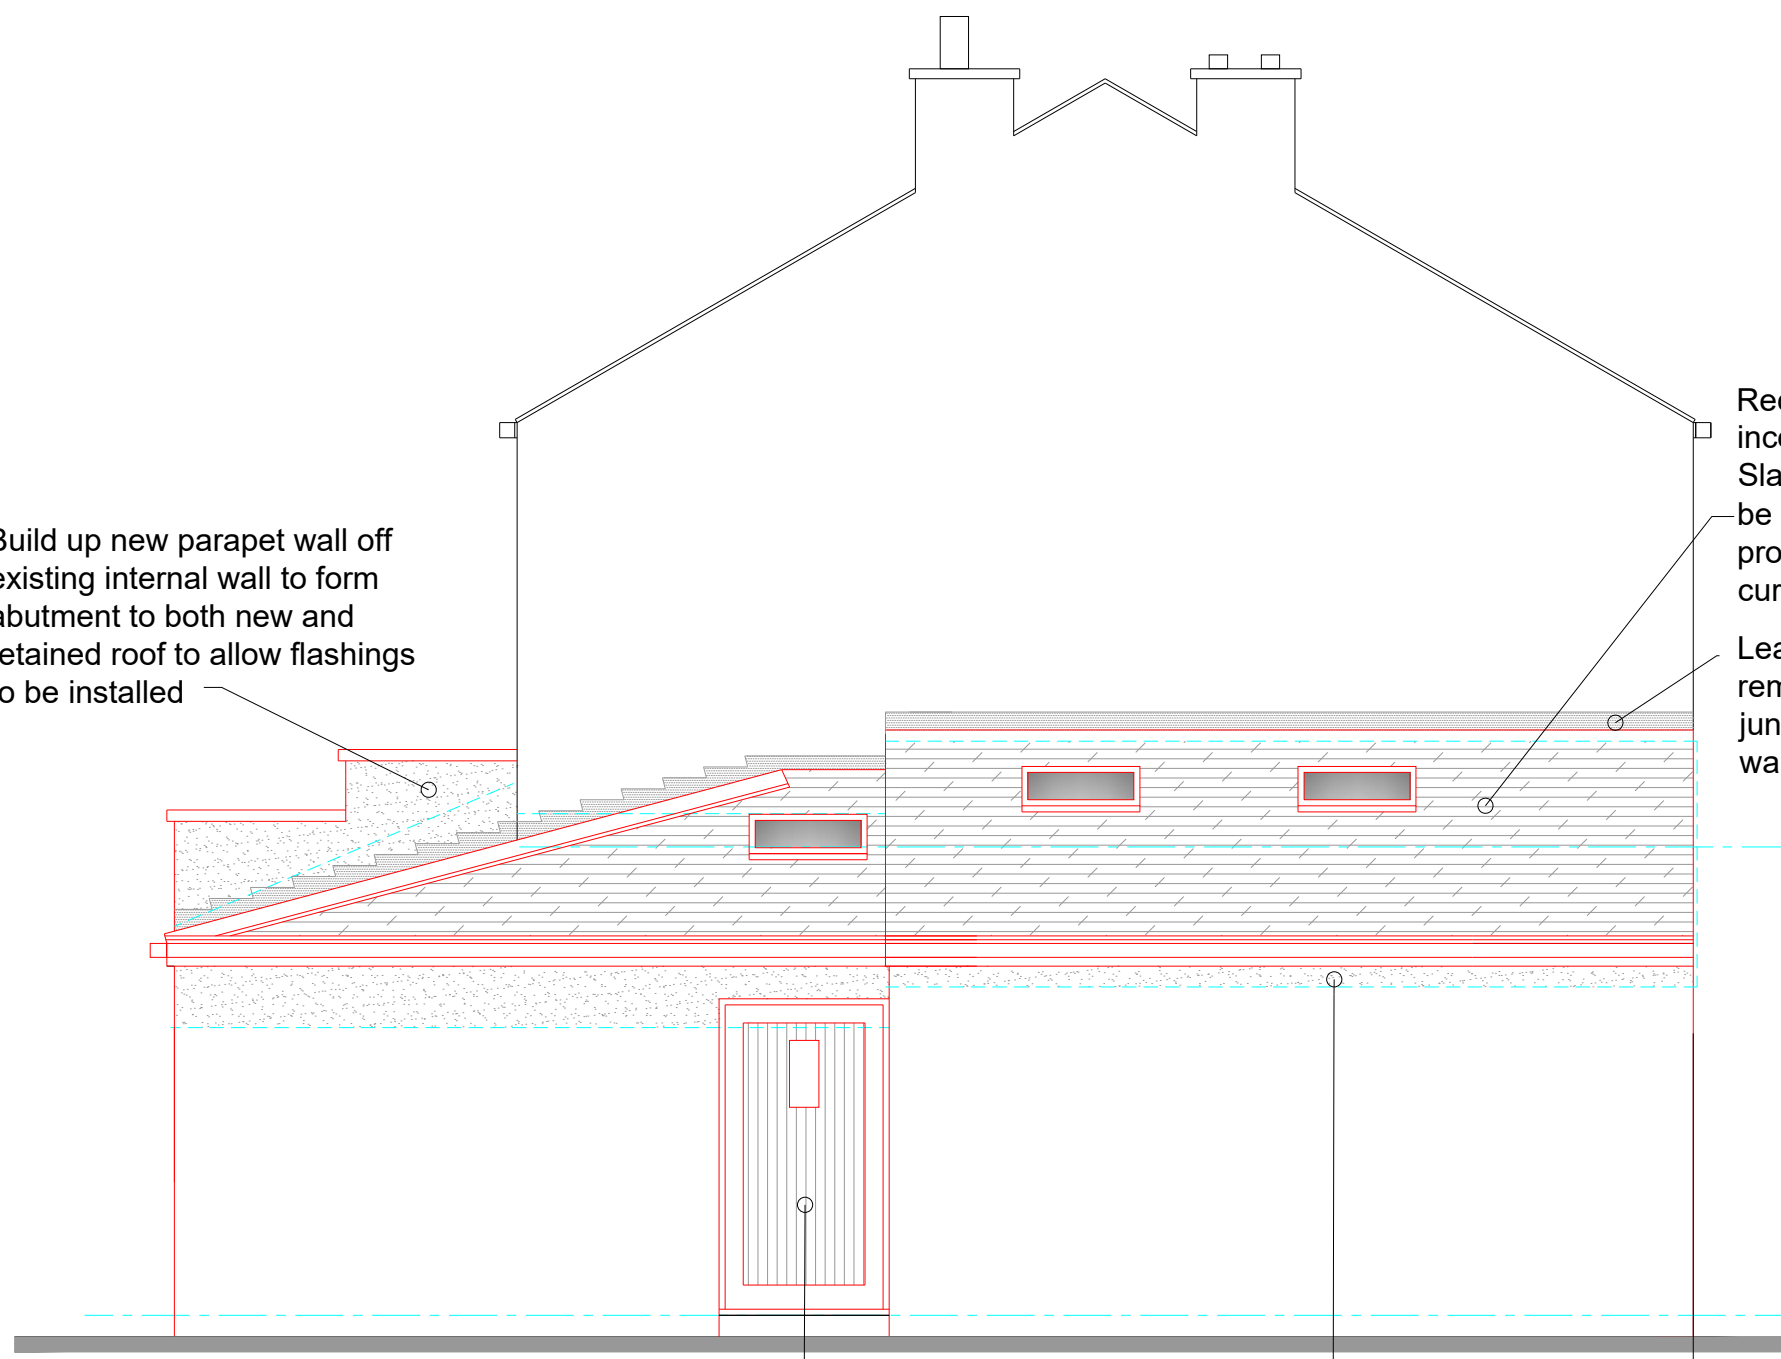


Side Elevation

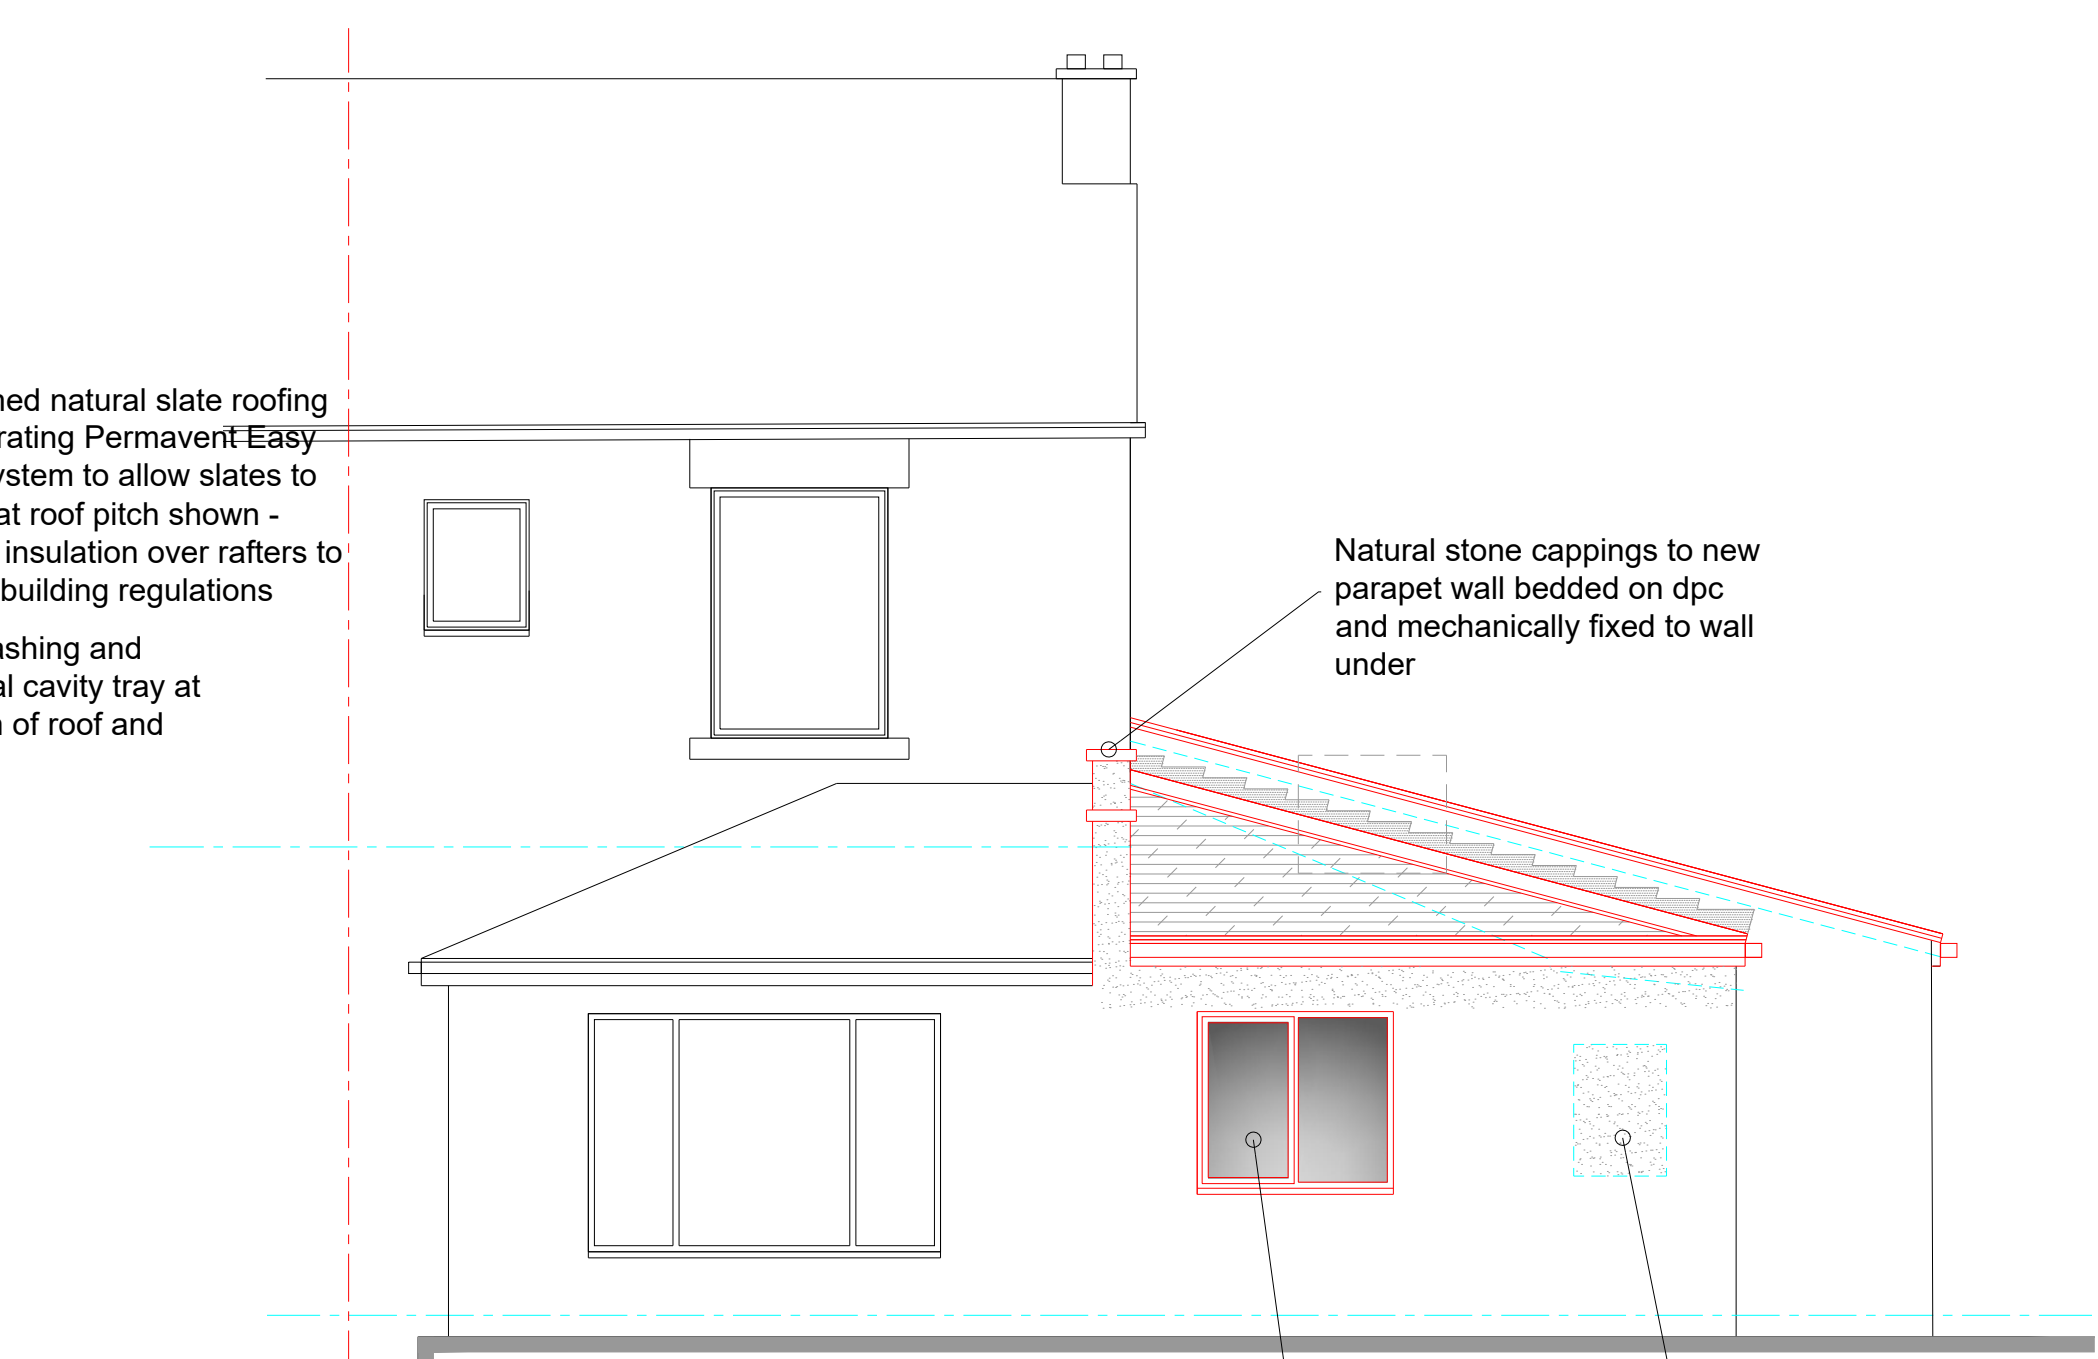

Rear Elevation

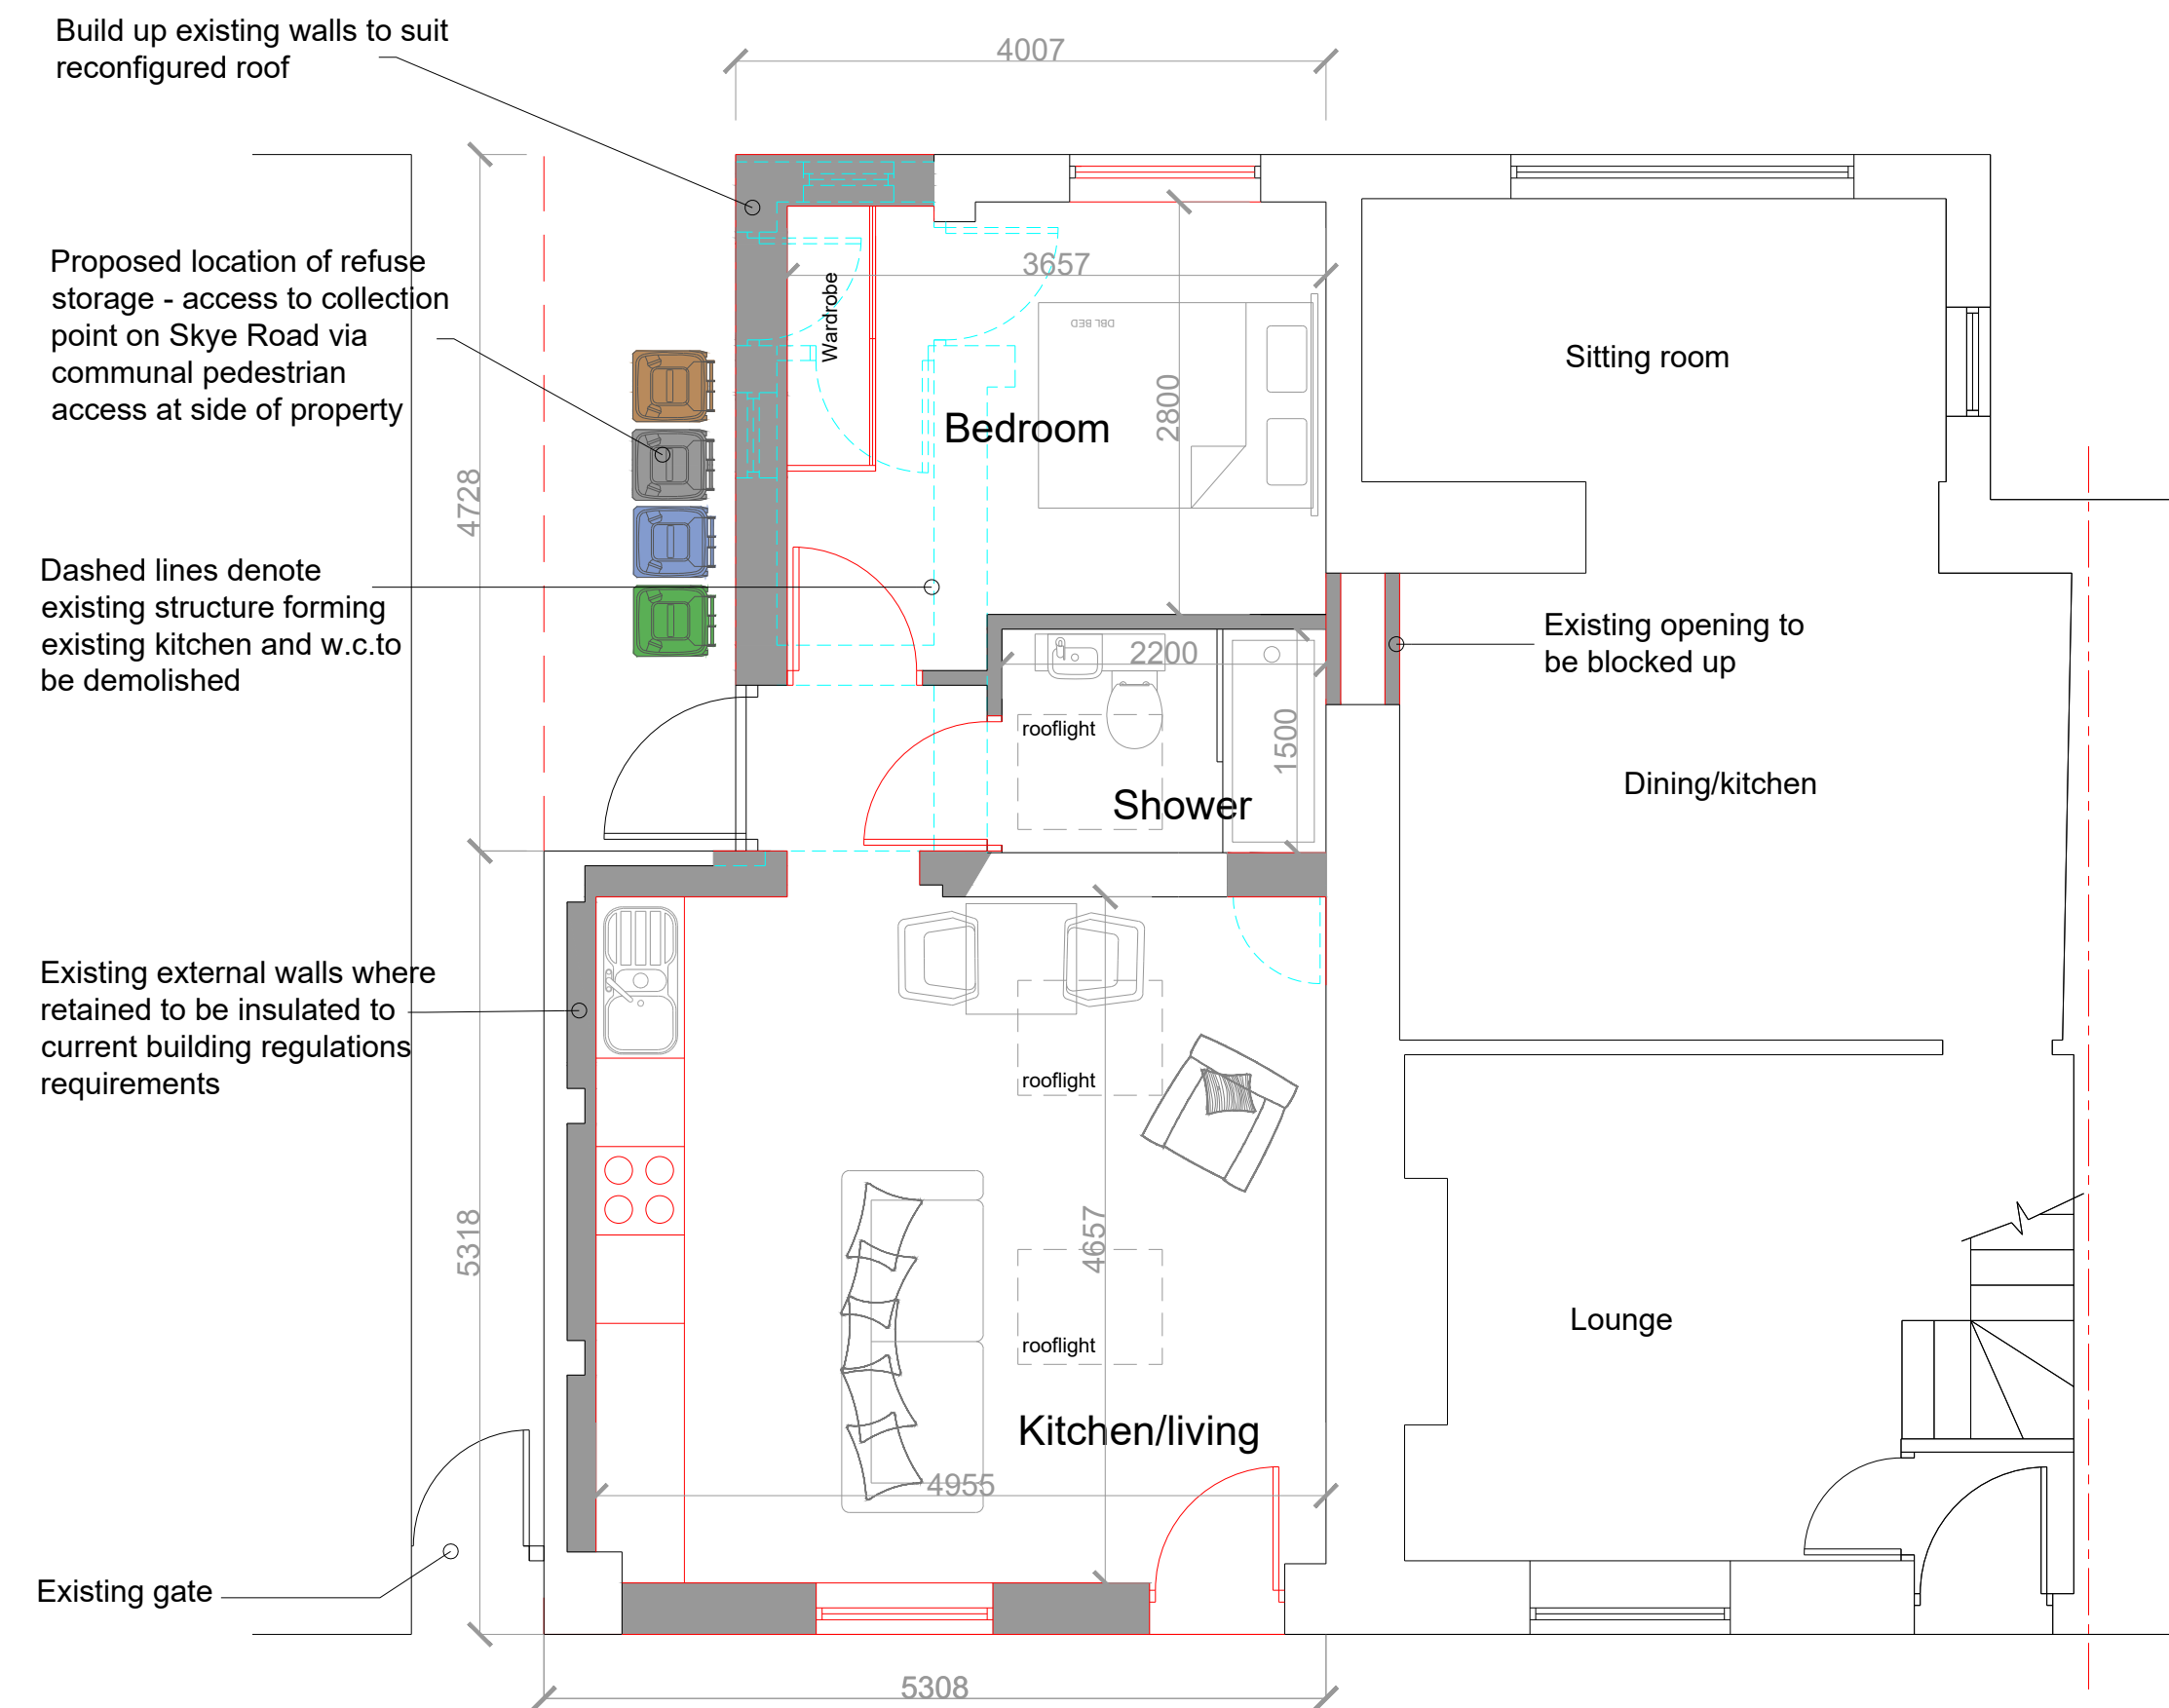


Ground Floor Plan

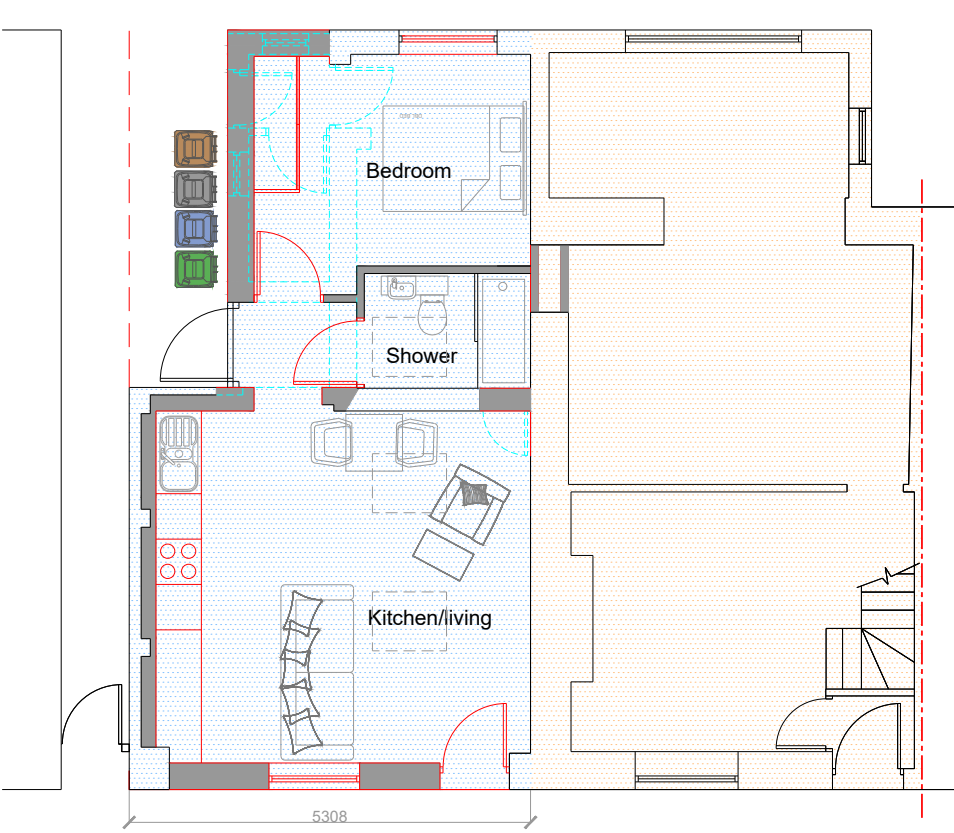

Key Plan 1:100 scale


- Denotes retained 2 storey dwelling
- Denotes converted/extended garage to form one bed property

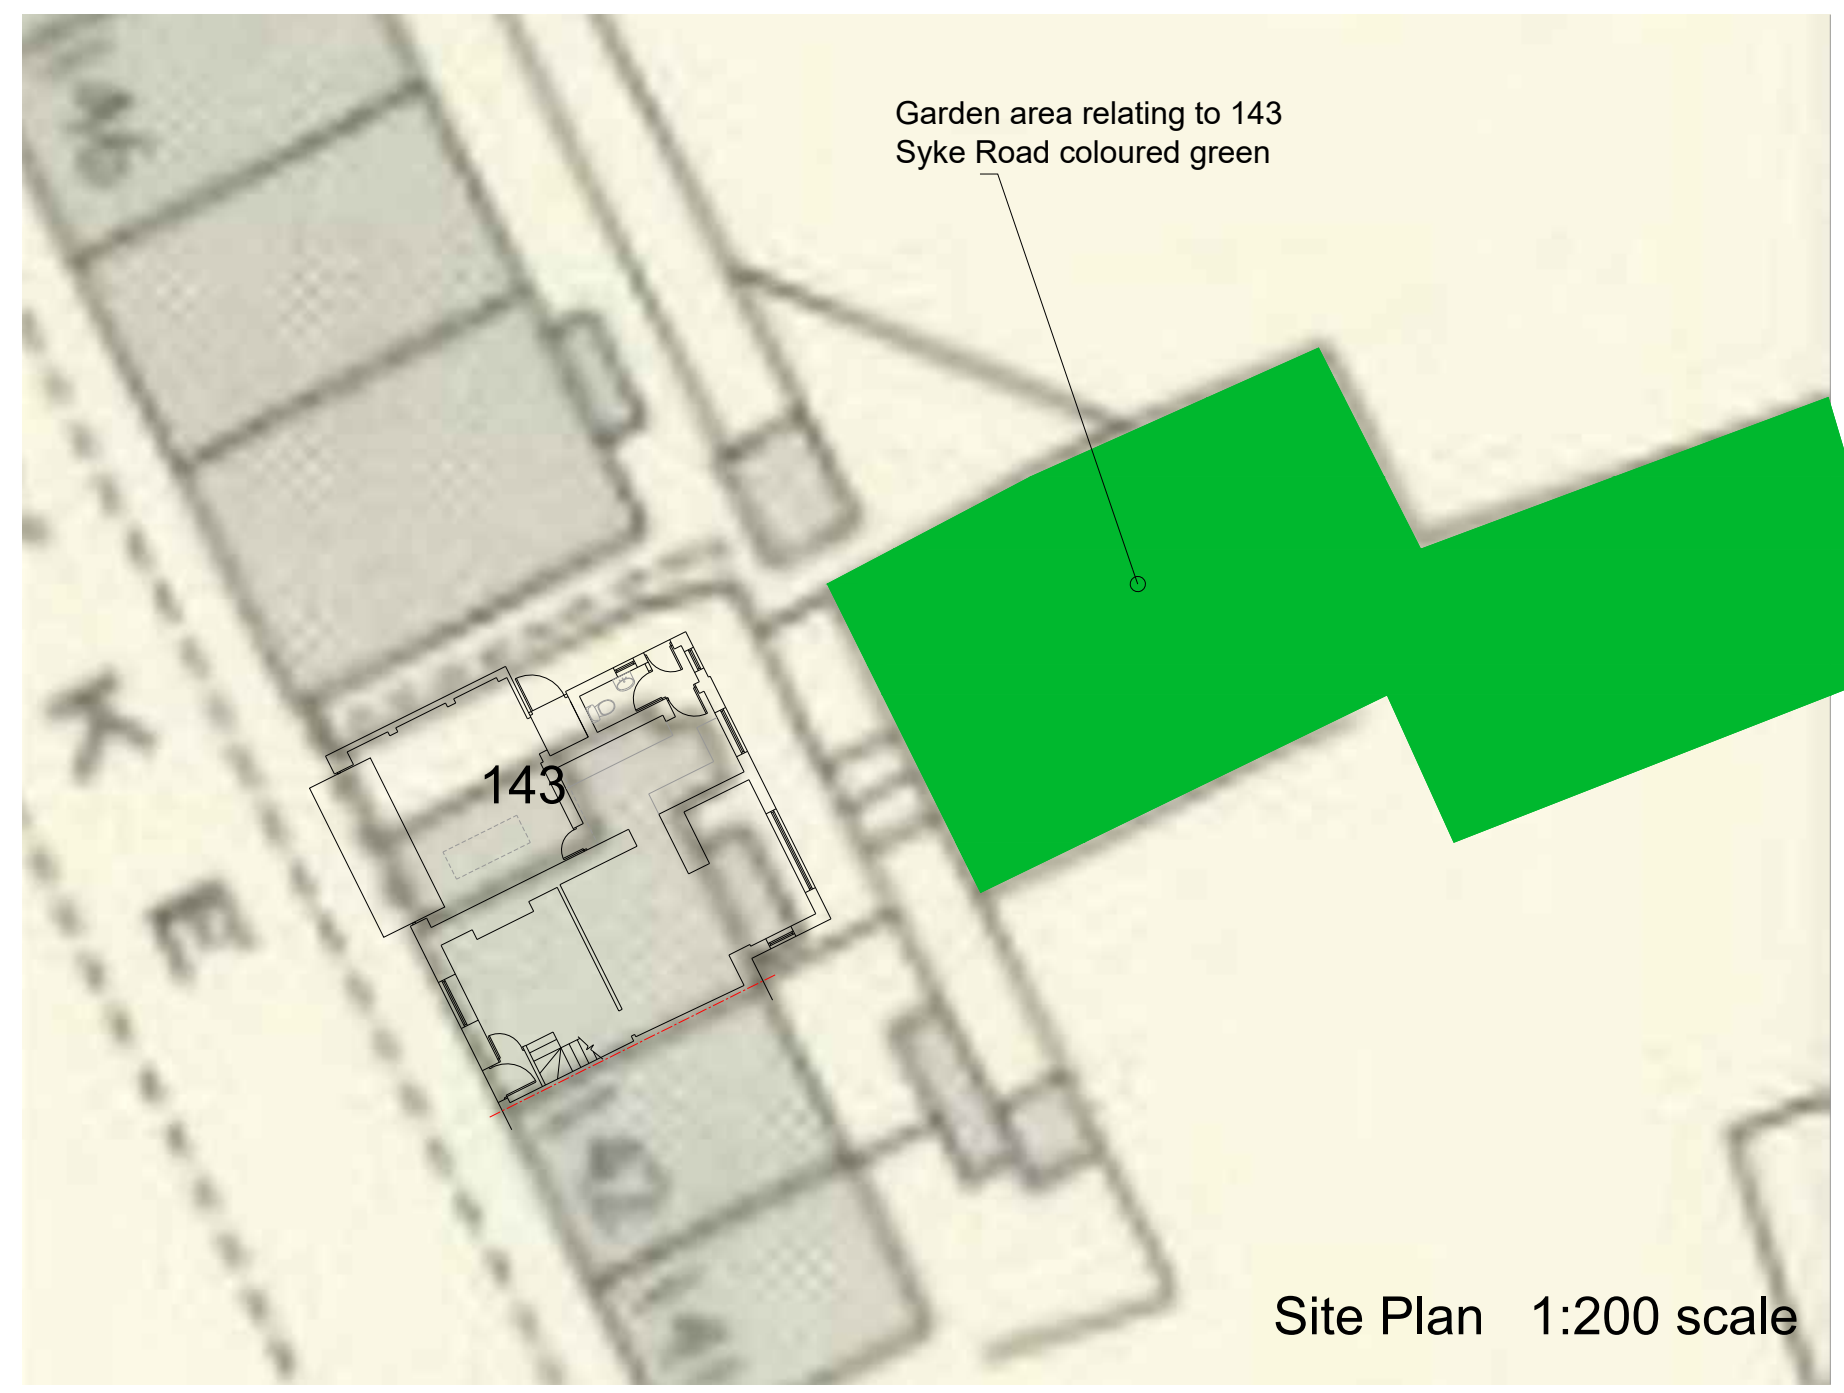

Site Plan 1:200 scale



Location Plan 1:1250 scale

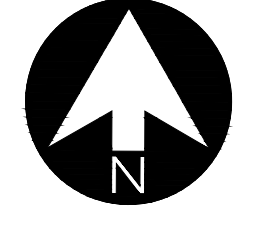

C 23-4-25 B 13-2-25 A 19-12-24	Application boundary revised following neighbor communication. Location and site plans updated Client revisions
rev: date:	description



AJ COCKER ASSOCIATES
CHARTERED BUILDING SURVEYORS

New Century House
176 Drake Street
Rochdale
OL16 1UP
Tel: 01706 764880
Fax: 01706 764881
www.ajcockerassociates.co.uk
mail@ajcockerassociates.co.uk



RICS
the mark of
property
professionalism
worldwide

Project: 143 Syke Road Rochdale	scale: 1:50/as shown
Proposed	date: Oct. 24
Client: Ms. L.Taylor	drawn: NL
	Dwg. Nr. T263-02-C