




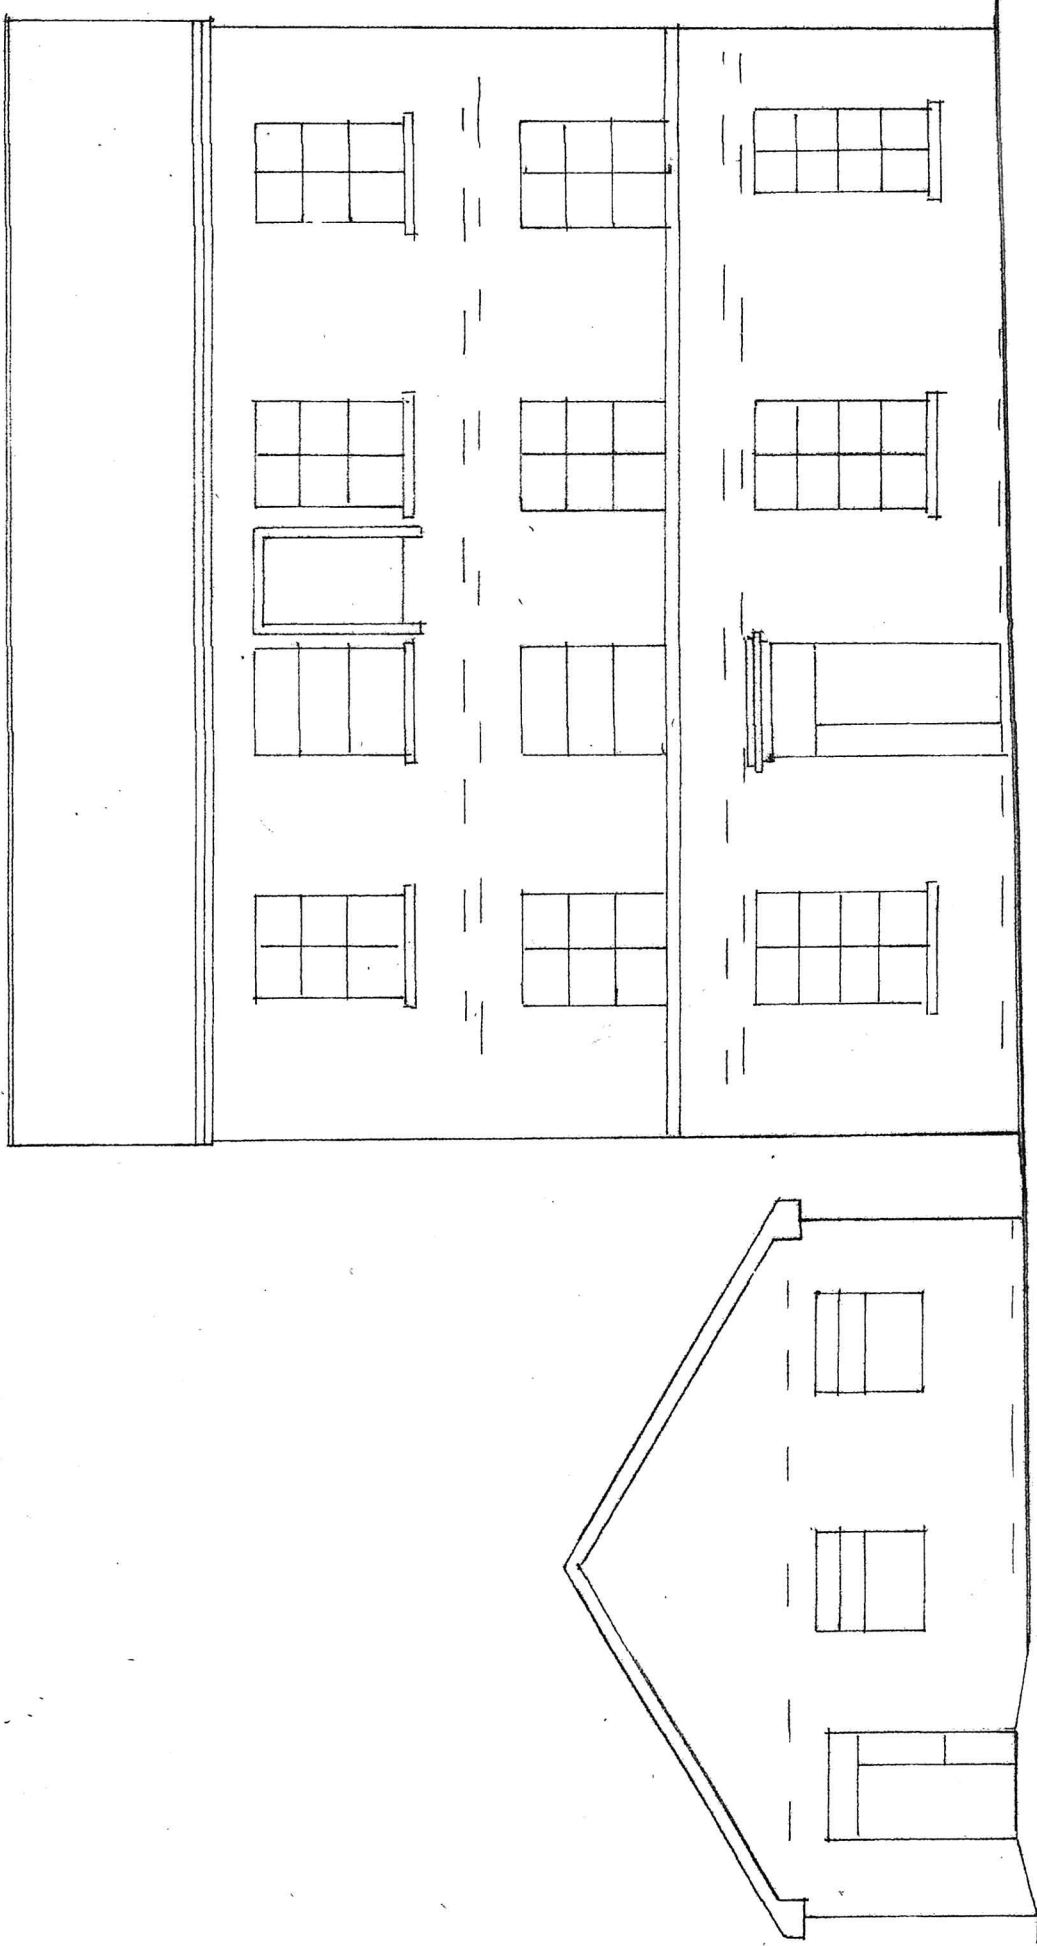

FRONT ELEVATION
(EXISTING)

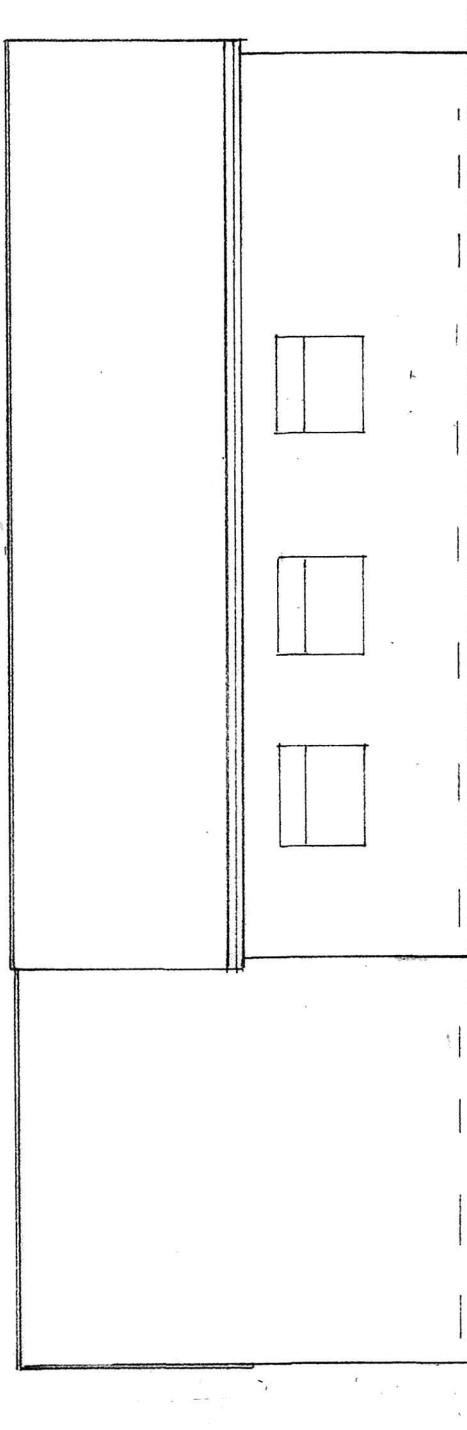

SIDE ELEVATION
(EXISTING)

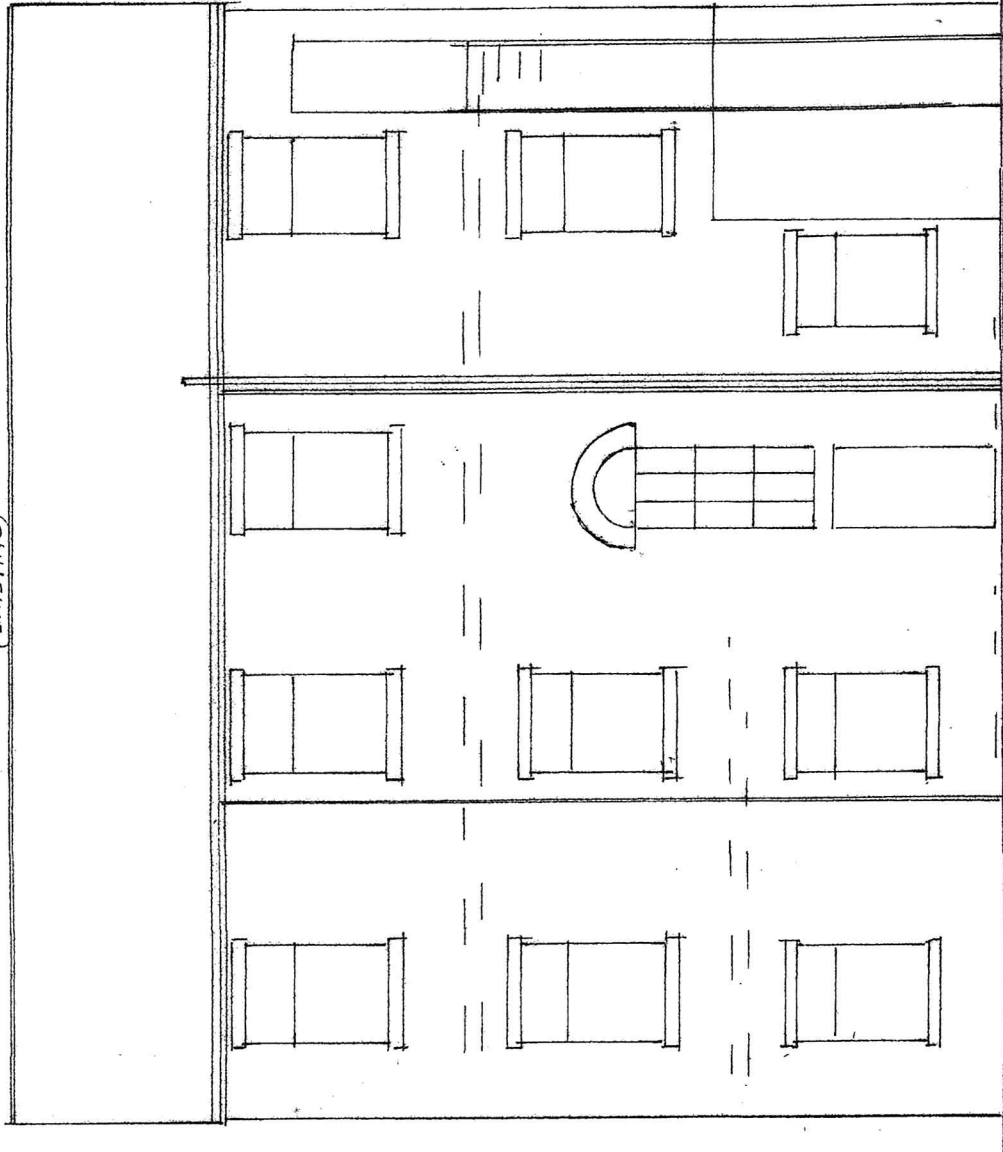

REAR ELEVATION
(EXISTING)

BUILDING DESIGN SERVICES

M. FAROOQ

6 Stock Close, Shawclough, Rochdale OL12 6BB

Tel: 01706 712231 Mob: 07967605763

PROPOSED FIRST FLOOR EXTENSION AT 80
82 MOLSWORTH STREET ROCHDALE OL16 2AW

For: Mrs UZMA REHMAN

Elevation

Scale 1:100

B 1803/2