


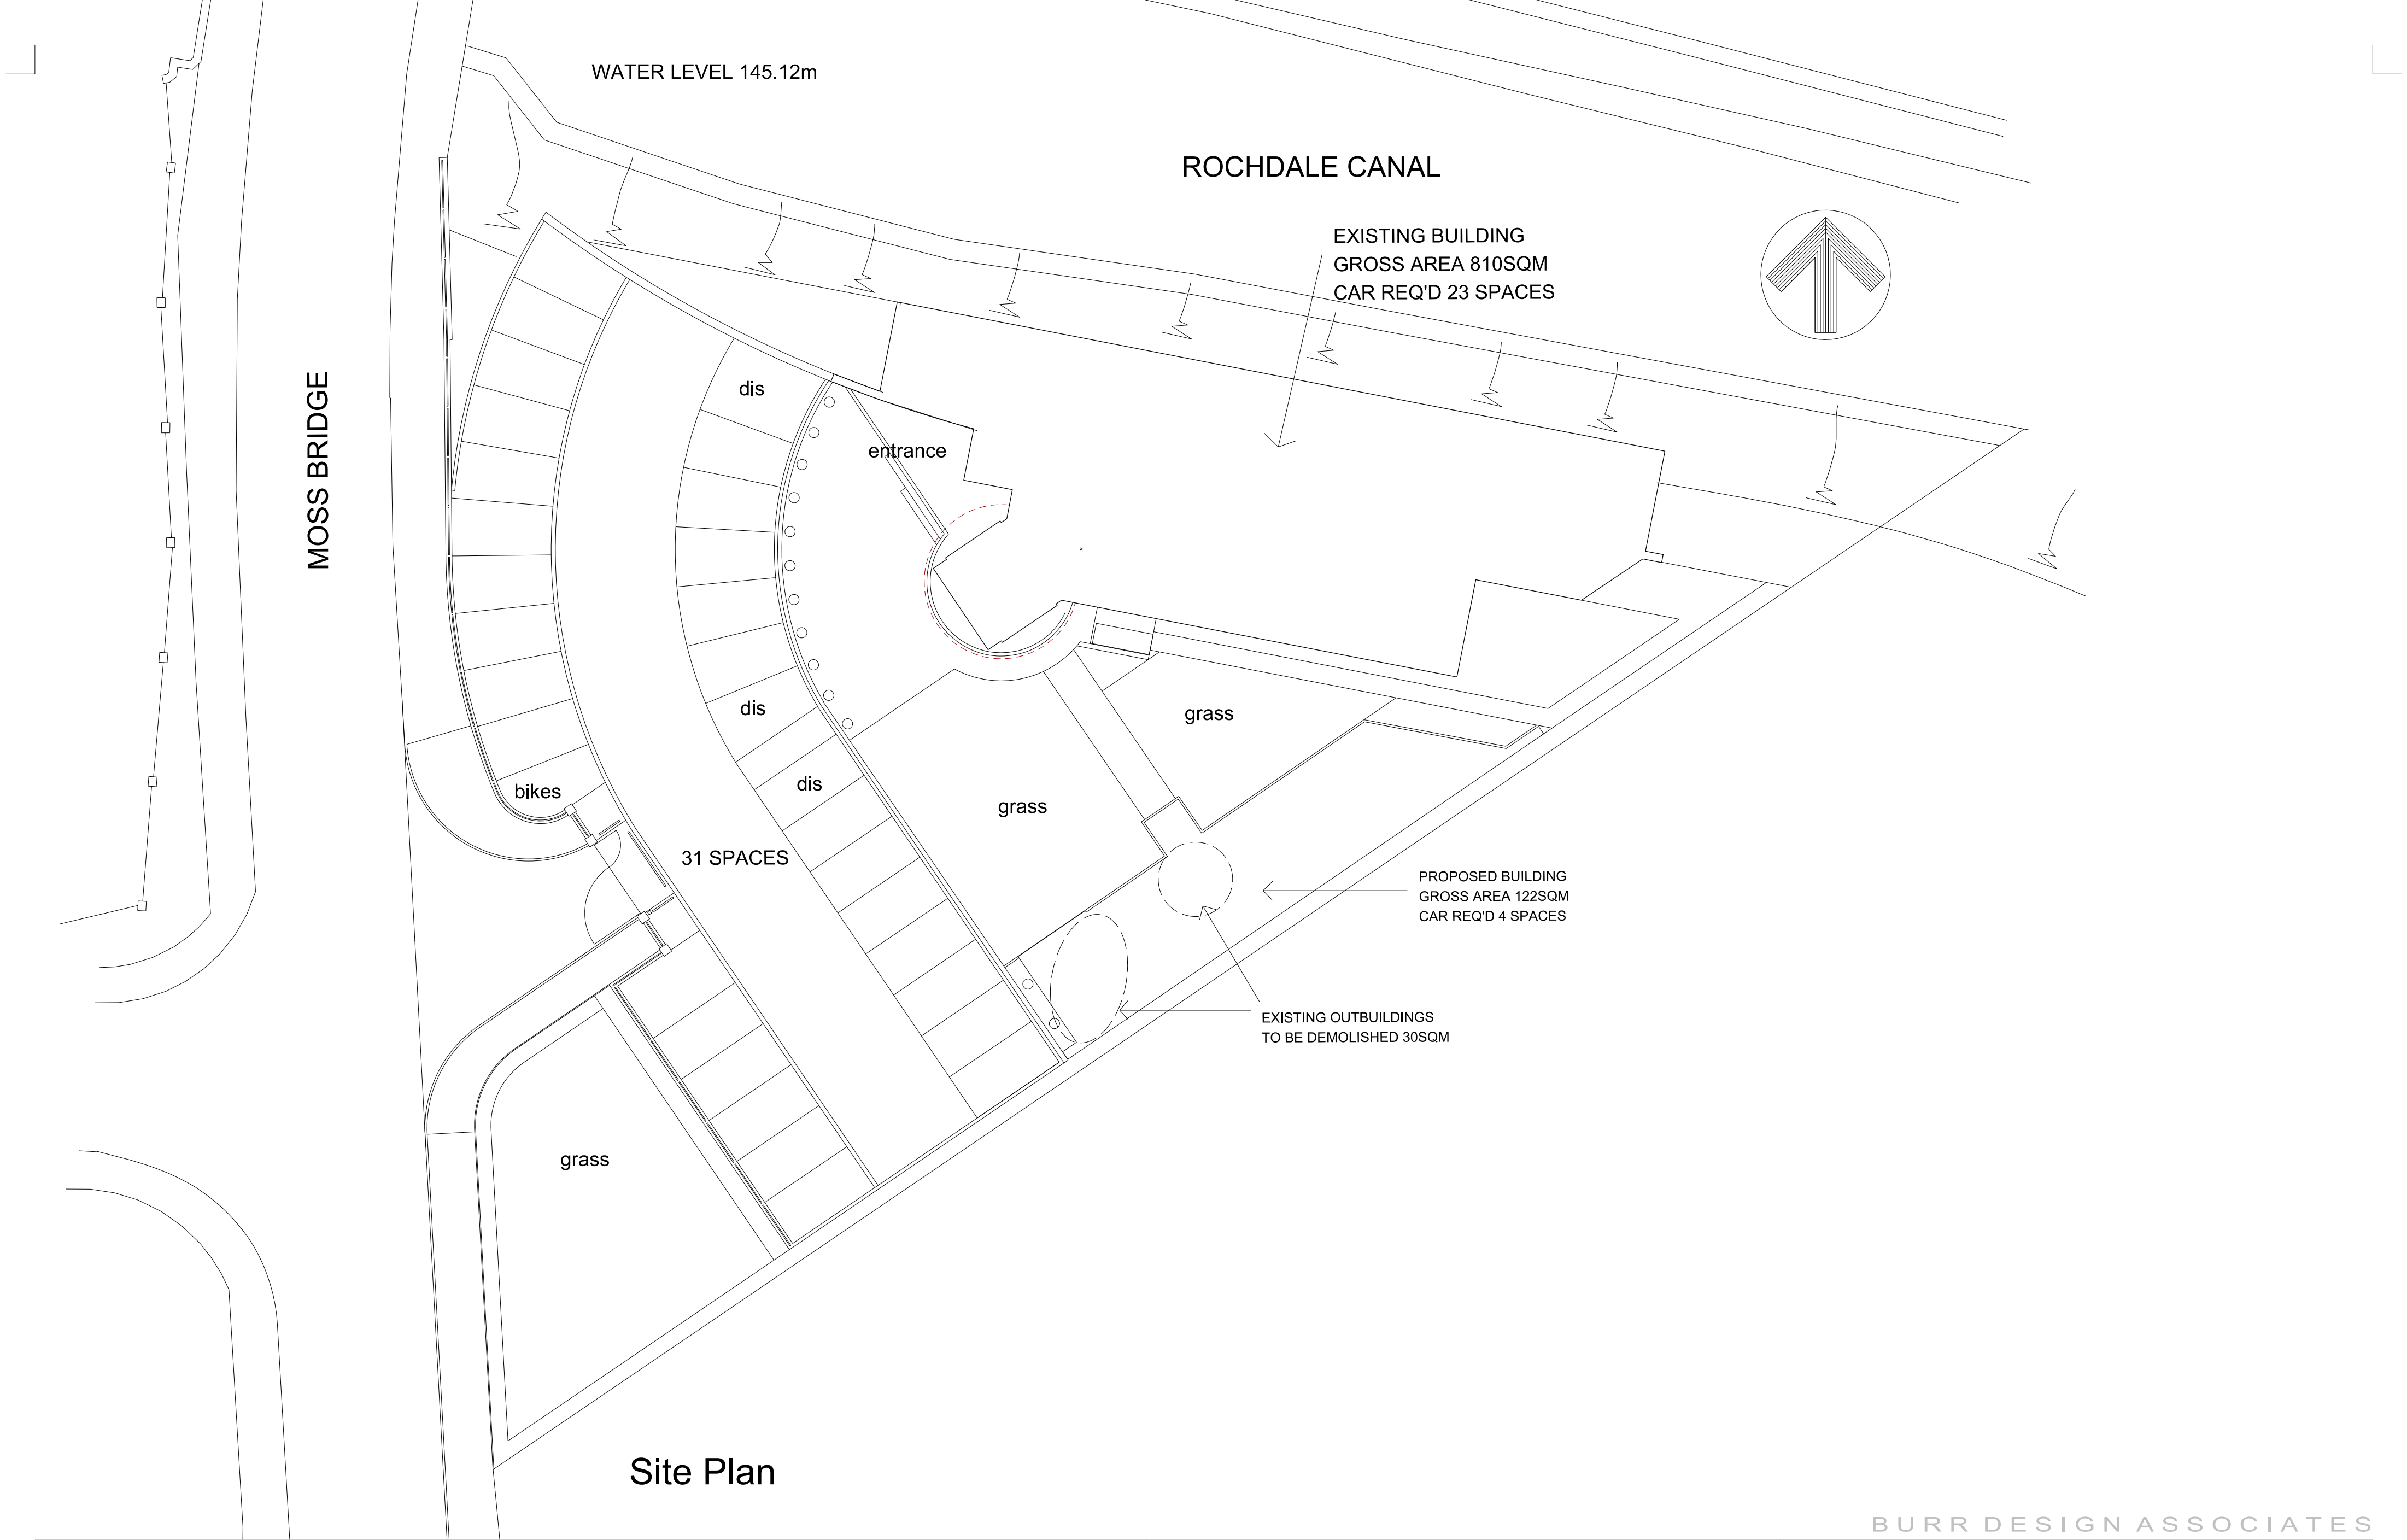

notes
MAIN OFFICE:1 Top Of the Hill,Colden,Hebden Bridge,HX77PJ.
CORNWALL OFFICE: East Coker,Leedstown,Hayle, TR27 6EW
Tel: 07720059525, E mail: dennis@burrdesign.co.uk
Company No: 5371811, Director: Dennis R. Burr, Ba Arch, Dip Arch, MaUD Oxford

All Copyright Reserved.
Drawings not to be copied without express consent.
Do not scale drawings (page scaling none) - All dimensions to be checked on site.

revisions		remarks	date
reference			
-		-	-

BURR DESIGN ASSOCIATES

project	Proposed Offices, Moss Bridge Road		
drawing title	Site Plan		
project ref.	1203	drawing no.	SP/01
date	27-06-23	scale	1:200@A2,100@A0