

THIS DRAWING IS THE PROPERTY & COPYRIGHT OF ad MODULAR LTD AND MUST NOT BE USED, RE-ISSUED, COPIED OR REPRODUCED IN ANYWAY WITHOUT WRITTEN CONSENT. NO RECTIFICATION WORK OR DEVIATION FROM DRAWING IS ACCEPTABLE WITHOUT WRITTEN CONSENT FROM ad MODULAR LTD

DO NOT SCALE
IF IN DOUBT ASK

NOTES

Window sizes & positions to suit availability
(Sale projects dependant on final building position and may change once agreed).

Door sizes & positions to suit availability
(Sale projects dependant on final building position and may change once agreed).

Steps & Ramps Shown Indicative Only
Furniture not included unless itemised in Quotation

All Inlet/Outlet/ Electrical positions to be advised when drawing has been approved

Window restrictors are an option and are not standard

Layouts may change to suit availability

APPROVAL BY CLIENT

☐ APPROVED	SIGNED
DATE	PRINT NAME

Building Comprises of 12 No. 6m x 2.4m modules Double Storey.
UNIT TYPE: CTX ClassicLine
Stock Drawing Only
Final Layout to be confirmed

P02	12/12/23	Revised as per client	DF
P01	05/12/23	First Issue	DF
Rev	Date	Description	By

ad
modular accommodation

Radway Green Road
Alsager
CW1 5UJ
Tel: 0800 533 5360
Email: info@admodular.com
Web: www.admodular.com

CLIENT
Chevron


PROJECT
Welfare & Offices

TITLE
Proposed Roof Plan

DRAWN	SCALE	STATUS	DATE
DF	1:75@A3	S2	05/12/2023


DRAWING No	REV
23CHE-ADM-OW-RF-2002	P02

SCALE BAR 1:75

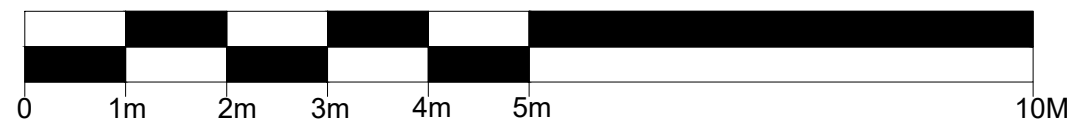

Existing Containex Fixed Roof

14685

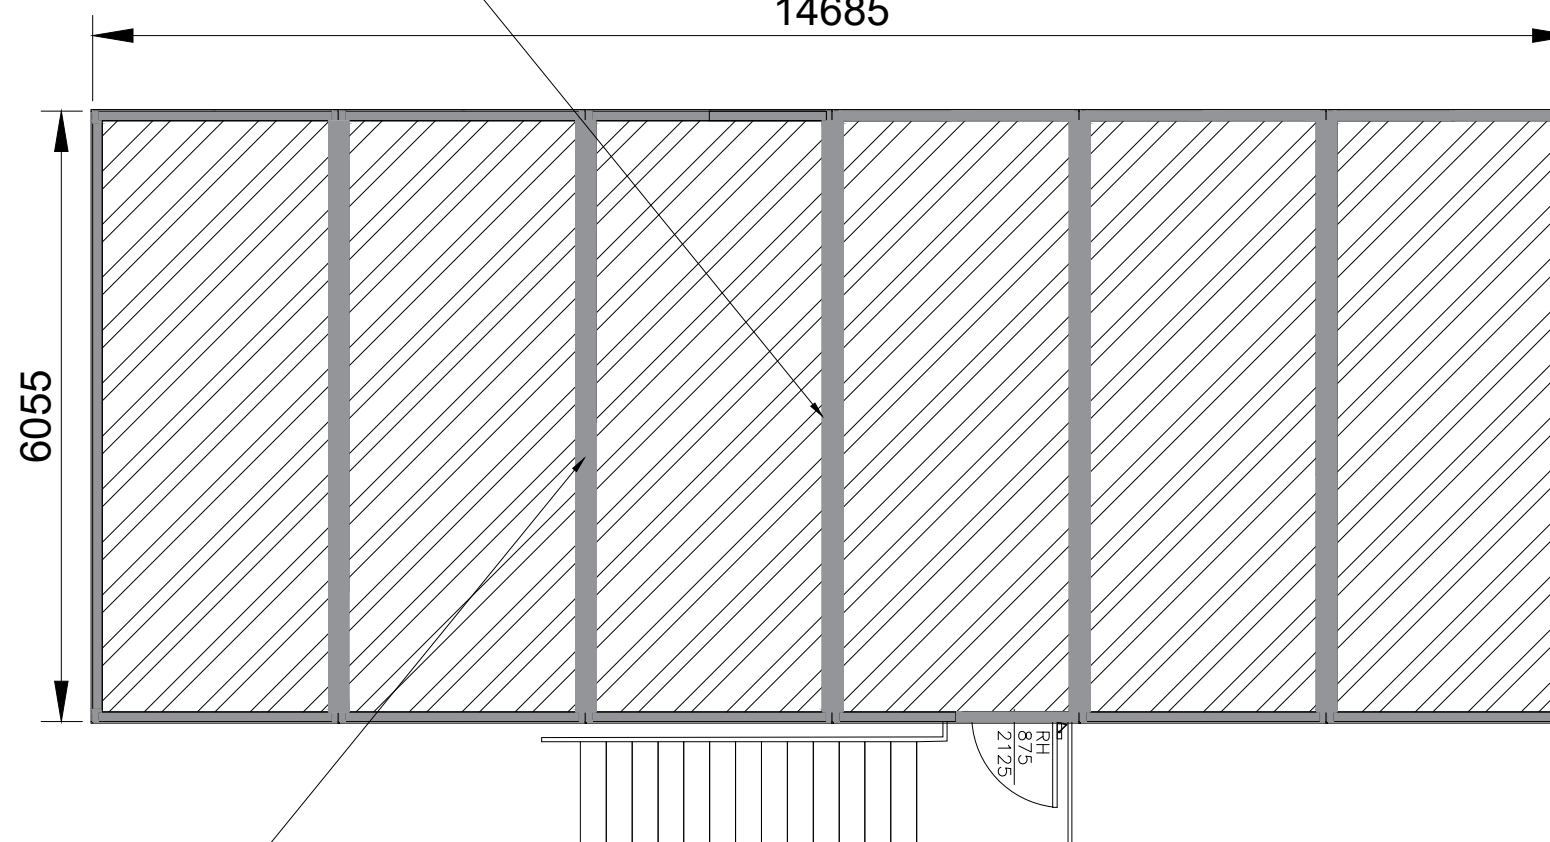

Any 15mm Modular gaps to have rubber seal installed