



EXISTING SITE SECTION A-A



EXISTING SITE PLAN

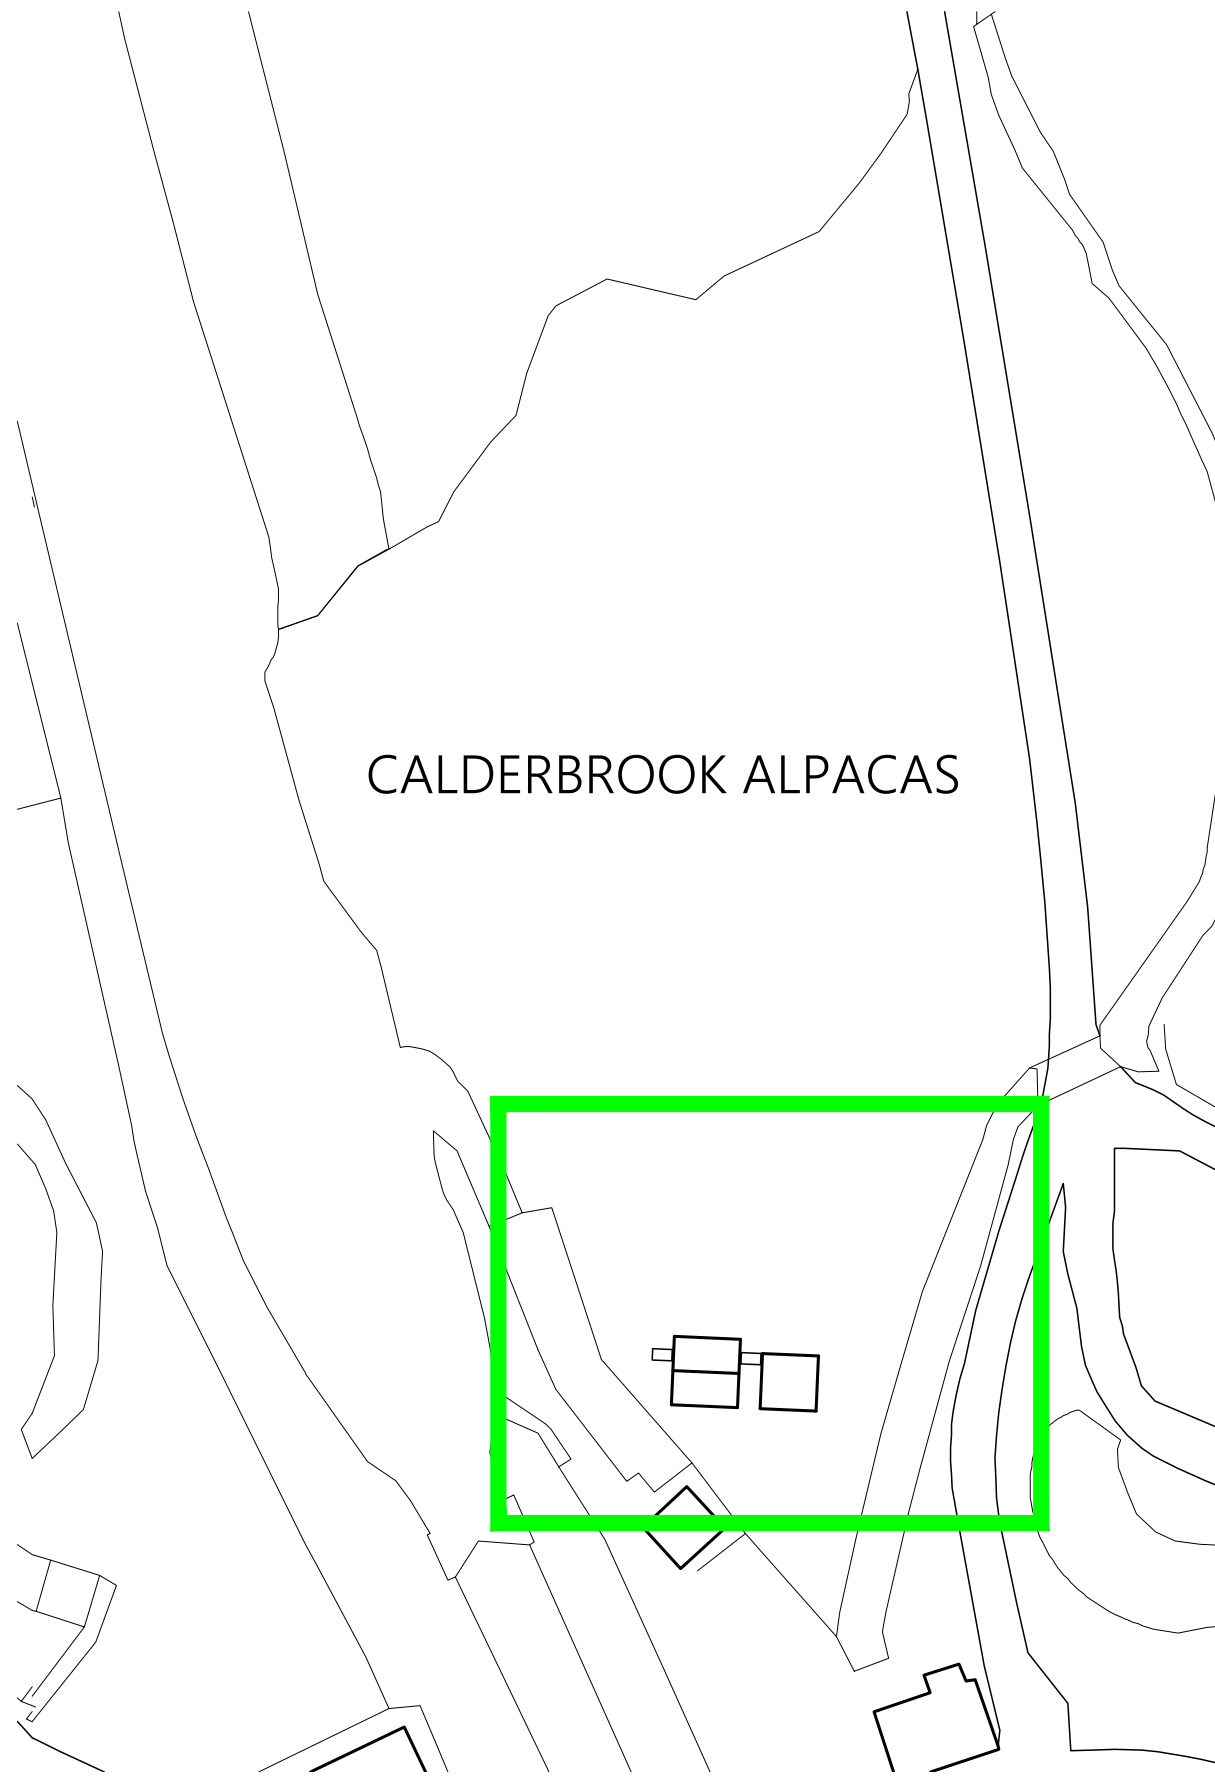

REFERENCE PLAN
SCALE 1:500@A1

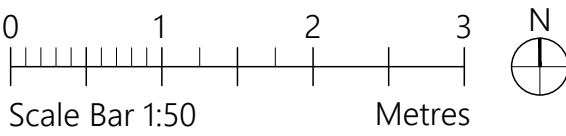

PROJECT	Calderbrook Alpacs Todmorden Road Littleborough, OL15 9LY		
CLIENT	Calderbrook Alpacs		
STATUS	Information		
DRAWING	Existing Plan and Site Section		
DWG No.	2331-02	REV	
SCALE	1:50@A1	DATE	August '23
AGB CAD SERVICES		website: www.agbcad.co.uk email: info@agbcad.co.uk telephone: 07912 090 125 DO NOT SCALE FROM THIS DRAWING	