


EXISTING

SITE PLANS

52 NEWHOUSE ROAD
HEYWOOD
OL10 2NU

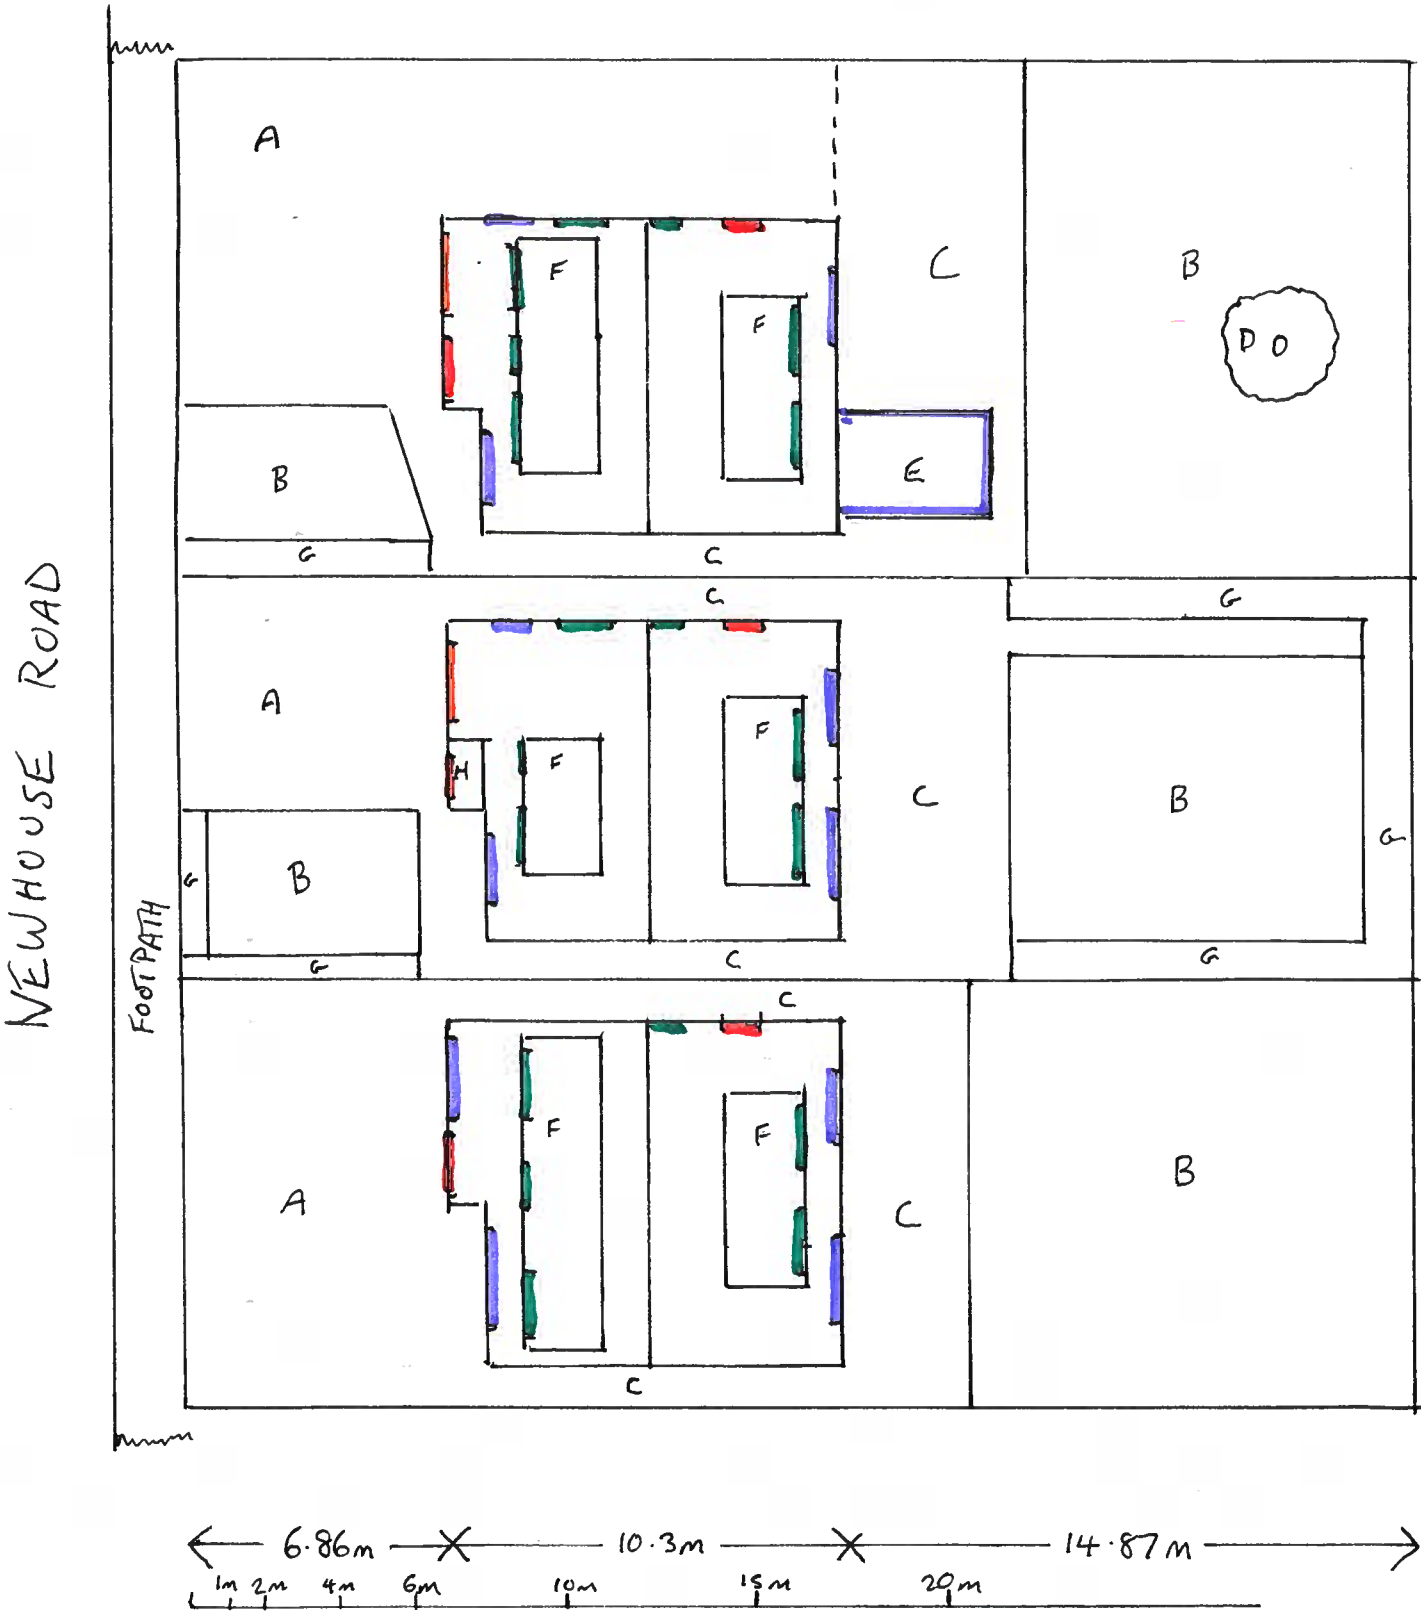

- A DRIVEWAY
- B LAWN
- C PATIO / PAVING
- D PALM TREE
- E CONSERVATORY
- F FLAT ROOF
- G BORDERS
- H EXISTING FLAT ROOF PORCH

- UP AND OVER GARAGE DOOR
- ENTRY DOORS
- UPSTAIRS WINDOWS
- DOWNSTAIRS WINDOWS

N

SCALE 1:200