



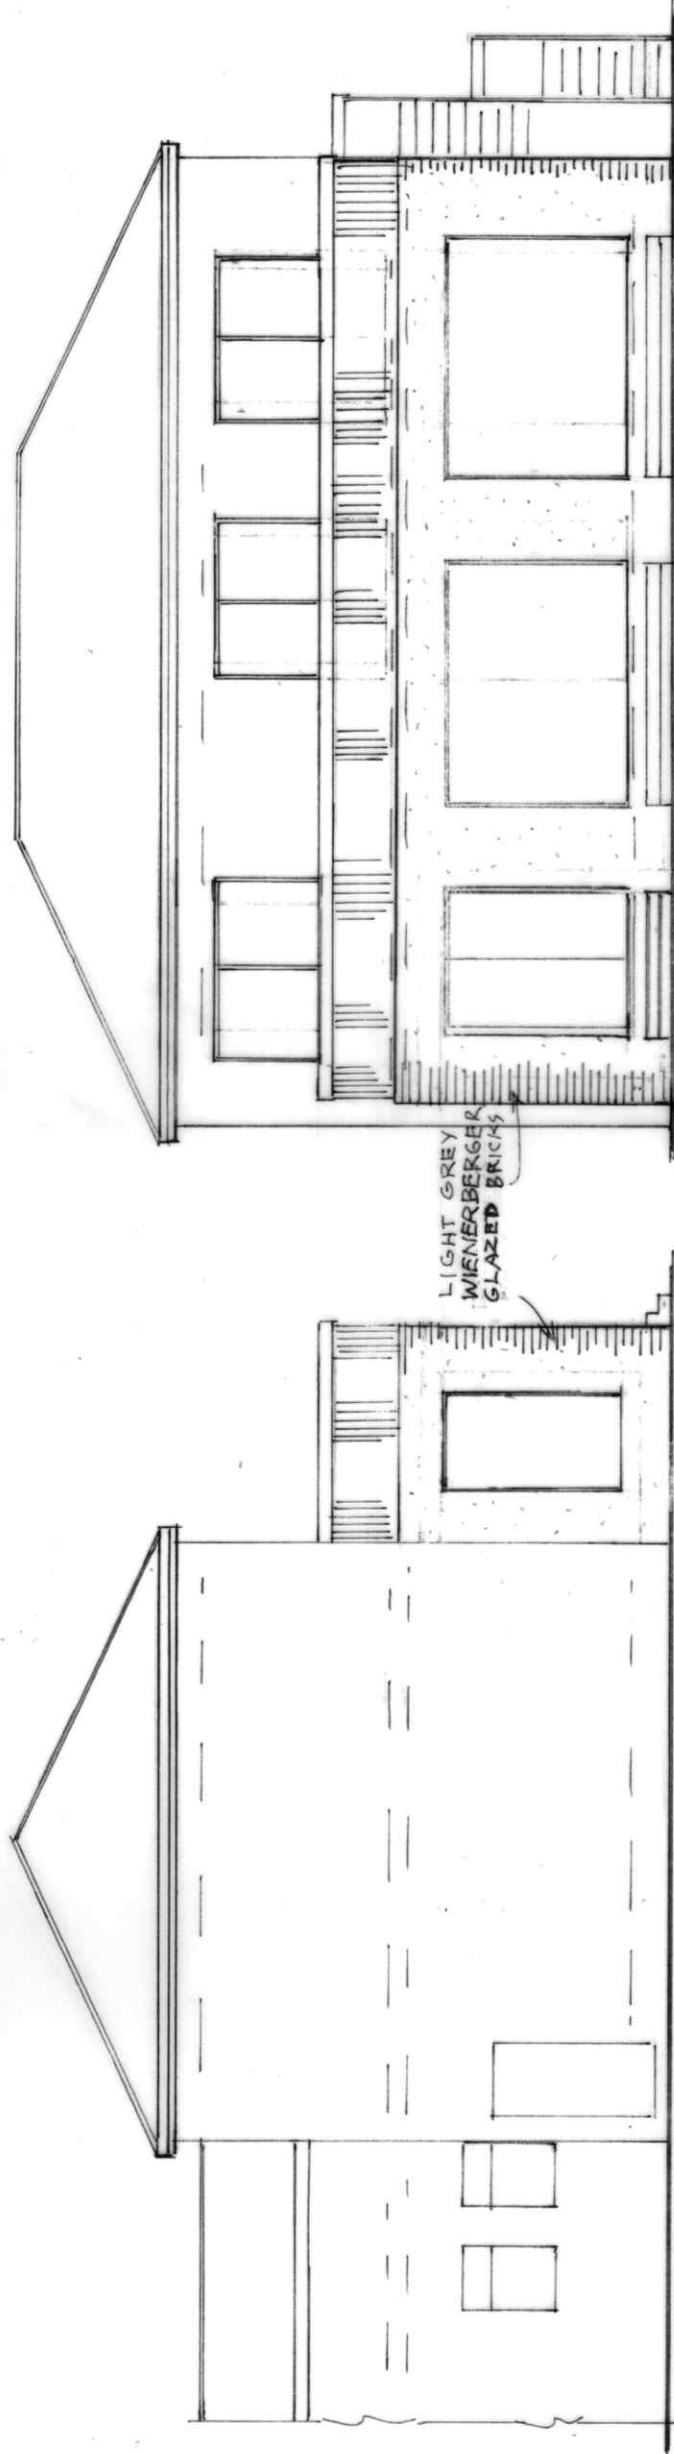


SIDE ELEVATION
(PROPOSED)

FRONT ELEVATION
(PROPOSED)

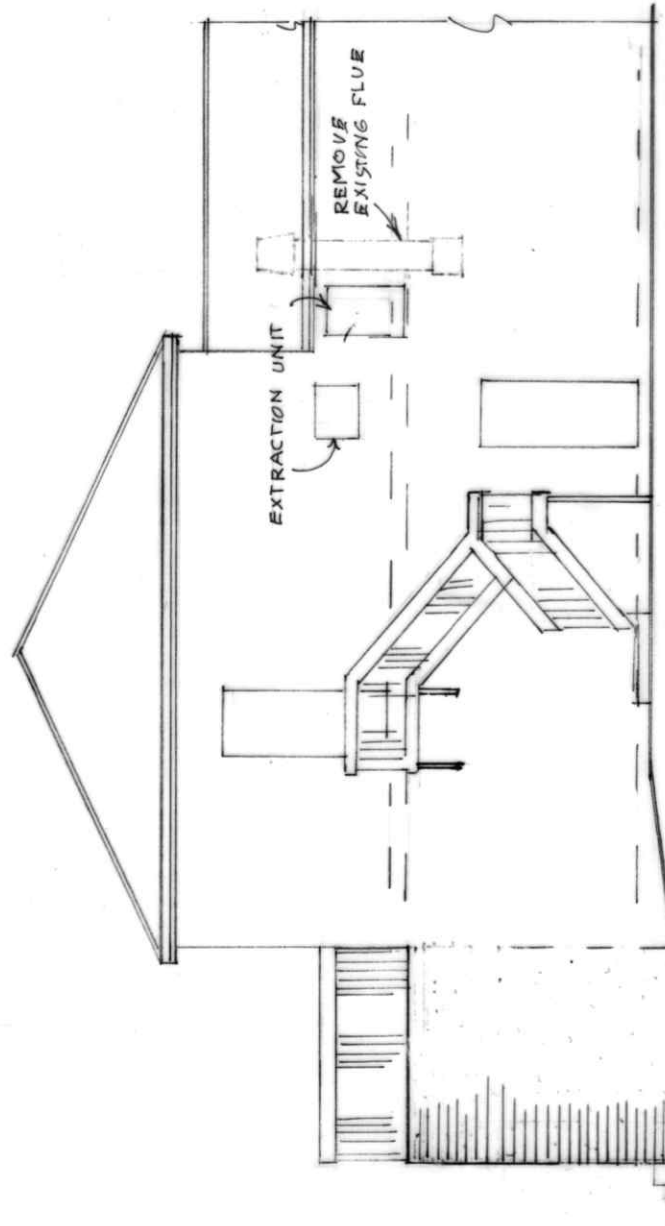

SIDE ELEVATION
(PROPOSED)

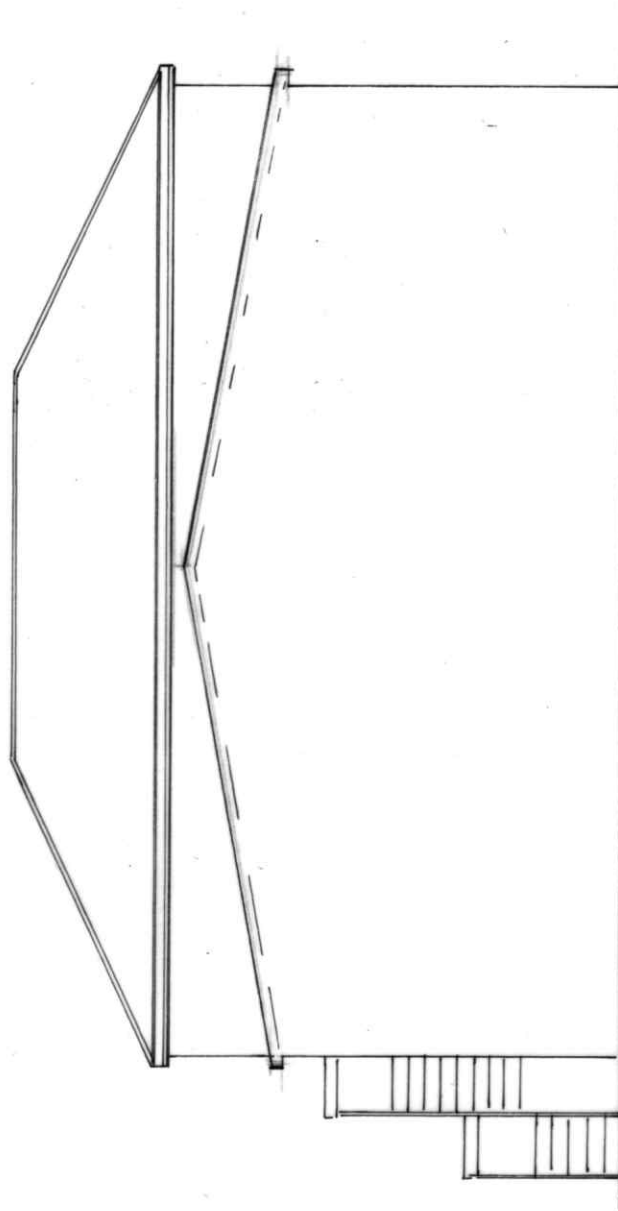

REAR ELEVATION
(PROPOSED)

BUILDING DESIGN SERVICES	
M. FAROOQ	
418 Bury Road Rochdale OL11 5EU.	
Tel: 01706 712231 Mob: 07967605763	
PROPOSED FRONT EXTENSION AT	
205 DRAKE STREET ROCHDALE OL11 1EF	
For: HESHW HAMA LAW (SURA LTD)	
Elevation	Scale 1:100
A 2019/4	