


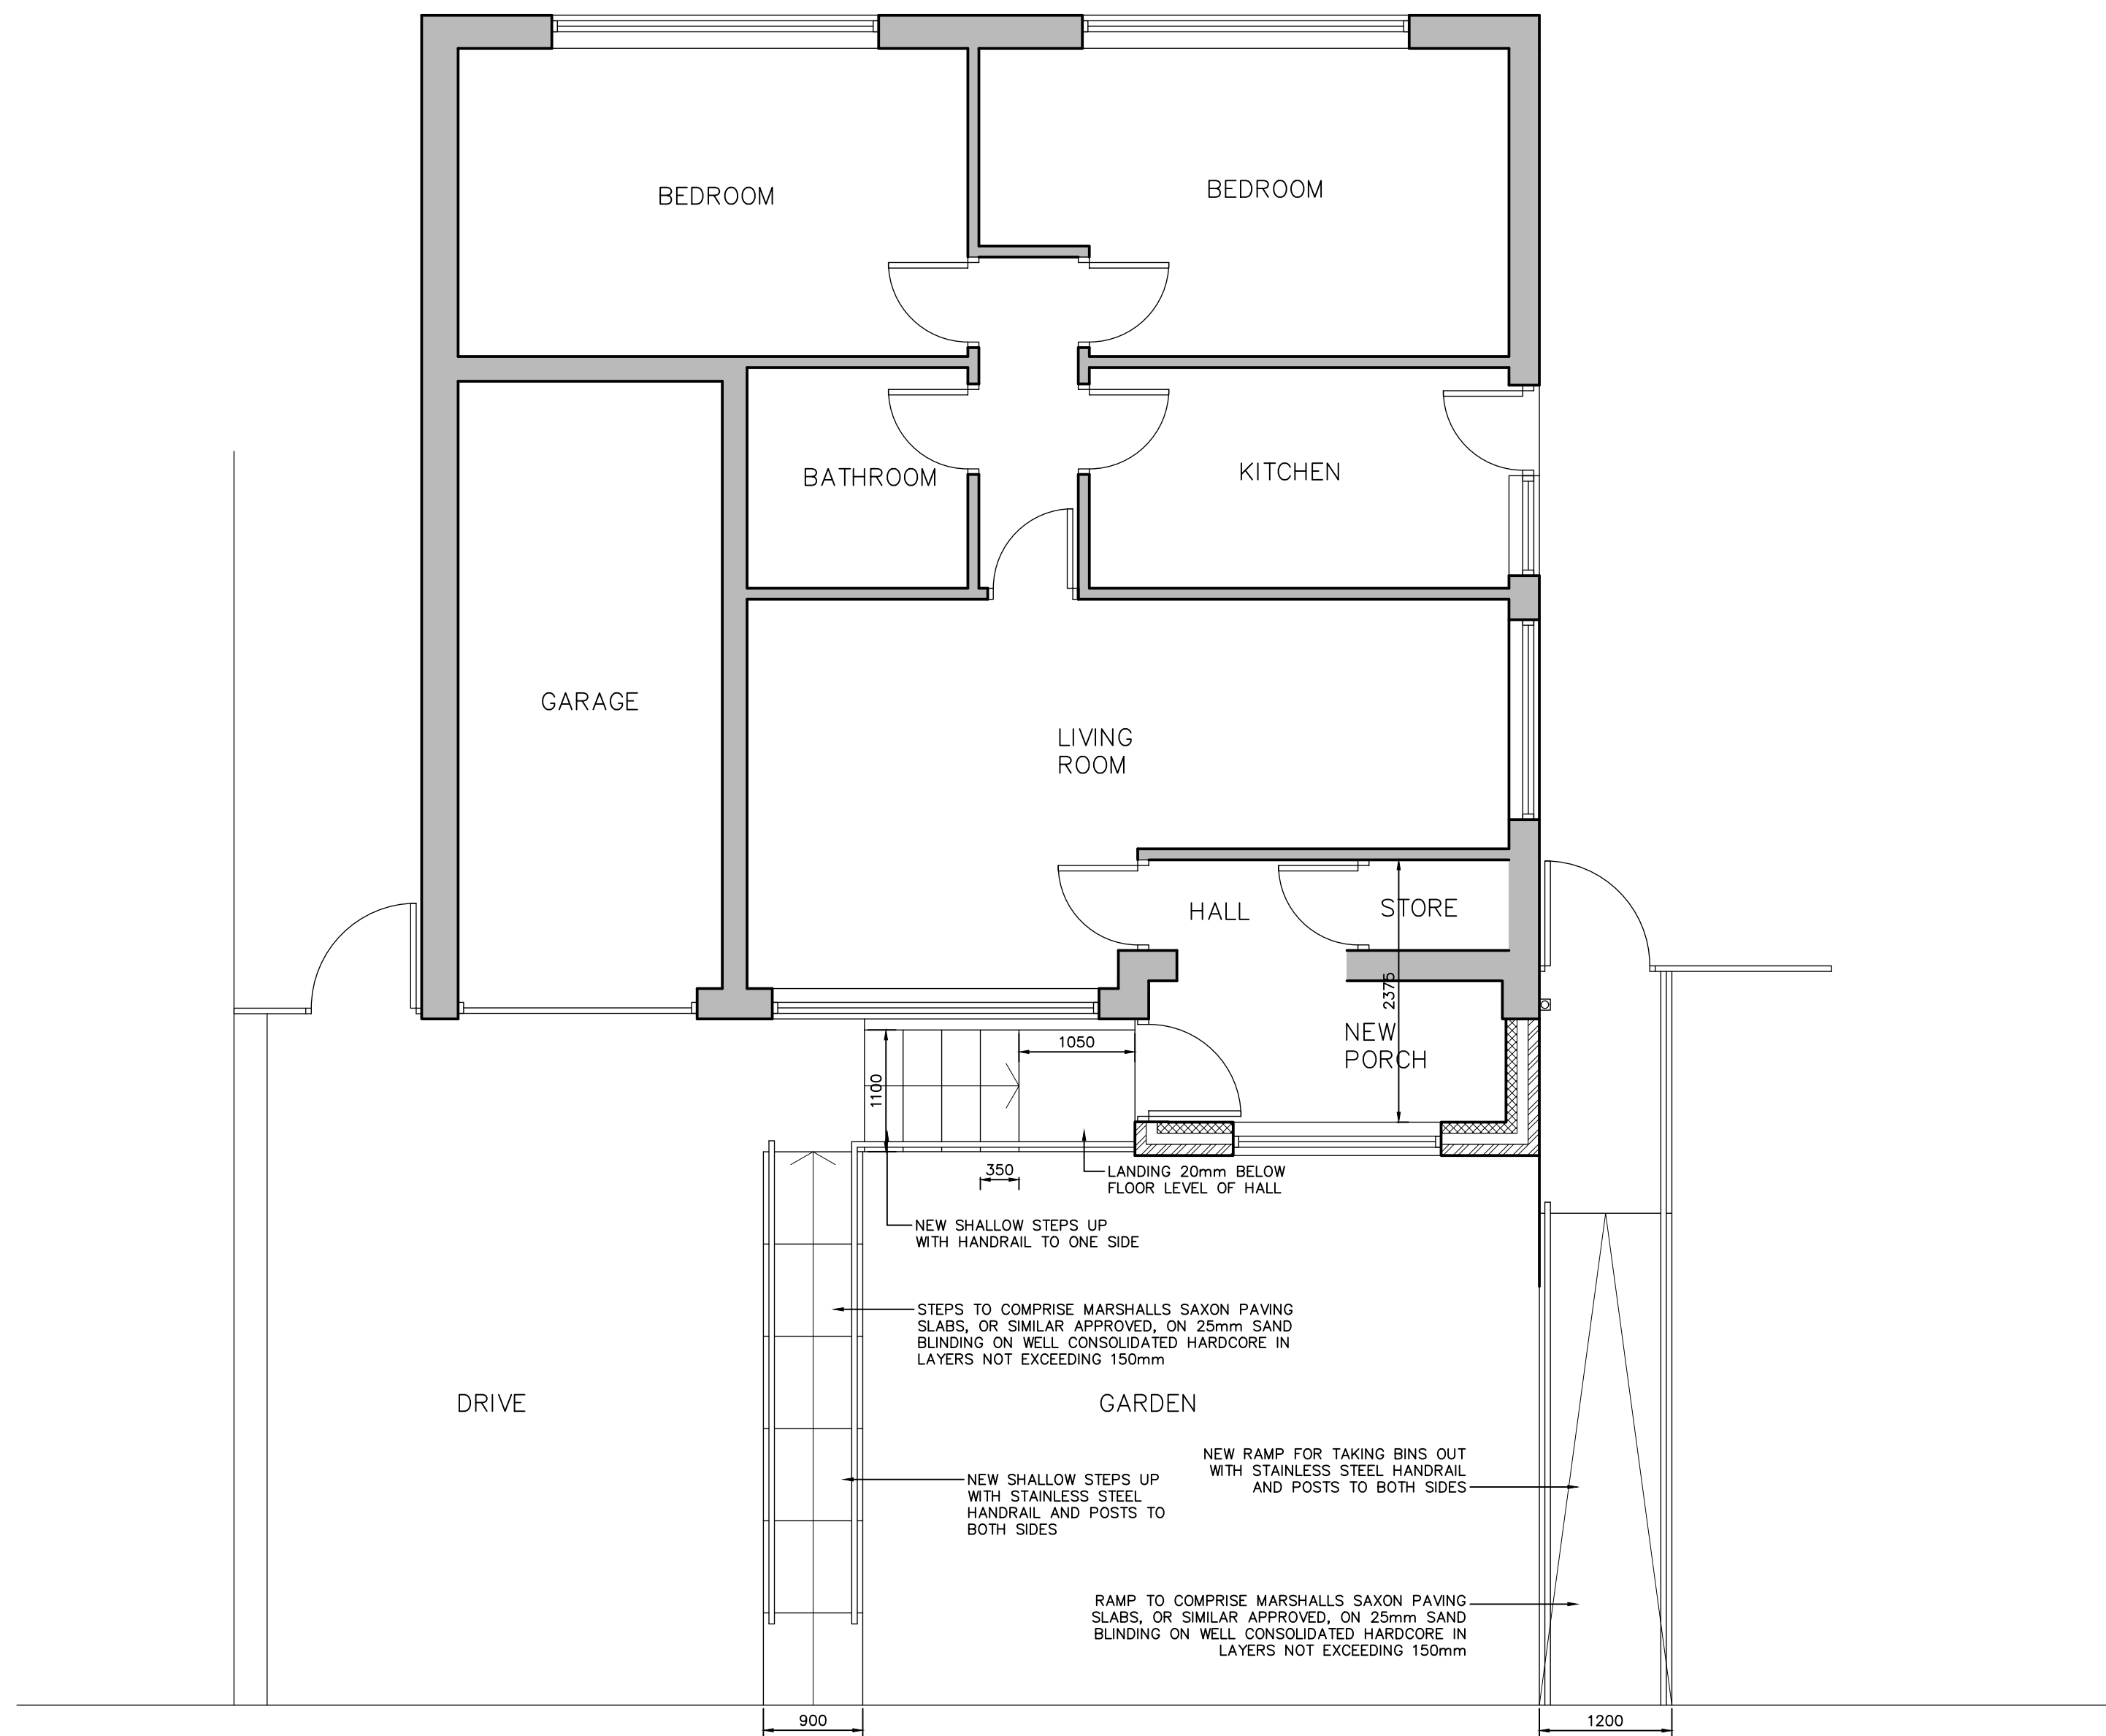

	NOTES
--	-------

- | | |
|---|--|
| ● | ALL DIMENSIONS TO BE CHECKED ON SITE |
| ● | NO DIMENSIONS TO BE SCALED FROM THIS DRAWING UNLESS OTHERWISE STATED |

C	19.06.25	WINDOW TO PORCH AMENDED
B	17.06.25	MATERIALS ANNOTATED
A	29.04.25	EXTENTS OF PLAN AMENDED
REVISION	DATE	

FAST
ARCHITECTURE

CLIENT
MRS LYNDA HILL

PROJECT
29 LYNNWOOD DRIVE
ROCHDALE

DRAWING TITLE

**GROUND FLOOR PLAN
AS PROPOSED**

SCALE	DATE
1:50 @A2	03.25

JOB NO.	DRAWING NO.	REV.
2025-01	16	C