





1 Proposed Front Elevation
1 : 100

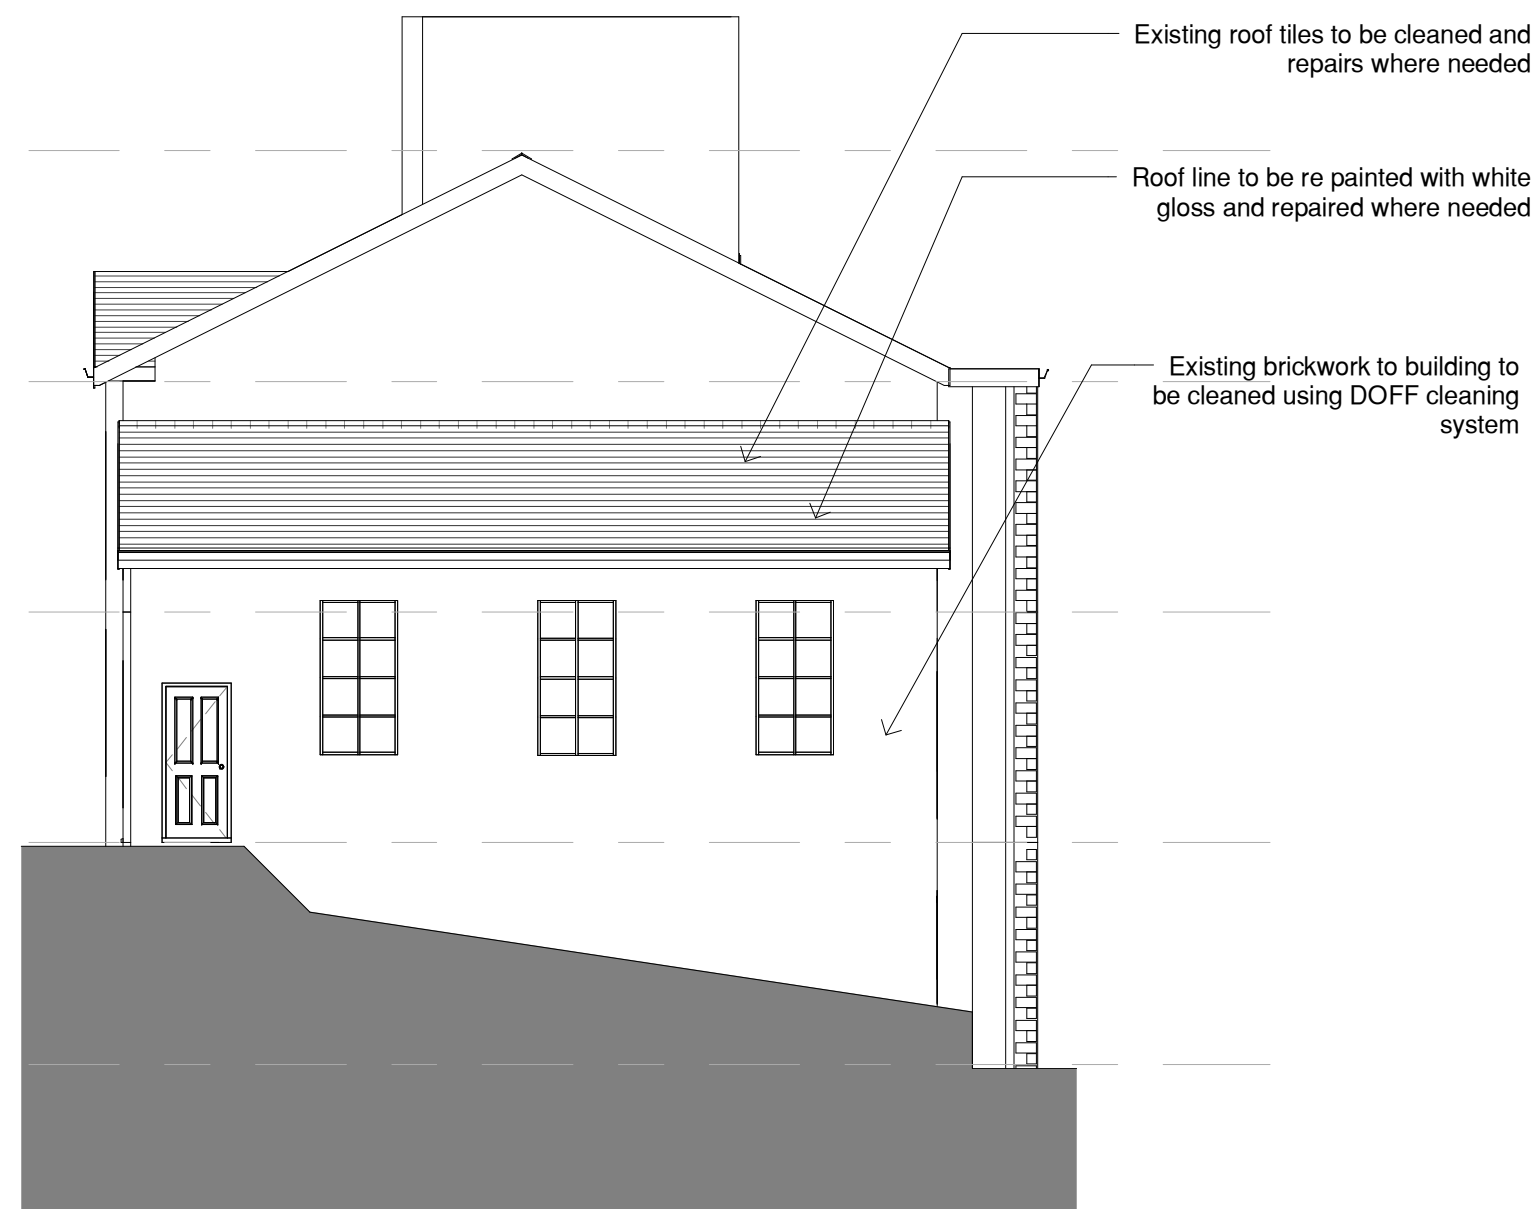

4 Proposed RHS Elevation
1 : 100

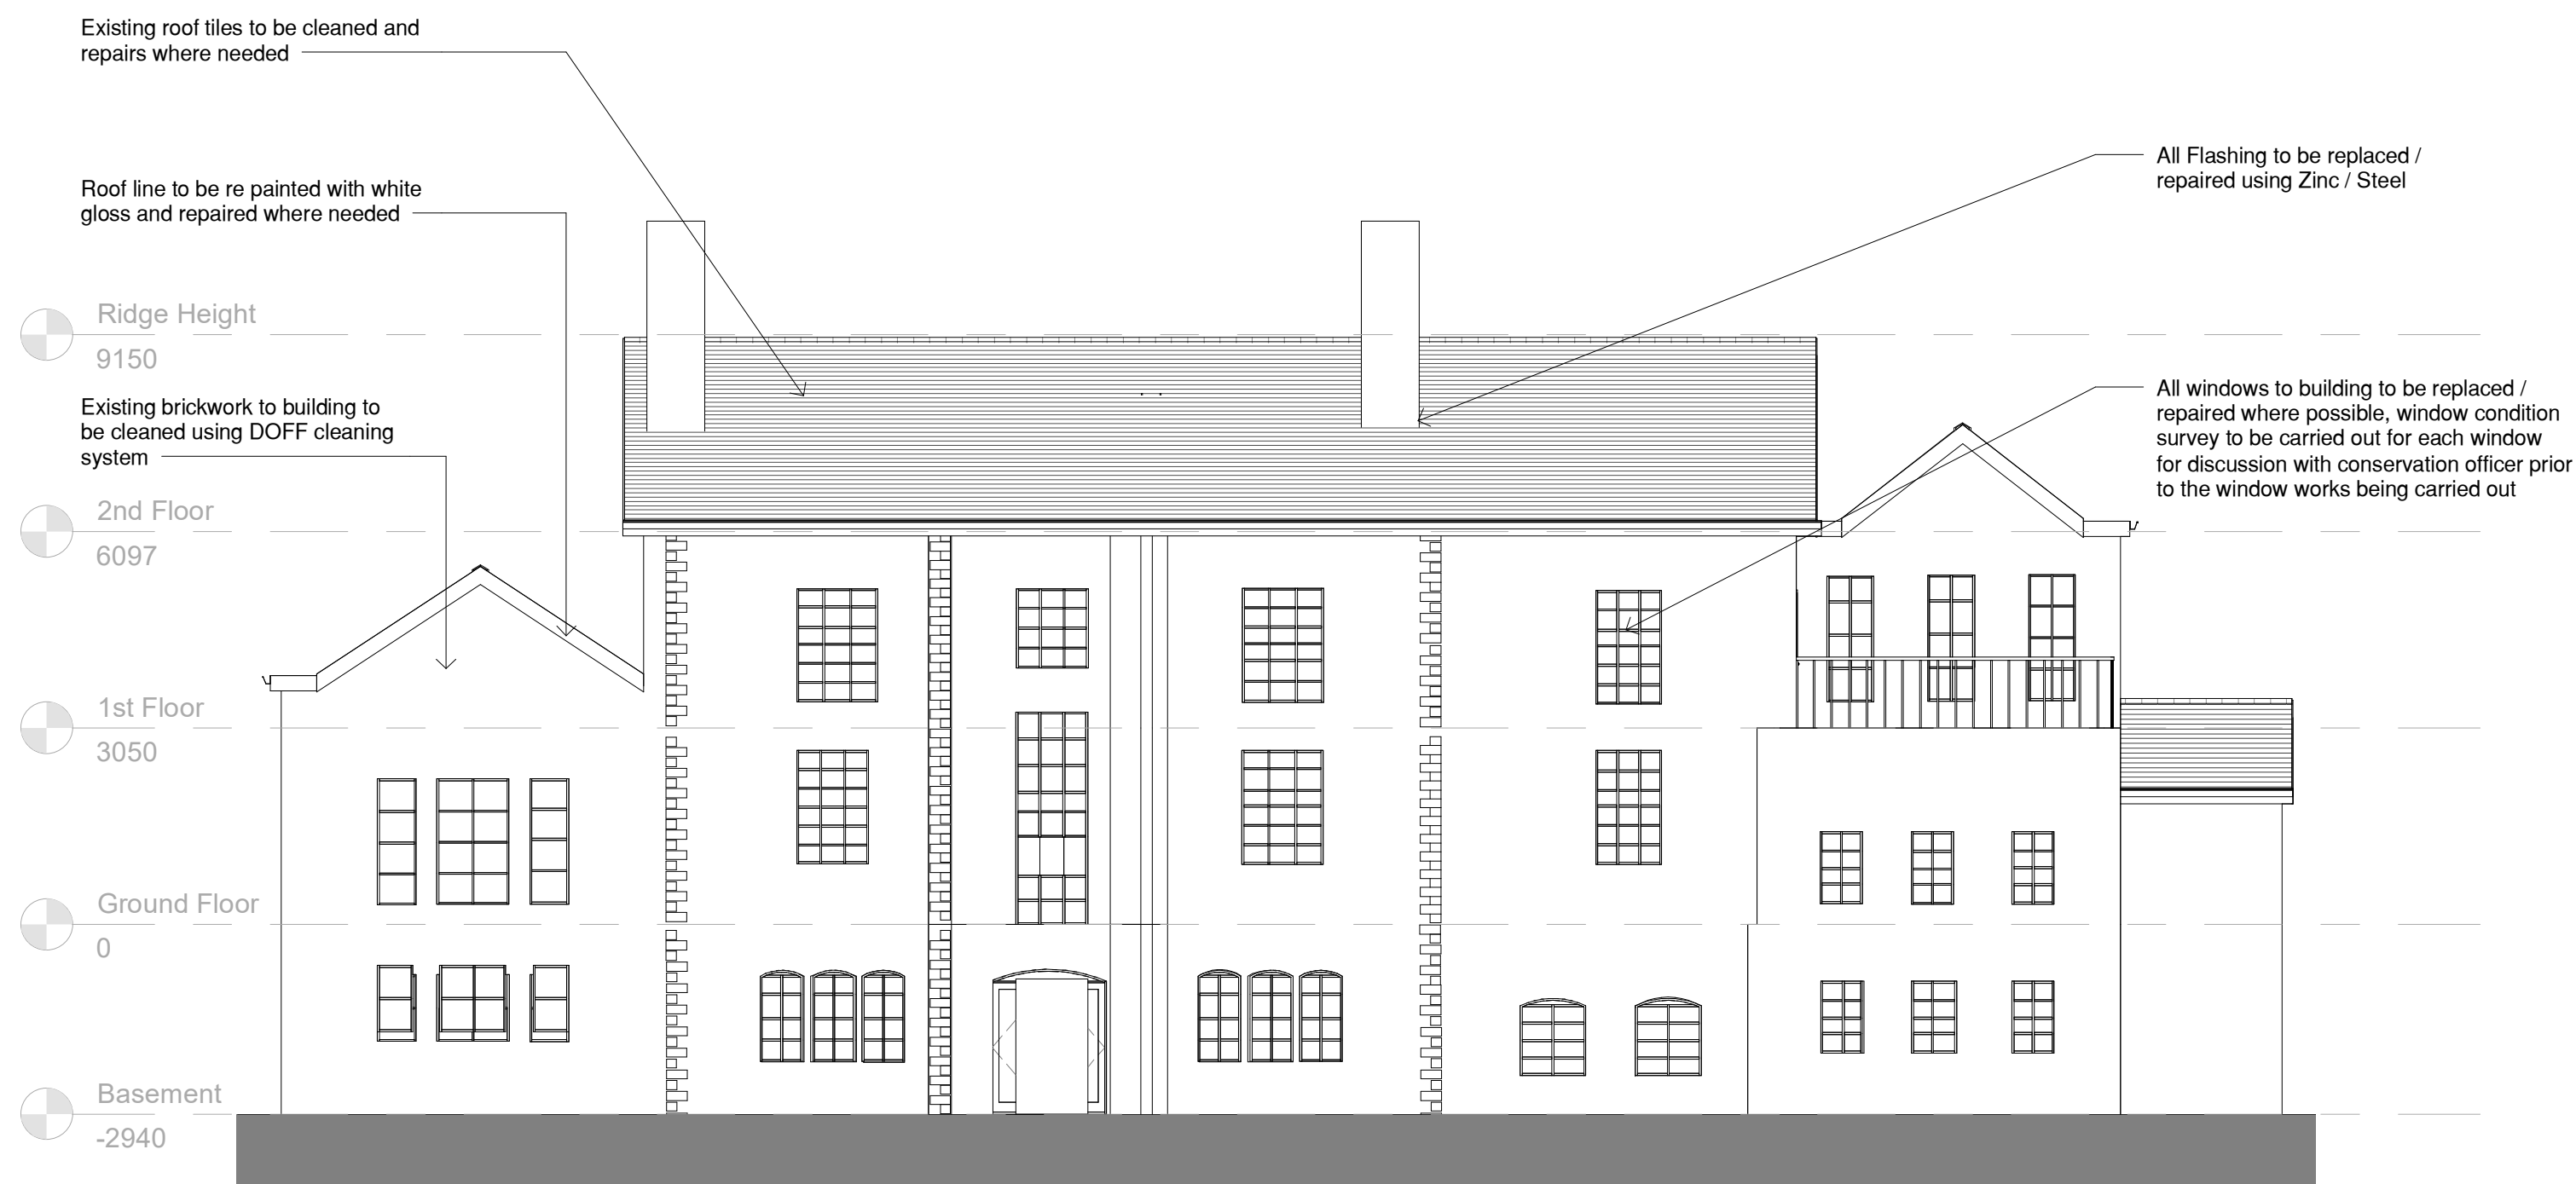

2 Proposed Rear Elevation
1 : 100



3 Proposed LHS Elevation
1 : 100

NOTES

ALL DIMENSIONS AND LEVELS ARE TO BE CHECKED ON SITE

ANY DISCREPANCIES ARE TO BE REPORTED TO THE PROJECT MANAGER BEFORE ANY WORK COMMENCES

THIS DRAWING SHALL NOT BE SCALED TO ASCERTAIN ANY DIMENSIONS WORK TO FIGURED DIMS ONLY

THIS DRAWING SHALL NOT BE REPRODUCED WITHOUT EXPRESS WRITTEN PERMISSION FROM Clarkes Bespoke Design LTD.

P1 21/04/22 BC First Issue

Rev No.	Rev Date	Rev By	Description
---------	----------	--------	-------------

project


Partnership House

location

Sparrow Hill
Rochdale
OL16 1QT

client

Rashad Nazir

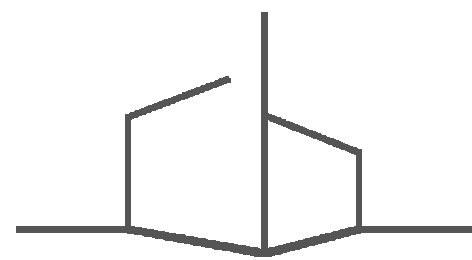

T: 07402266305 E: brad@cbdarchitecture.com
Phoenix House, 4 Huddensfield Road, Stalybridge, SK15 2QA



drawing title

As Proposed Elevations

dwg purpose

PRELIMINARY

scale 1 : 100
@ sheet size A1

drawn BC checked BC
rev date 21/04/22

20-
job number

PL-004
drawing number P1
revision