

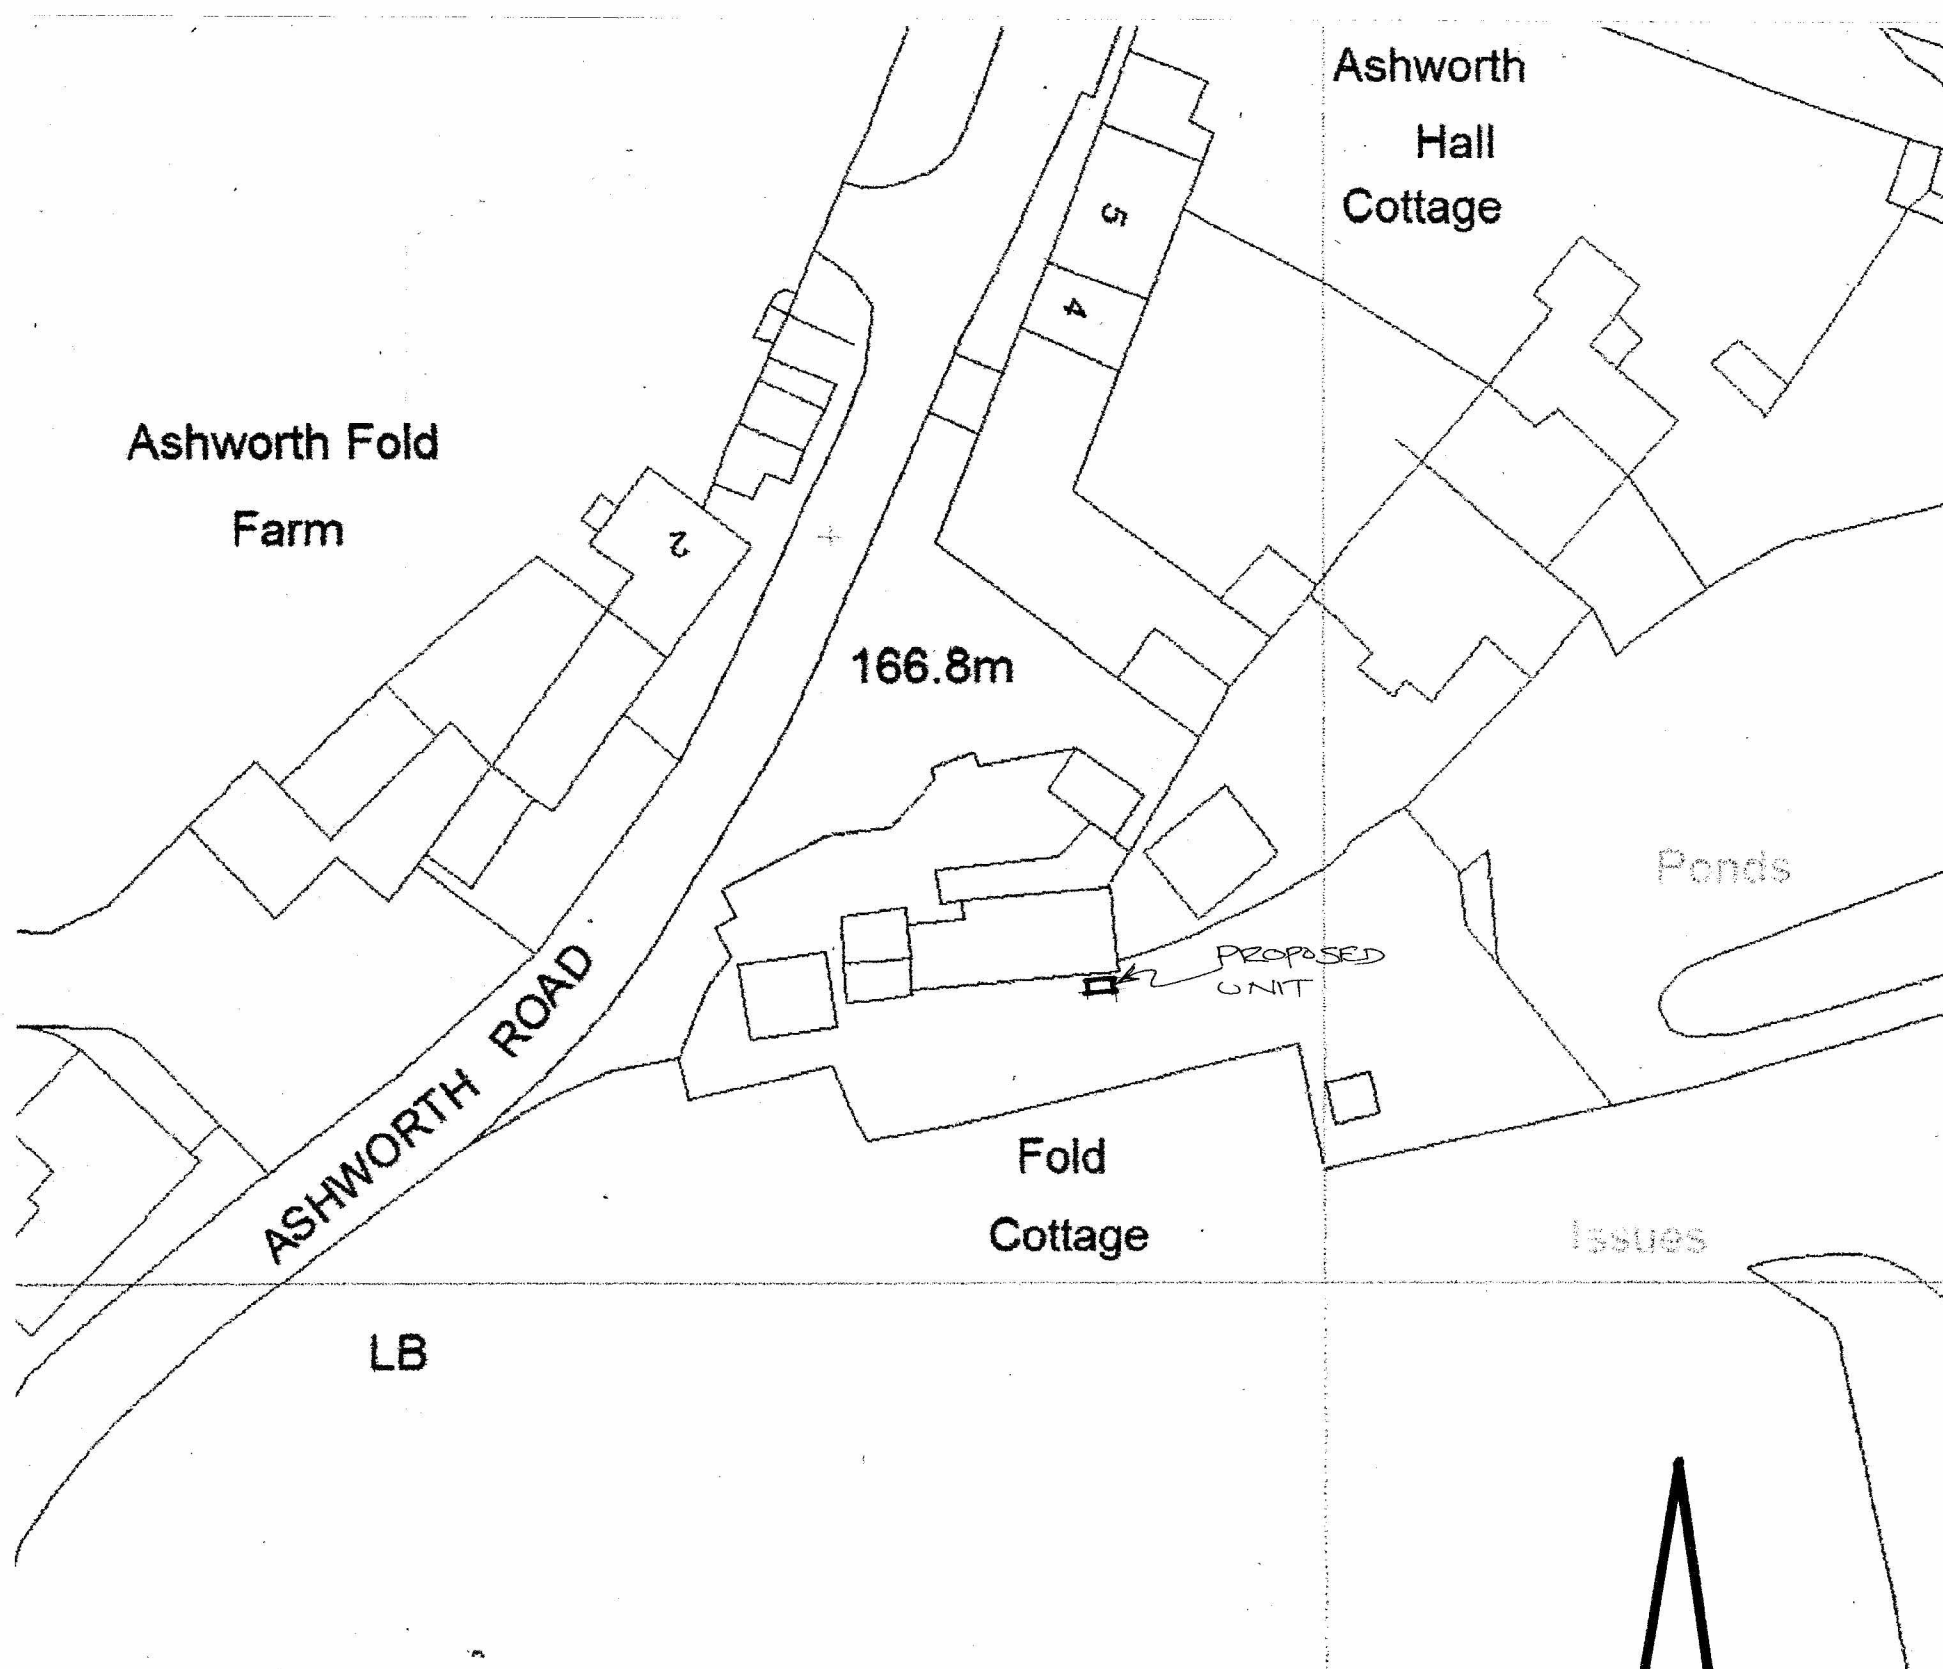


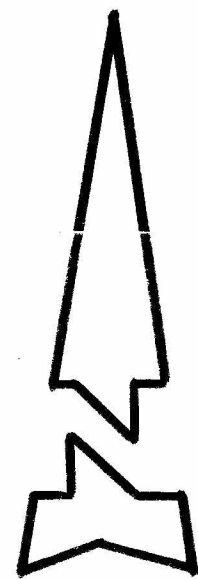


SITE LAYOUT. SCALE 1:500.

 


REAR ELEVATION.

SIDE ELEVATION.

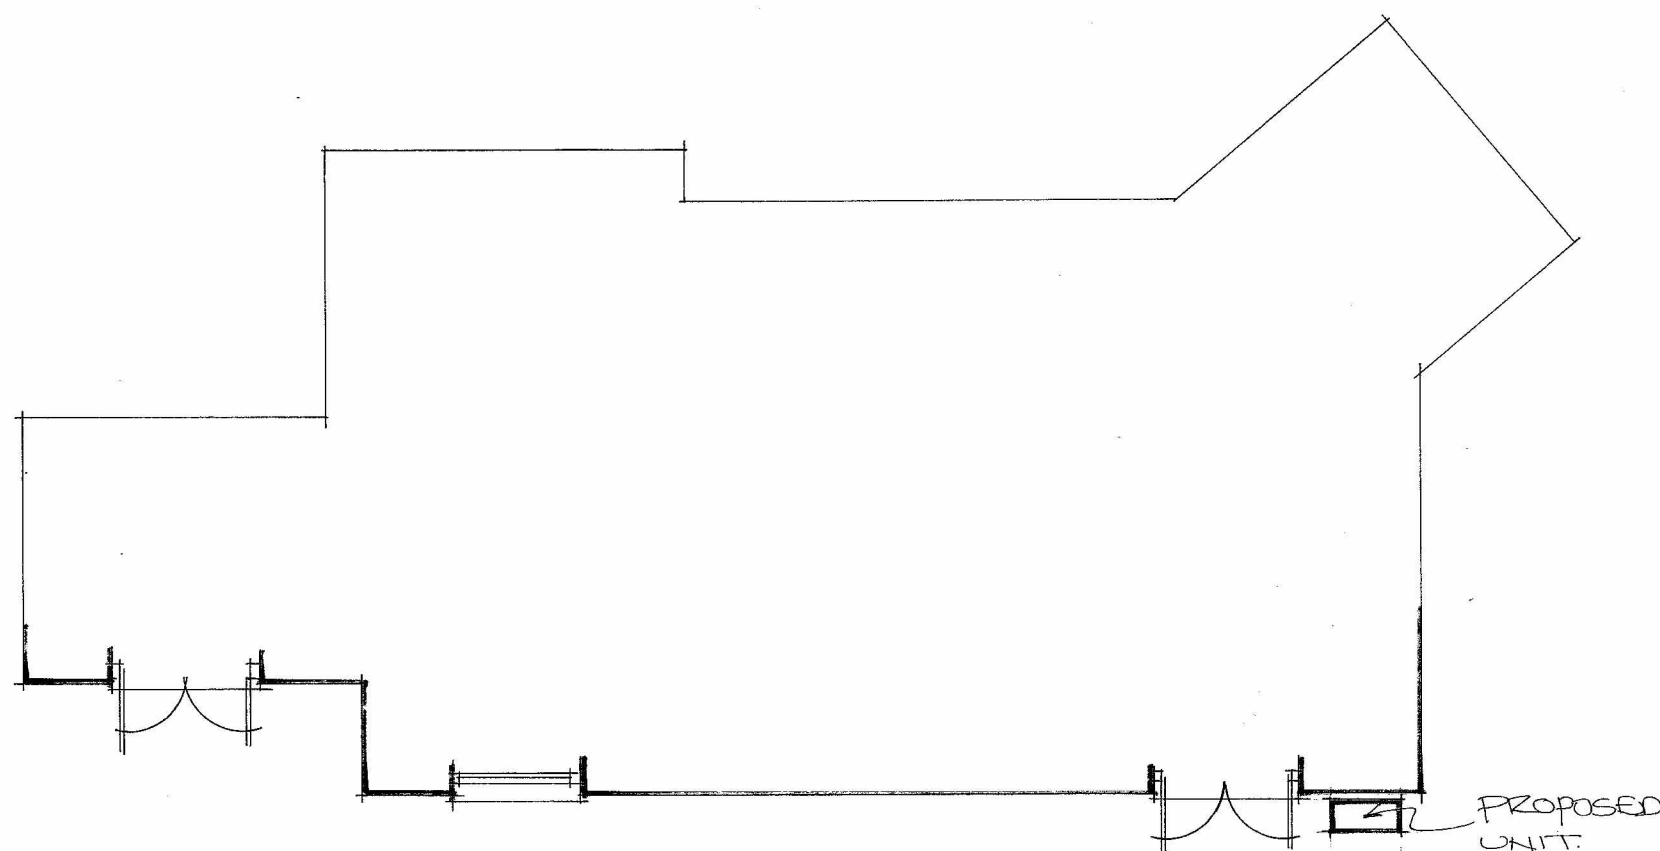

GROUND FLOOR LAYOUT.

 

REV A - SIDE ELEVATION ADDED

SITE			
FOLD COTTAGE, ASHWORTH ROAD, ROCHDALE, OL11 5UP			
PROJECT			
INSTALLATION OF AIR SOURCE HEAT PUMP UNIT TO THE REAR ELEVATION OF THE HOUSE.			
TITLE			
PROPOSED PLANS AND ELEVATIONS			
SCALE	DATE	DRAWN	DRAWING NO
1:100 1:500	MAY 2023	AJL	FC/PL/23/001A
@A2			



R T DESIGN
Architectural and Surveying Services

25 Seymour Drive,
Bradshaw,
Bolton.
BL2 3HB
Tel : 07970 636772