




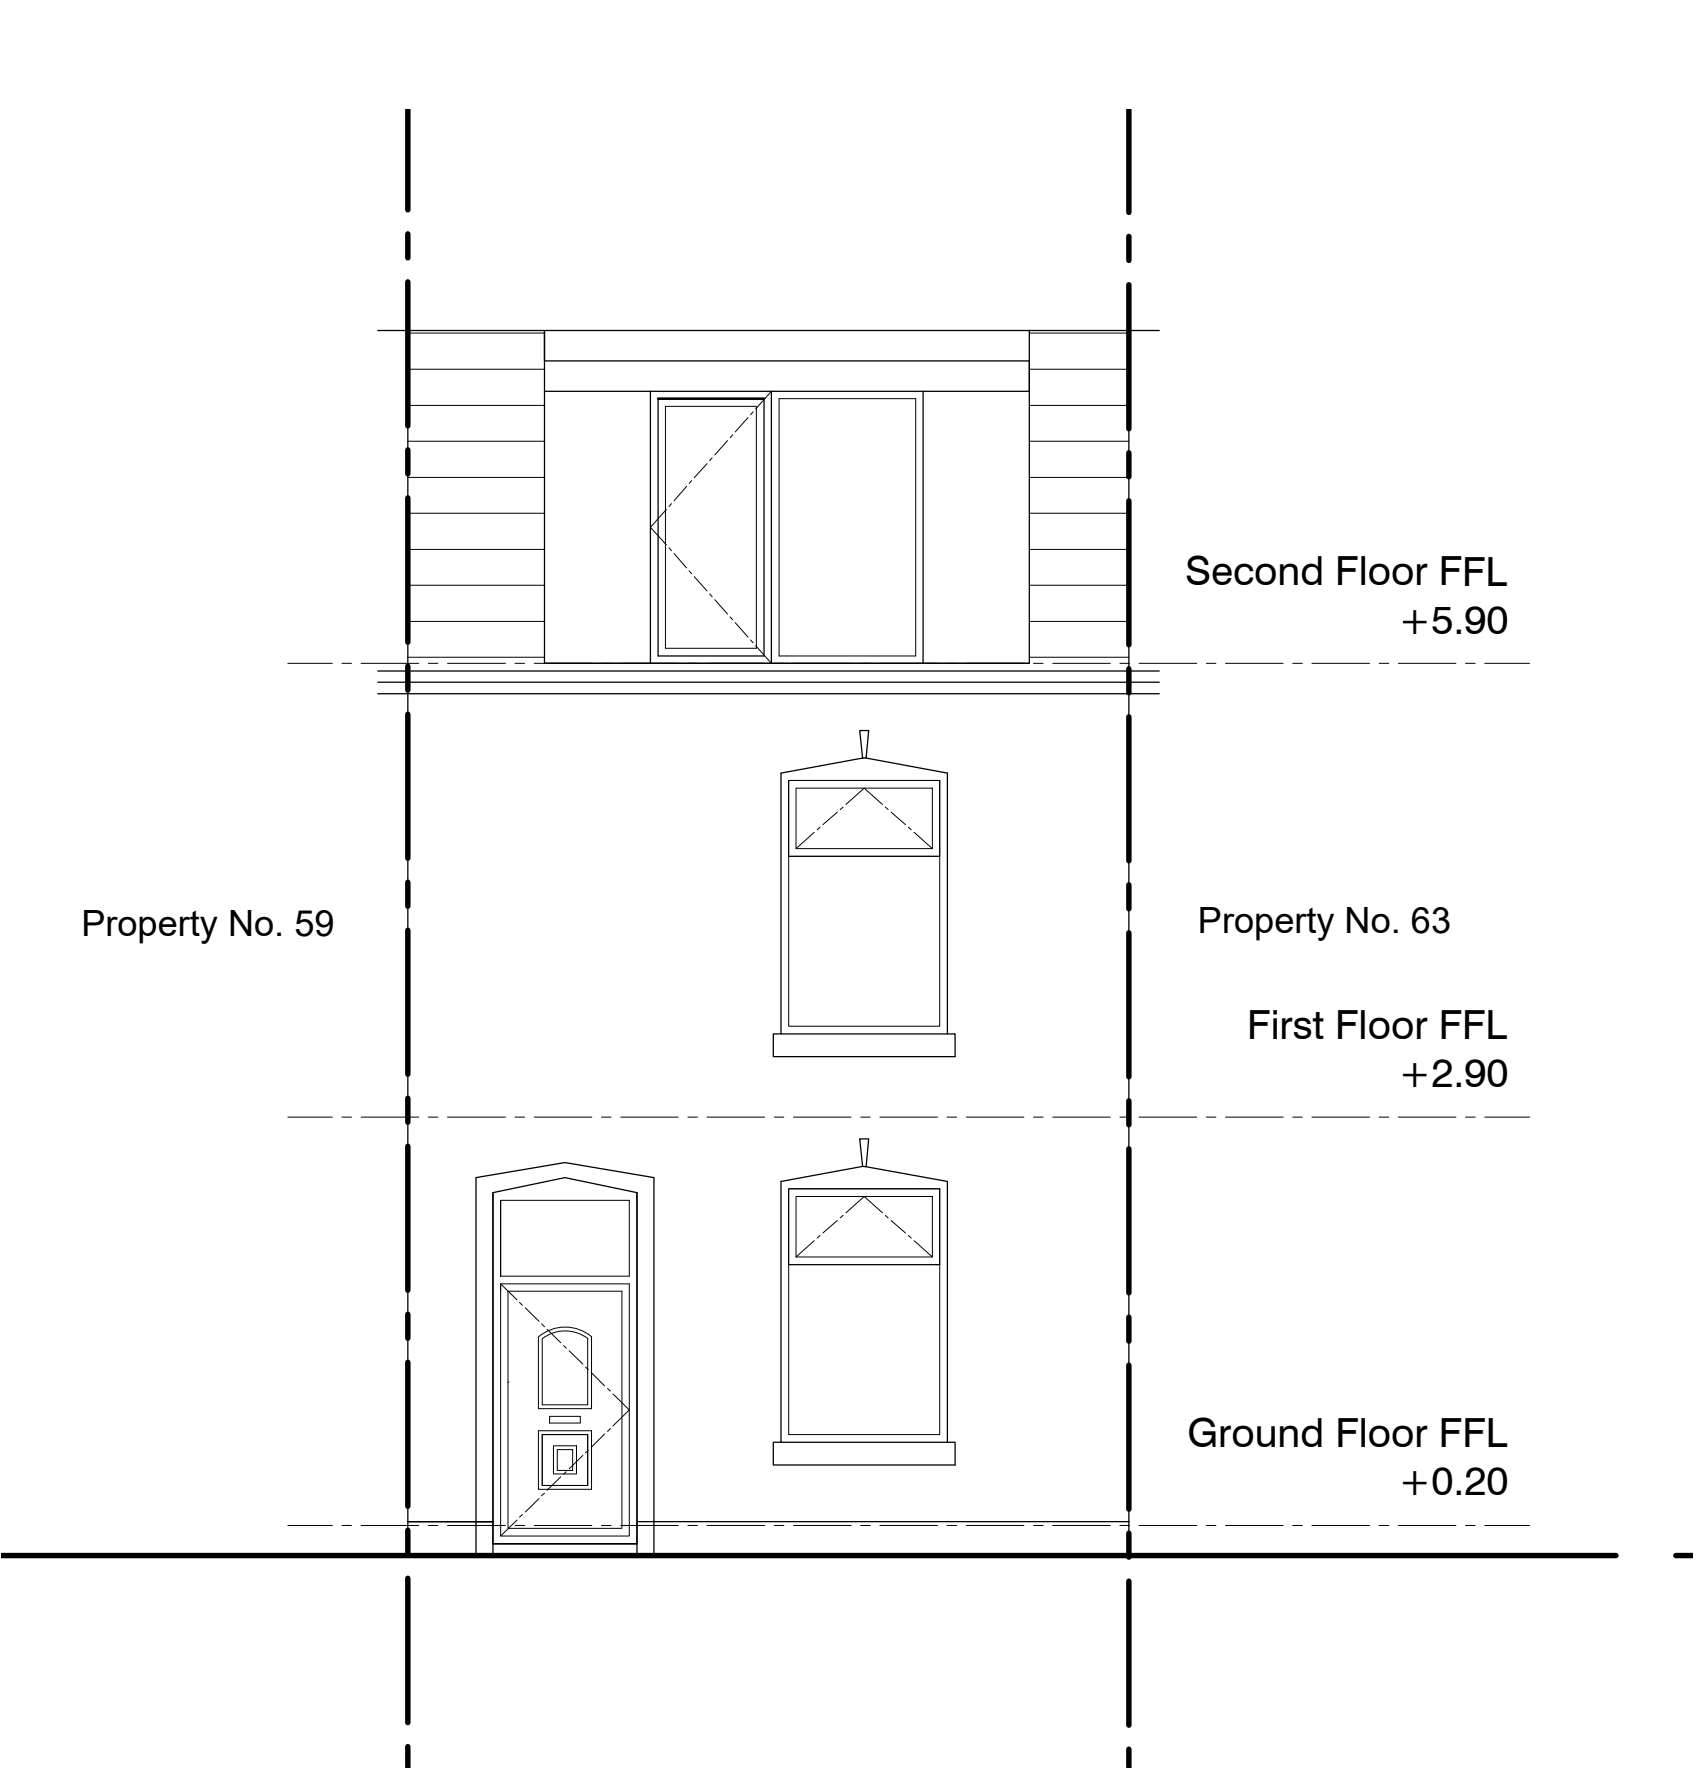


Proposed Front Elevation - A
scale 1:50

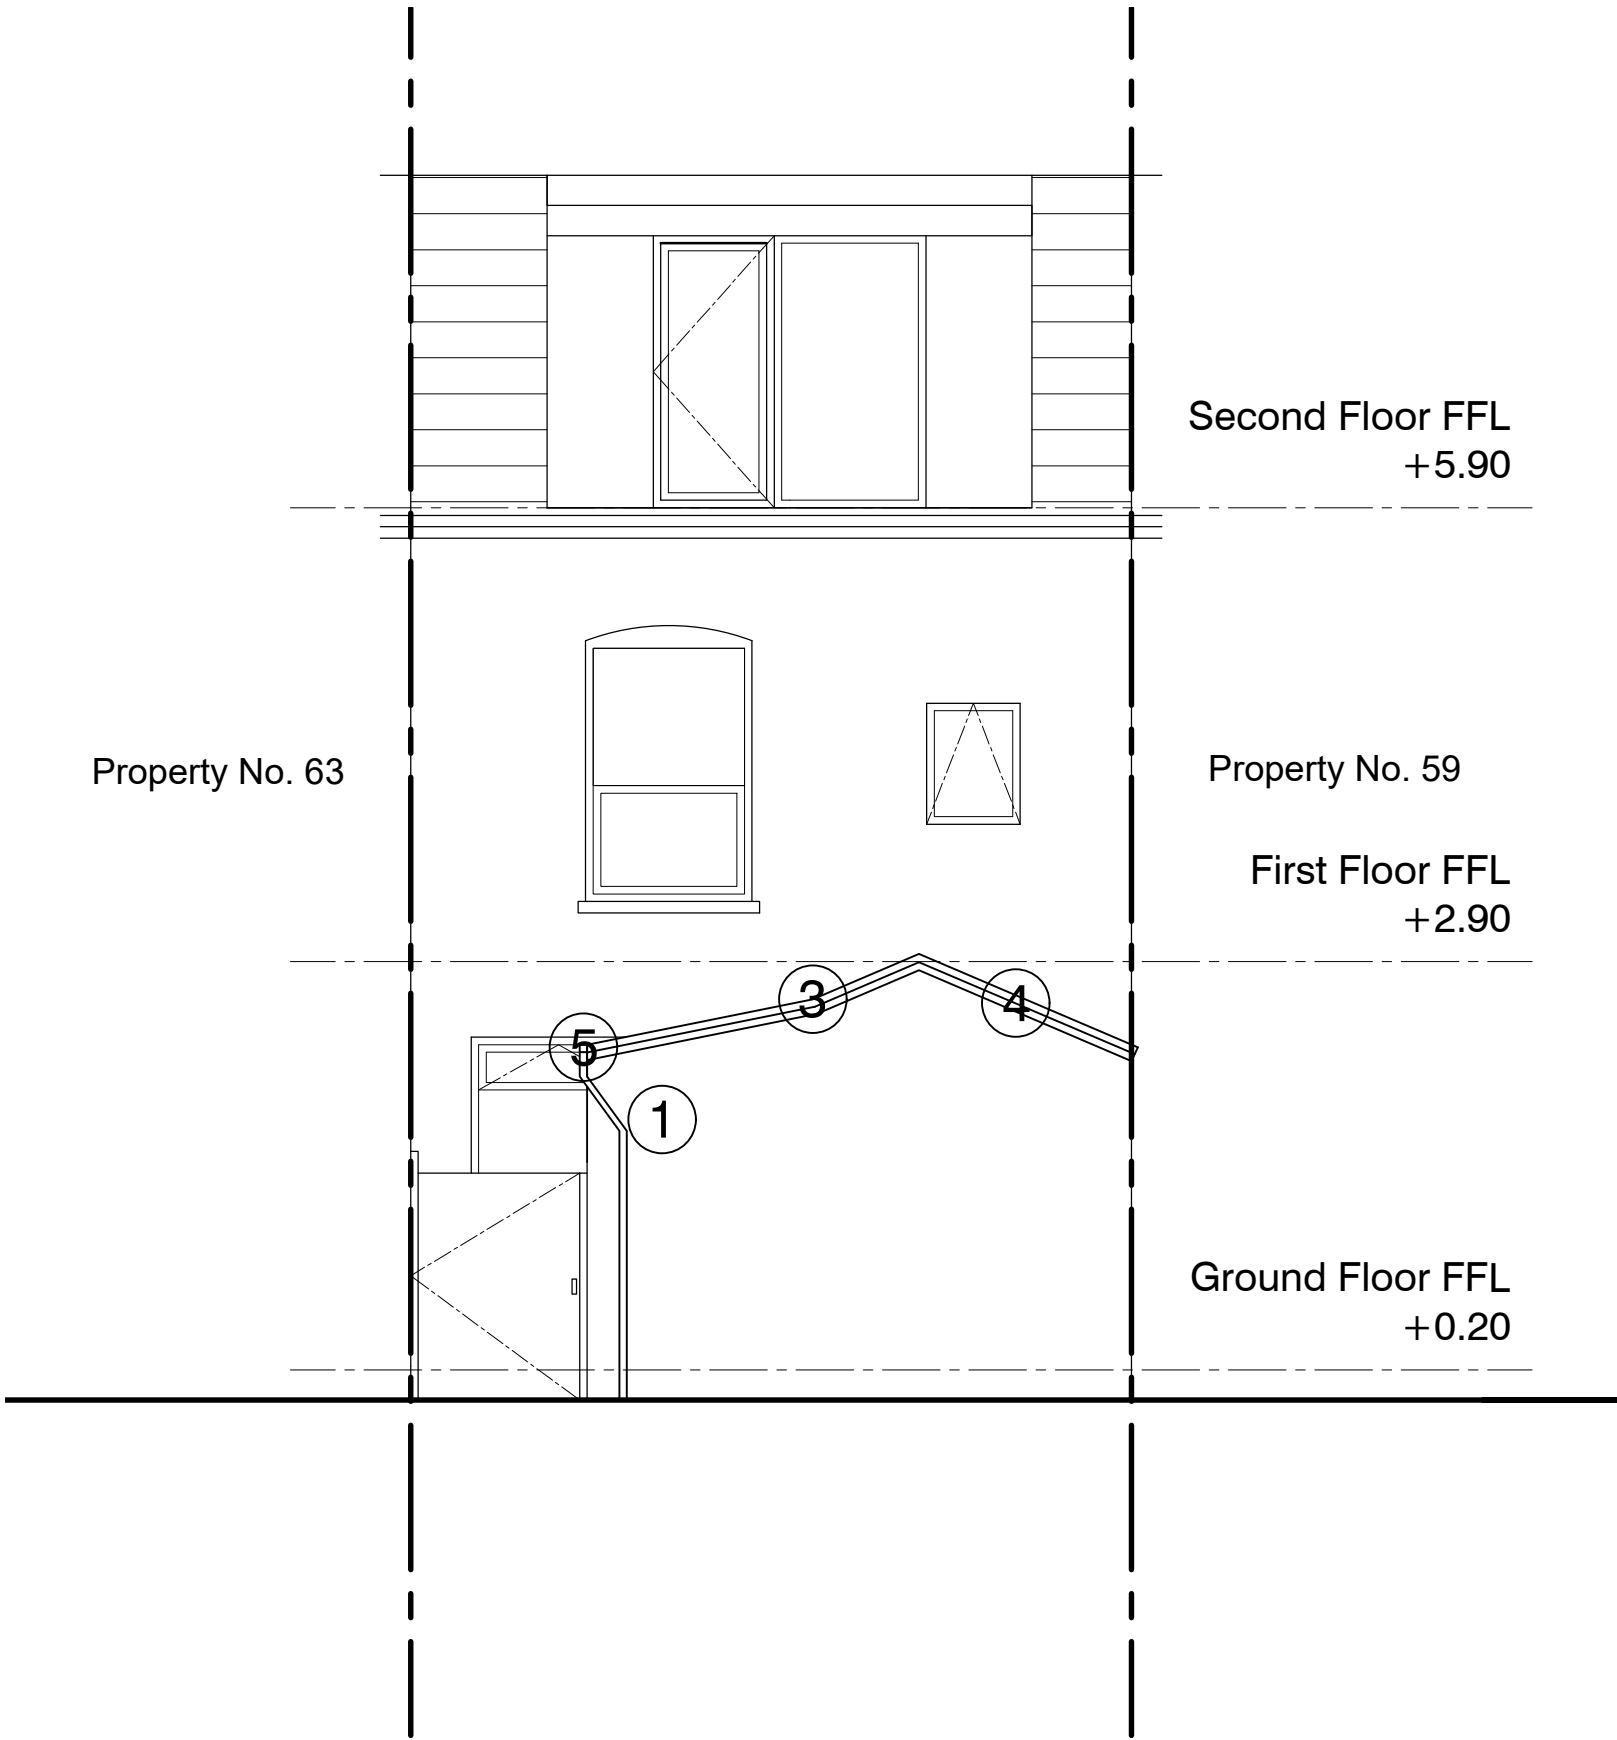


Proposed Back Elevation - B
scale 1:50


- KEY:
- ① Red Brickwork to match existing
 - ② Brown UPVC double glazed window assemblies to match existing
 - ③ Interlocking roof tiles to match existing
 - ④ Black UPVC fascia board to match existing
 - ⑤ Black UPVC rainwater & soil goods

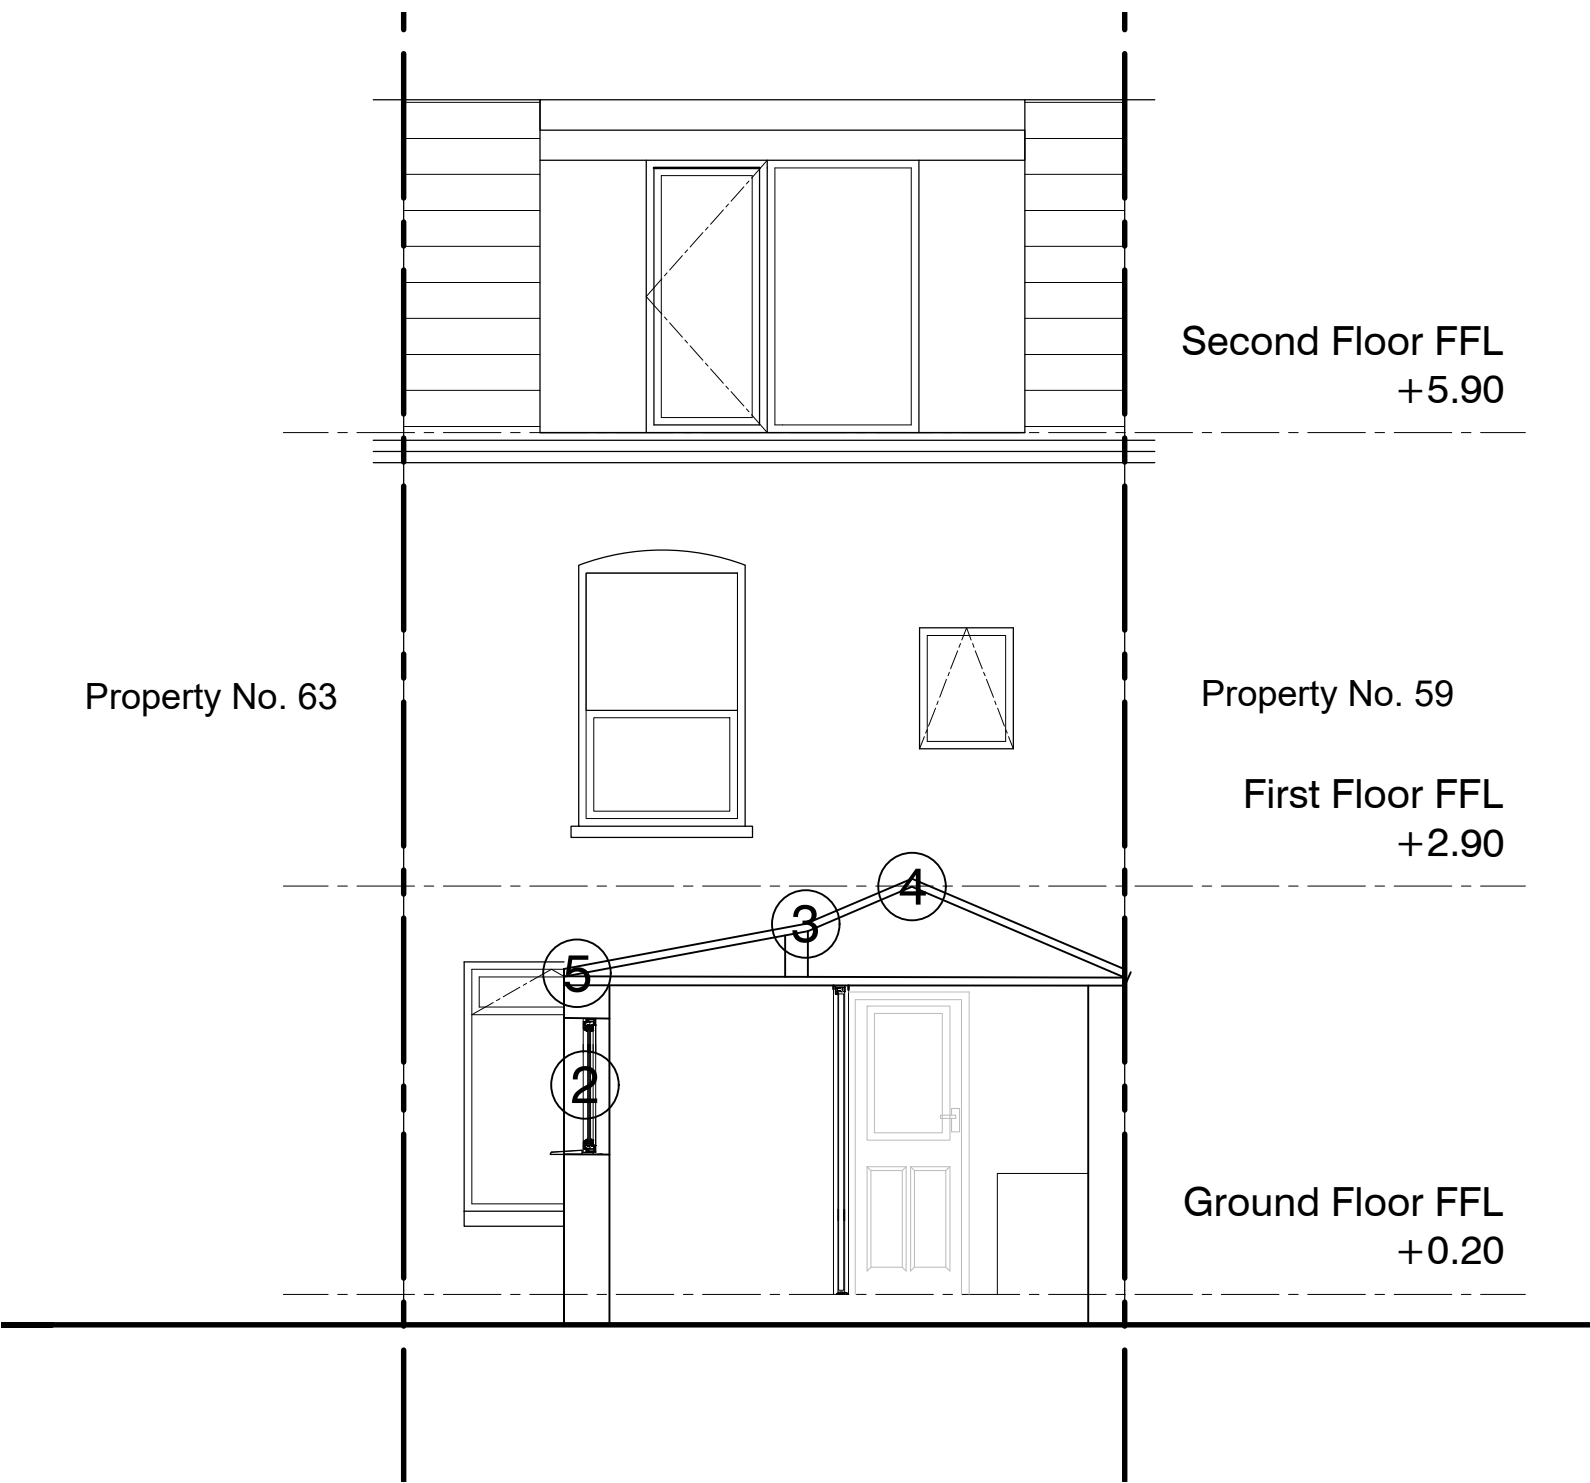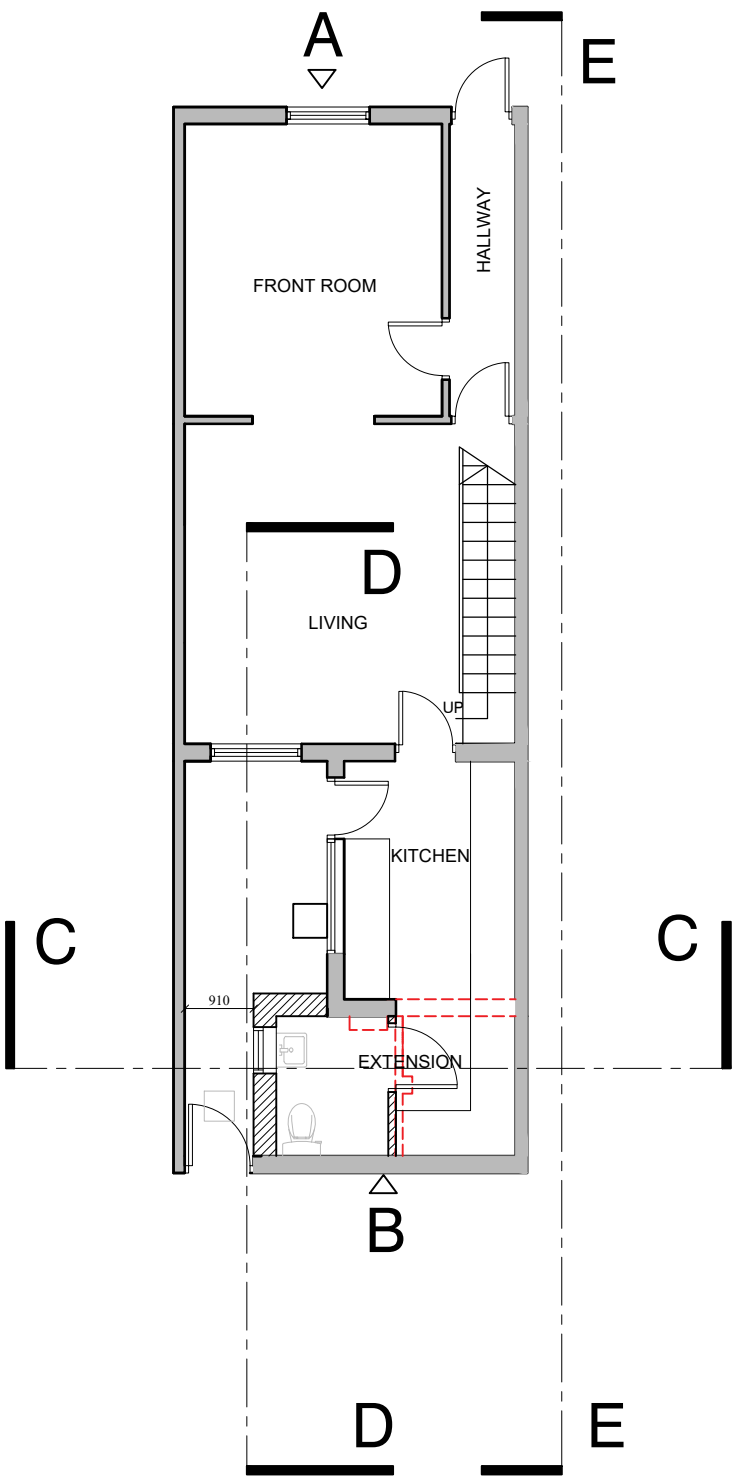

Proposed Back Elevation Without Garden Wall - C
scale 1:50

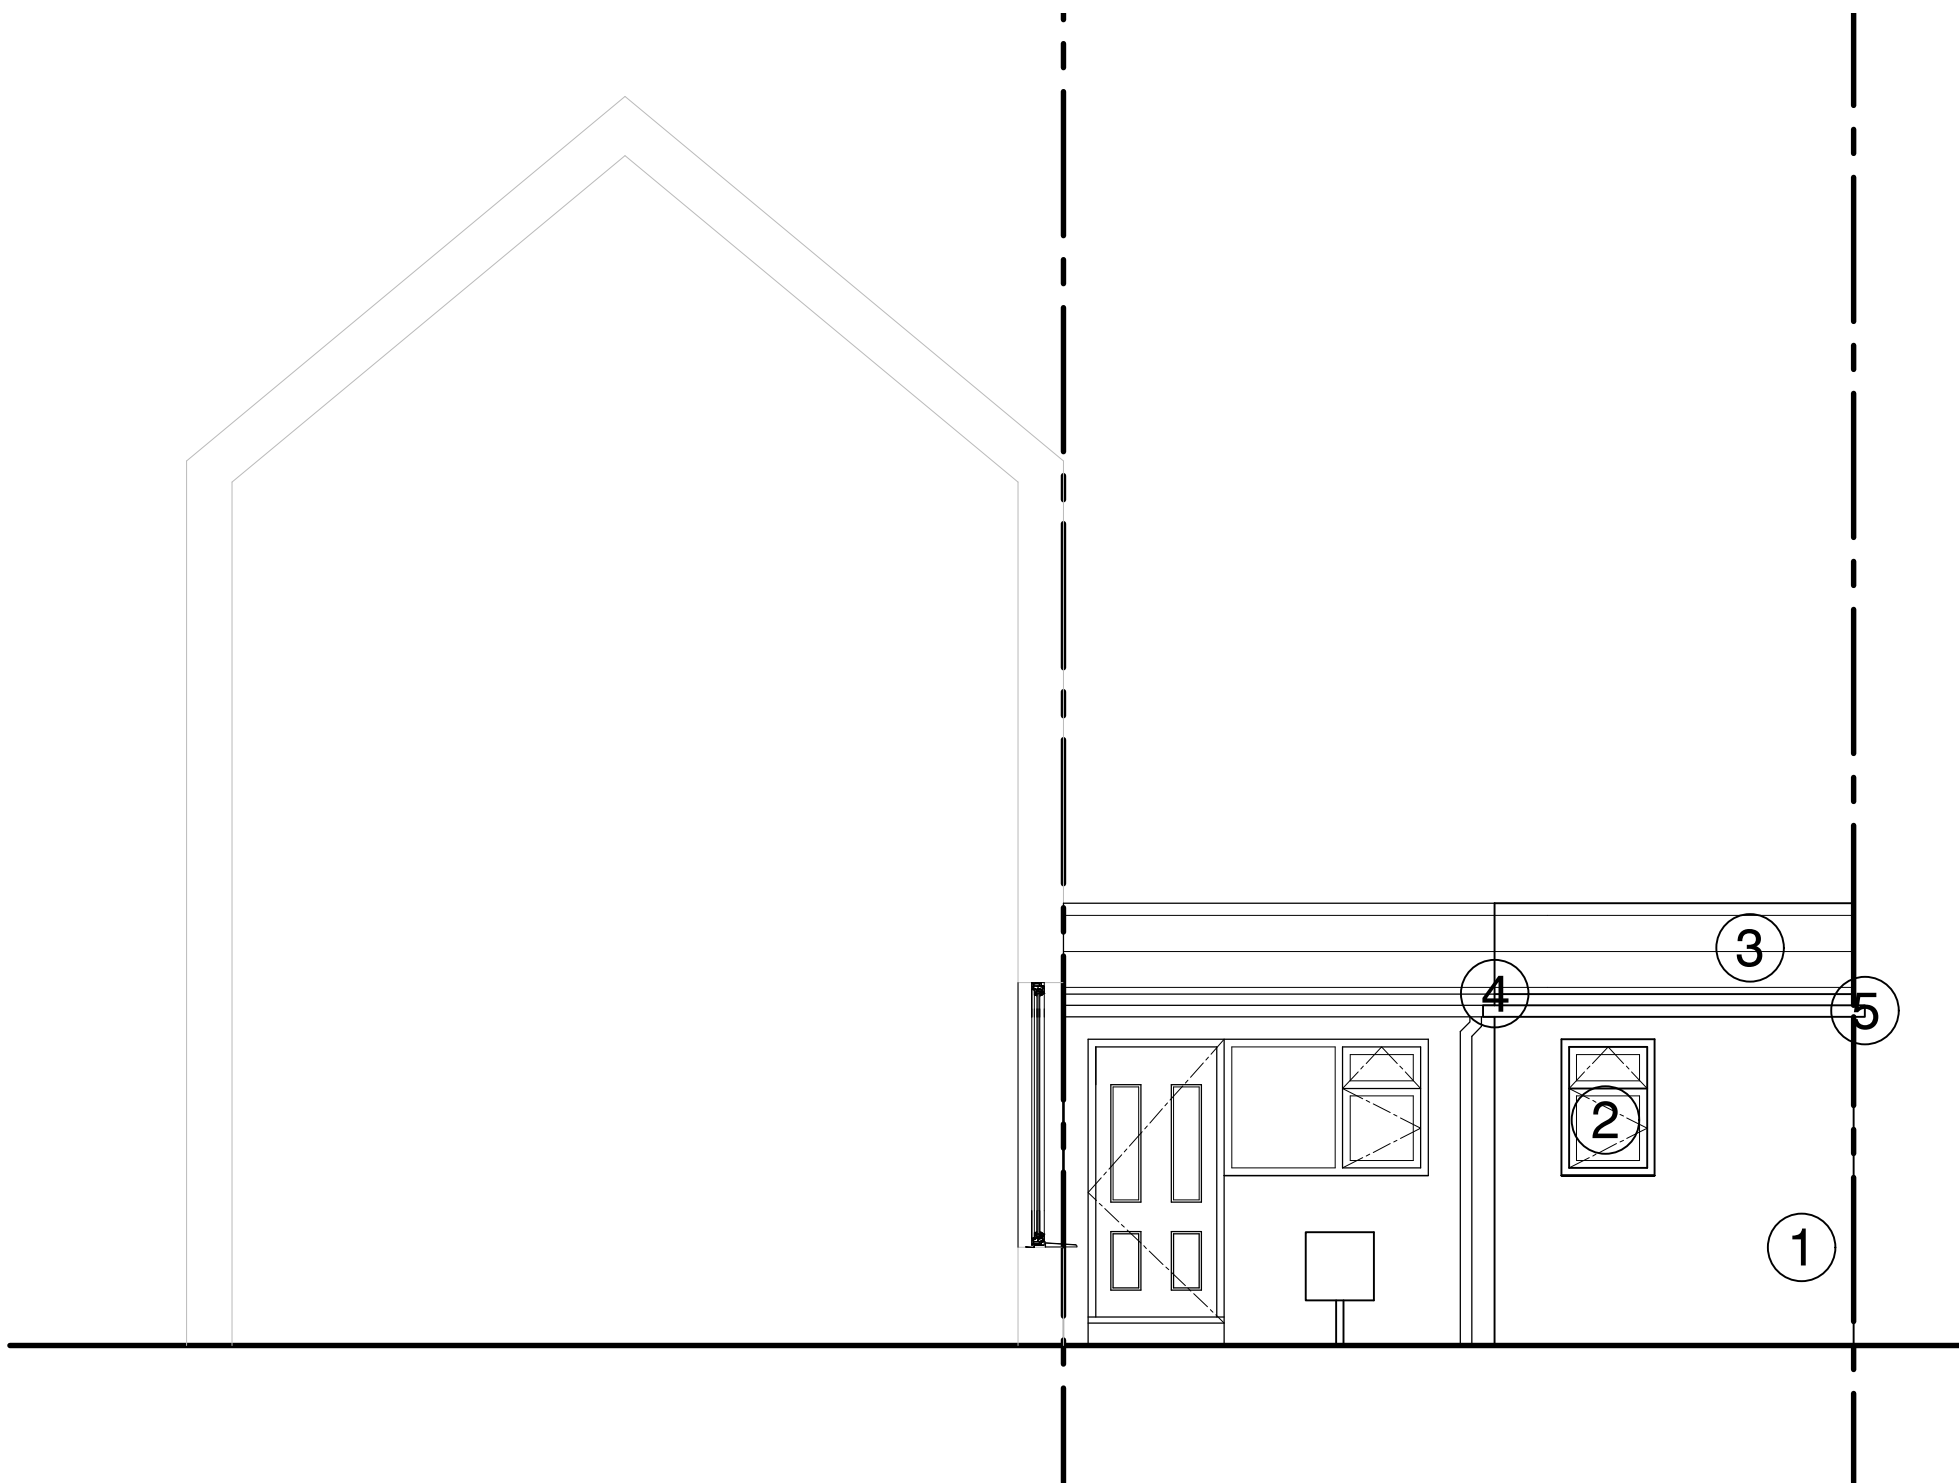

Proposed Kitchen Extension - D
scale 1:50

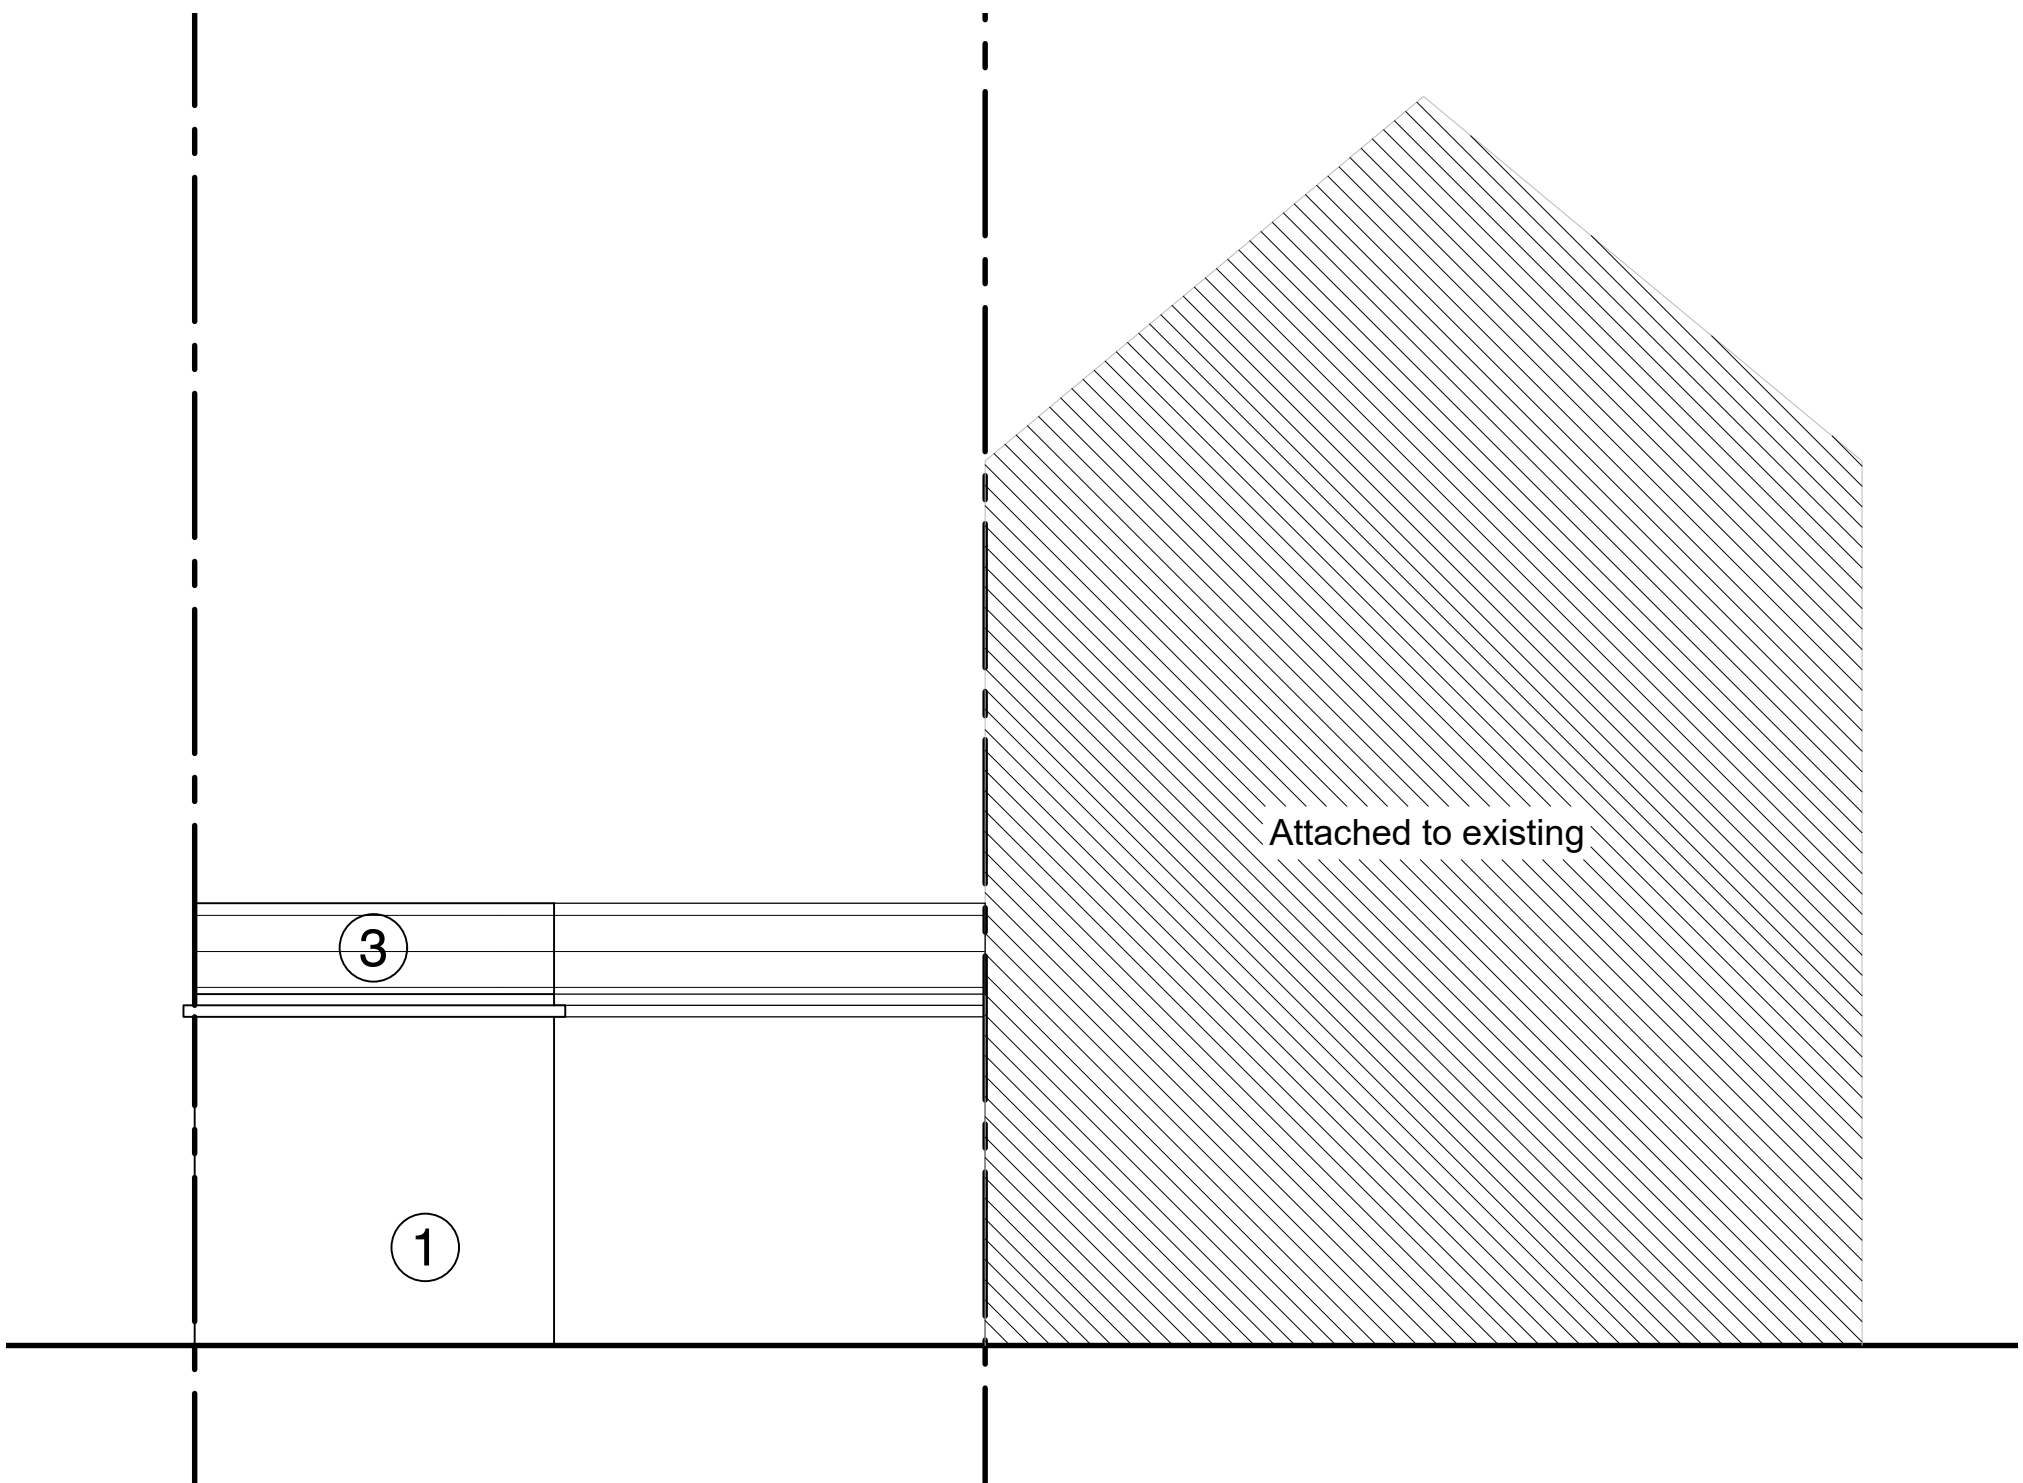

Proposed Kitchen Extension - D
scale 1:50

DRAWING STATUS:			FOOTPRINT DESIGN		
INFORMATION			E. info@footprintdesign.net W. www.footprintdesign.net		
REVISION	DATE	DESCRIPTION	CLIENT:	SCALE:	DATE:
A	12.06.24	Elevation E update	AMIR MUSHTAQ	1:50@A1	09.04.24
			PROJECT: 61 EXETER STREET, ROCHDALE		
			DRAWING TITLE: PROPOSED ELEVATIONS		
			DRAWING NO: A118_L(61)007		