



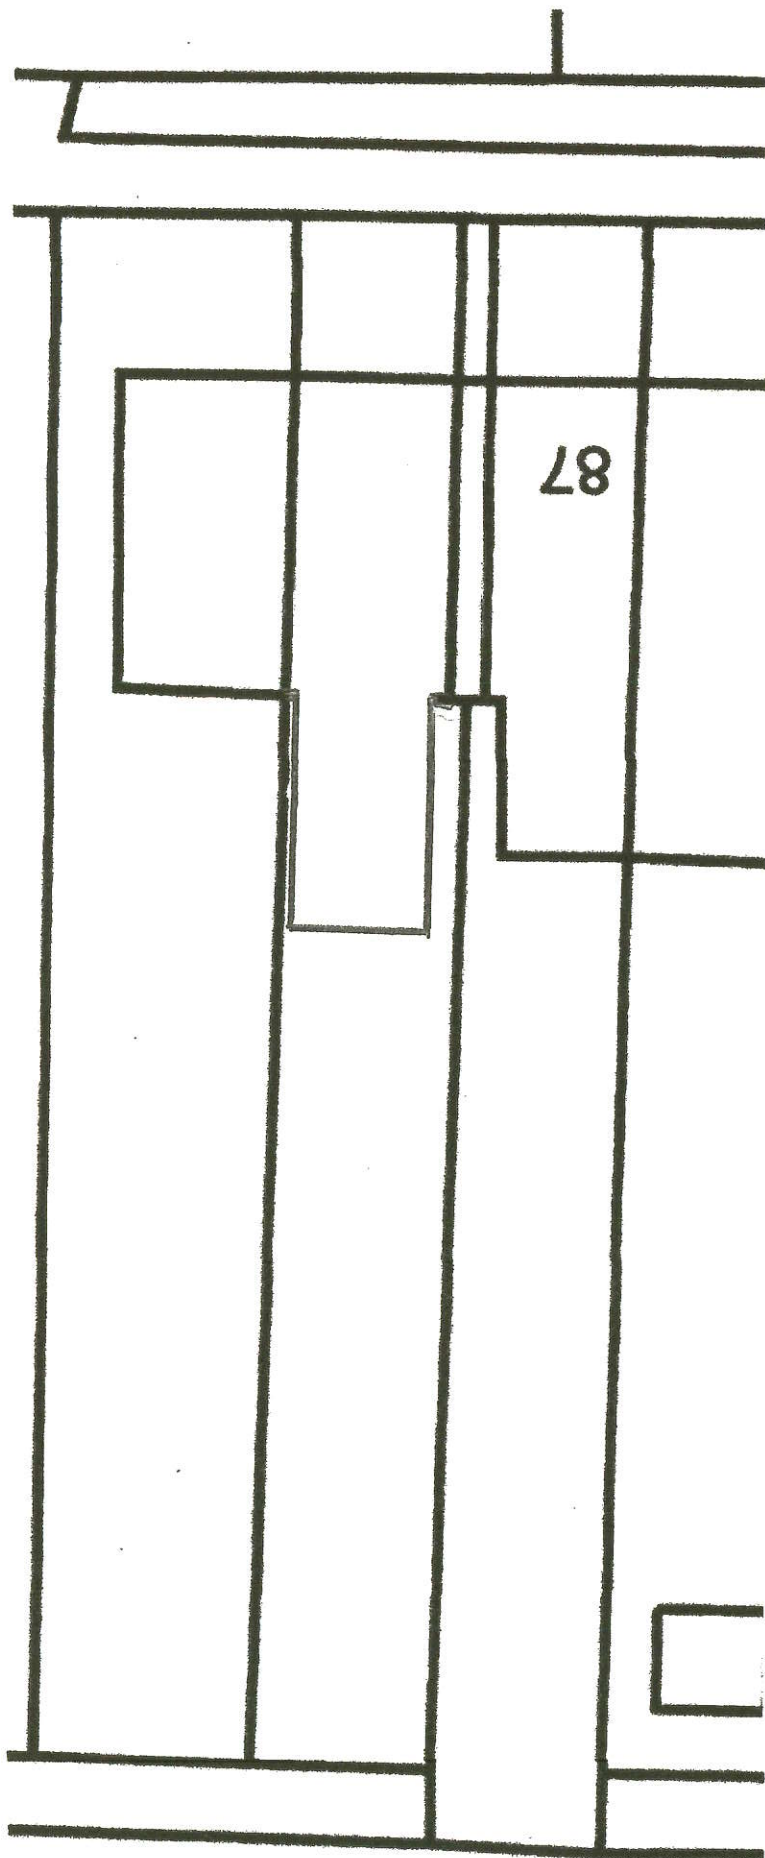

PROPOSED SITE PLAN

SCALE 1:200

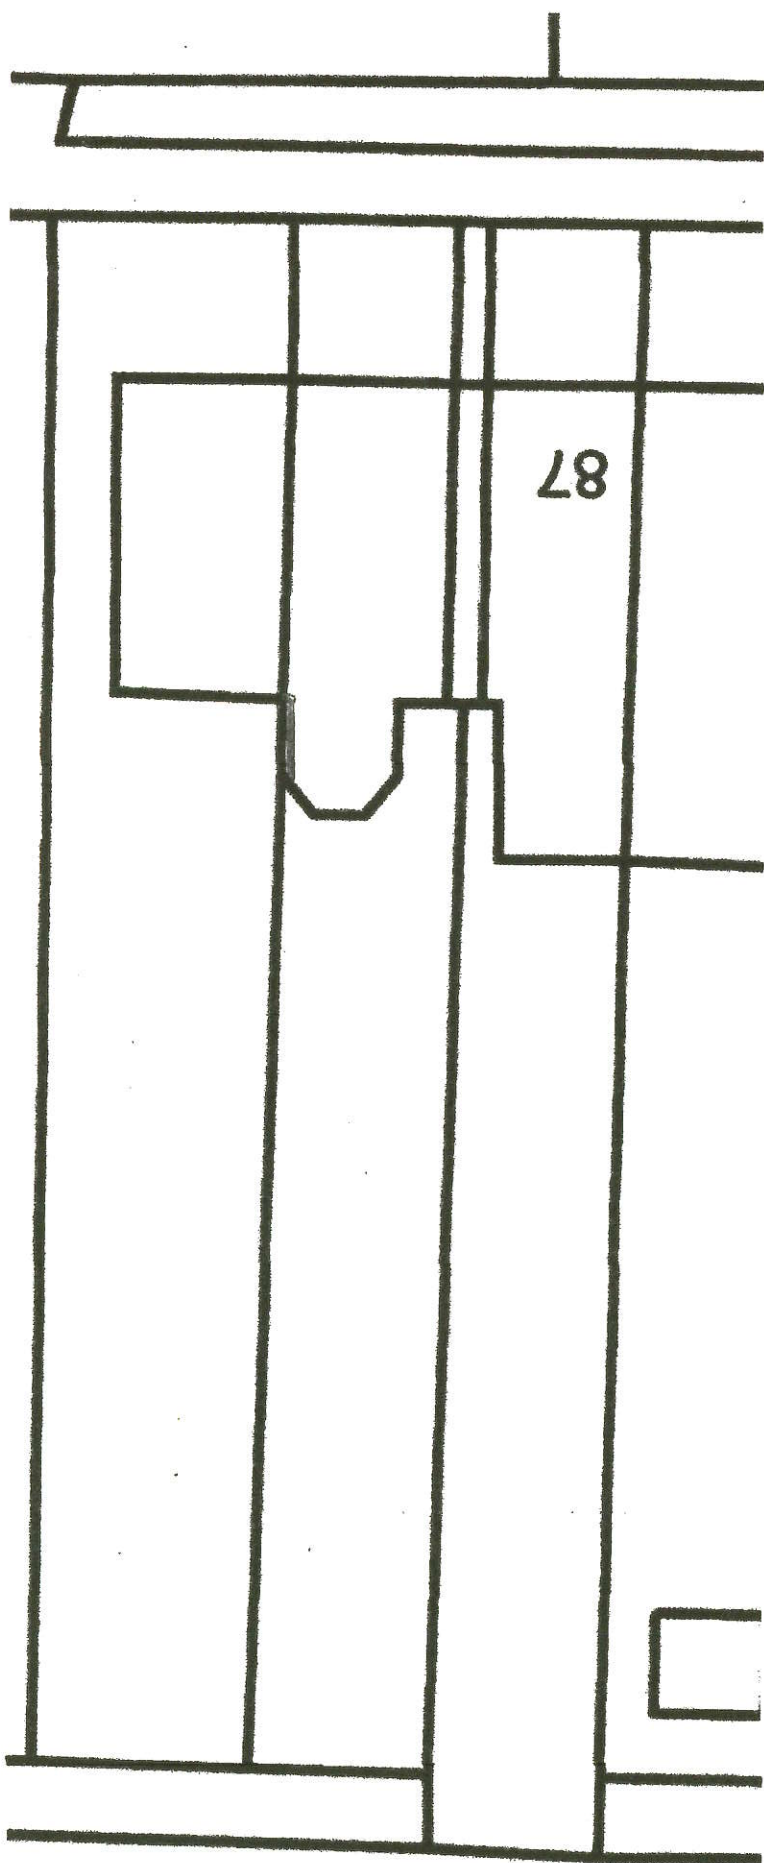

EXISTING SITE PLAN

SCALE 1:200