




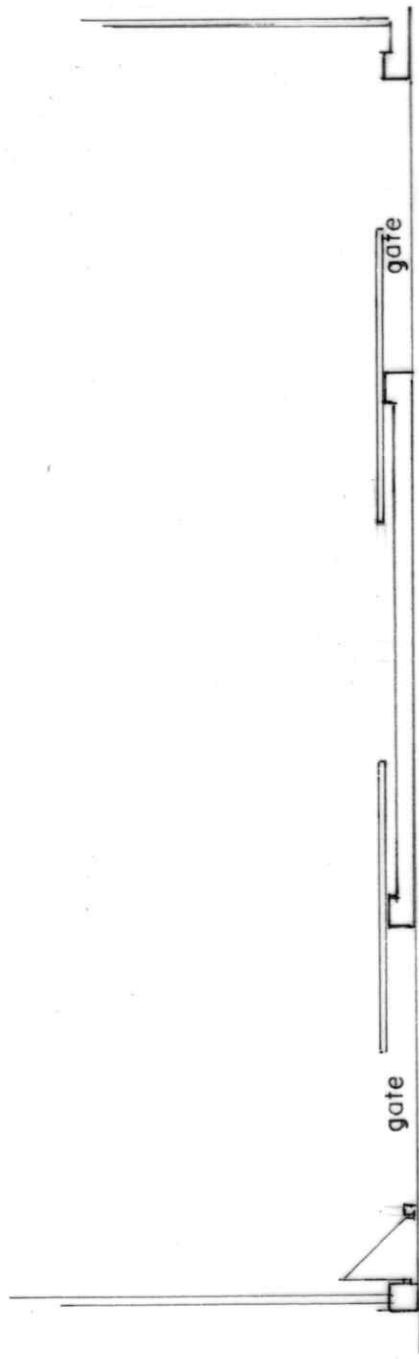


PLAN

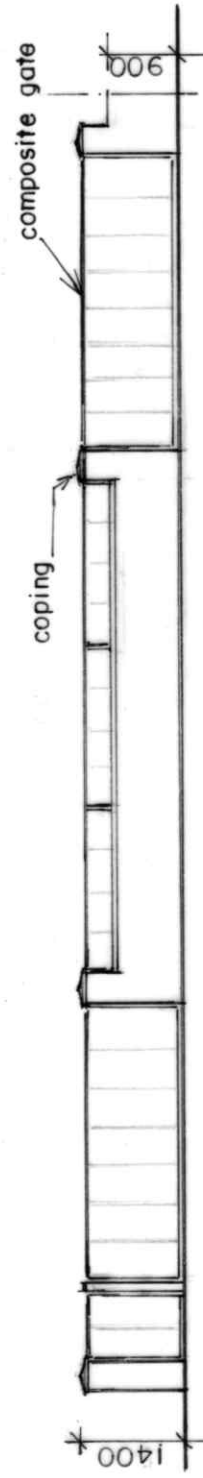

ELEVATION

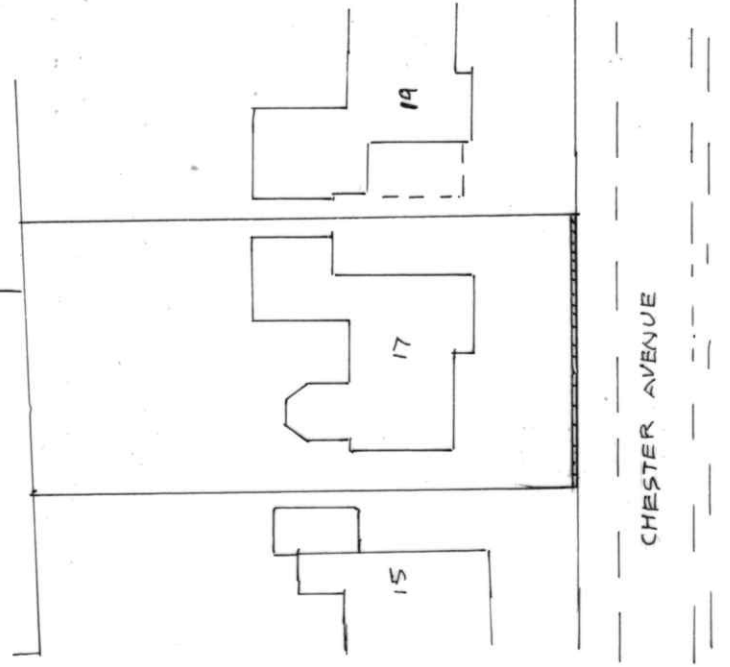

SITE PLAN SCALE 1:500
(AFTER)

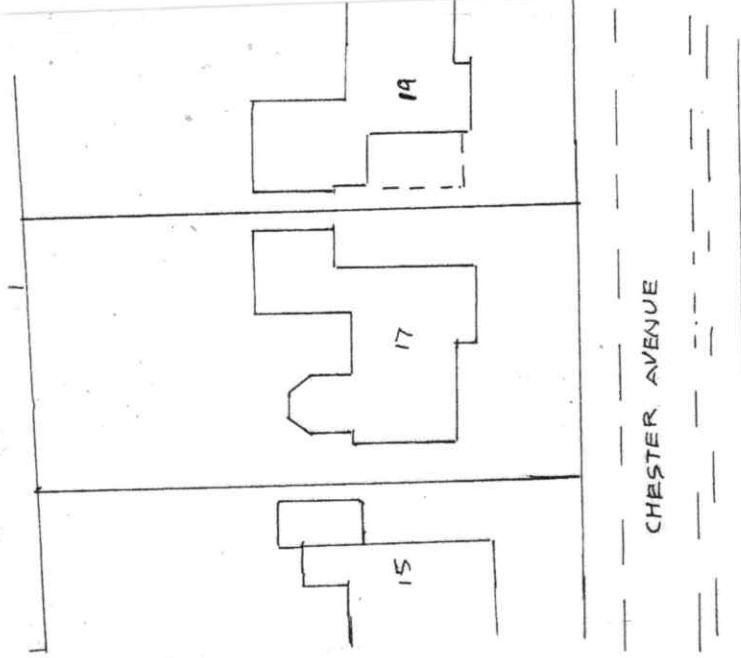

SITE PLAN SCALE 1:500
EXISTING

BUILDING DESIGN SERVICES

M. FAROOQ

418 Bury Road Rochdale OL11 5EU.

Tel: 01706 712231 Mob: 07967605763

RETROSPECTIVE APPLICATION FOR THE ERECTION OF
THE FRONT BOUNDARY WALL AND GATES AT
17 CHESTER AVENUE BAMFORD ROCHDALE OL11 5LY

For: Mr NIDEM ANJUM

Plan

Scale 1:100

Elevation

Scale 1:100

2046/1