



proposed application to display a dual sided post sign with overhead strip illumination

1 Kenyon Fold Bamford Rochdale OL11 5HP

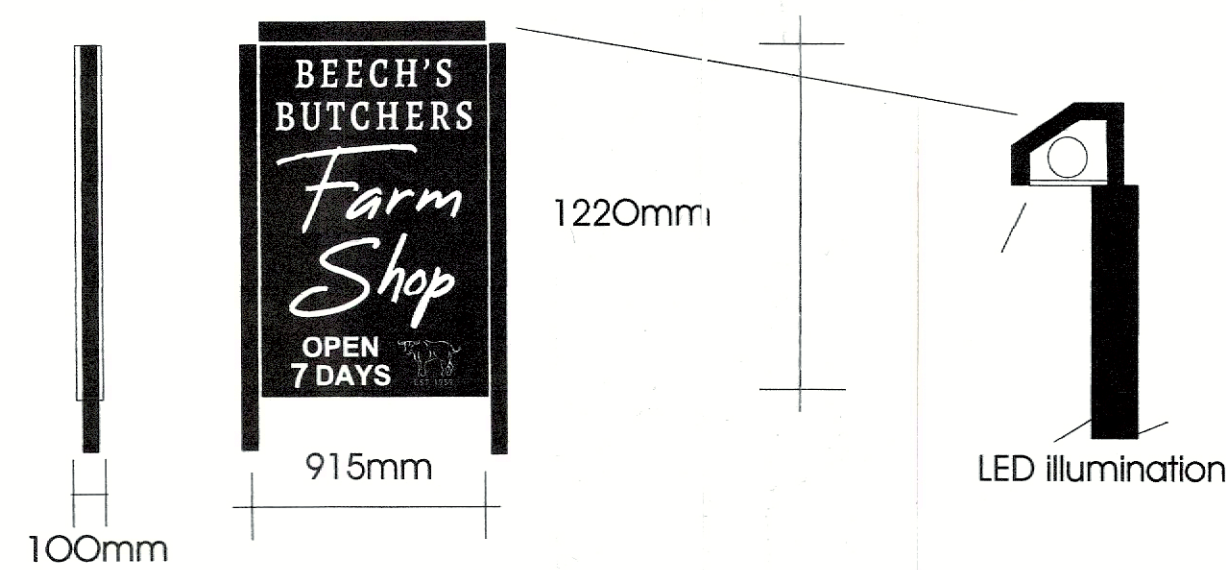

Dual sided signage comprising of LED illumination
50mm black coated steel posts fixed in to flower bed
the sign is built out of composite aluminium tray panels
with vinyl graphic detail

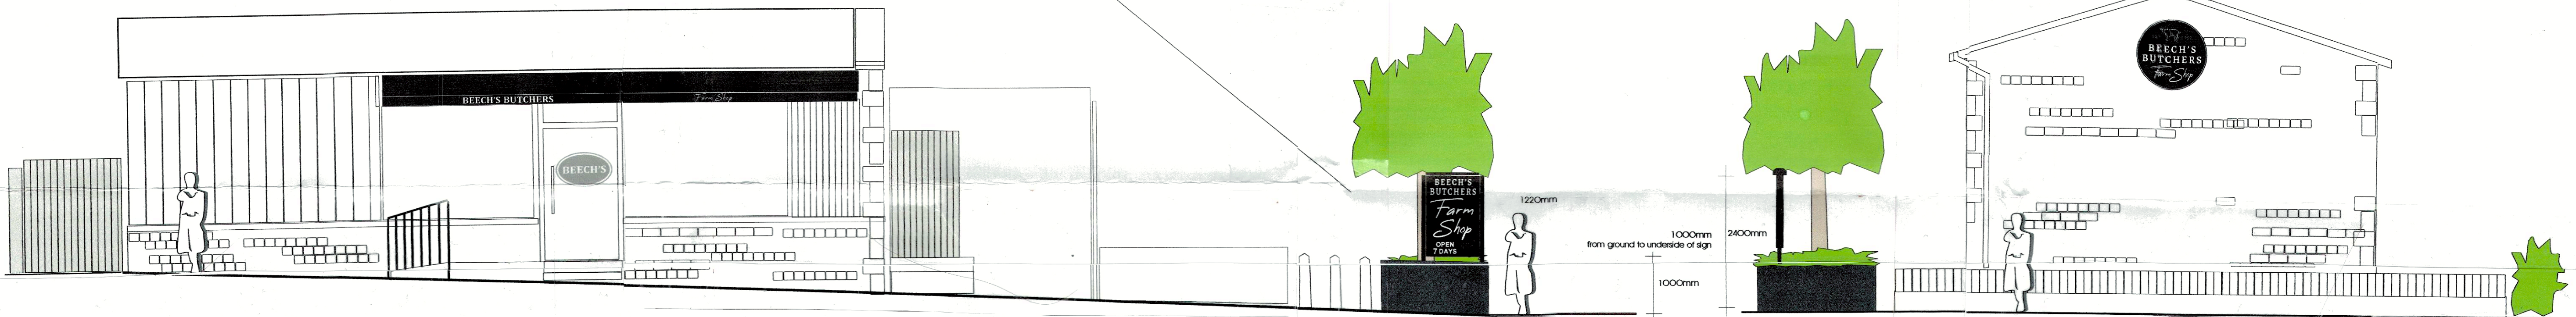

west elevation

south elevation



east elevation

scale	1:50
date	11 01 2024
dwg no	2024 11 01
Client	Beech's Butchers Gisburn road Barrowford Lancashire
project	Signage for Beech's Butcher Gisburn Road at 1 Kenyon Fold Bamford Rochdale OL11 5HP
title	Proposed Signage
Revision	Revision 1