




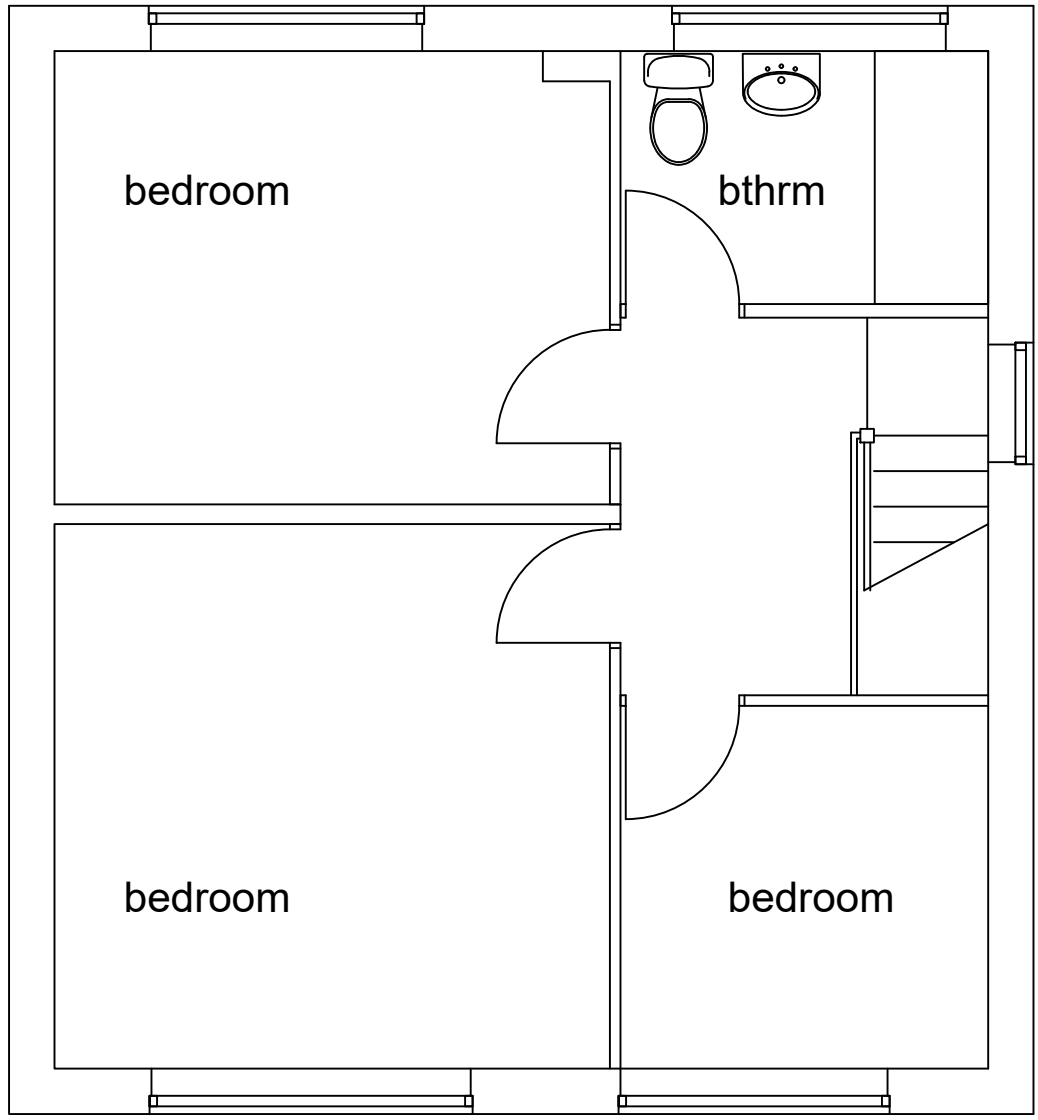


FIRST FLOOR
scale 1-50

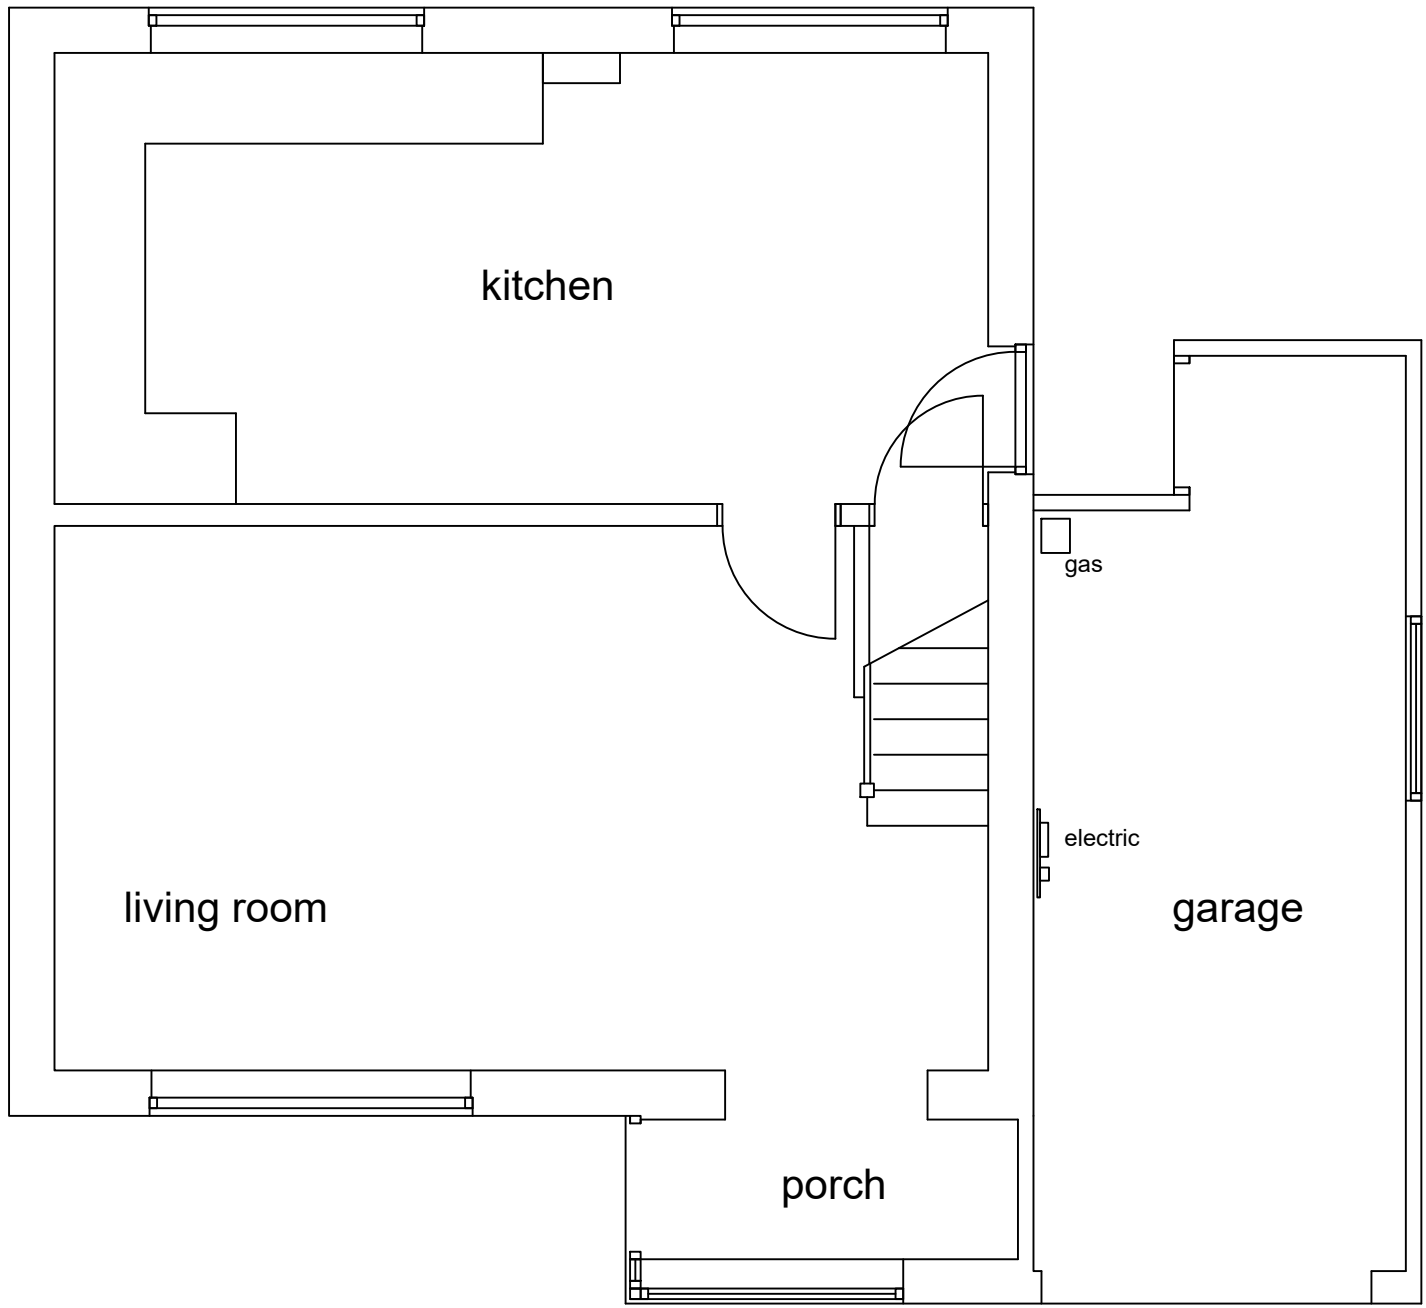


GROUND FLOOR
scale 1-50

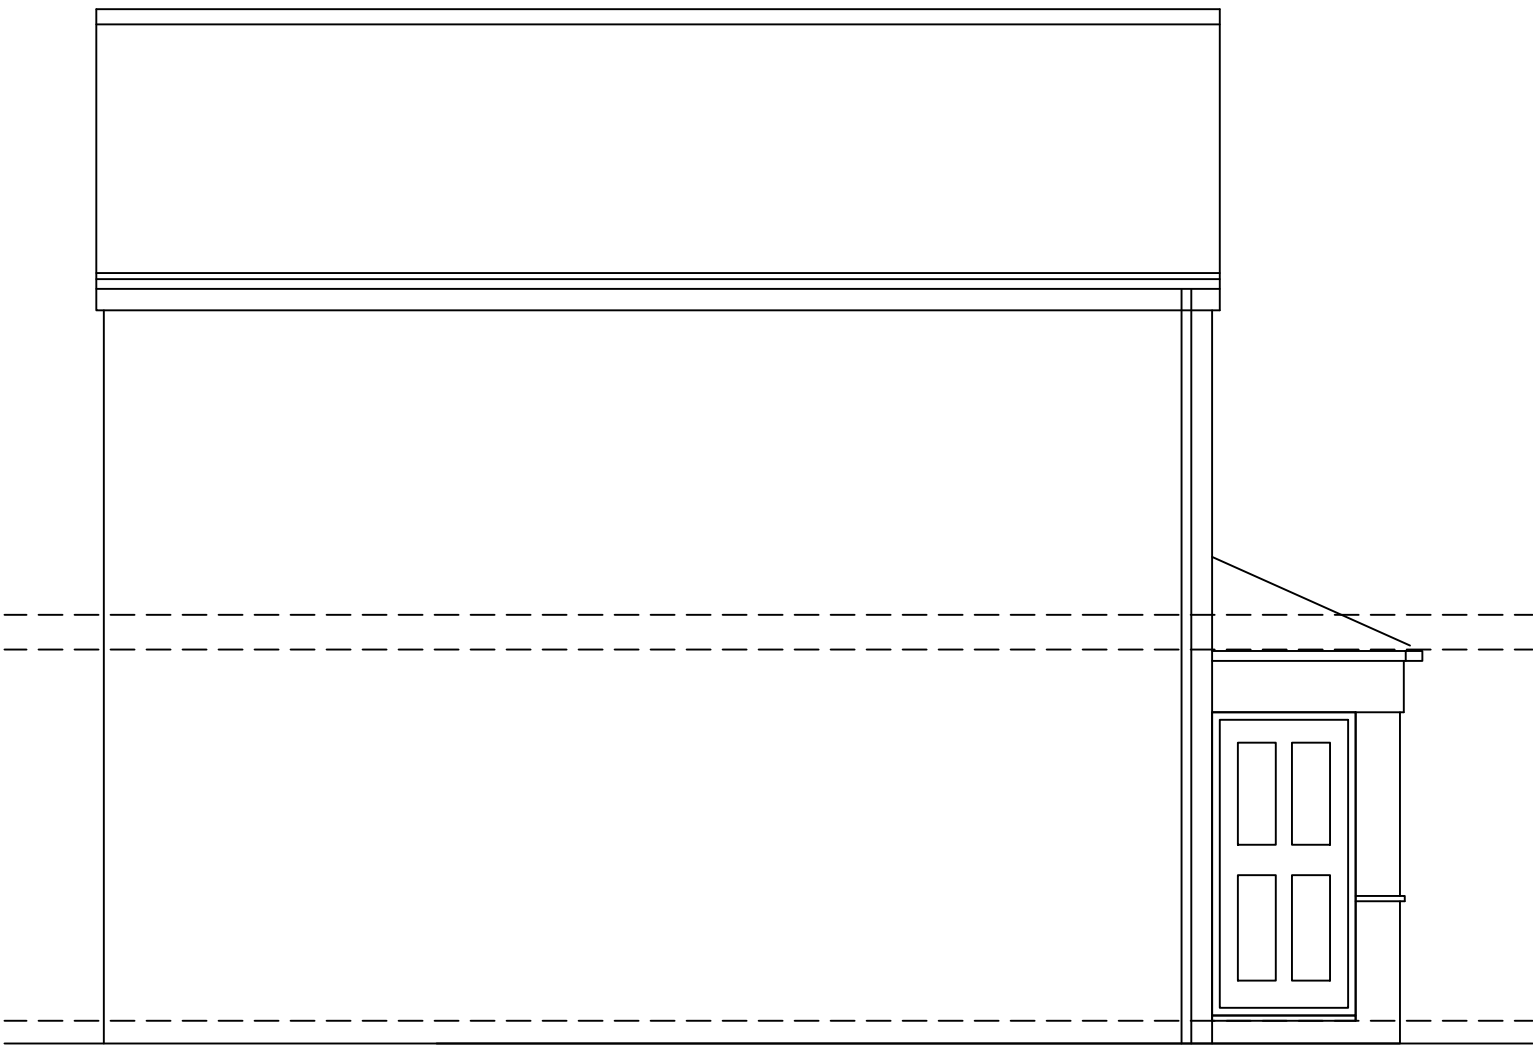


SIDE ELEVATION
scale 1-50

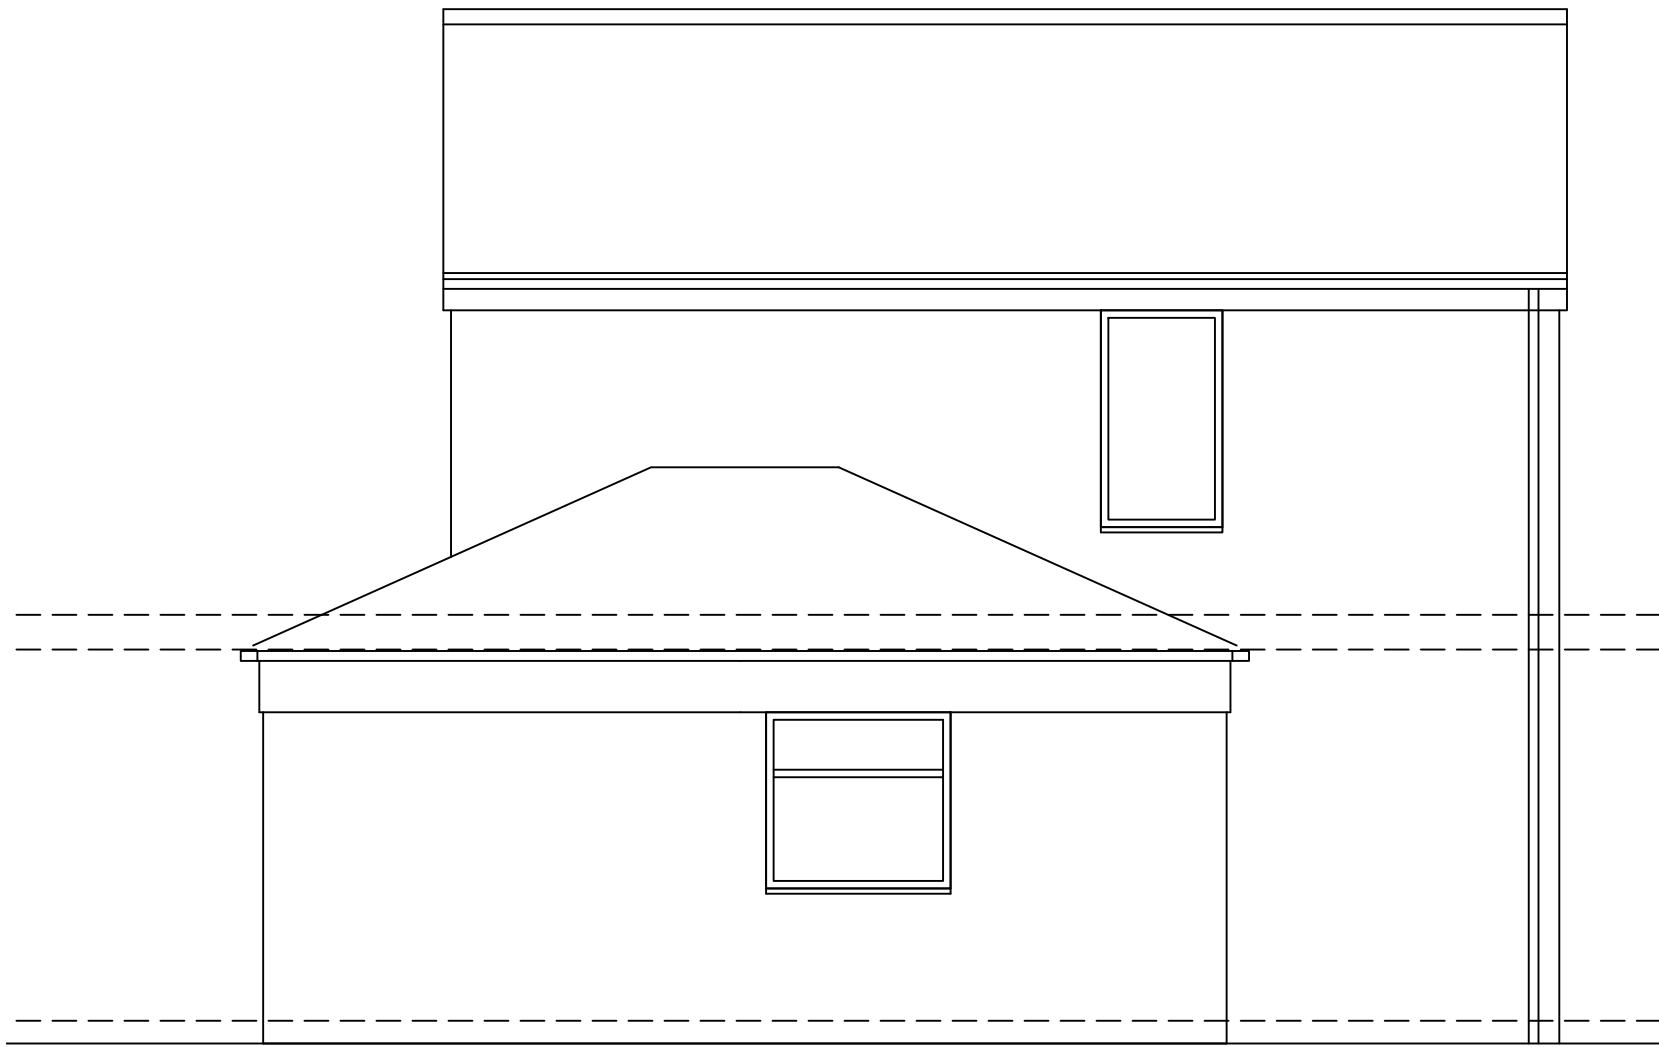

SIDE ELEVATION
scale 1-50

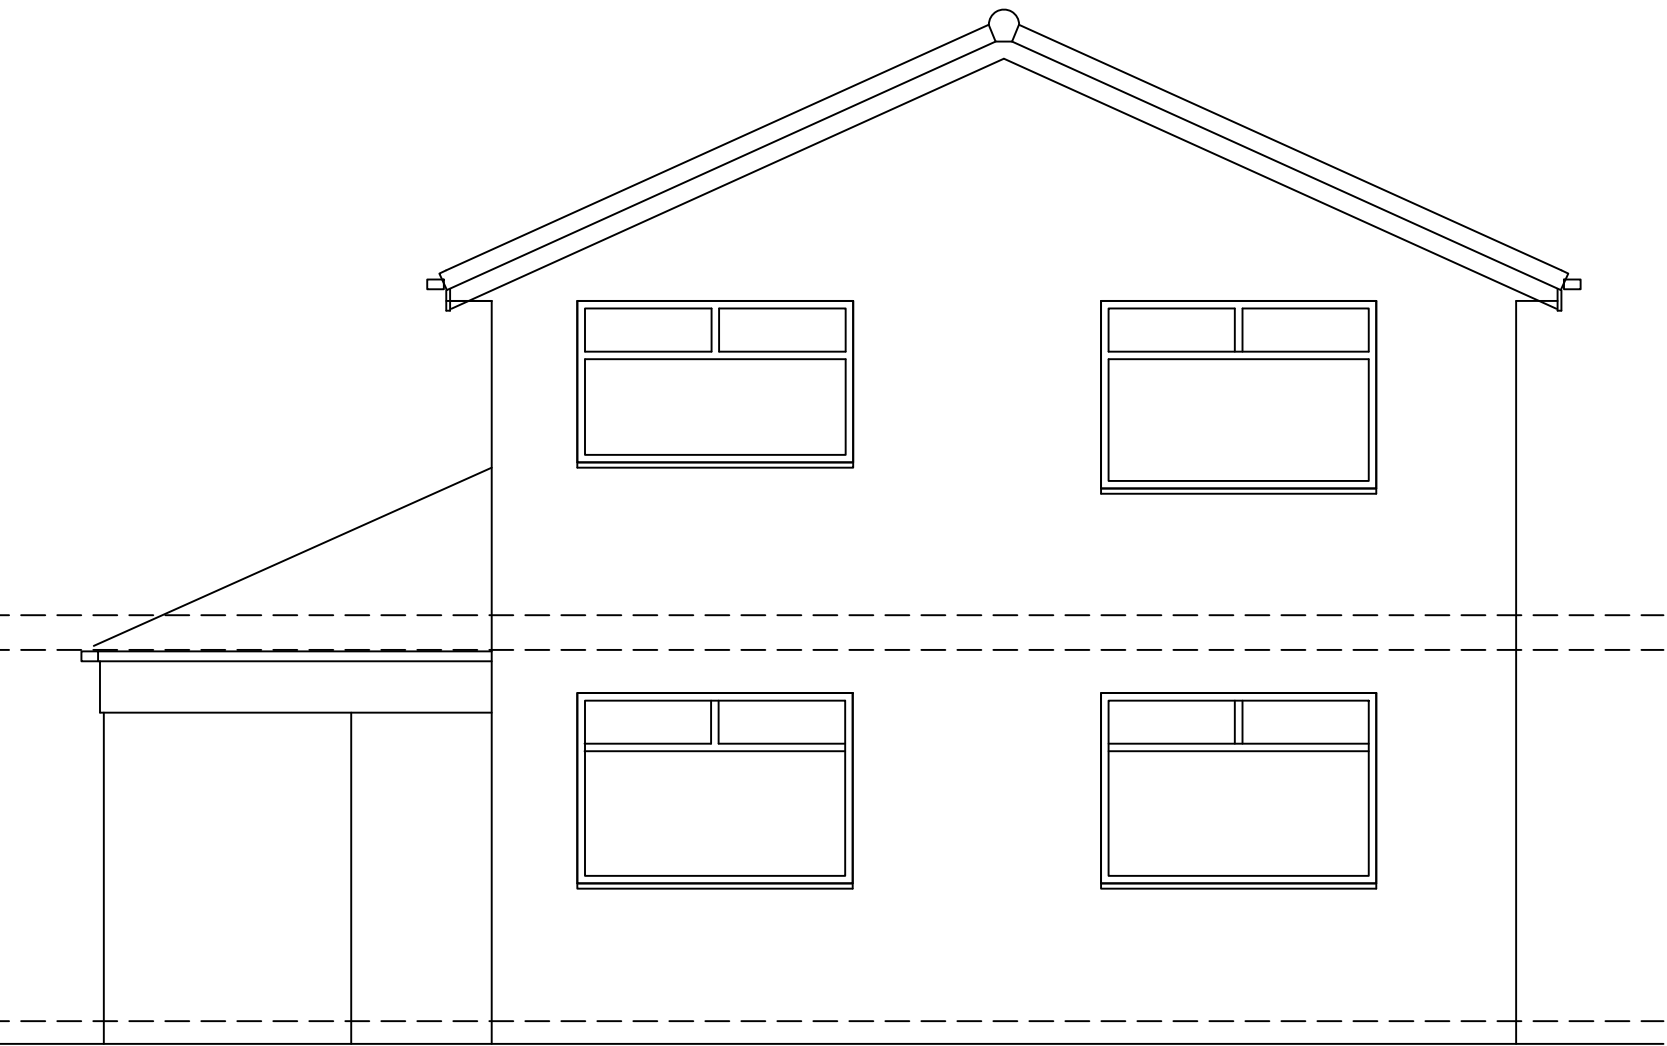

REAR ELEVATION
scale 1-50

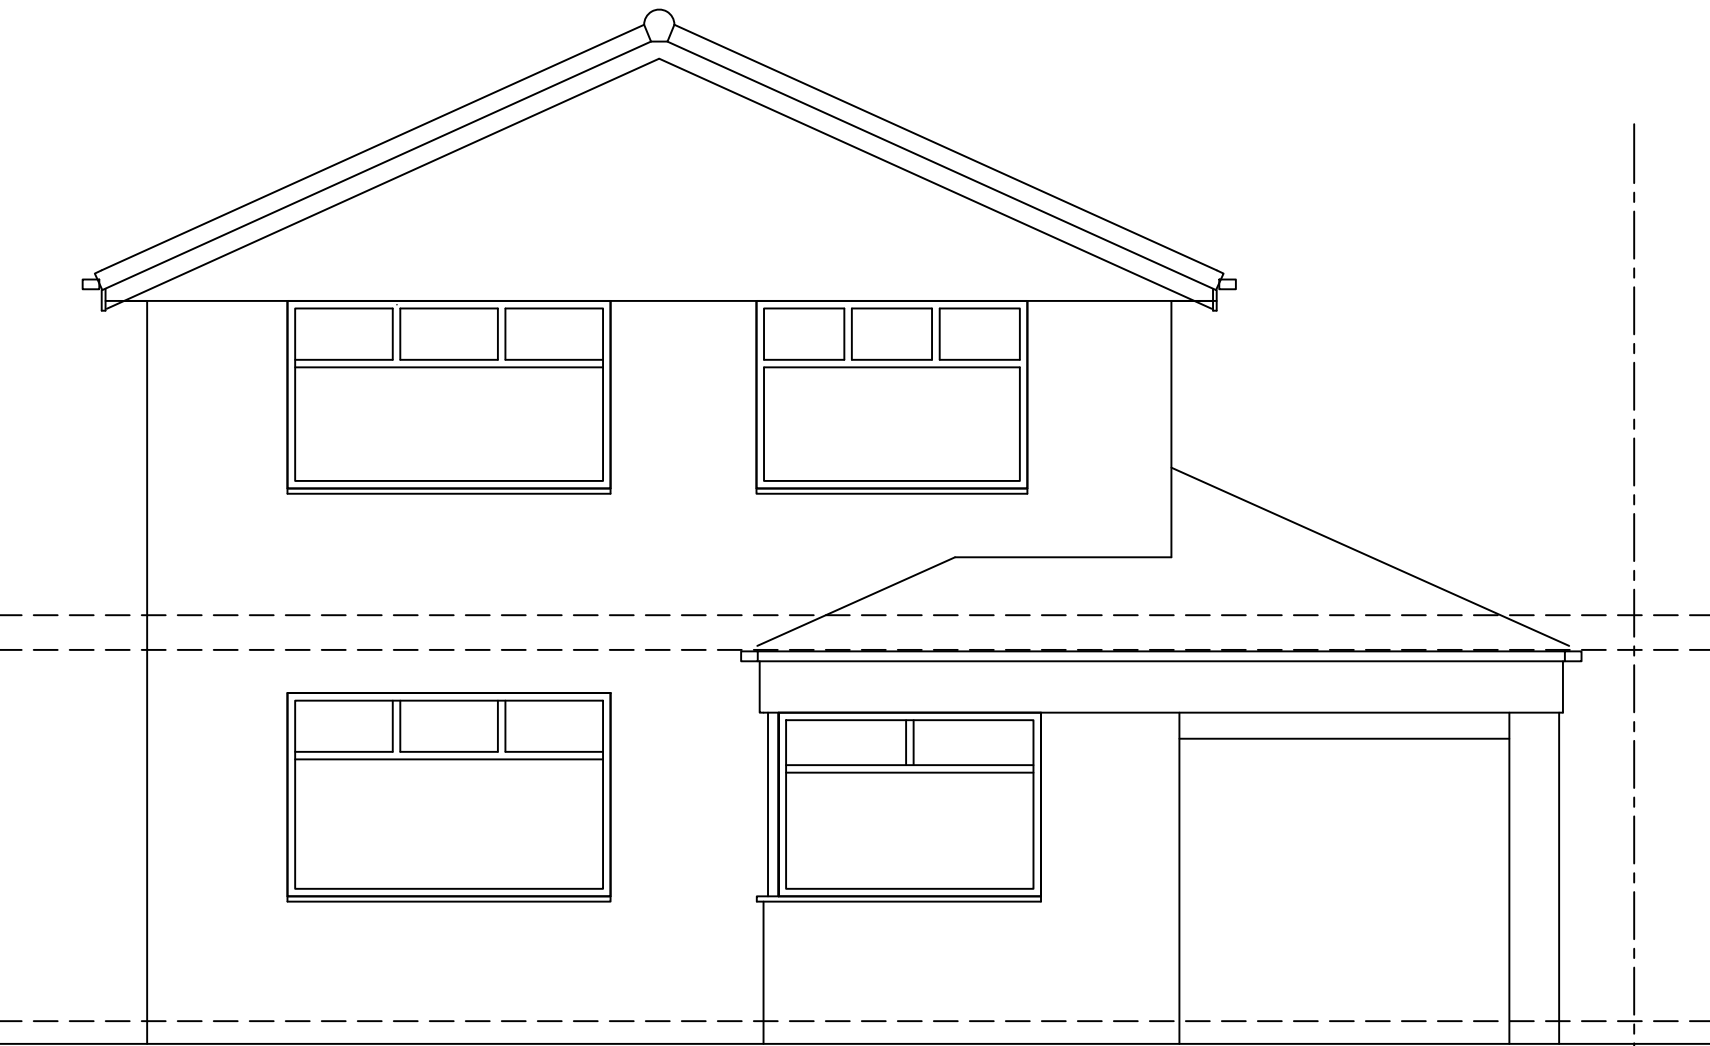

FRONT ELEVATION
scale 1-50

rev	date	description
 AJ COCKER ASSOCIATES CHARTERED BUILDING SURVEYORS		New Century House 176 Drake Street Rochdale OL16 1UP Tel: 01706 764880 Fax: 01706 764881 www.ajcockerassociates.co.uk mail@ajcockerassociates.co.uk
		 the mark of property professionalism worldwide
Project: 2 Taunton Avenue Rochdale EXISTING LAYOUTS		scale: as noted@ A1 date: July 24 drawn: IS
Client: Mr. & Mrs. Hardman		Dwg. Nr. H485-01