


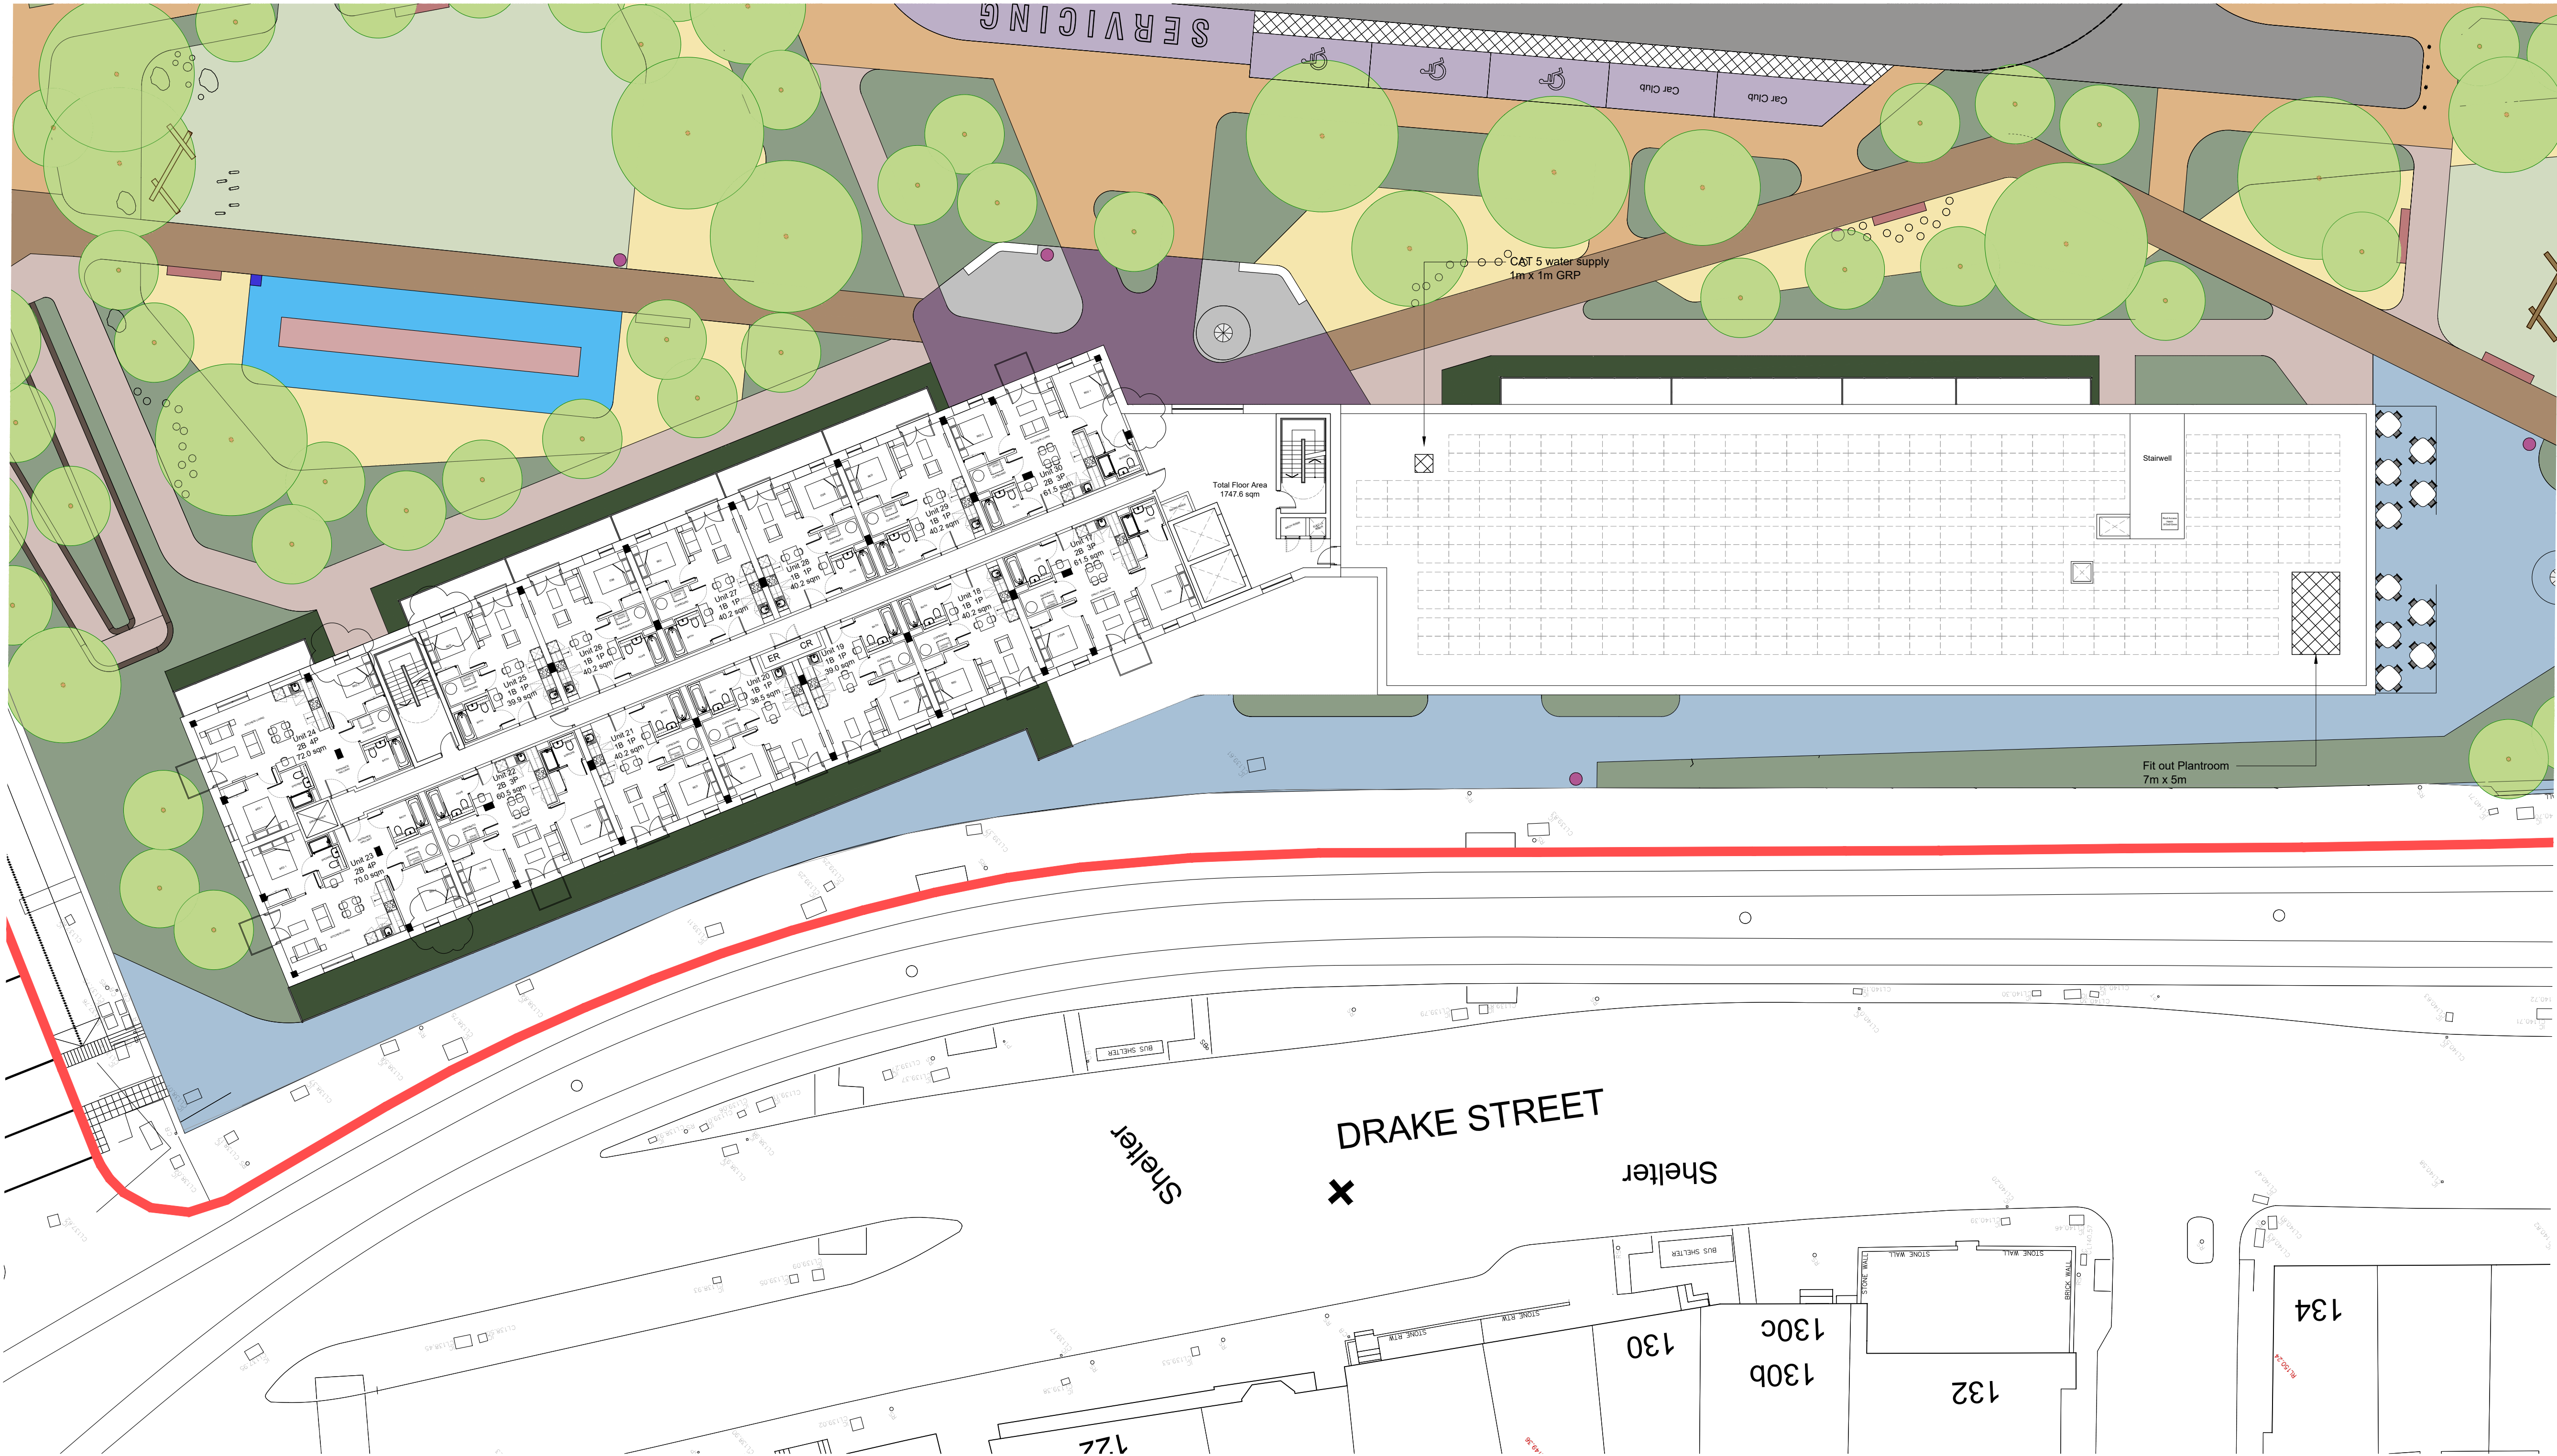

GENERAL NOTES:

ALL DIMENSIONS ARE TO BE CHECKED ON SITE WITH ANY DISCREPANCIES REPORTED TO THE ARCHITECT PRIOR TO THE WORKS BEING CARRIED OUT.

ALL WORKS ARE TO BE IN ACCORDANCE WITH THE PLANNING APPROVAL AND ANY SUBSEQUENT APPROVED LOCAL AUTHORITY PLANNING CORRESPONDENCE INCLUDING DRAWINGS, DOCUMENTS AND REPORTS.

ALL WORKS ARE TO COMPLY WITH THE BUILDING REGULATIONS, BRITISH STANDARDS, CODE OF PRACTICE, AND ANY LOCAL STATUTORY REQUIREMENTS.

ALL WORKS ARE TO COMPLY WITH CURRENT HEALTH AND SAFETY LEGISLATION, H.S.E. RECOMMENDATIONS/GUIDANCE AND THE CURRENT C.D.M. REGULATIONS.

THIS DRAWING IS TO BE READ IN CONJUNCTION WITH LEACH RHODES WALKER ARCHITECTS GENERAL ARRANGEMENT (L CODE) DRAWINGS, TOGETHER WITH RELEVANT DETAILED (A CODE) DRAWINGS AND SPECIFICATIONS.

FOR ALL STRUCTURAL WORKS REFER TO THE STRUCTURAL ENGINEERS INFORMATION.

FOR ALL MECHANICAL AND ELECTRICAL WORKS REFER TO THE MECHANICAL AND ELECTRICAL ENGINEERS INFORMATION.

FOR ALL ABOVE GROUND DRAINAGE WORKS REFER TO THE PUBLIC HEALTH ENGINEERS INFORMATION.

ALL PRODUCTS SPECIFIED ARE TO BE INSTALLED STRICTLY IN ACCORDANCE WITH THE MANUFACTURERS RECOMMENDATIONS, SPECIFICATION AND DETAILS.

P10NMA SUBMISSION	DL	DL	11.07.24
P18LAYOUT UPDATE	EB	DL	24.04.23
P17LANDSCAPE AMENDED	JAC	DL	13.12.22
P18LANDSCAPE & FOOTPRINT AMENDED	JAC	DL	31.10.22
P15SMOKE SHAFT UPDATE	DL	DL	14.09.22
P14CORE LANDSCAPE UPDATE	EB	DL	22.08.22
P13STRUCTURAL AMENDMENT TO LIFT (CORE WALLS (200mm))	EB	DL	08.08.22
P12PLANNING	EB	DL	21.07.22
P11DRAFT ISSUE FOR COMMENTS	EB	CJG	15.07.22
P10DRAFT ISSUE FOR COMMENTS	EB	CJG	27.06.22
P09DRAFT ISSUE FOR COMMENTS	EB	CJG	31.06.22
P08DRAFT ISSUE FOR COMMENTS	EB	CJG	17.06.22
P07DRAFT ISSUE FOR COMMENTS	EB	CJG	30.05.22
P06DRAFT ISSUE FOR COMMENTS	EB	CJG	11.05.22
P05DRAFT ISSUE FOR COMMENTS	EB	CJG	04.05.22
P04DRAFT ISSUE FOR COMMENTS	EB	CJG	28.04.22
P03DRAFT ISSUE FOR COMMENTS	EB	CJG	27.04.22
P02DRAFT ISSUE FOR COMMENTS	EB	CJG	14.04.22
P01DRAFT ISSUE FOR COMMENTS	KM	CJG	12.04.22
Rev	Rev	Rev	Rev

DO NOT SCALE OFF THIS DRAWING © LEACH RHODES WALKER 2024

LeachRhodesWalker
Architects

info@lrw.co.uk | www.lrw.co.uk
50 Dreamers Place Manchester M2 5LH
Manchester London Buchanan
+44 (0)161 833 0211 +44 (0)207 960 1363 +44 (0)207 960 4026

client	WILLMOTT DIXON		
project	ROCHDALE		
document code	ORRD-LRW-ZZ-05-DR-A-00006		
client project no	8148	no	P19
PROPOSED APARTMENT FIFTH FLOOR PLAN			
scale	1:200 @ A1	date drawn	13.04.22
drawn by	EB	authorised by	DL
drawing ● building info ○ tender ○ comment ○ approval ○ coordination ○			