




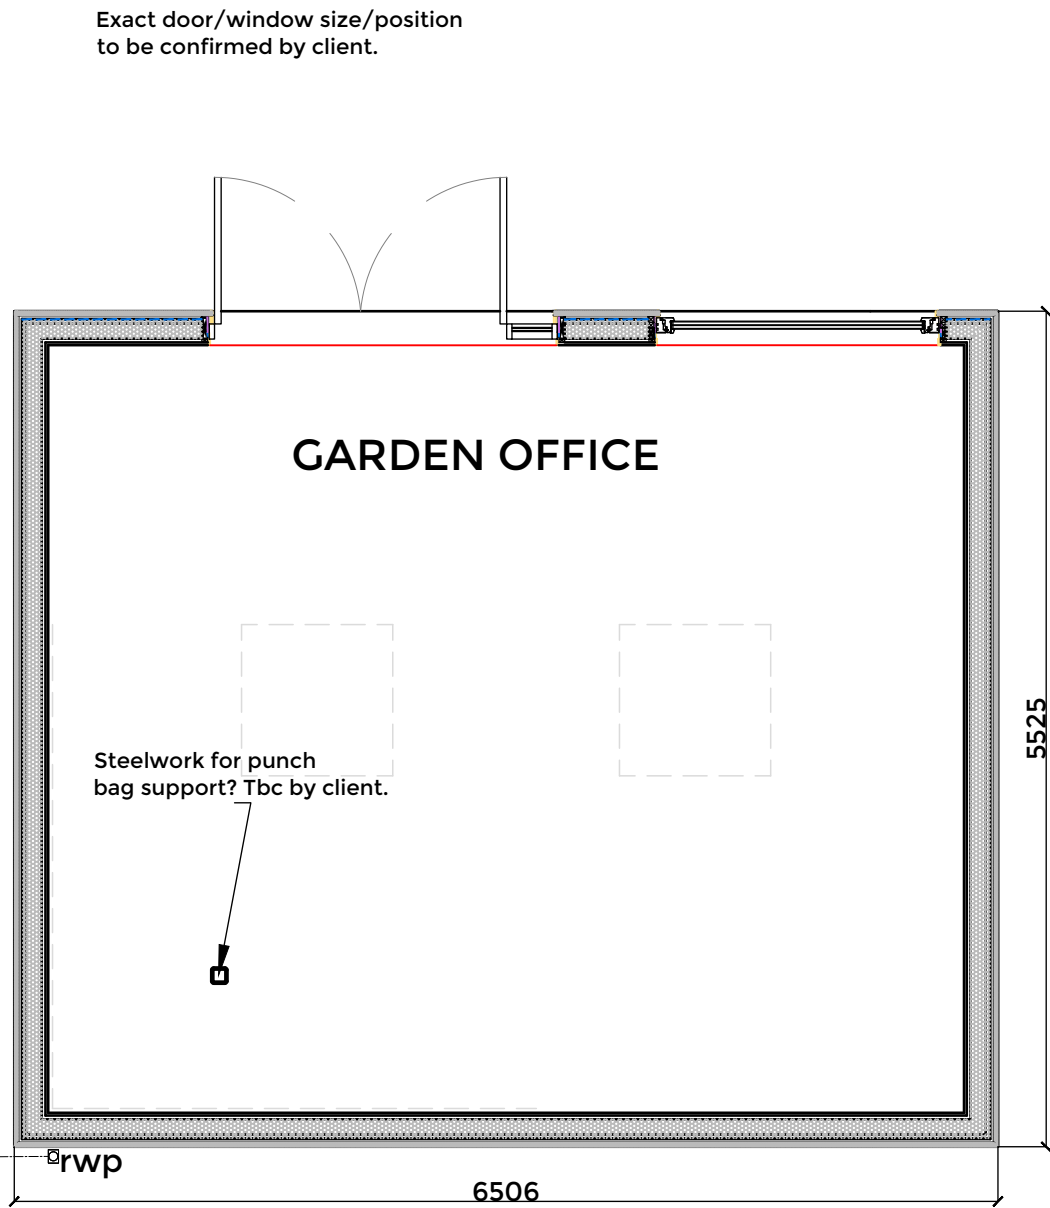


FLOOR PLAN 1:50

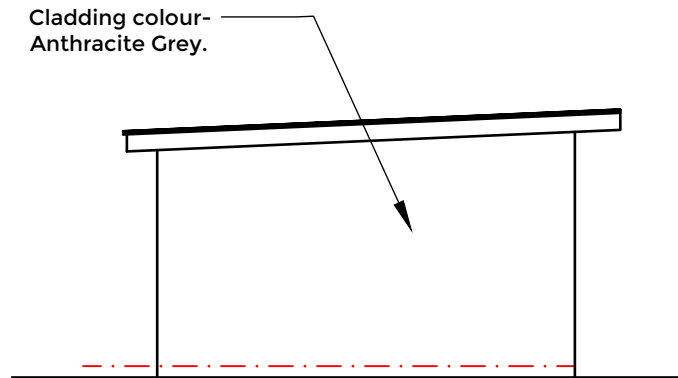


SIDE ELEVATION 1:100

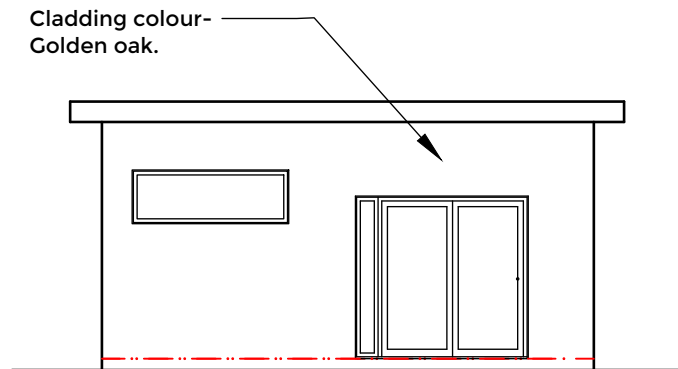

FRONT ELEVATION 1:100

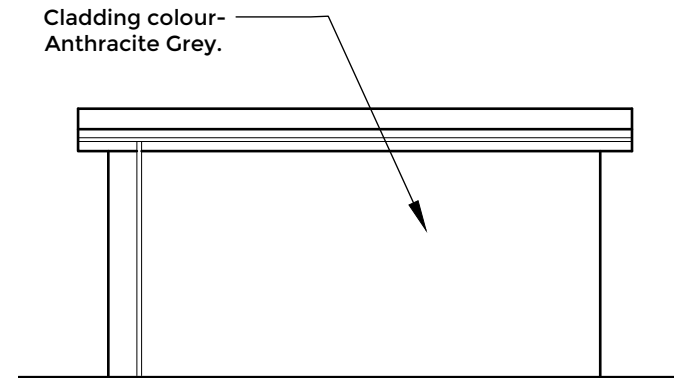


REAR ELEVATION 1:100

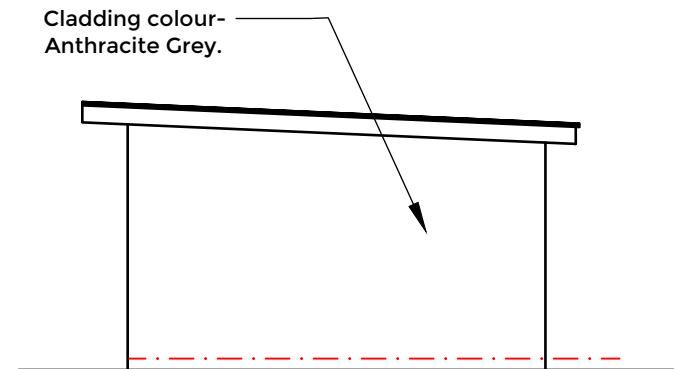


SIDE ELEVATION 1:100

Rooflights.Position indicative.

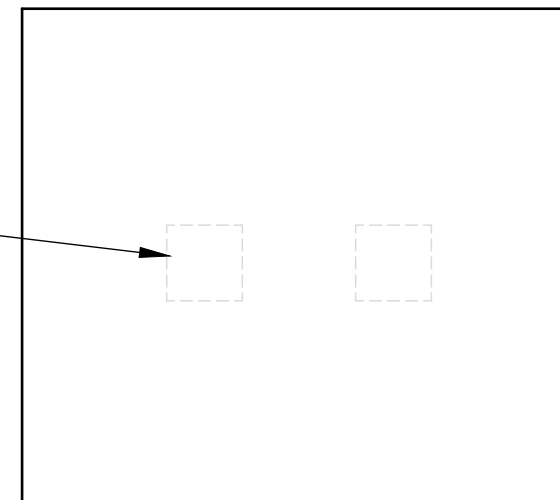

ROOF PLAN 1:100

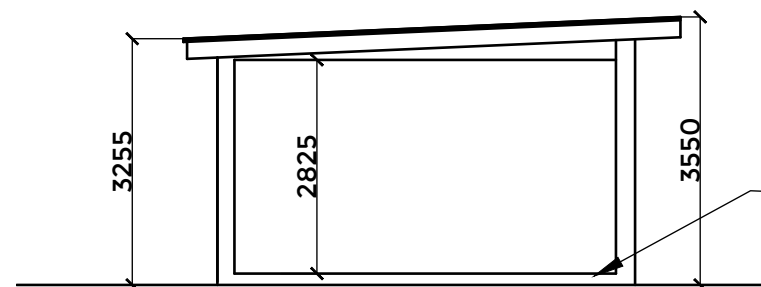

SECTION 1:100

Reference level: Finished floor level same as main house. Final heights subject to roof construction specification, t.b.c. by supplier/manufacturer.

This drawing is ©TECH:D Ltd and is not to be copied, reproduced or re-distributed either in whole or in part without the prior permission of the originator. The originator shall have no responsibility for any liability, loss, cost, damage or expense arising from or relating to any use of this document other than for its intended purpose on this project. The Client is to gain written & signed (including witnessed) approval from neighbouring properties in accordance with the Party Wall Act 1996 where the specific works affect or are adjacent to the party wall or boundary wall. This drawing shall be read in conjunction with all other relevant drawings, specifications and associated documentation. Any discrepancies, errors or omissions are to be reported to the originator before proceeding with work. This drawing is for Local Authority submission only. The client is to seek approval from the land freeholder and all parties who may have an interest in the land. All materials shall be suitable for their purpose and installed in strict accordance with the manufacturers instructions. All workmanship and materials to comply with Building regulations, British standards, Codes of practice and NHBC requirements where relevant. The contractor and client are to comply with the CDM regulations 2015. All dimensions are to be checked on site by the contractor prior to proceeding with any work.

NOTES / KEY:

- Radiator.
- rwp Rainwater pipe. Cu=Gully
- svp soil & vent pipe.
- FtC=2760 Floor to ceiling.
- b Boiler.
- mh Manhole/inspection chamber.
- E Elec meter+ dist board.
- G Gas meter
- F Fire
- Timber floor joists span. If known. sf=solid floor

A	Scheme amd.	DD	241024

	Architectural Designer 27 Oakham Close, Bury BL8 1XJ t: 07887876428 ddriver@techdLtd.co.uk www.techdLtd.co.uk
--	---

client
Mr R.Barbacane, 7 Gloucester Ave,
Heywood, Rochdale, OL10 2PU.

project
DETACHED GARDEN OFFICE .

status Planning & Building regulations

drawing
PLANS & ELEVATIONS.

L.A. Rochdale date Jun 24

drawn by DD. scale 1:100@A3

dwg no 24-06-03 02. rev A

TECH:D LTD



1:50