


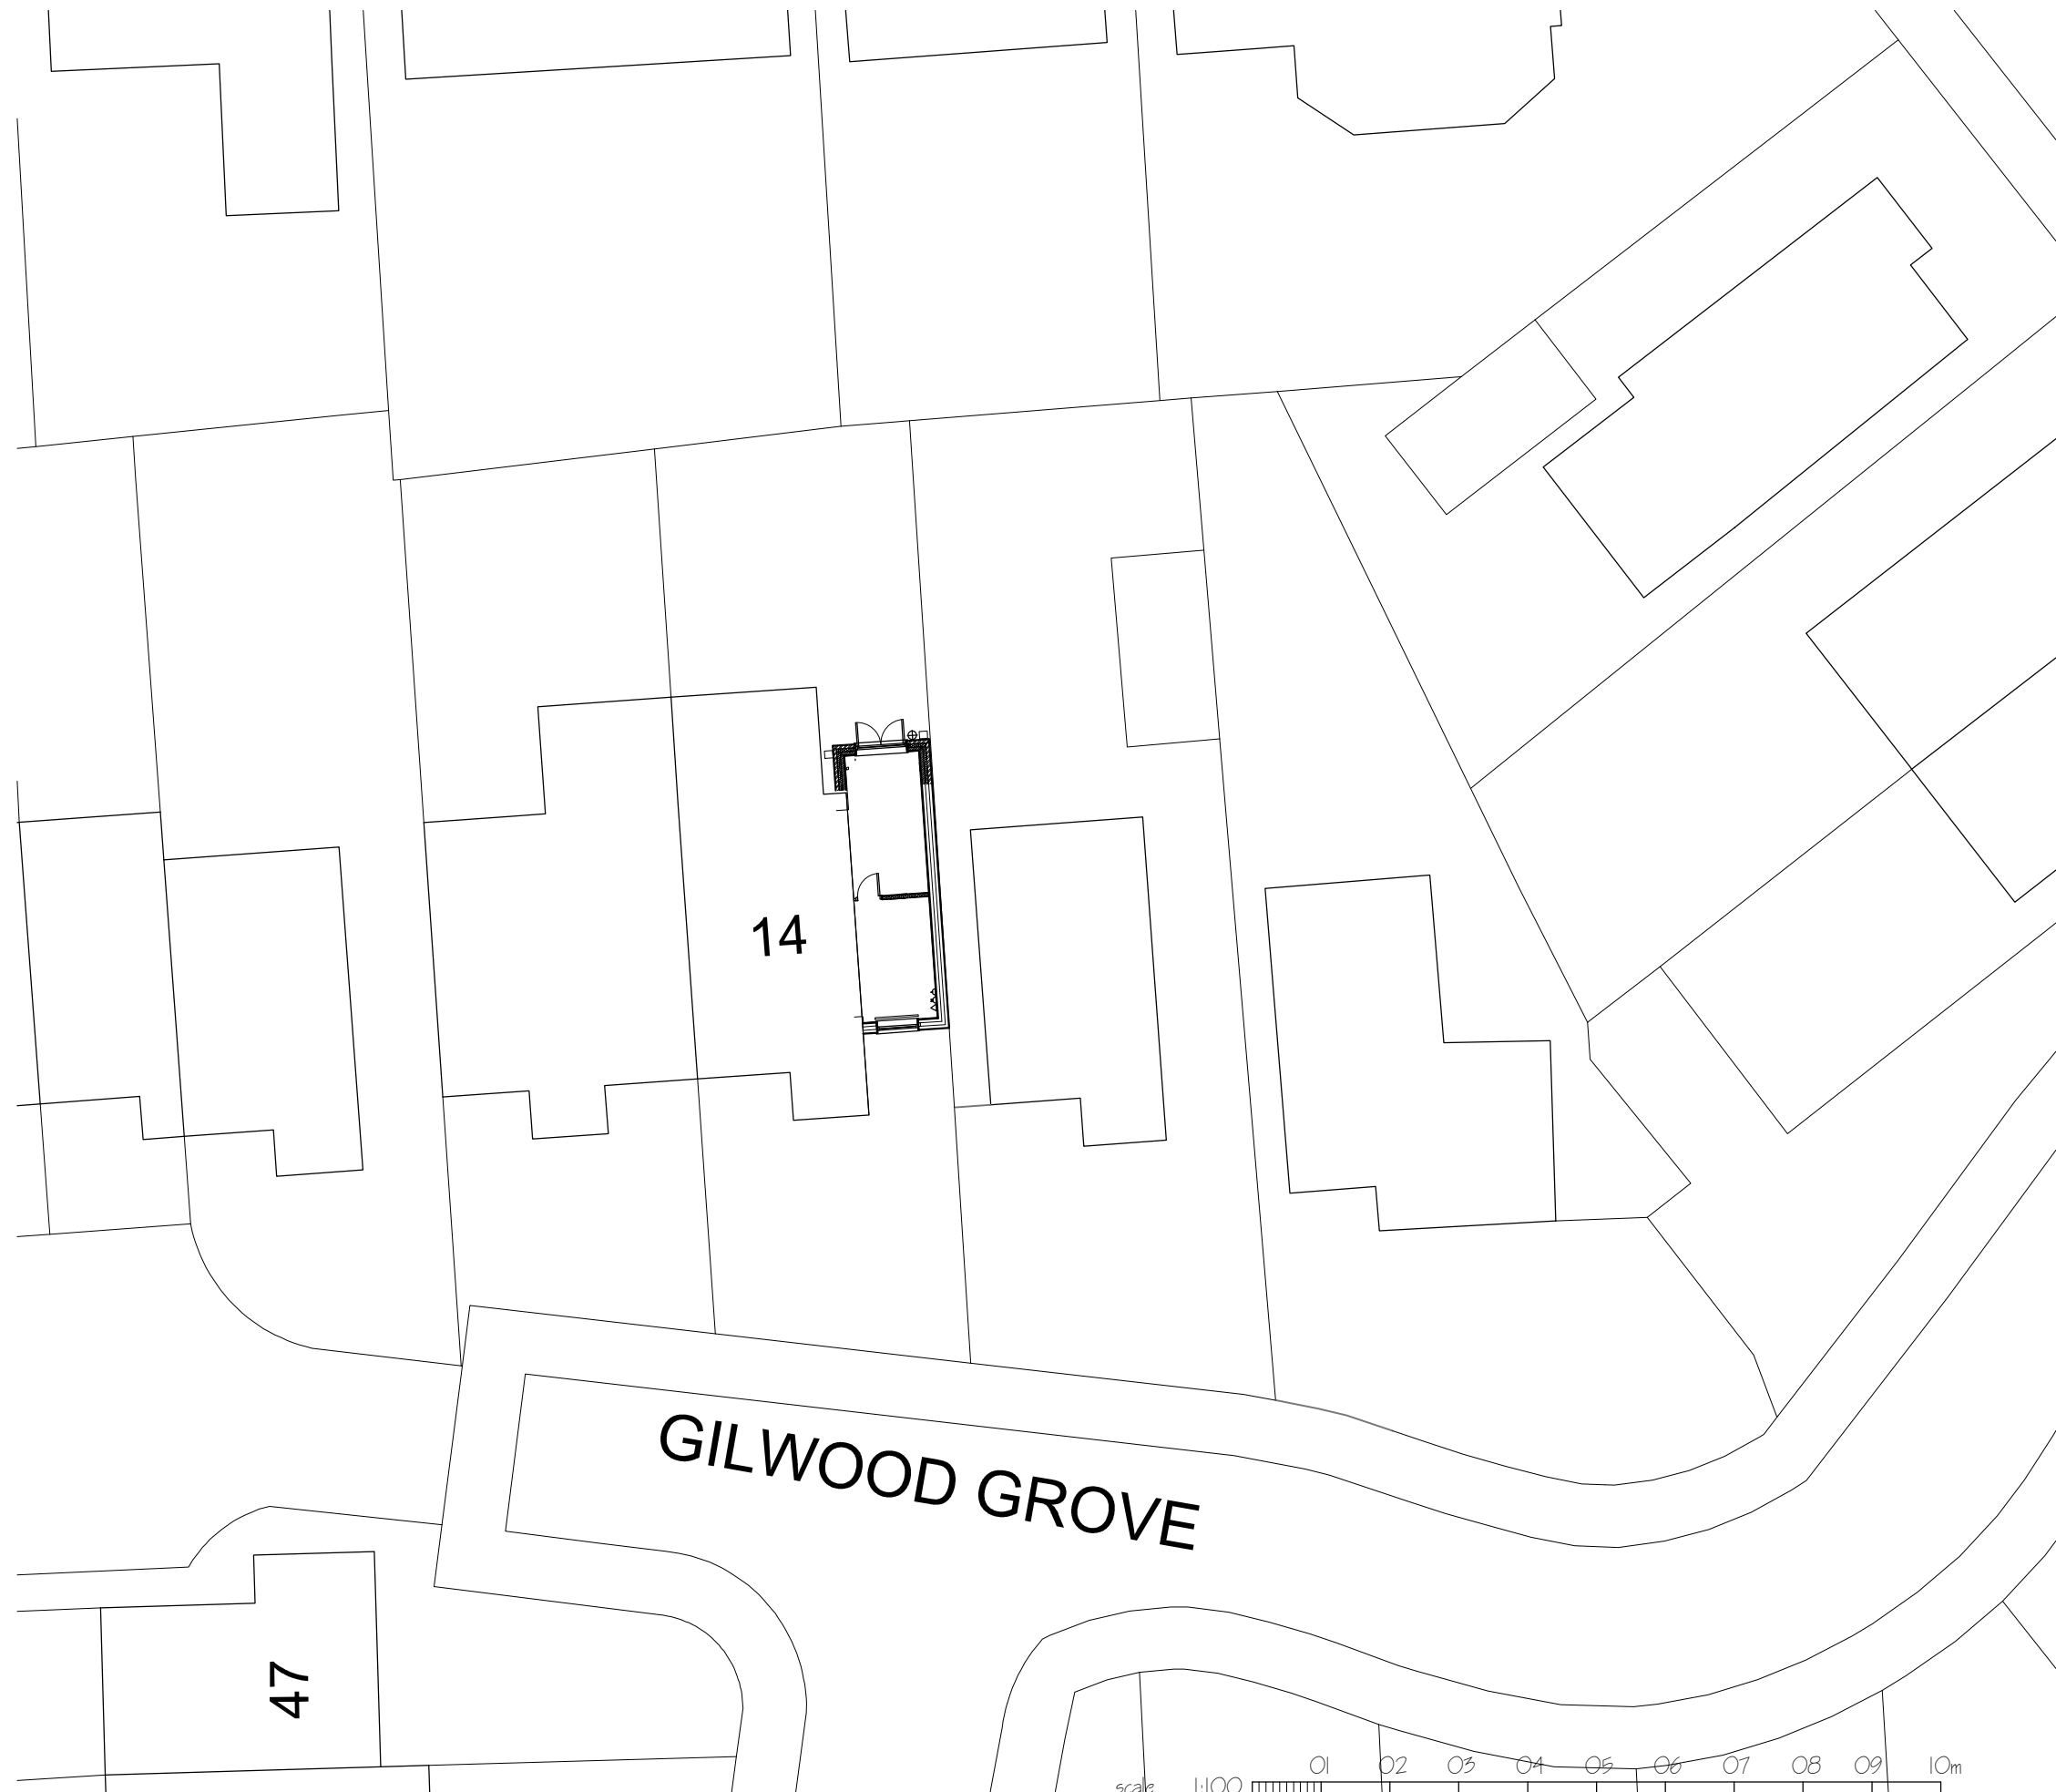

PROPOSED
SITE PLAN
SCALE 1:200

A) Updated to CLIENT requirements 06.09.2022 jk

ALL DIMENSIONS TO BE CHECKED ON SITE
PRIOR TO ORDERING OR ERECTING MATERIALS
DO NOT SCALE.

J.KENDAL
9 SOUTH SQUARE
THORNTON-CLEVELEYS
FY5 1JP


Tel No. 01255 857962
Mob No. 07705 548857
Email jk@kendal.co.uk

PROPOSED TWO STOREY GABLE EXT.N

CLIENT

Mr and Mrs J. BANNISTER
14 GILWOOD GROVE
MIDDLETON M24 6TH

REV. A	DRG.NO. JPP / 2084_006
DATE APRIL 2022	SCALE 1:200 @ A3