



SITE LOCATION

 


SITE LOCATION
(Scale 1:50000)

Based upon Ordnance Survey map extract
with the permission of the Controller of
Her Majesty's Stationery Office.
Crown copyright.
Licence No. 100022432

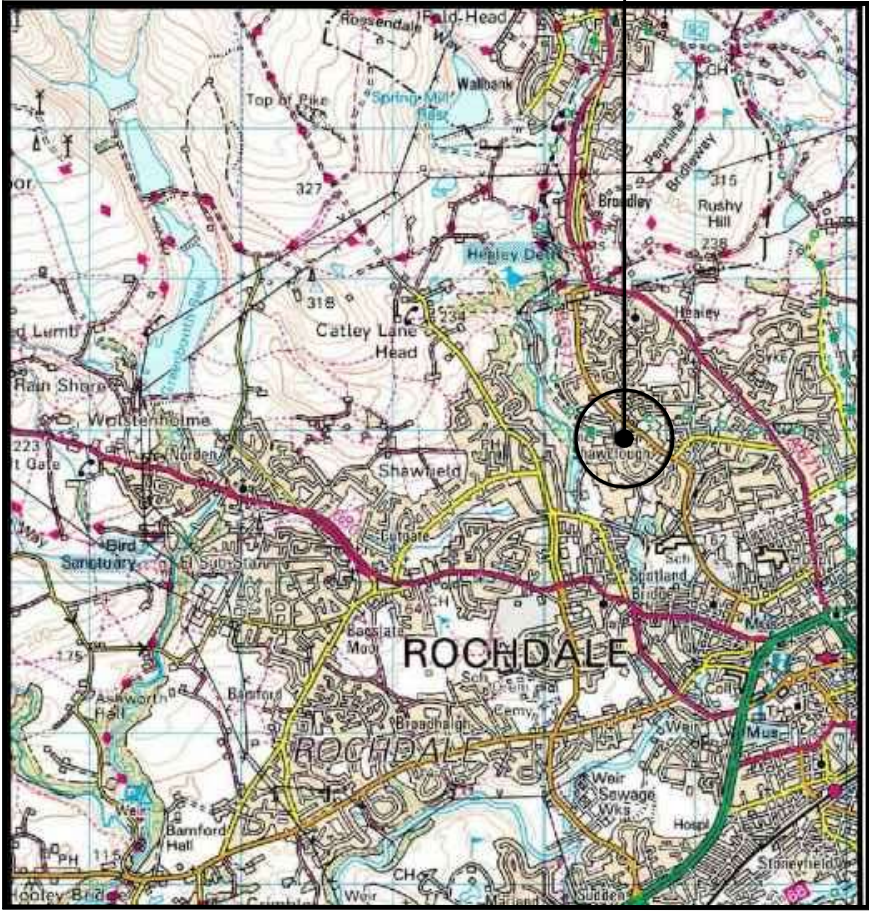

SITE PHOTOGRAPH


The drawings comply with TEF & Vodafone Standard ICNIRP guidelines.
Designed in accordance with CORNERSTONE document: SDN0013

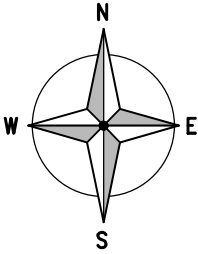

4 150 00

4 149 00

← = Right of Access
← = Public Access Route

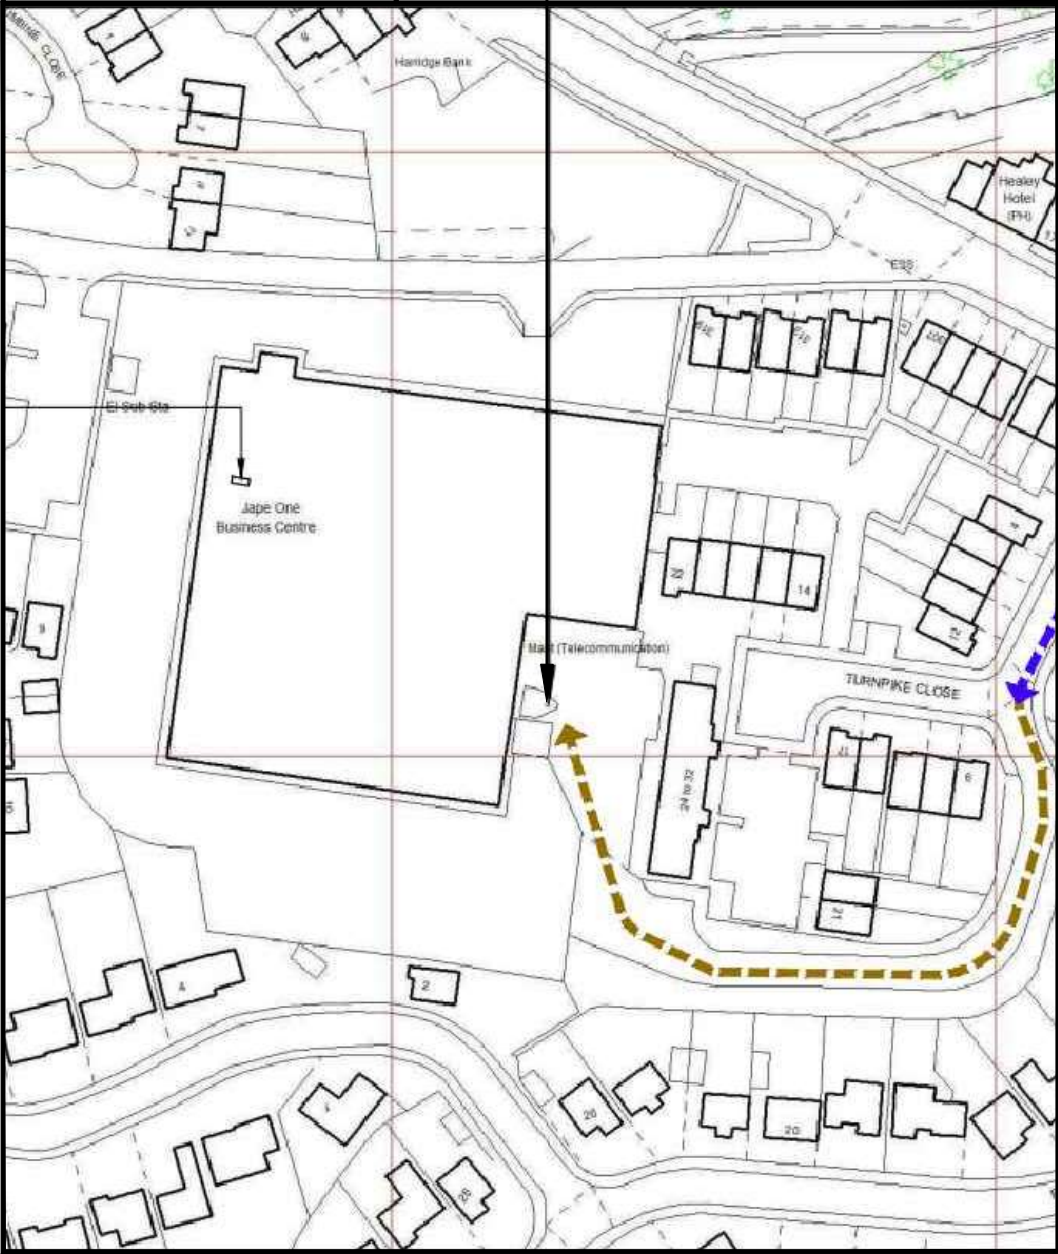


3 885 00

3 886 00

DETAILED SITE LOCATION
(Scale 1:1250)

Based upon Ordnance Survey map extract
with the permission of the Controller of
Her Majesty's Stationery Office.
Crown copyright.
Licence No. 100022432

 

ALL DIMENSIONS ARE IN mm UNLESS NOTED OTHERWISE

N.G.R | E: 388524 | N: 414910

DIRECTIONS
HEADING NORTHEAST ON THE A58 INTO THE
CENTRE OF ROCHDALE TURN LEFT ONTO THE
A67 TOWARDS HEALEY. AFTER 0.5 MILES
TURN LEFT ONTO BENTLEY STREET, AT THE
END TURN RIGHT ONTO THE B6377. AFTER
0.5 MILES DELL ROAD IS ON THE LEFT HAND
SIDE. JUST BEFORE THE JUNCTION WITH BELL
ROAD ON THE LEFT HAND SIDE, TURN LEFT
ONTO TURNPIKE CLOSE BETWEEN HOUSING
ESTATE TO TRACK DIRECTLY AHEAD. FOLLOW
TRACK TO CAR PARK AREA AND COMPOUND.

NOTES:

A	Issued for Approval	S.G	C.T	17.03.21
REV	MODIFICATION	BY	CH	DATE

Unit E, Madison Place, Northampton Road,
Manchester, M40 5AG
Tel: 0161 785 4500
Fax: 0161 785 4501
Web: www.clarke-telecom.com


CORNERSTONE - BEACON 3 UNWIND

Cell Name	Opt.
DELL ROAD	A

Cell ID No		
CORNERSTONE	TEF	VF
E302932		
126462_29	92801	83590_6



Site Address / Contact Details		
DELL ROAD MANCHESTER GREATER MANCHESTER OL12 6BZ		

Drawing Title: SITE LOCATION MAPS			
Purpose of issue: PLANNING			Dwg Rev:
Drawing Number: 100			A
Surveyed By: E.W		Original Sheet Size: A3	Pack Issue:
Drawn: S.G	Date: 17.03.21	Checked: C.T	Date: 17.03.21 C

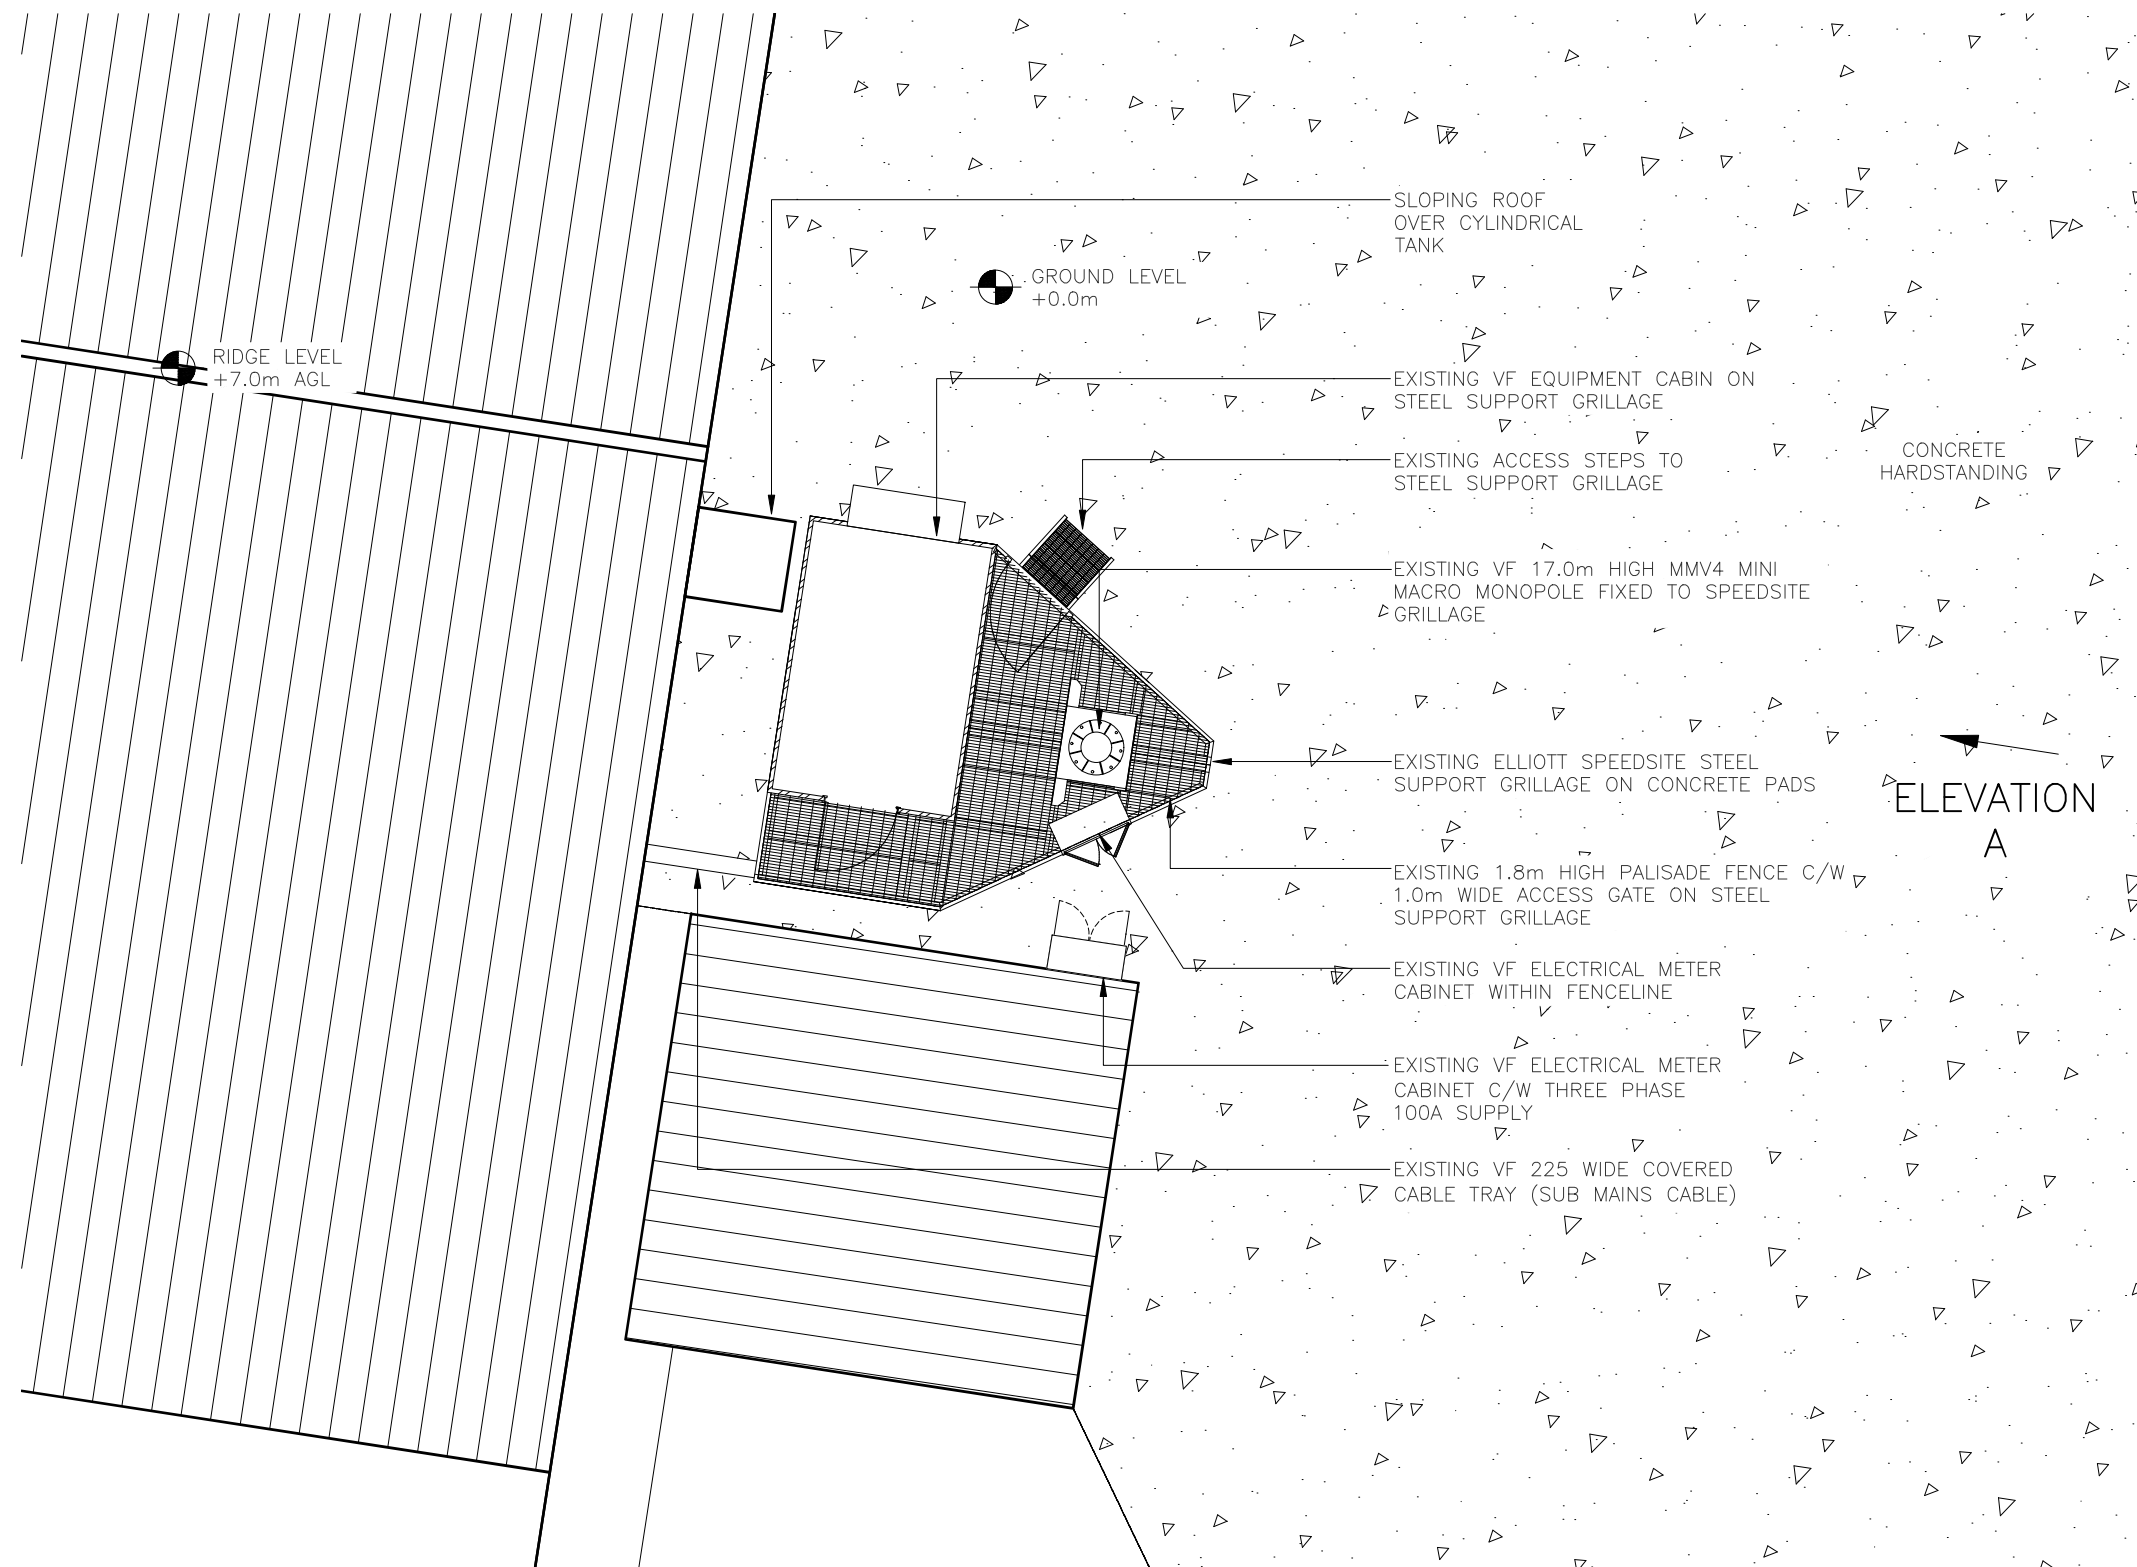

0 1 2 3 4 5m
1:100

Drawn: S.G	Date: 17.03.21	Checked: C.T	Date: 17.03.21	C
---------------	-------------------	-----------------	-------------------	---

 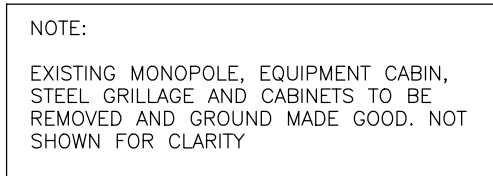

The drawings comply with TEF & Vodafone Standard ICNIRP guidelines.
Designed in accordance with CORNERSTONE document: SDN0013

ALL DIMENSIONS ARE IN mm UNLESS NOTED OTHERWISE

N.G.R	E: 388524	N: 414910
-------	-----------	-----------

NOTES:

B	Proposed R.F Equipment Updated/Dishes Added	A.P	M.C	09.11.21
A	Issued for Approval	S.G	C.T	17.03.21
REV	MODIFICATION	BY	CH	DATE


CLARKE
telecom

Unit E, Madison Place, Northampton Road,
Manchester, M40 5AG
Tel: 0161 785 4500
Fax: 0161 785 4501
Web: www.clarke-telecom.com

O₂
CORNERSTONE - BEACON 3 UNWIND

Cell Name		Opt.
DELL ROAD		A
Cell ID No		
CORNERSTONE	TEF	VF
E302932 126462_29	92801	83590_6

Site Address / Contact Details

DELL ROAD
MANCHESTER
GREATER MANCHESTER
OL12 6BZ


Drawing Title: PROPOSED SITE PLAN

Purpose of issue:	PLANNING	Dwg Rev:
-------------------	----------	-------------

Drawing Number:	201	B
-----------------	-----	---

Surveyed By: E.W	Original Sheet Size: A3	Pack Issue:
---------------------	----------------------------	----------------

Drawn: S.G	Date: 17.03.21	Checked: C.T	Date: 17.03.21	C
---------------	-------------------	-----------------	-------------------	---

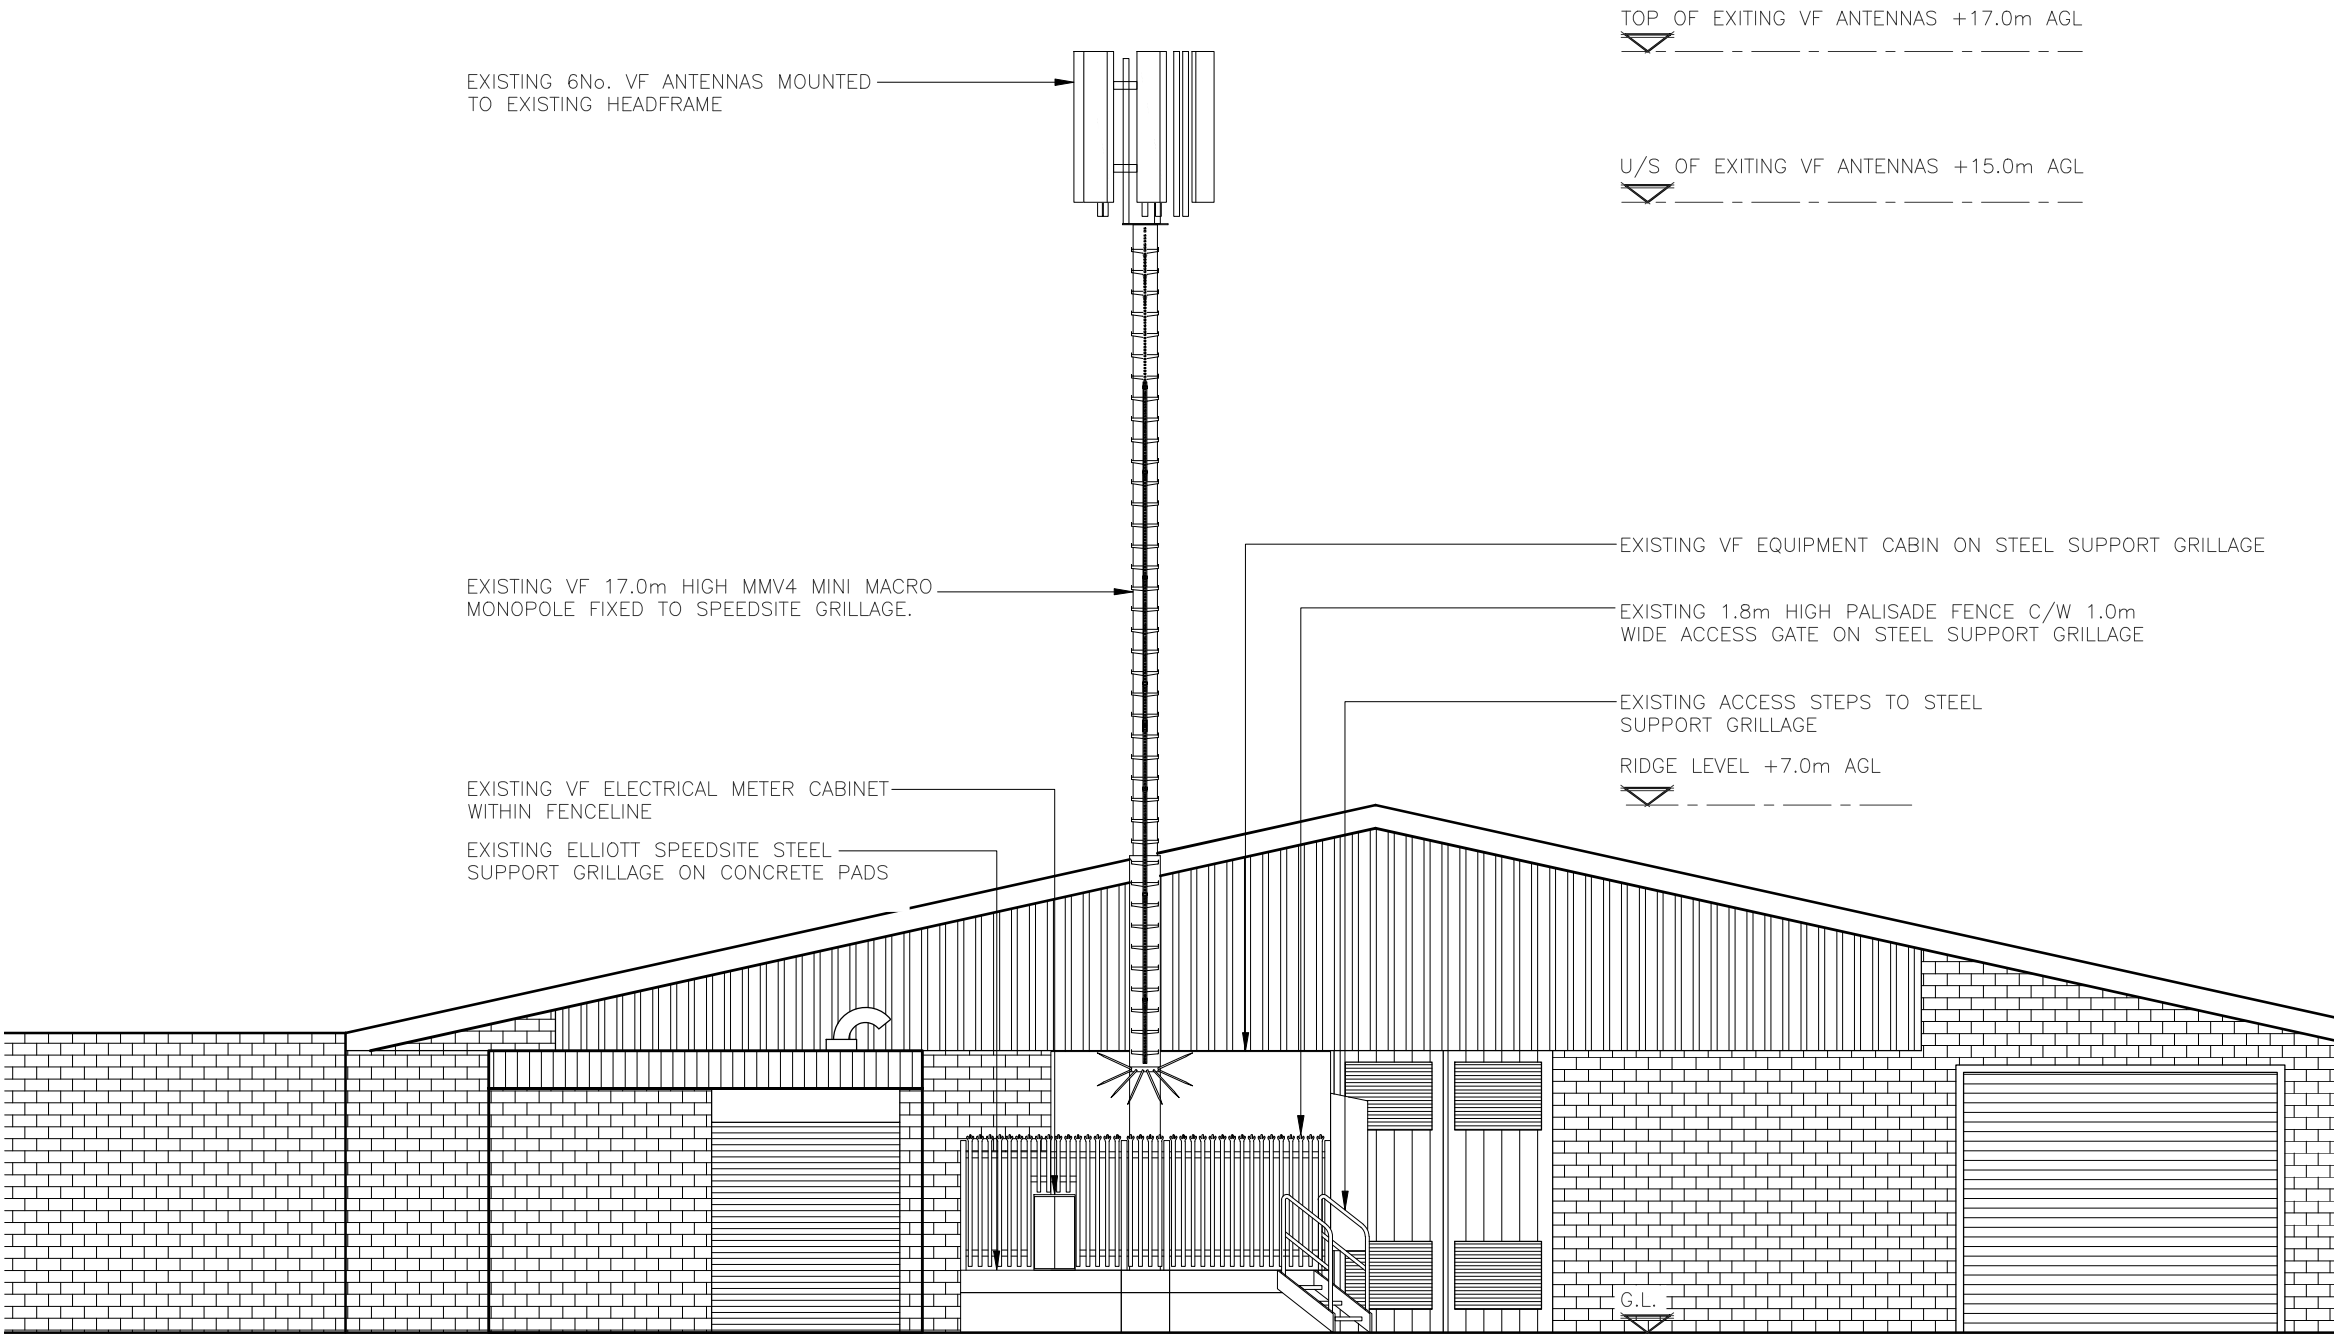


EXISTING ELEVATION 'A'
(1:100)

ALL DIMENSIONS ARE IN mm UNLESS NOTED OTHERWISE					
N.G.R		E: 388524		N: 414910	
NOTES:					


NOTE:

EXISTING MONOPOLE, EQUIPMENT CABIN, STEEL GRILLAGE AND CABINETS TO BE REMOVED AND GROUND MADE GOOD. NOT SHOWN FOR CLARITY

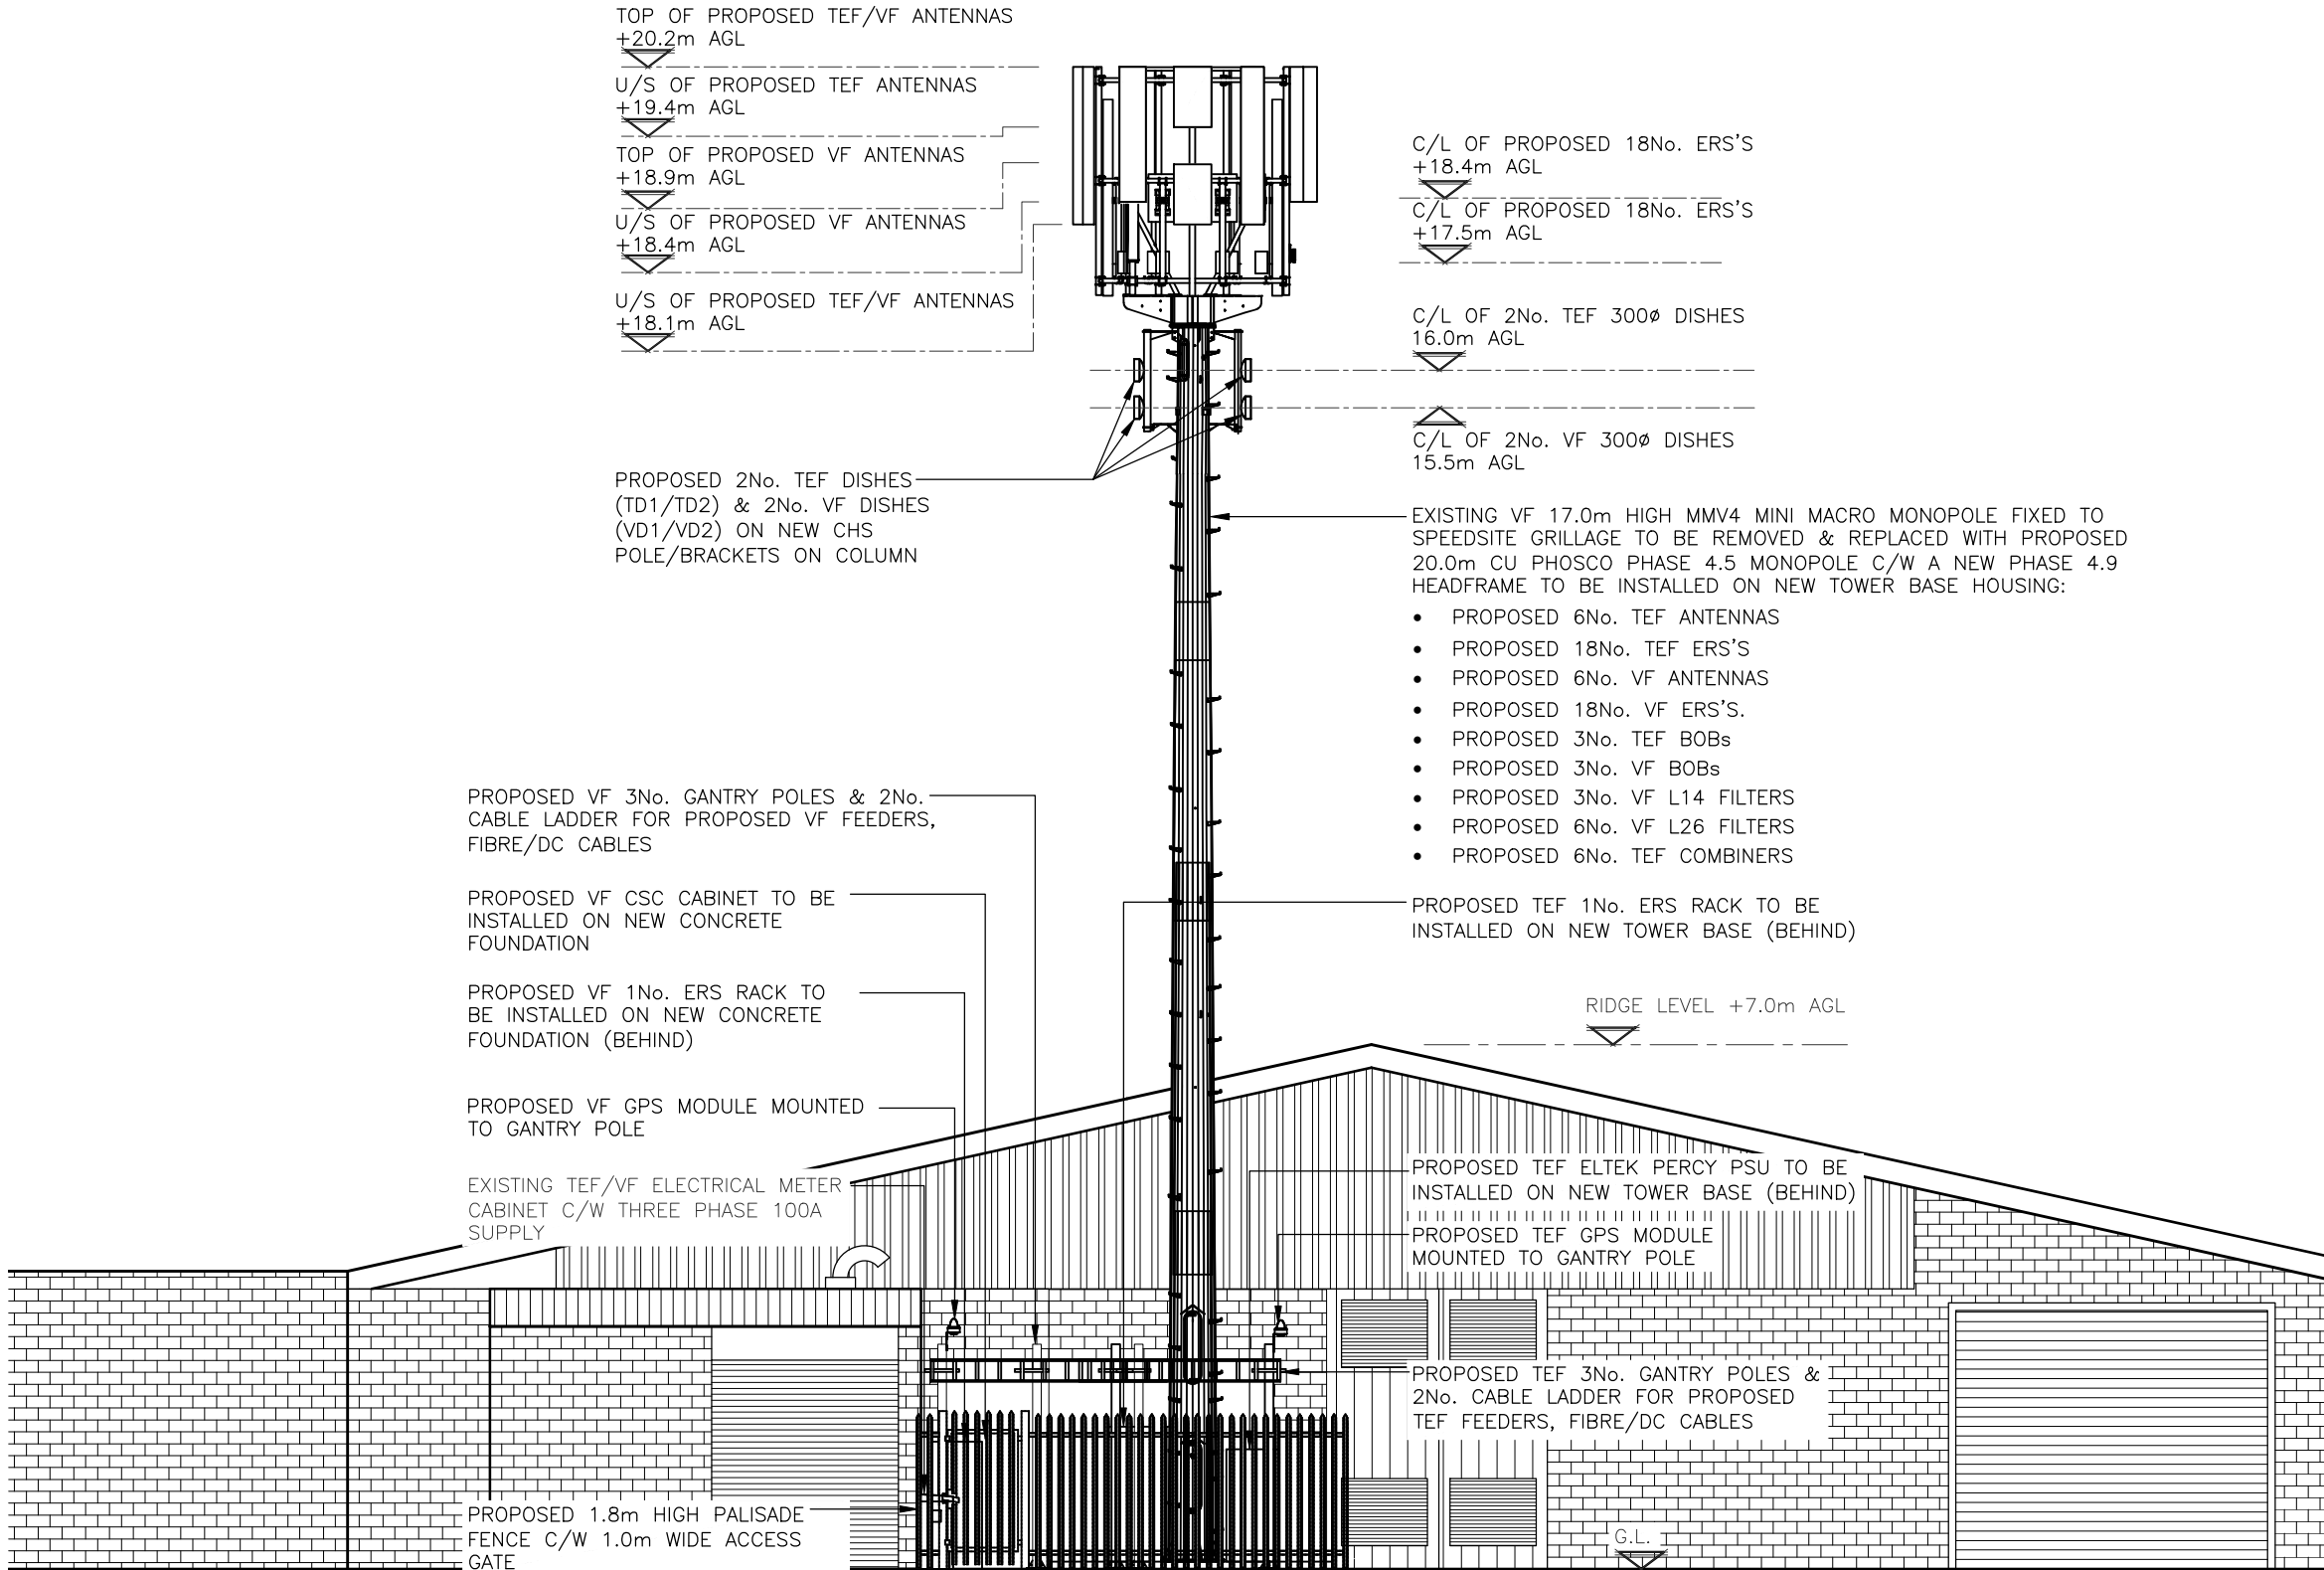

PROPOSED ELEVATION 'A'
(1:100)

The drawings comply with TEF & Vodafone Standard ICNIRP guidelines.
Designed in accordance with CORNERSTONE document: SDN0013

 

ALL DIMENSIONS ARE IN mm UNLESS NOTED OTHERWISE

N.G.R	E: 388524	N: 414910
-------	-----------	-----------

NOTES:

B	Building Detail & Proposed RF Equipment Updated/Dishes Added	A.P	M.C	09.11.21
A	Issued for Approval	S.G	C.T	17.03.21
REV	MODIFICATION	BY	CH	DATE

CLARKEtelecom

Unit E, Madison Place, Northampton Road,
Manchester, M40 5AG
Tel: 0161 785 4500
Fax: 0161 785 4501
Web: www.clarke-telecom.com

O₂

CORNERSTONE - BEACON 3 UNWIND

Cell Name		Opt.
DELL ROAD		A
Cell ID No		
CORNERSTONE	TEF	VF
E302932 126462_29	92801	83590_6
Site Address / Contact Details		
DELL ROAD MANCHESTER GREATER MANCHESTER OL12 6BZ		
Drawing Title: PROPOSED SITE ELEVATION		
Purpose of issue: PLANNING		Dwg Rev:
Drawing Number: 301		B
Surveyed By: E.W	Original Sheet Size: A3	Pack Issue:
Drawn: S.G	Date: 17.03.21	Checked: C.T
	Date: 17.03.21	C