

Dimensioning

Figured dimensions only to be taken from these designs and drawings. Work to annotated dimensions only. All dimensions to be checked on site. Architectural designers to be informed immediately of any discrepancies before work proceeds. Drawings are to be read in conjunction with relevant specifications, structural engineers and service engineers' drawings.




PROPOSED FRONT ELEVATION

1:50 @ A1




Key

- | | |
|---|---------------------------------|
| 1 | Red Facing Brickwork |
| 2 | Perforated Roller Shutter- Grey |
| 3 | Dark Grey Cladding- RAL TBC |
| 4 | Rooflights - RAL TBC |
| 5 | Roof Cladding - Grey |
| 6 | Signage |
| 7 | High Security Door - Colour TBC |

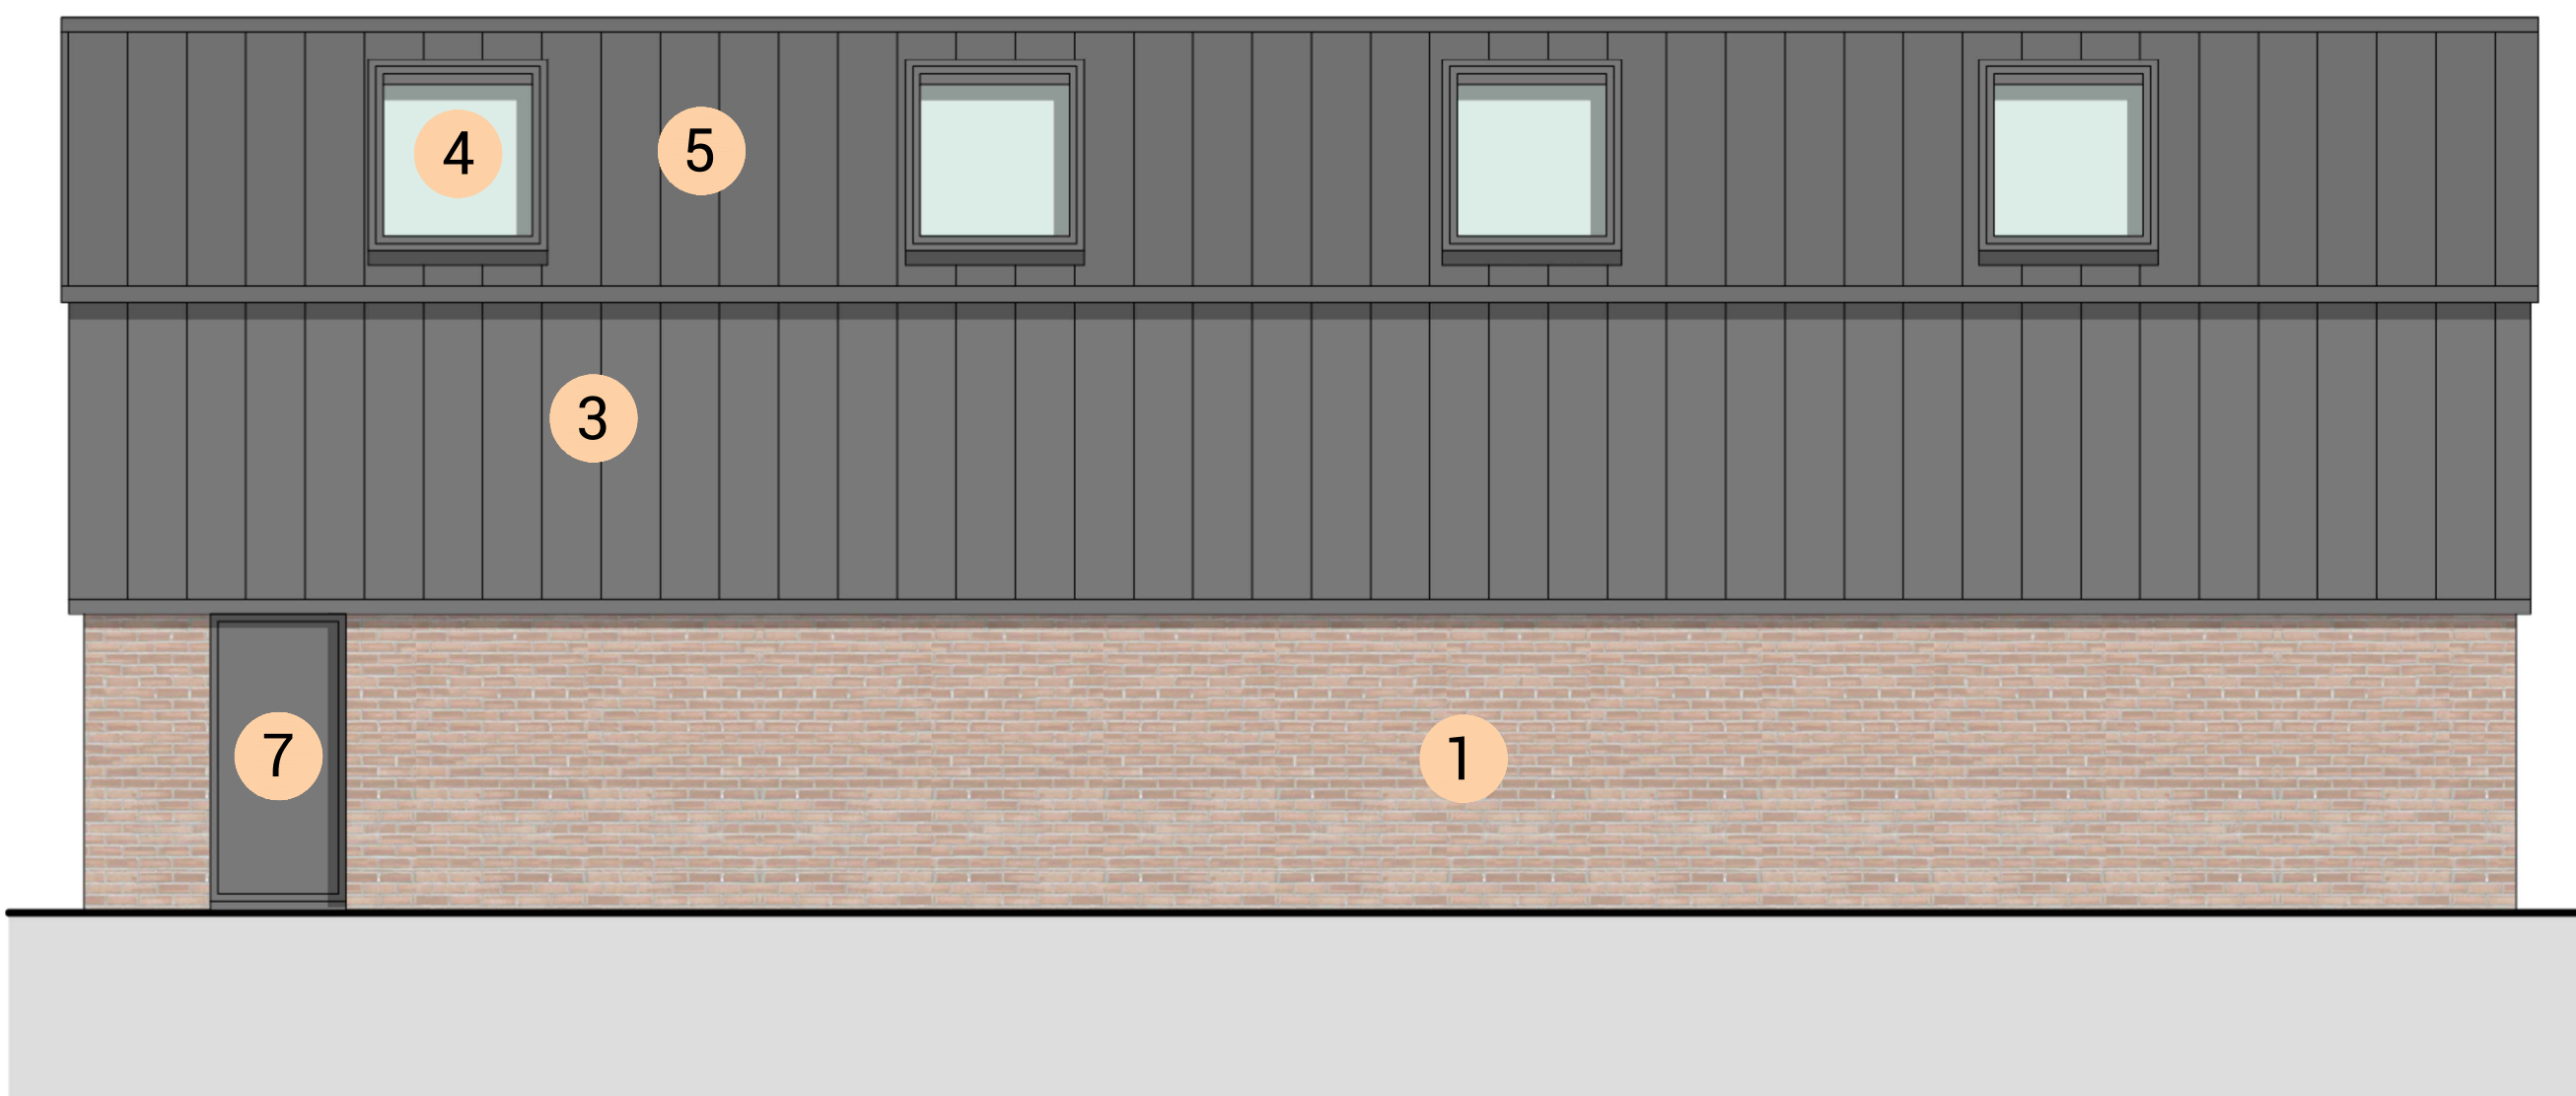


PROPOSED REAR ELEVATION

1:50 @ A1

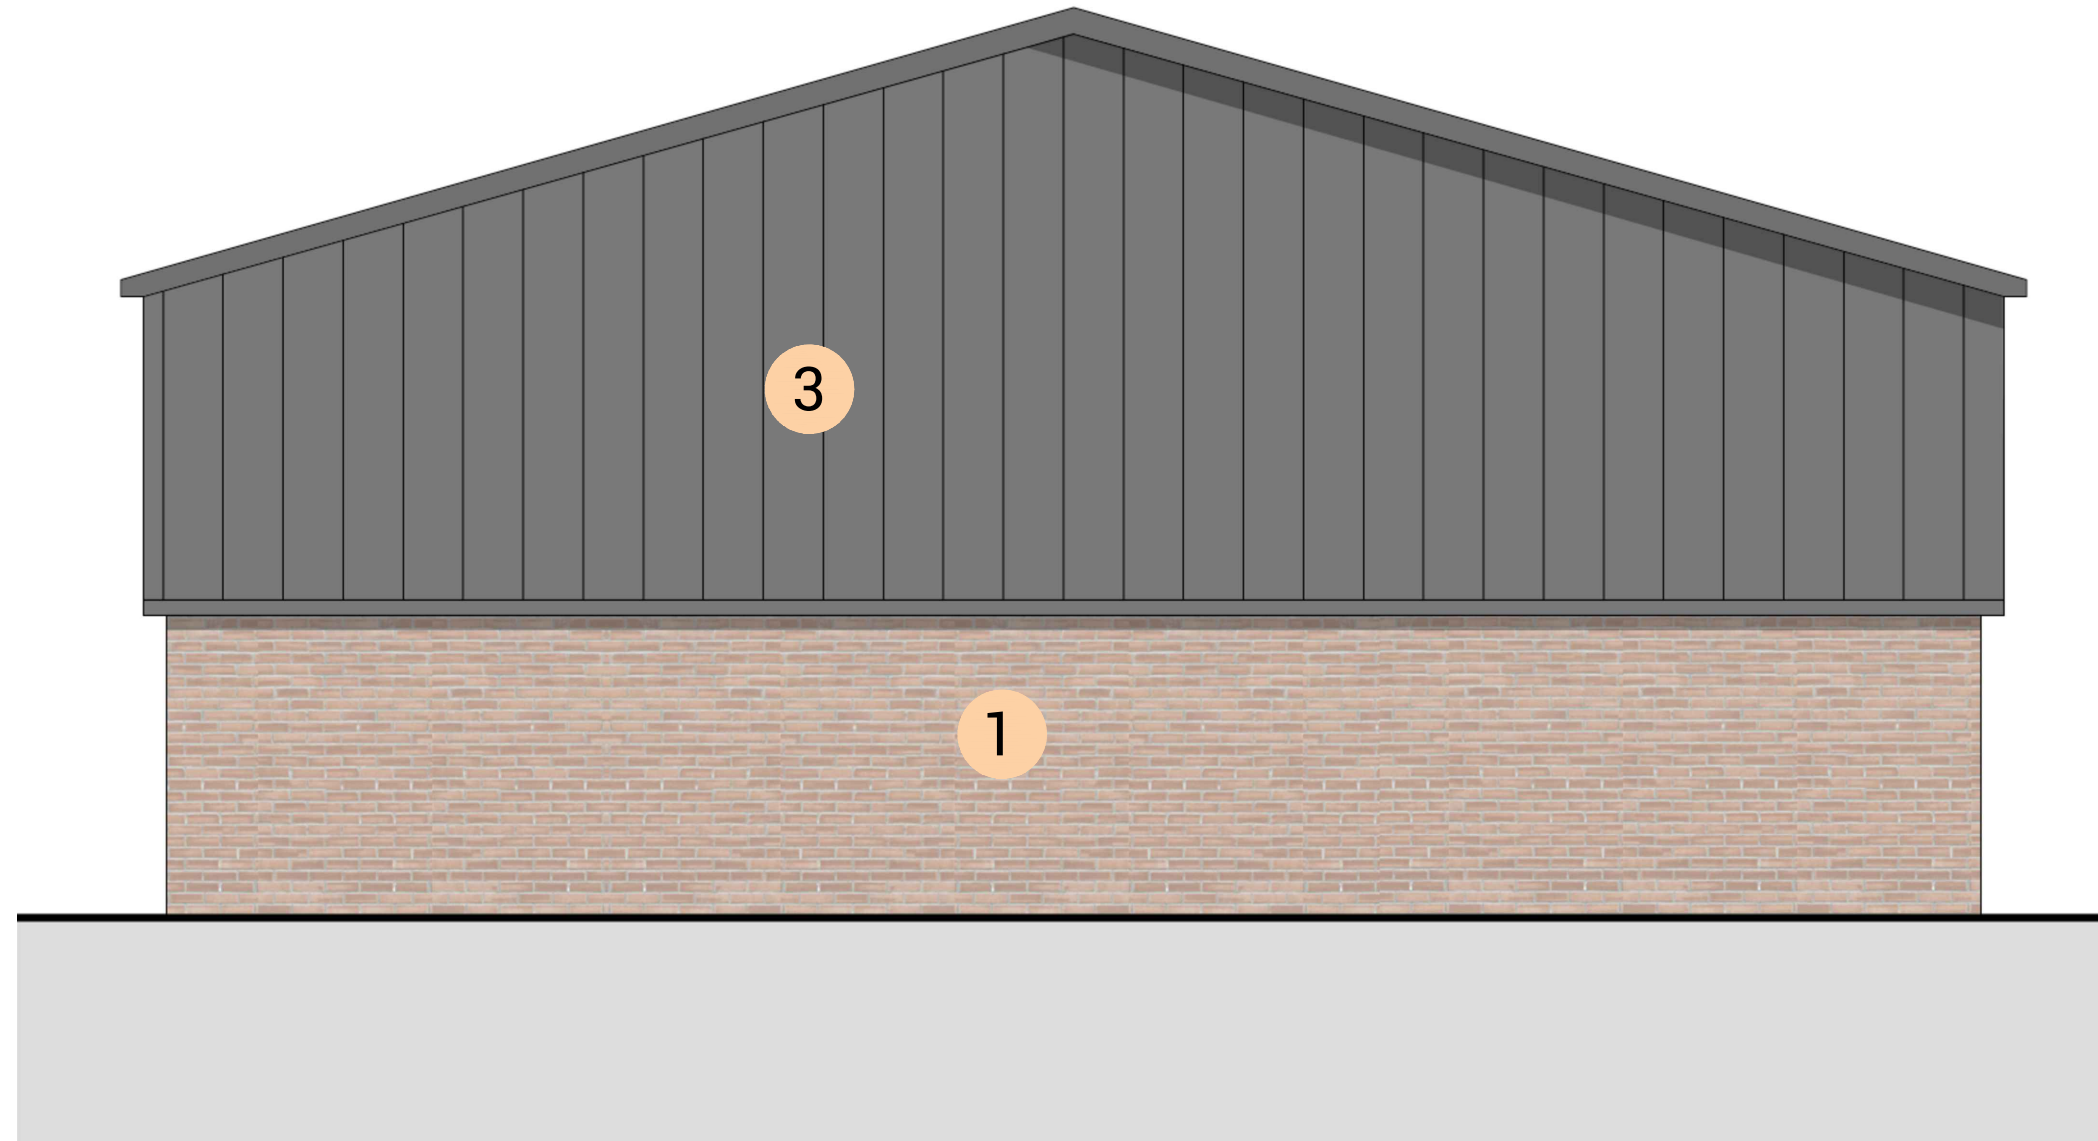

PROPOSED SIDE ELEVATION

1:50 @ A1

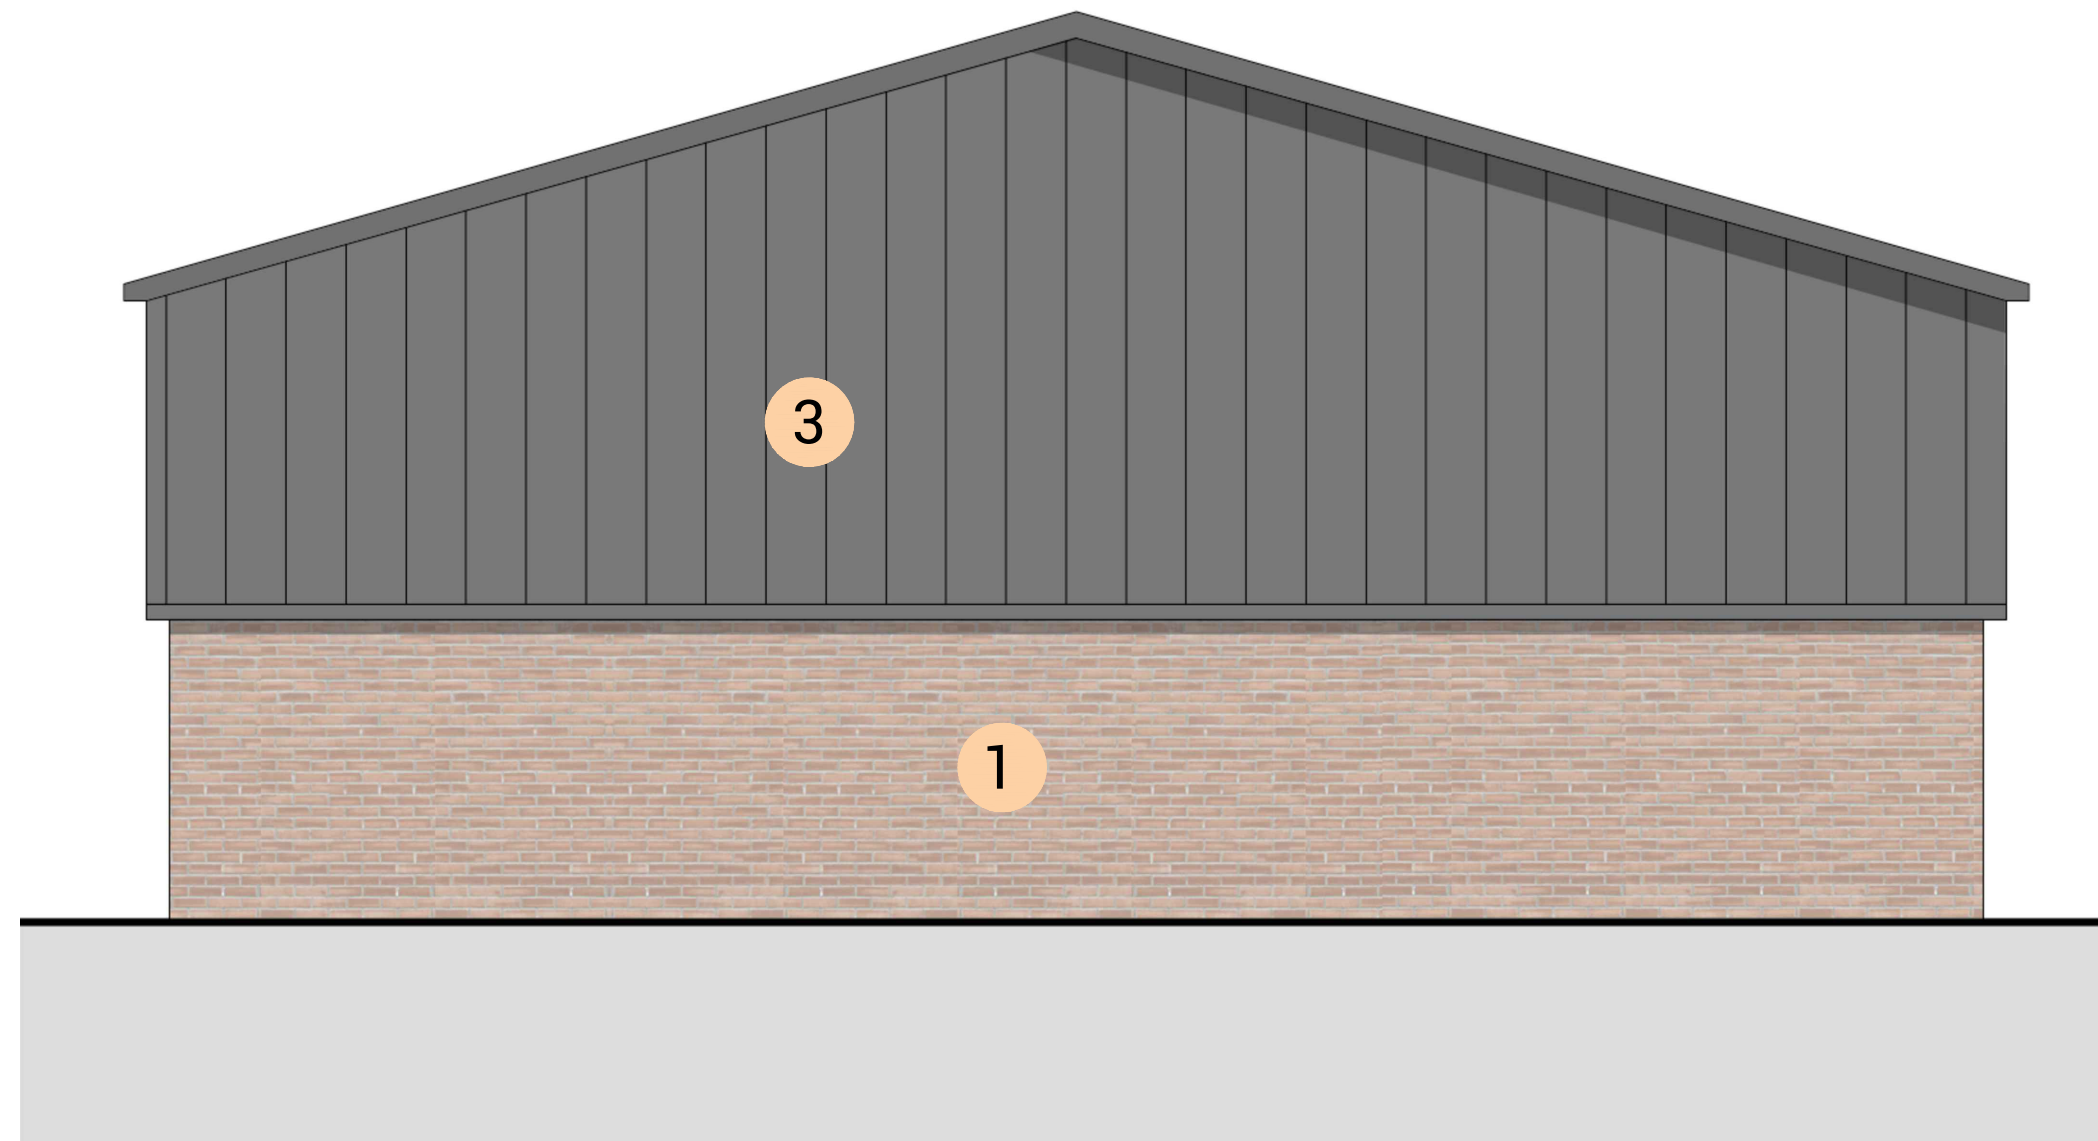

PROPOSED SIDE ELEVATION

1:50 @ A1

Rev	Date	Description
-	14/03/25	Issued to client for comments



S A L E E M
A R C H I T E C T S

Architecture | Masterplanning | Graphics

CLIENT:
Property Owner

PROJECT:
Land behind
102 Wood Street
Middleton

TITLE:
Proposed Elevations

SCALE:
1:50 @ A1

DRAWING NO.
Sheet 5

REV:

DATE:
March 2025