




1 Existing North Elevation
1 : 50



2 Existing East Elevation
1 : 50



3 Existing South Elevation
1 : 50

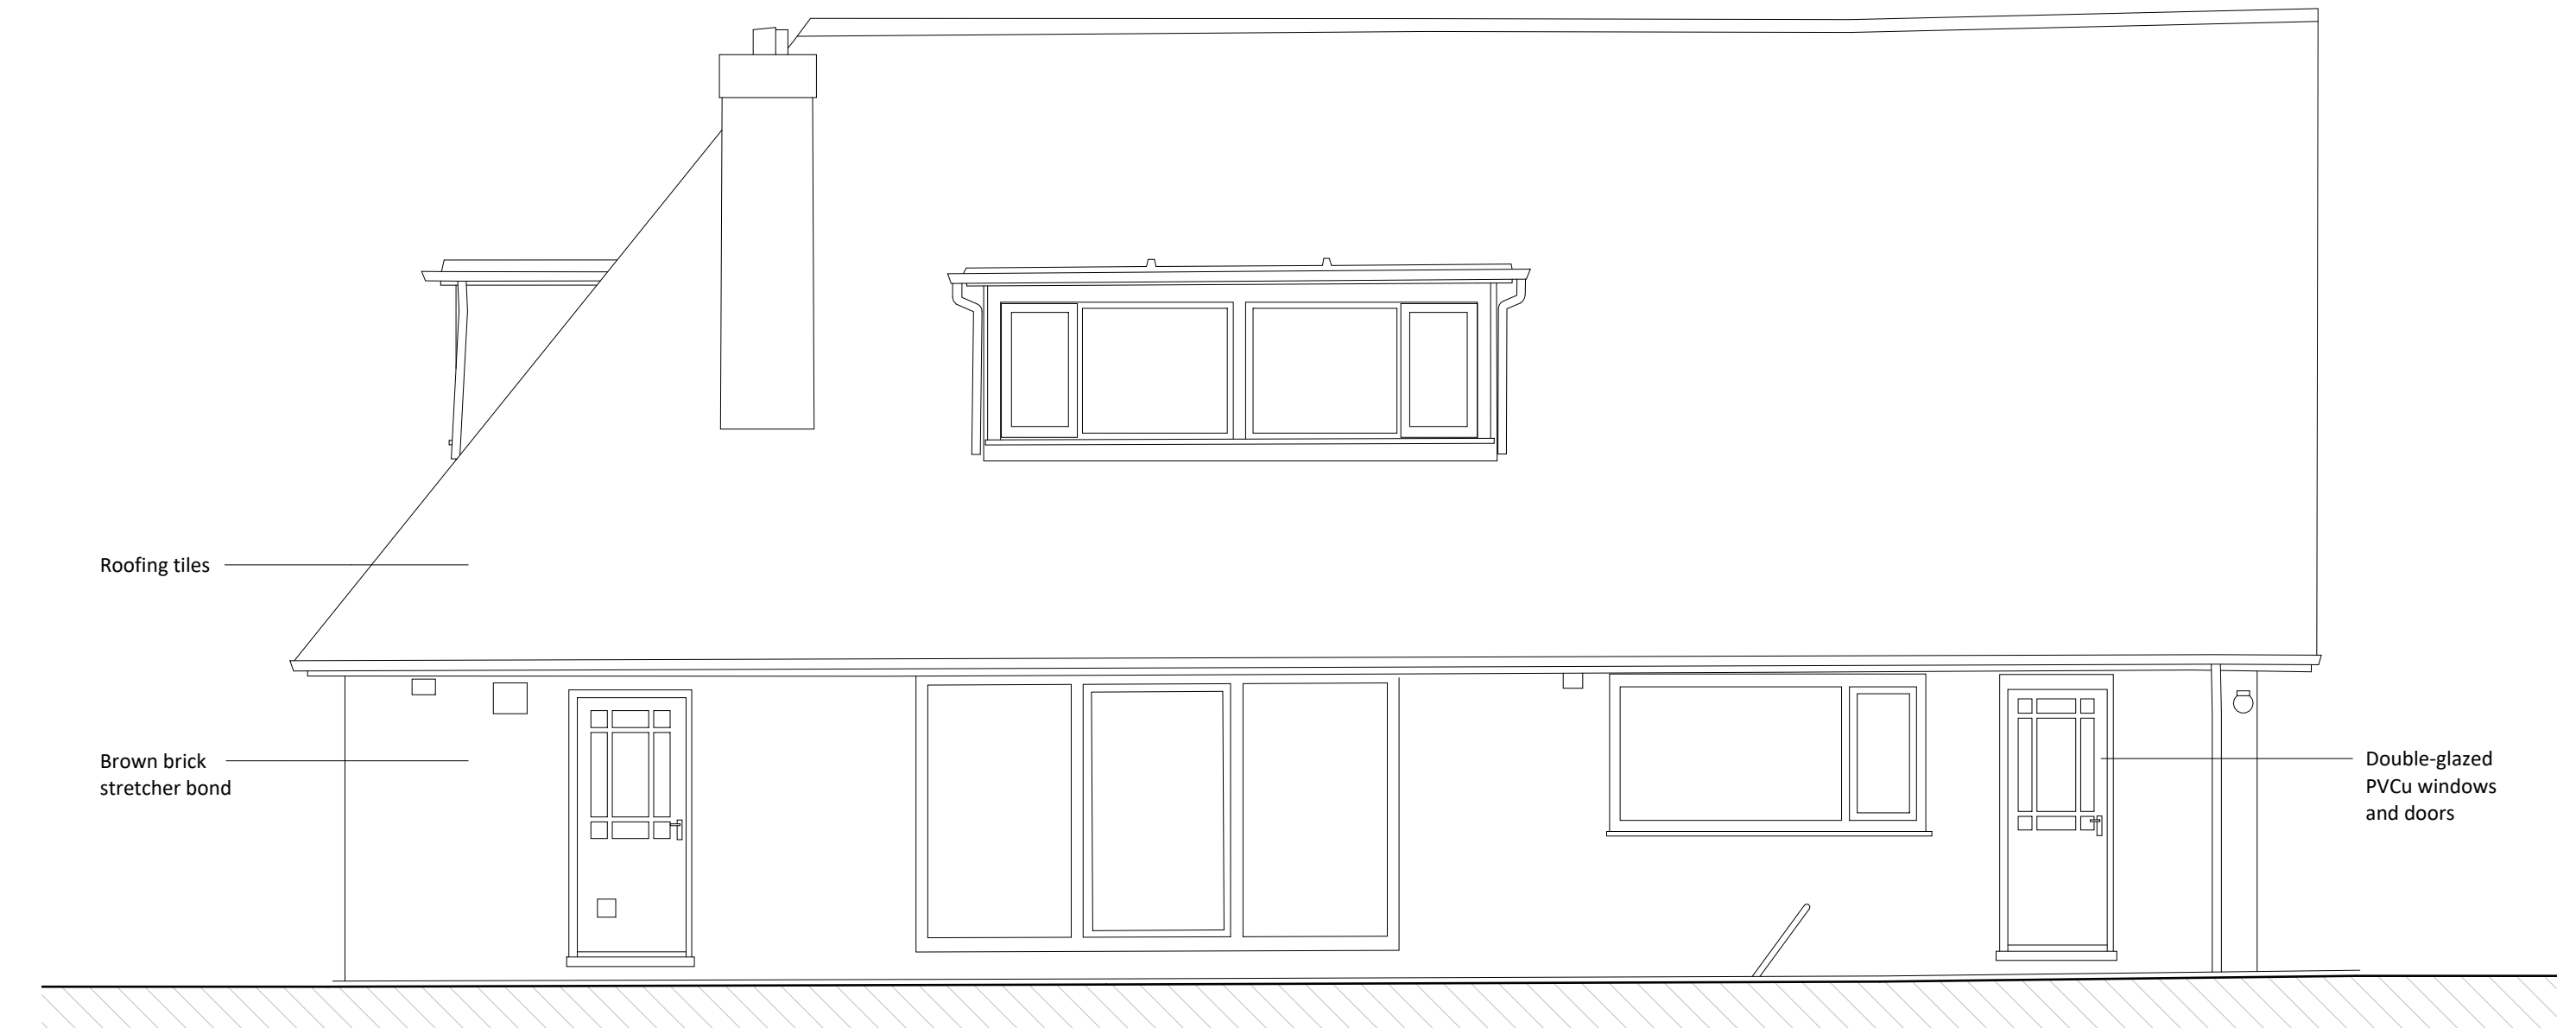

4 Existing West Elevation
1 : 50

0m 1m 2m 3m 4m 5m
SCALE 1:50 @ A1

General Notes

1. This drawing remains copyright of Progress in Practice and may not be reproduced or copied without consent in writing.
2. Do not scale drawing - use figured dimensions only.
3. Any discrepancies between site and drawings to be reported to the architect immediately.
4. Read in conjunction with all relevant structural and mechanical & electrical engineers drawings.
5. Dimensions critical to proposed building works must be checked on site before building works commence, as certain assumptions have been made due to lack of accessibility and anomalies in the existing building.

Other Notes

Revision	Date	By	Ck	Notes
P01	27.05.22	KL	HF	Issued for contractor costing
P02	13.07.22	HF	HD	Issued for planning
P03	16.03.23	HF	HD	Amended for planning

Project Address
12 Northdene Drive, Rochdale
Drawing
Existing Elevations
Drawing Number
21012-PIP-V1-XX-DR-A-PL-0200

Drawing Status	Drawn
Preliminary	KL
Date	Checked
27.05.22	HF
Scale	Revision
1:50 @ A1	P03
1:100 @ A3	