


Conway Architectural Design shall have no responsibility for any use made of this document other than for that which it was prepared and issued. This drawing should not be scaled. Work to figured dimensions only.
All dimensions and levels to be checked on site. No building work is to be started until all relevant approvals are in place. Any discrepancies should be reported to Conway Architectural Design. This drawing should not be reproduced without written permission from Conway Architectural Design. **Standard Building Regs Notes are to be provided by Conway Architectural Design prior to a building regs application being submitted.**



East Facing Rear Elevation



South Facing Side Elevation

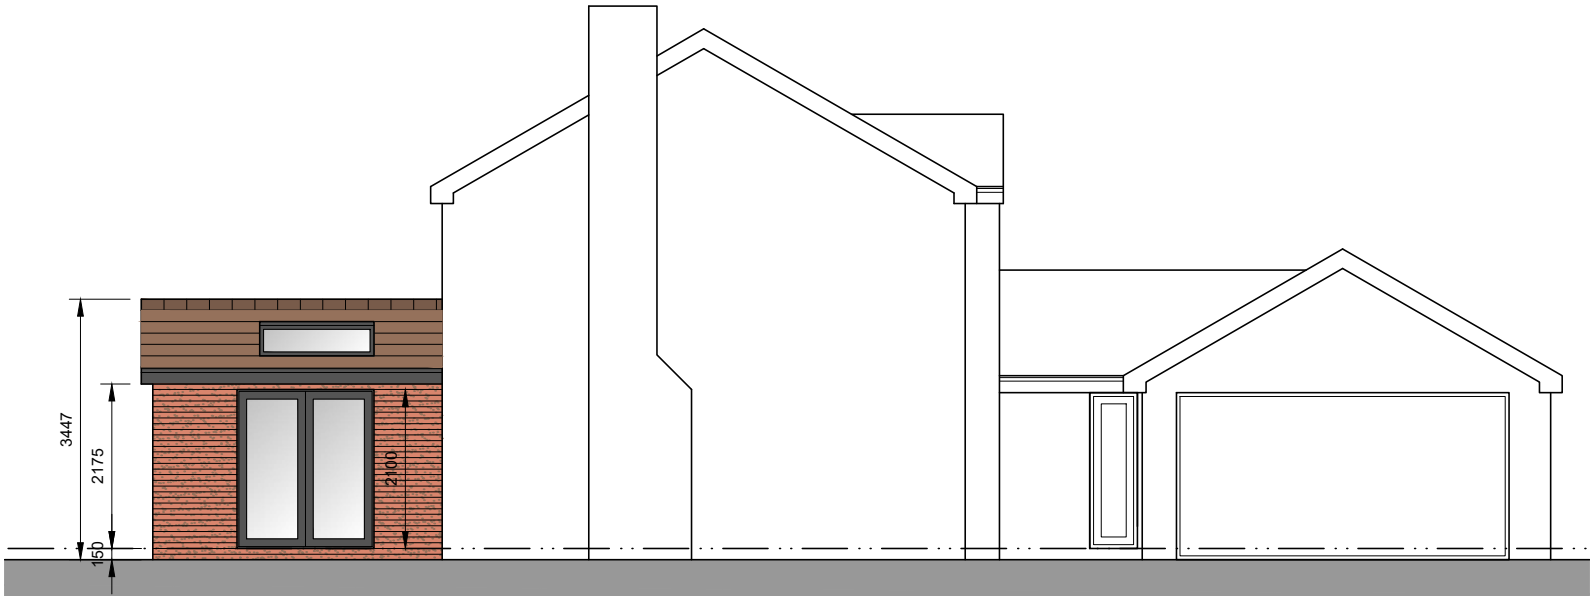

North Facing Side Elevation

New Elevational Finishes

Brickwork	Red multi to match existing
Roof Tiles	Terracotta to match existing
Door	Upvc to match existing
Window	Upvc to match existing
Soffits and Fascias	Upvc to match existing
Rainwater Goods	Upvc to match existing

Conway
Architectural
Design

6 Conway Close
Alkrington
Middleton
Manchester, M24 1EW
E: conway-design@outlook.com

JOB TITLE :
ADDRESS :
DRAWING TITLE :
SCALE :
DRAWN : xxx

Single Storey Rear Extension
1 Walsingham Avenue, Alkrington
Proposed Elevations
1:100 @ A3
DATE : 17.02.23

JOB NO./
DWG NO.

711-08A