




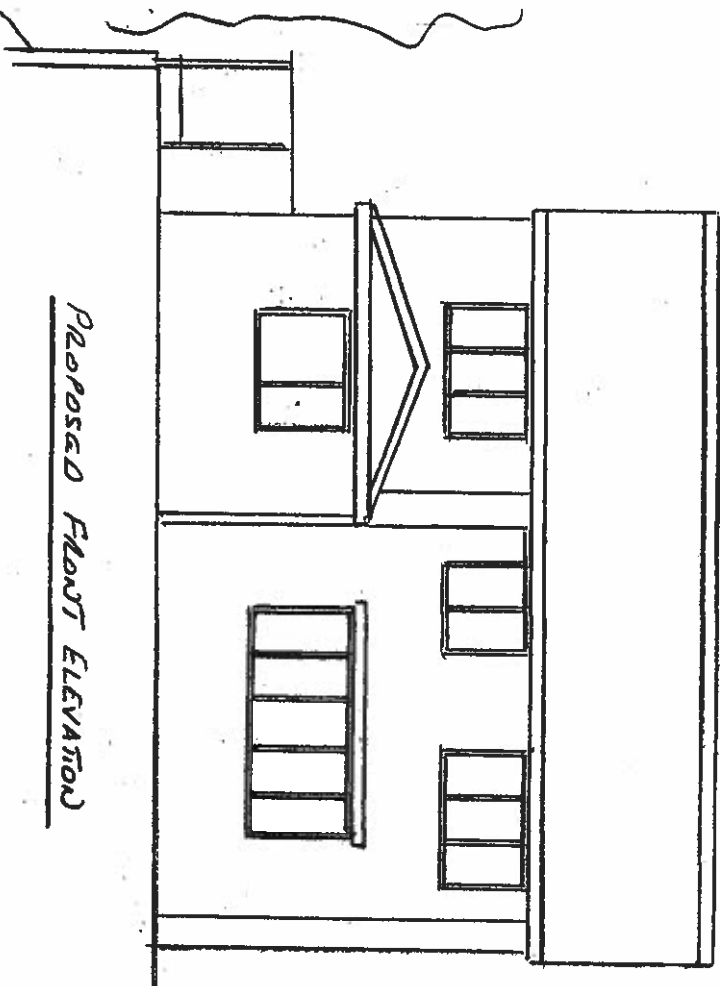


Proposed Front Elevation

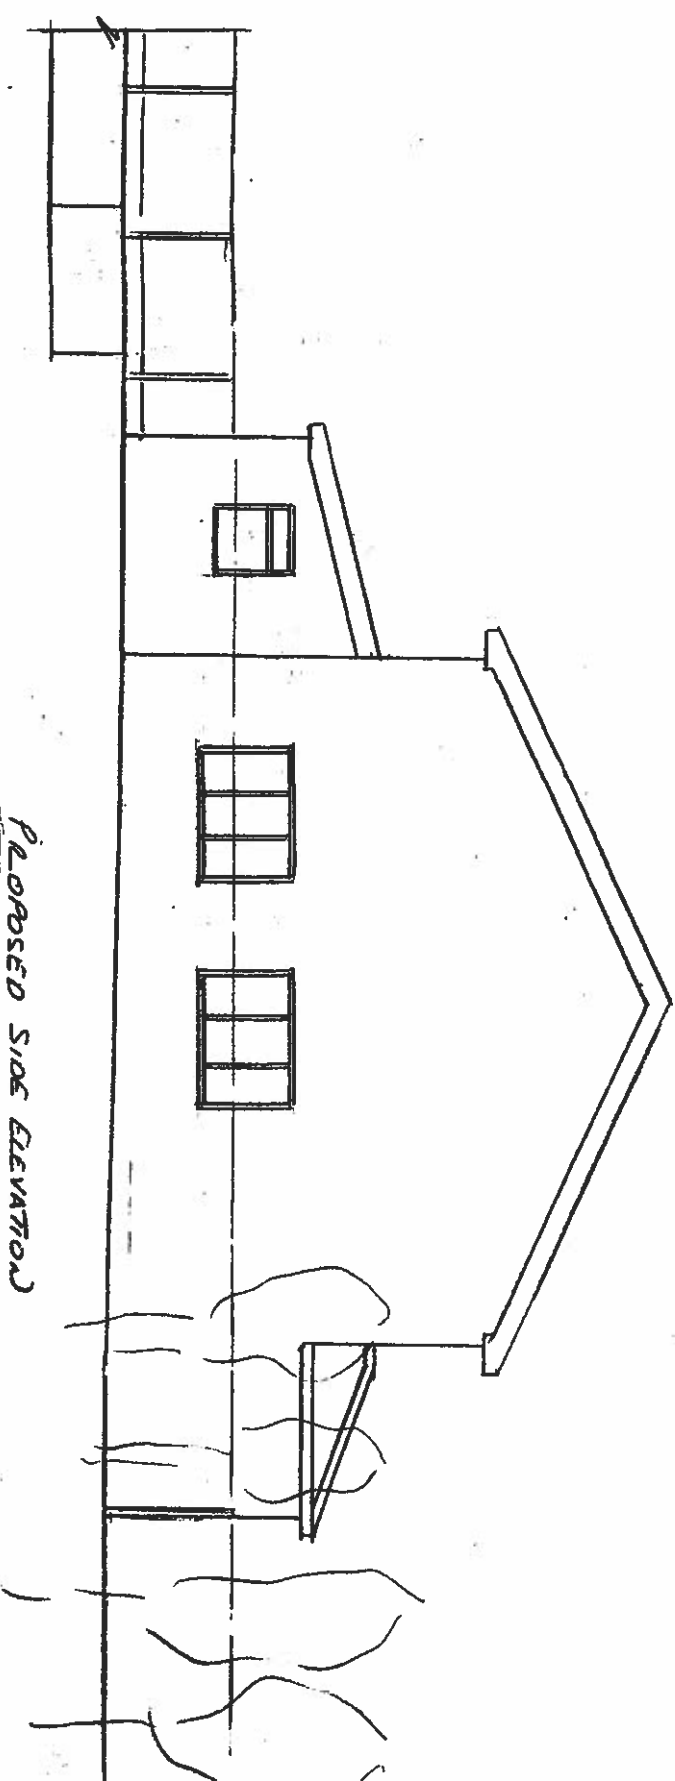

Proposed Side Elevation

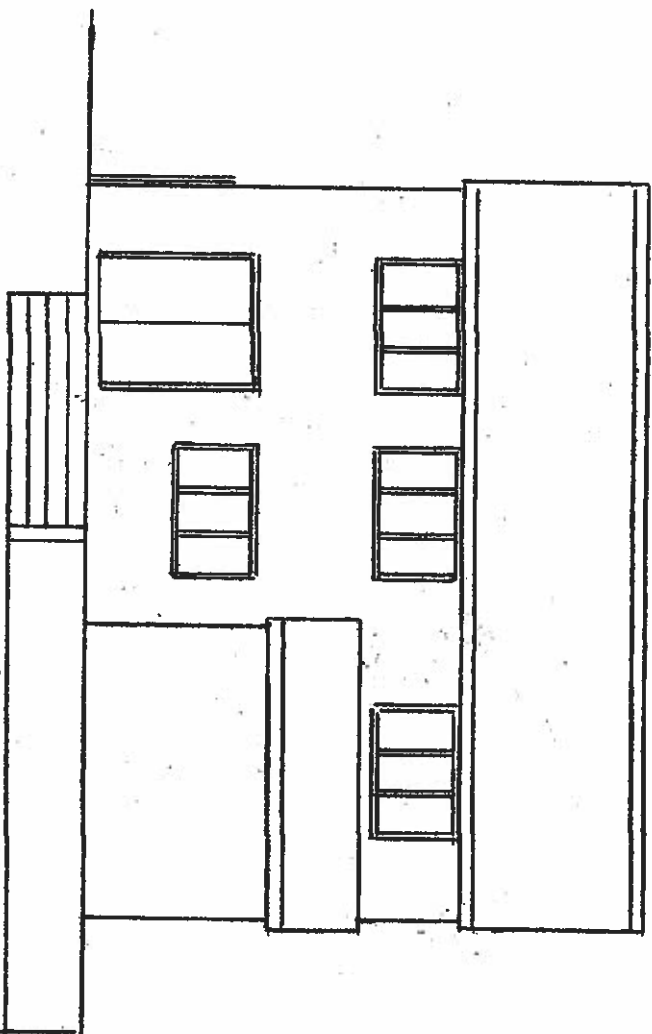

Proposed Rear Elevation

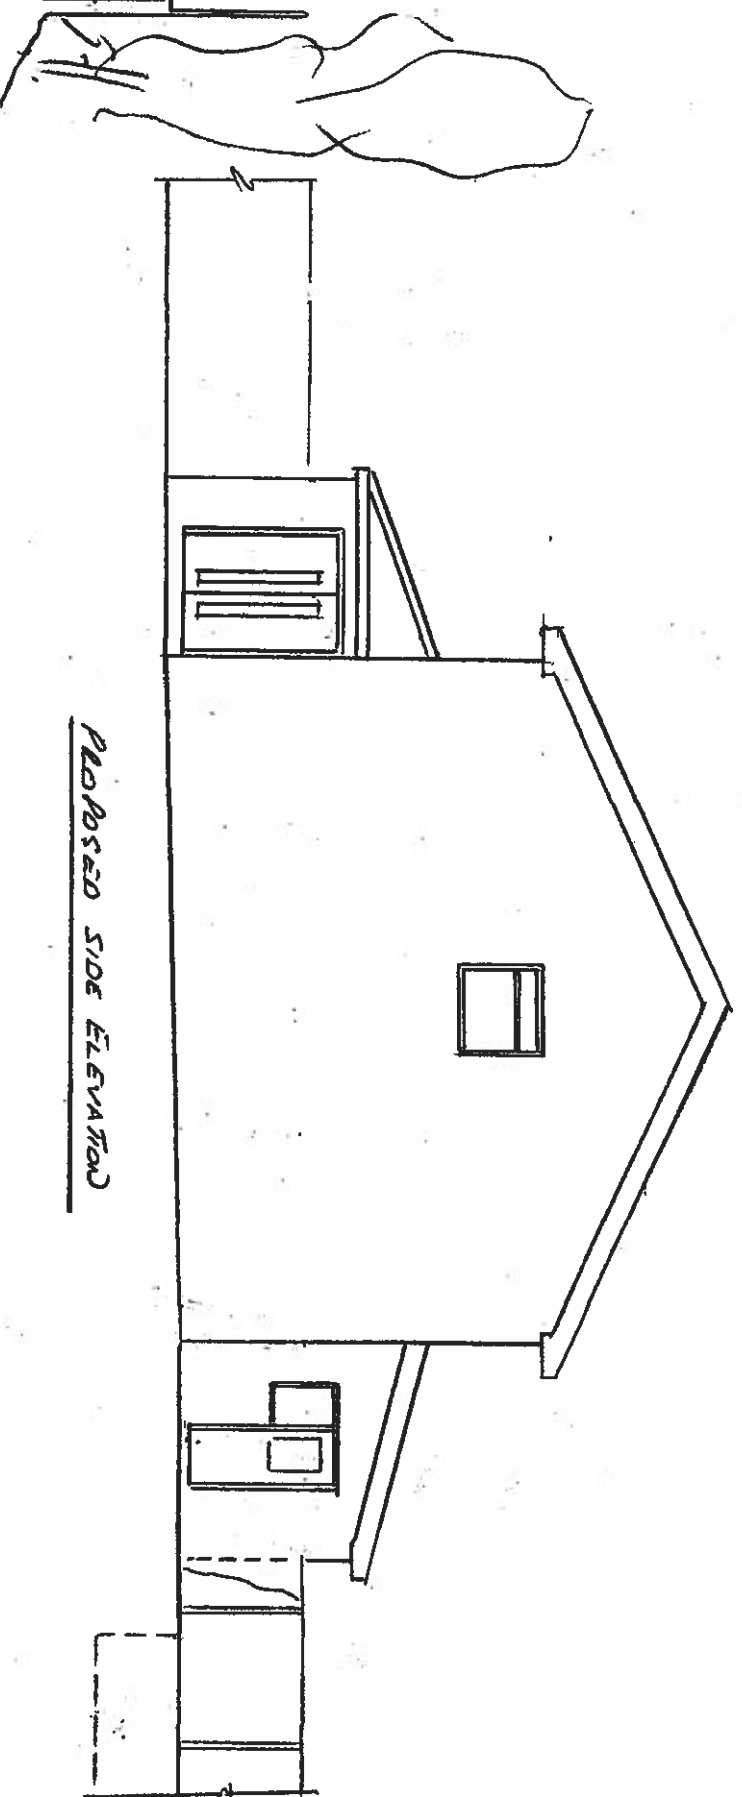

Proposed Side Elevation

Rochdale BC
28 MAR 2023
Planning and Development
Service

Thompson Designs
Tel 0161 705 1458 Mob 07884 318634
Sheet 3
Proposed Elevations
30 Bates Close
Rochdale OL11 2TU
Scale 1:100 @ A3 Date January 2023