



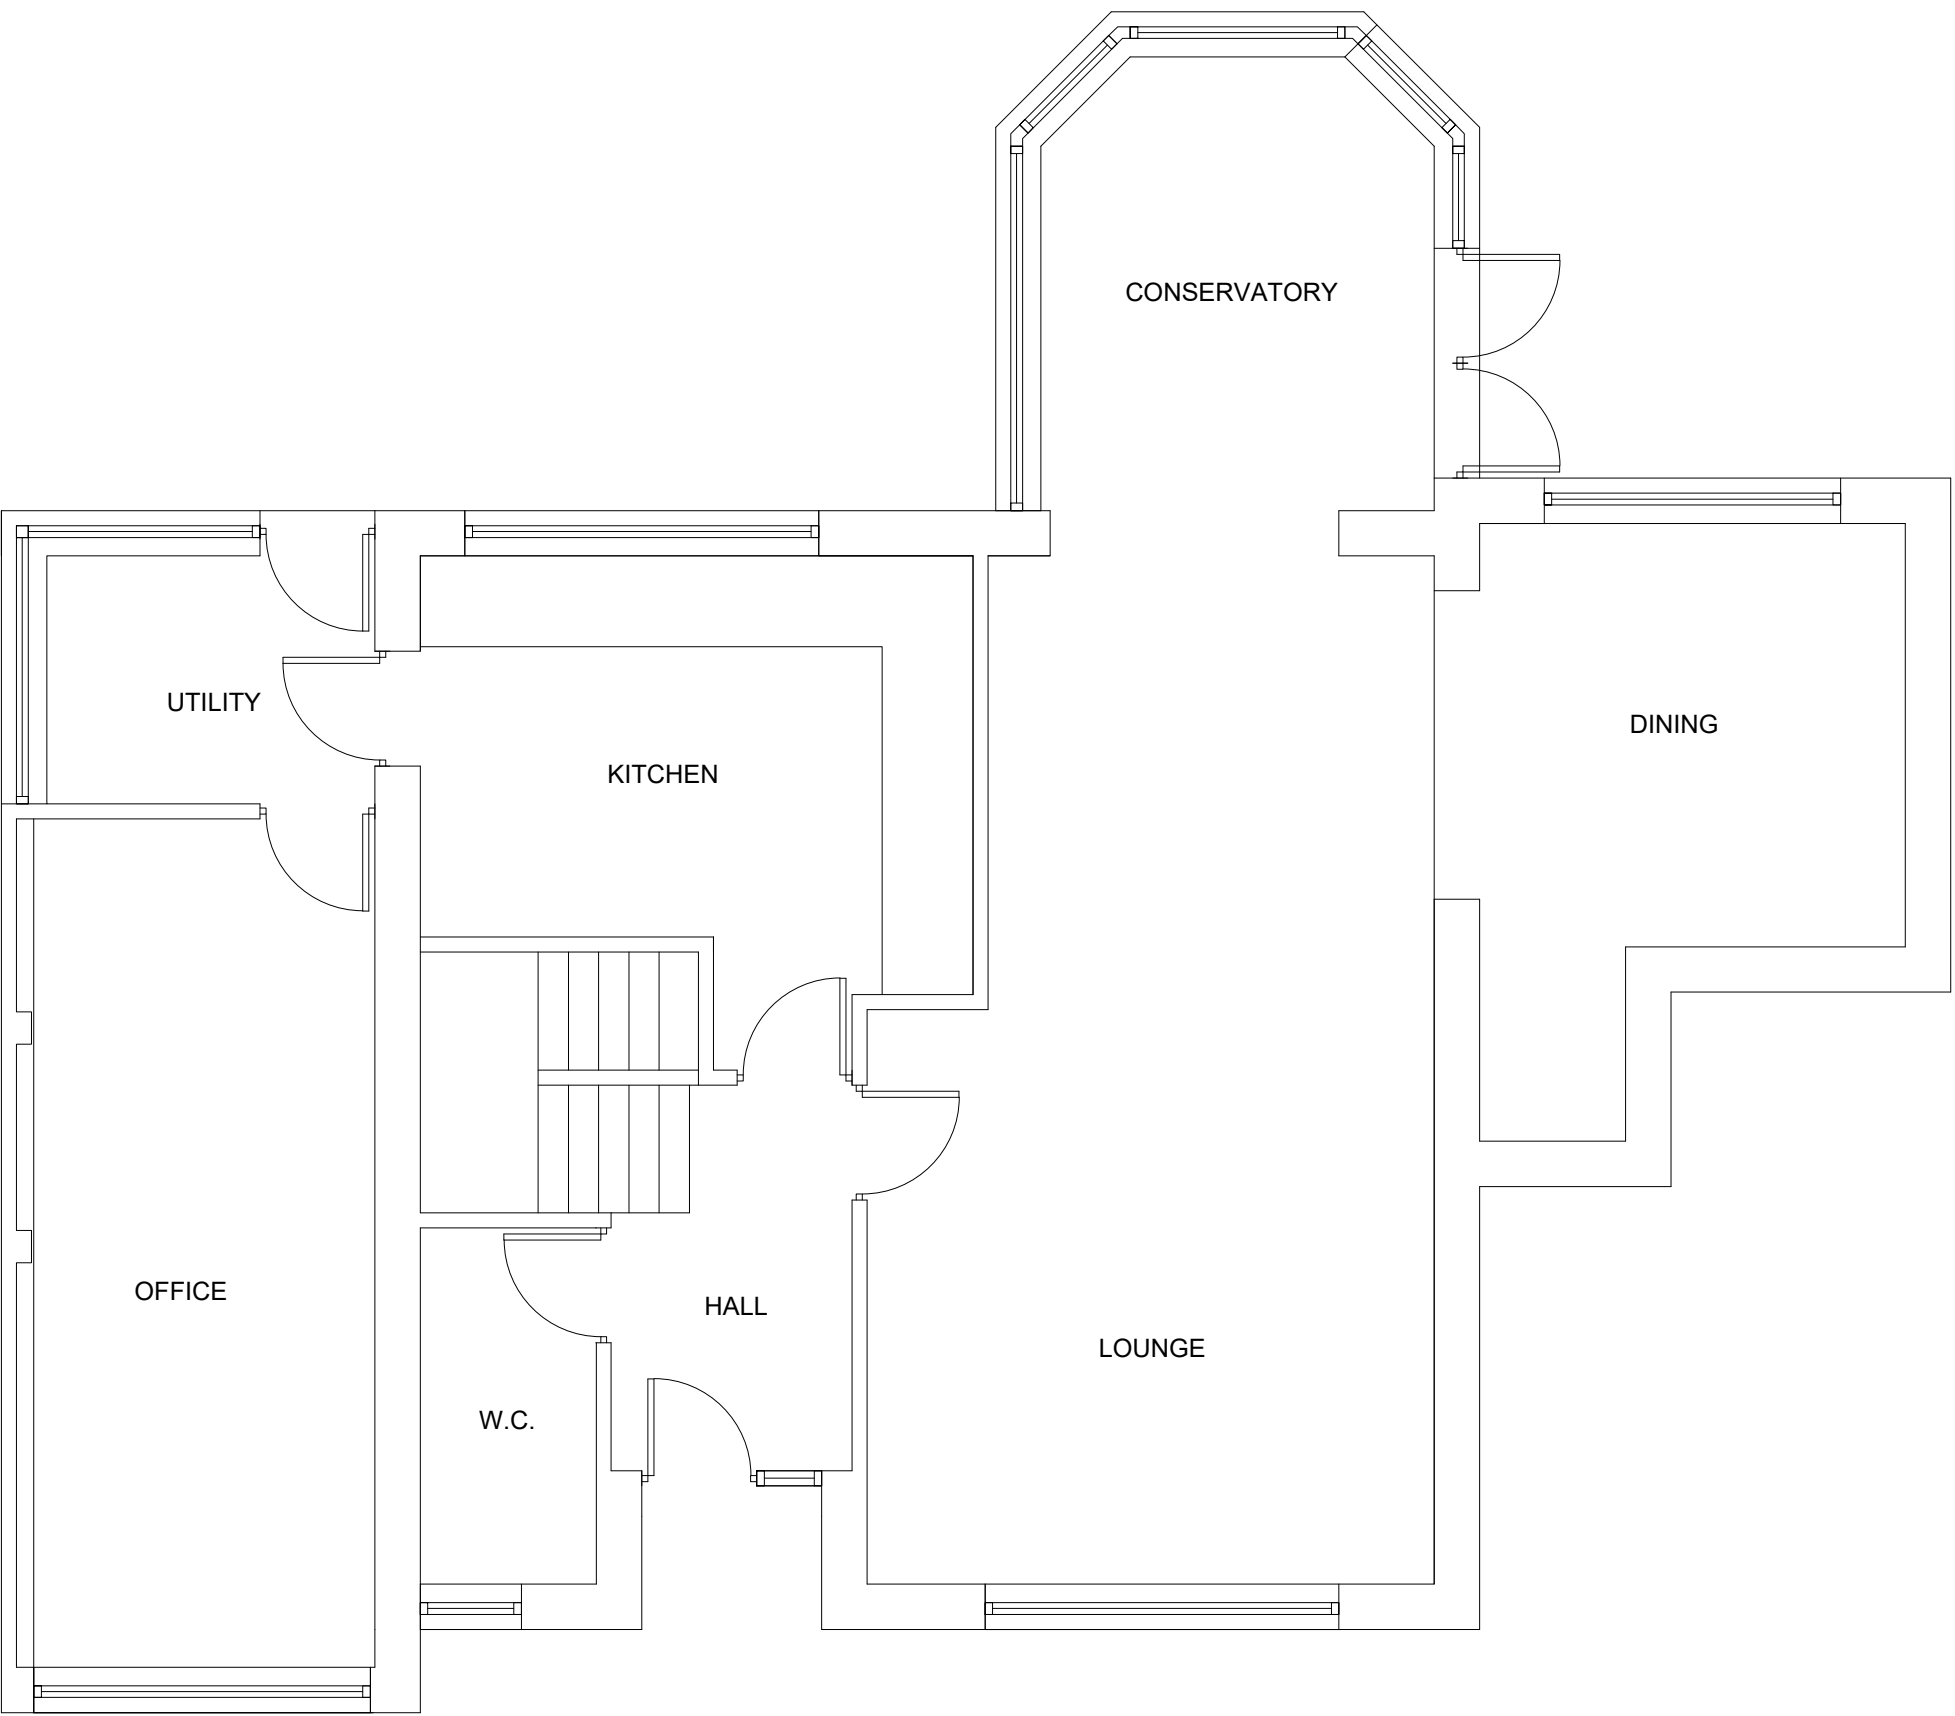


EXISTING GROUND FLOOR PLAN (1:50)

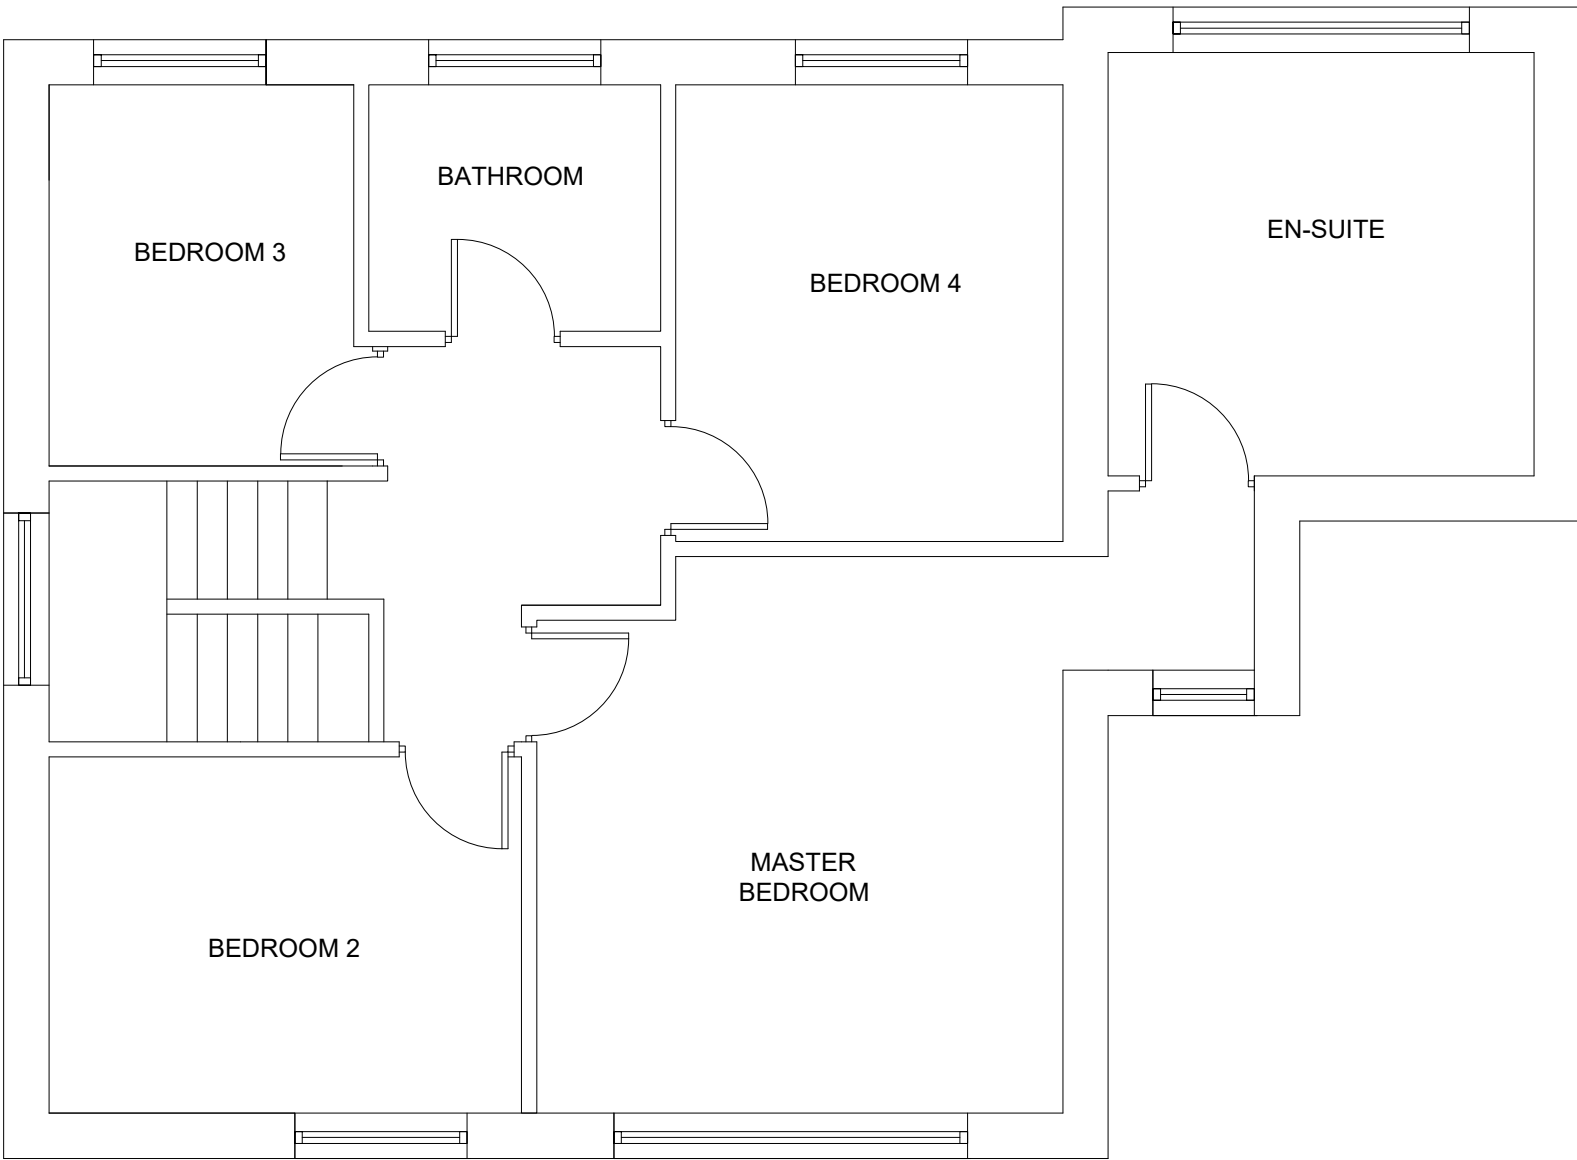

EXISTING FIRST FLOOR PLAN (1:50)



PROPOSED GROUND FLOOR PLAN (1:50)

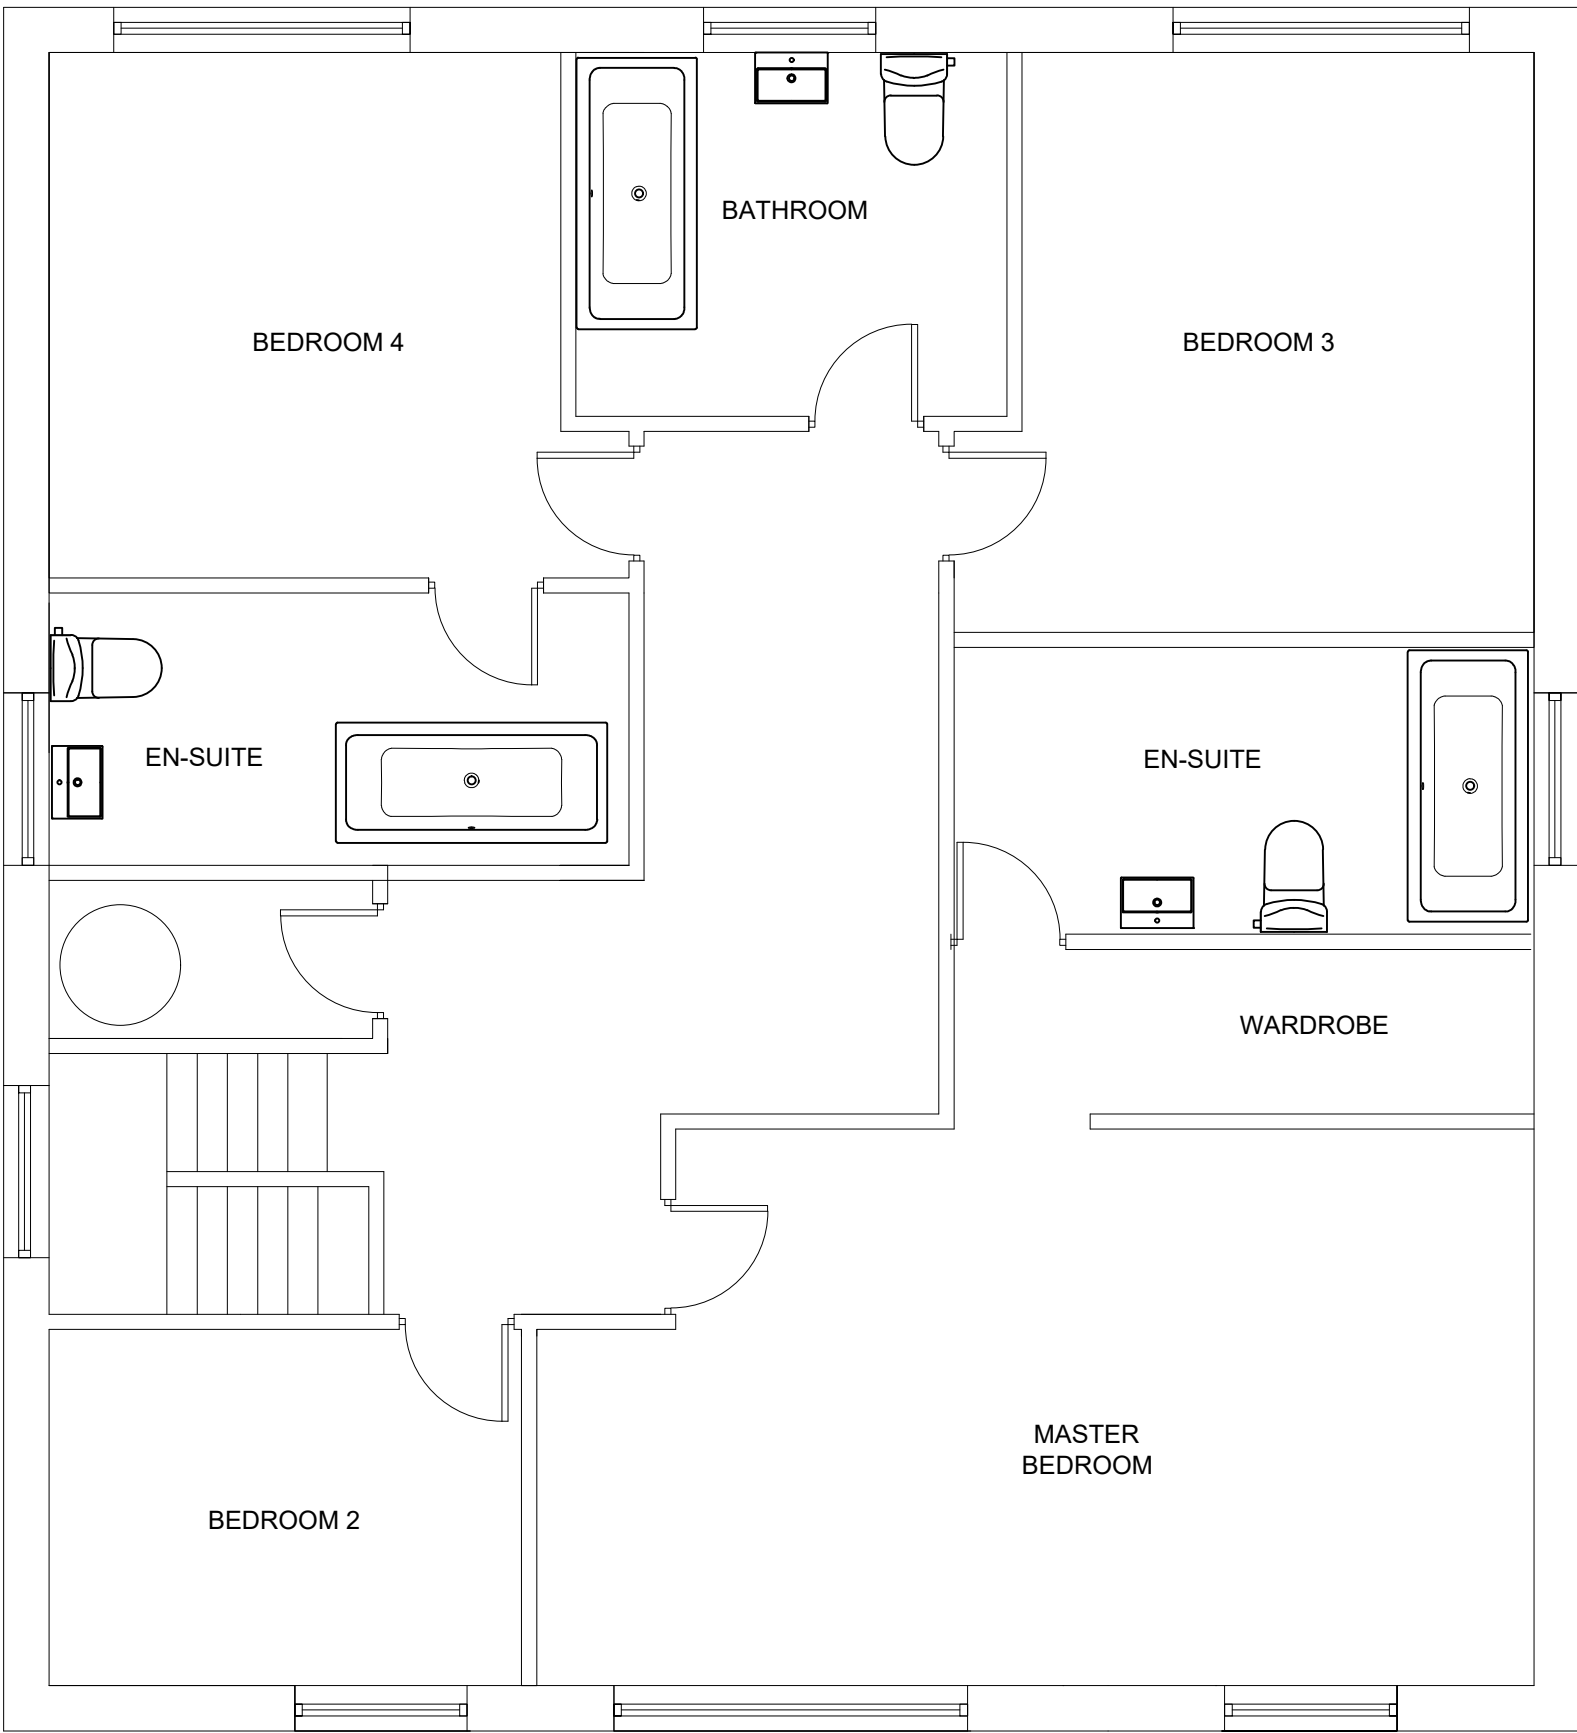

PROPOSED FIRST FLOOR PLAN (1:50)

IMPORTANT	
This drawing is copyright and remains the property of this practice	
Do not scale this drawing	
All dimensions to be checked on site	
REVISION STATUS	
S Information issued for feasibility or scheme design	
T Information issued for tender purposes only	
C Information issued for Construction	
NOTES	

B	31.03.23	FIRST FLOOR AMENDED	
A	27.01.23	FIRST FLOOR AMENDED	
REVISION	DATE	DESCRIPTION	
CLIENT			
Mr & Mrs KEGGIN			
PROJECT			
20 FOXGLOVE COURT			
ROCHDALE			
DRAWING TITLE			
EXISTING & PROPOSED PLANS			
-			
SCALE	DATE	DRAWN	CHECKED
1:50 @ A1	NOV '22	DJO	DJO
DRG NO.	REVISION		
4902-22-01	B		

13 Gillbrand Street
Chorley PR7 2EJ
Tel: (01257) 249882
Fax: (01257) 231515
e-mail: info@partington-associates.com
www.partington-associates.com

Partington & Associates Limited