




Revision	Description	By	Date
P02	Issue of Stage 3 Final Drawings	BN	09/11/23
P01	Issue of Drawing Package	BN	10/10/23

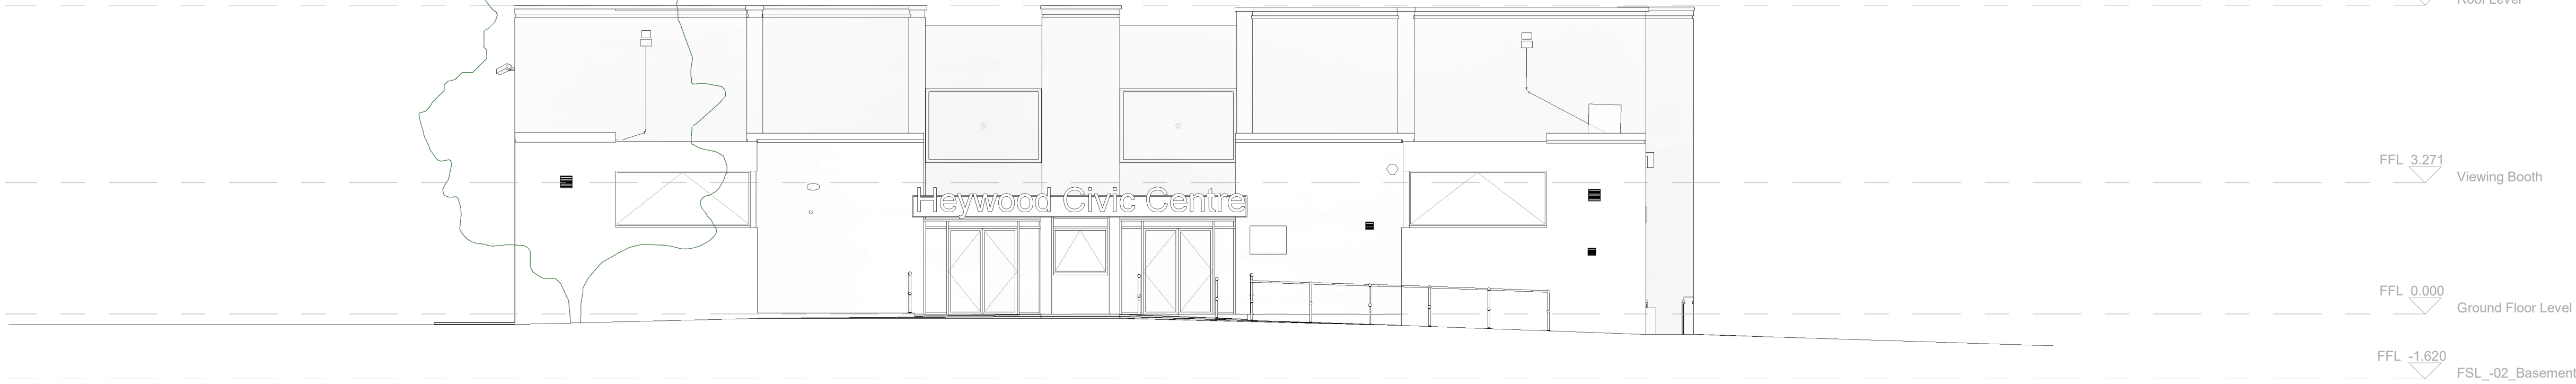

Existing North Elevation

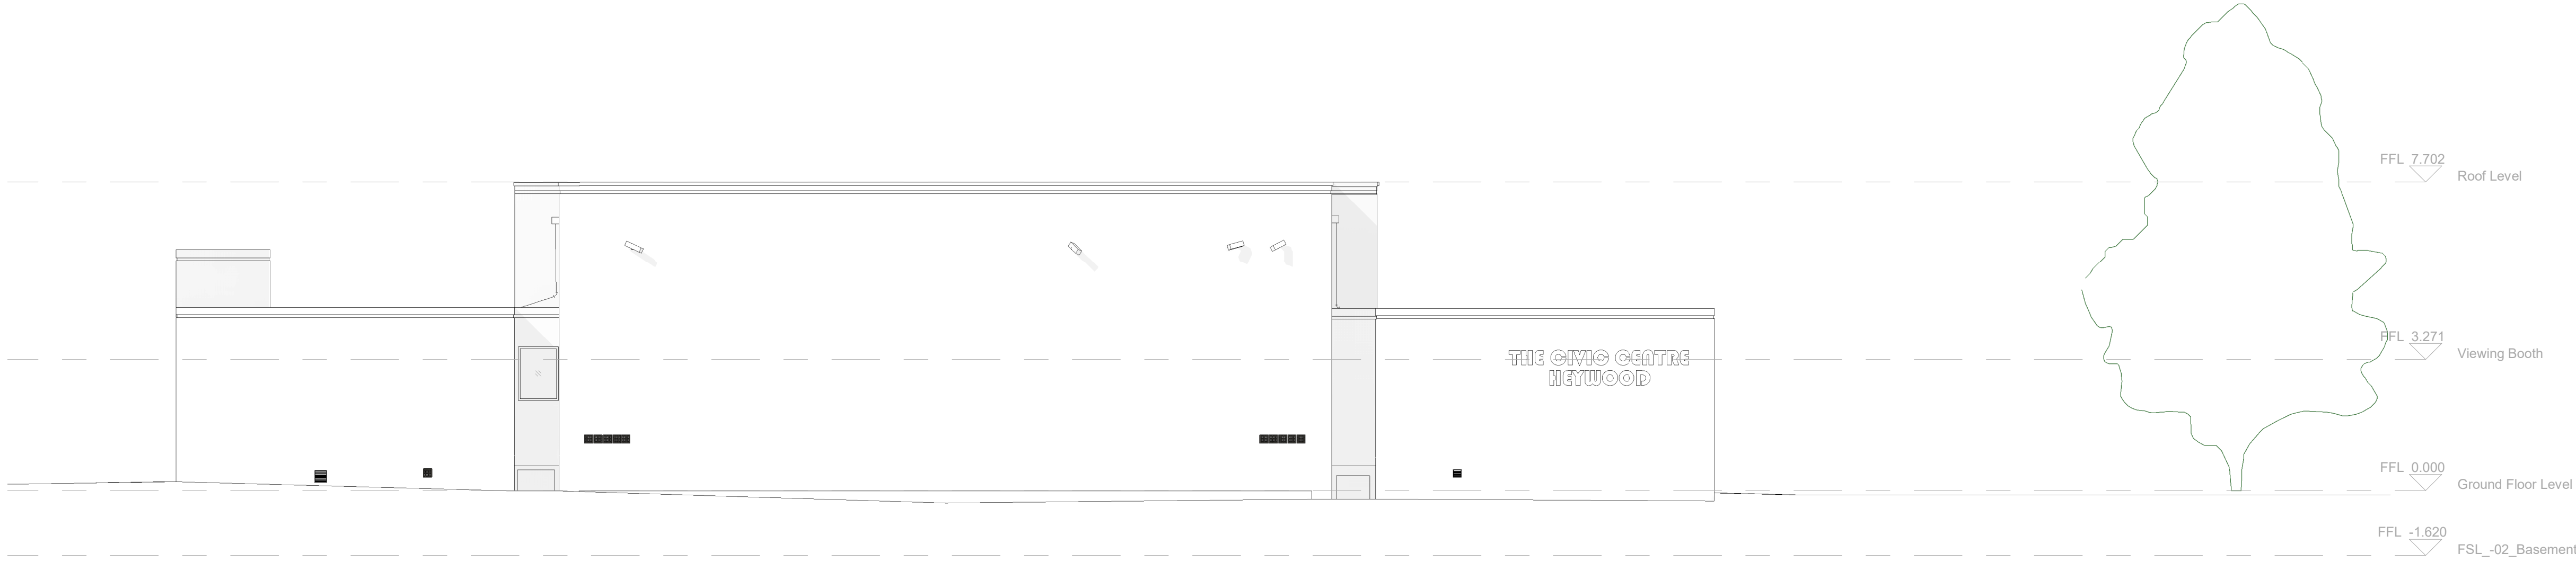


Existing East Elevation

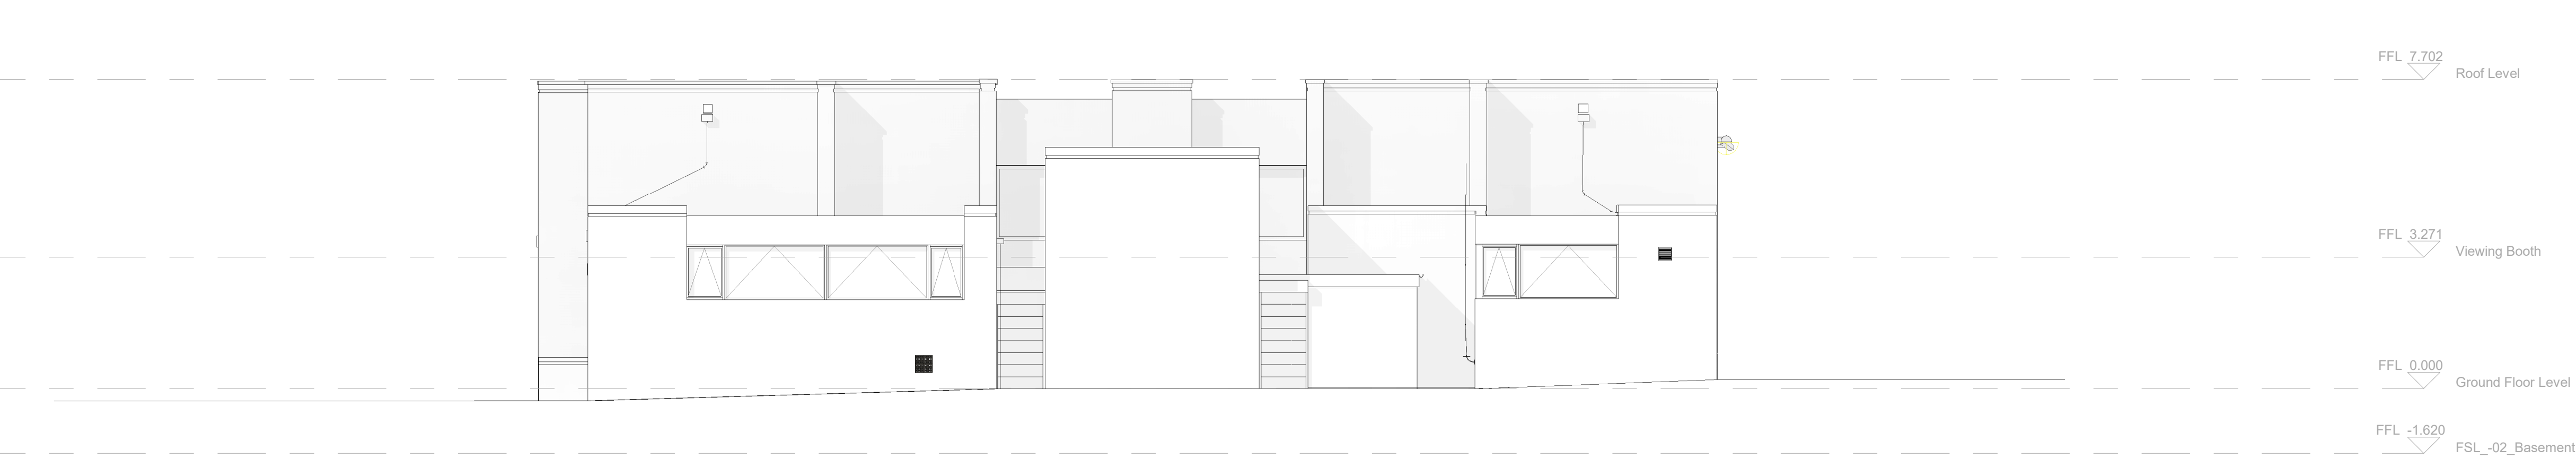

Existing South Elevation




Existing West Elevation

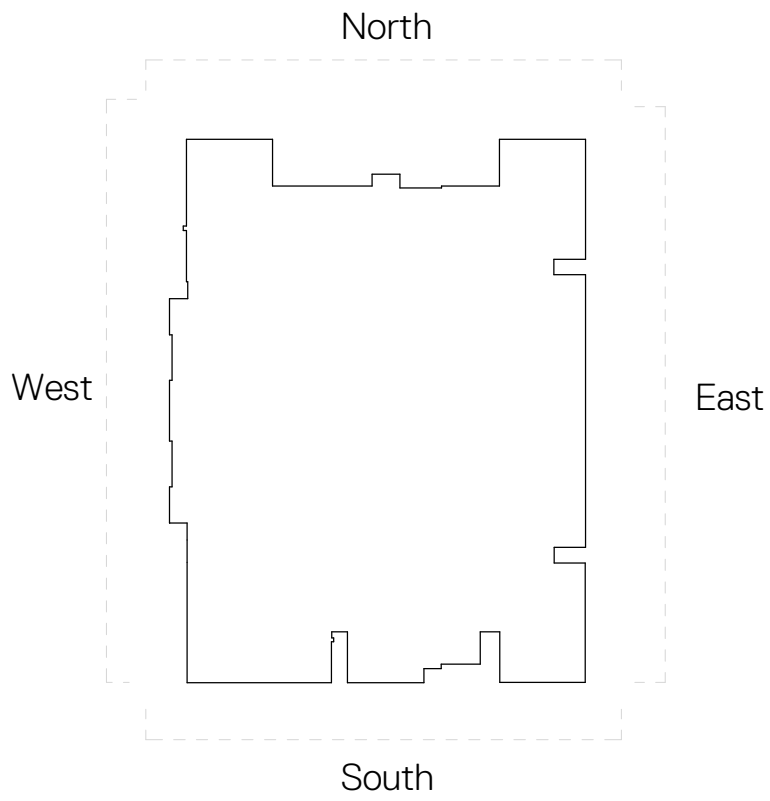

RIBA STAGE 3

1:100

 

Notes:
DO NOT SCALE. Use figured dimensions only. The contractor is requested to check all dimensions before the work is put in hand. Copyright of this drawing belongs solely to K2 Architects Ltd ©. This drawing must only be used for the purpose for which it is supplied and its contents must not be reproduced for any purpose without written permission. Areas indicated, or areas calculated from this drawing should be used for valuation purposes or as the basis for development contracts. K2 Architects is a limited company registered in England and Wales. Number 653 5123

Drawn	JP	11/04/23	 www.k2architects.co.uk 0151 706 9560
Checked	CD	11/04/23	
Approved	MD	11/04/23	

Project	Heywood Civic Centre LCpl Stephen Shaw MC Way, Heywood Greater Manchester, OL10 1LW	Status Issue	Status Preliminary
Drg Title	Existing Elevations	Scale A1 Sheet	1: 100
Drg No.	564-K2A-B1-ZZ-DR-A-20-050	Revision	P02