


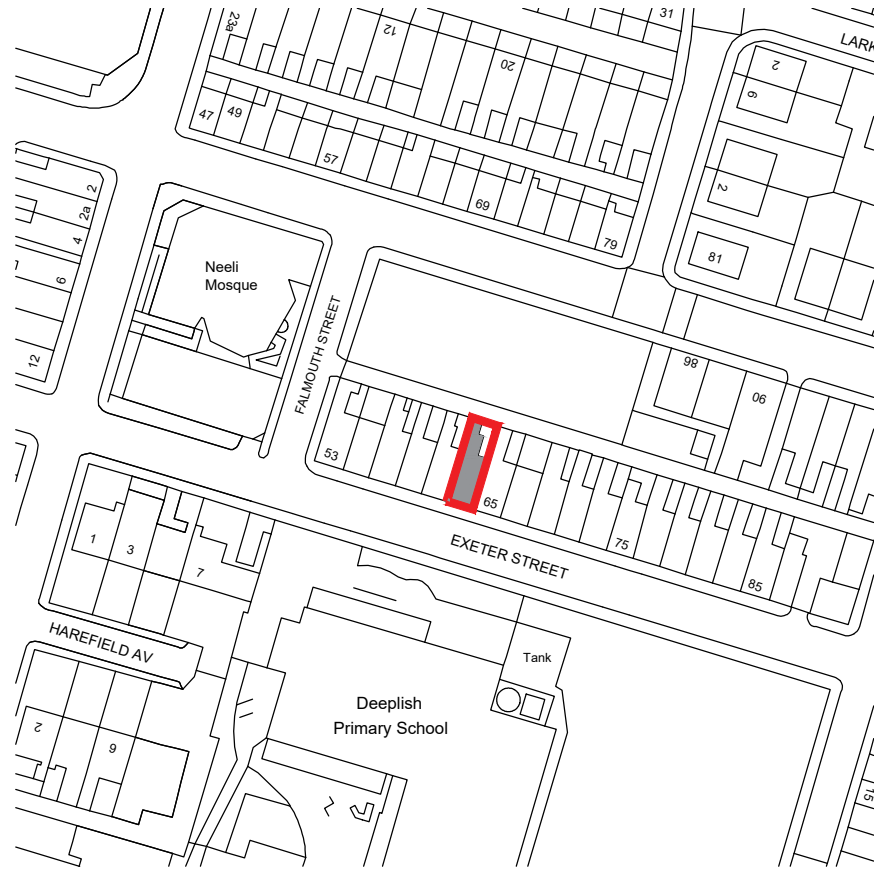

Existing Location Plan

scale 1:1250



Existing Site Plan

scale 1:200

SITE BOUNDARY EXISTING BUILDING



Existing Site Plan

scale 1:500

scale 1:500 0 25m

63 EXETER STREET

IMPORTANT NOTES: Do Not Scale from this Drawing.
Use Figured Dimensions Only.

DRAWING STATUS:			INFORMATION			FOOTPRINT DESIGN		
REVISION	DATE	DESCRIPTION	CLIENT:	SCALE:	DATE:	E: info@footprintdesign.net W: www.footprintdesign.net		
A	29.05.24	Site plan updated according to council comment	AMIR MUSHTAQ	A3 SHOWING A1	09.04.24	PROJECT: 63 EXETER STREET, ROCHDALE		
			DRAWING TITLE: EXISTING SITE PLAN					
			DRAWING NO: A118_L(63)001					