



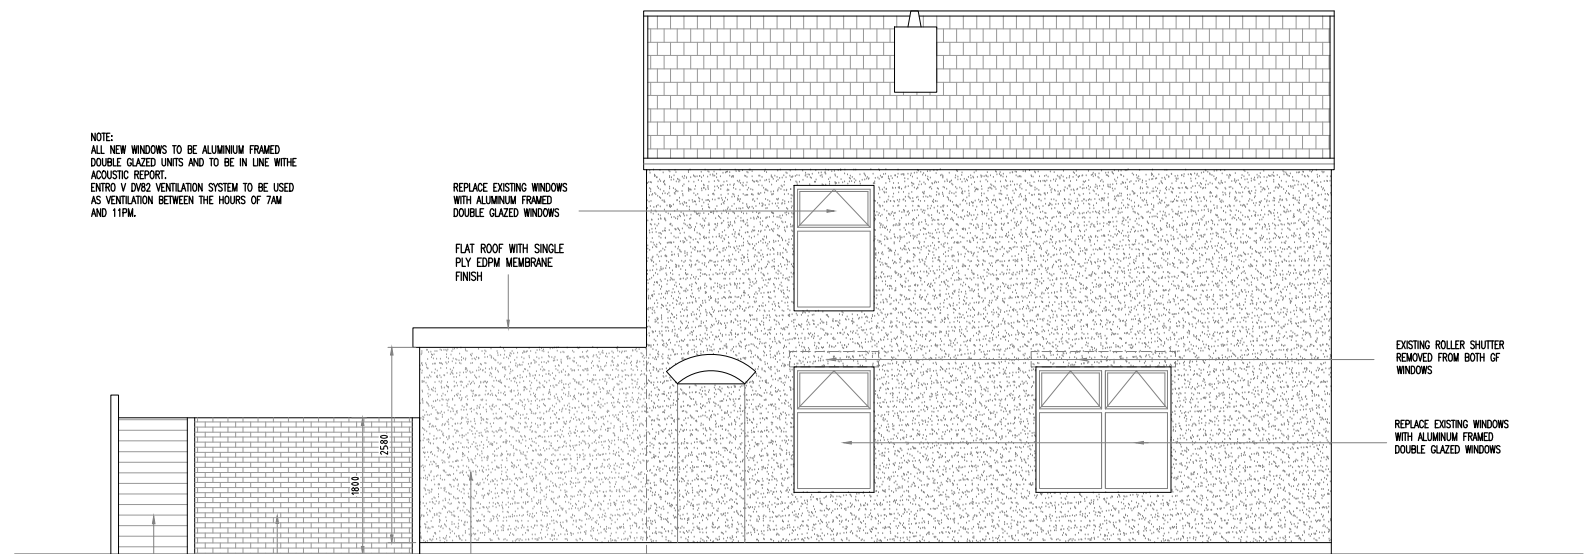

PROPOSED REAR ELEVATION
1:100 @ A3

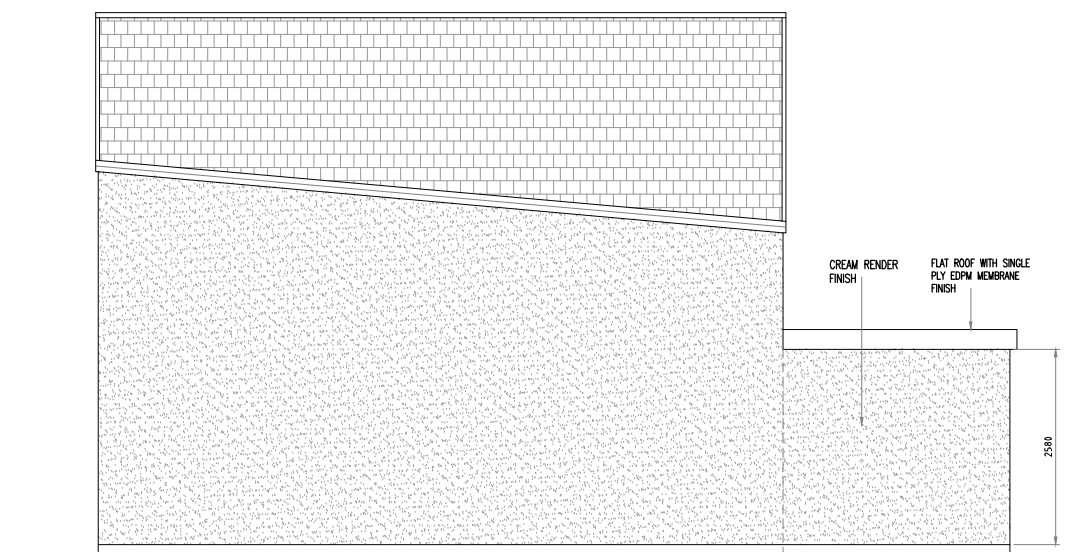

PROPOSED SIDE ELEVATION
1:100 @ A3



PROPOSED SIDE ELEVATION
1:100 @ A3



PROPOSED FRONT ELEVATION
1:100 @ A3

NOTE:
ALL NEW WINDOWS TO BE ALUMINUM FRAMED
DOUBLE GLAZED UNITS AND TO BE IN LINE WITH
ACOUSTIC REPORT.
ENTRO V DV82 VENTILATION SYSTEM TO BE USED
AS VENTILATION BETWEEN THE HOURS OF 7AM
AND 11PM.

P3	Amendments after planning comments	13.08.24	MG
P2	Amendments after planning comments	01.08.24	MG
P1	Amendments with existing chimney shown	12.06.24	MG
Rev	Amendments	Date	Ints

Mark Gordon
Design + Associates

Project
CHAGE OF USE TO PROPERTY
94 ROCHDALE ROAD
MIDDLETON. M24 2QA

Drawing Title
PROPOSED ELEVATIONS

Drawn MG	Checked —
Date APRIL 2024	Scale@A3 1 : 100
Drawing No. 94RR/204/PL	Rev. P3

