


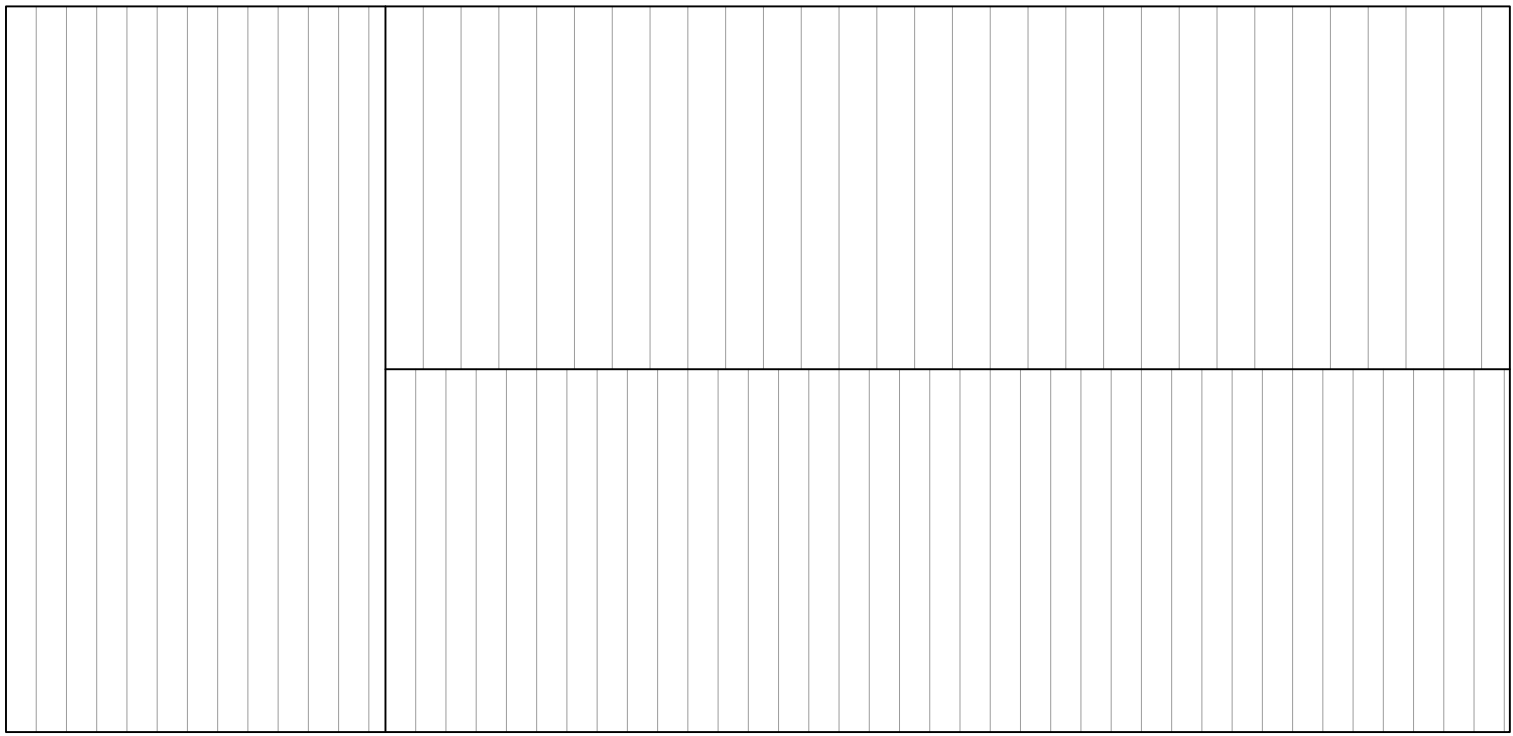
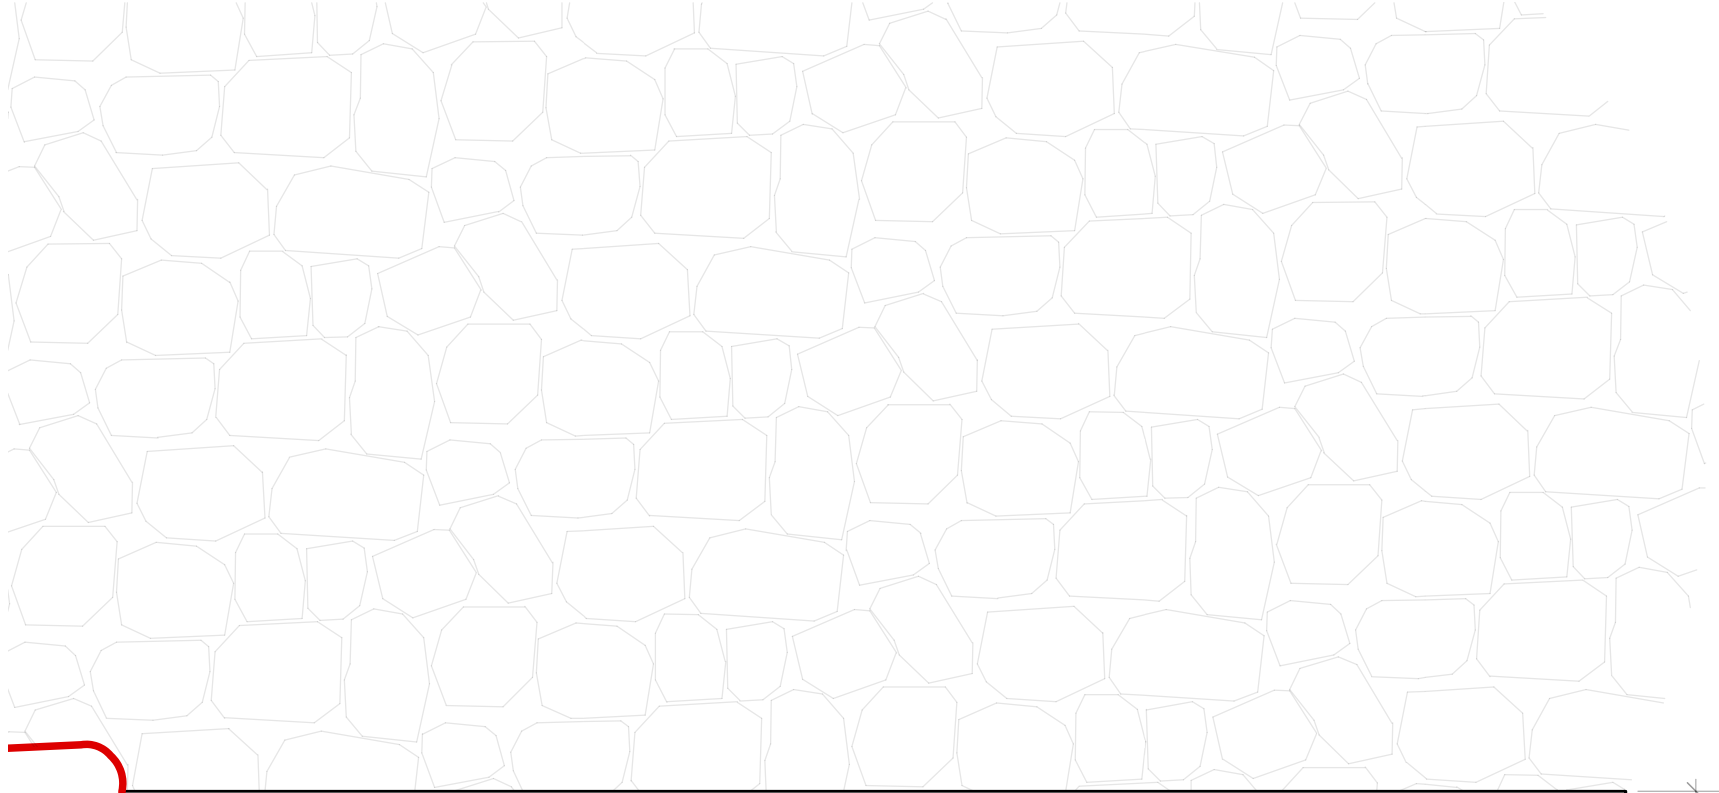


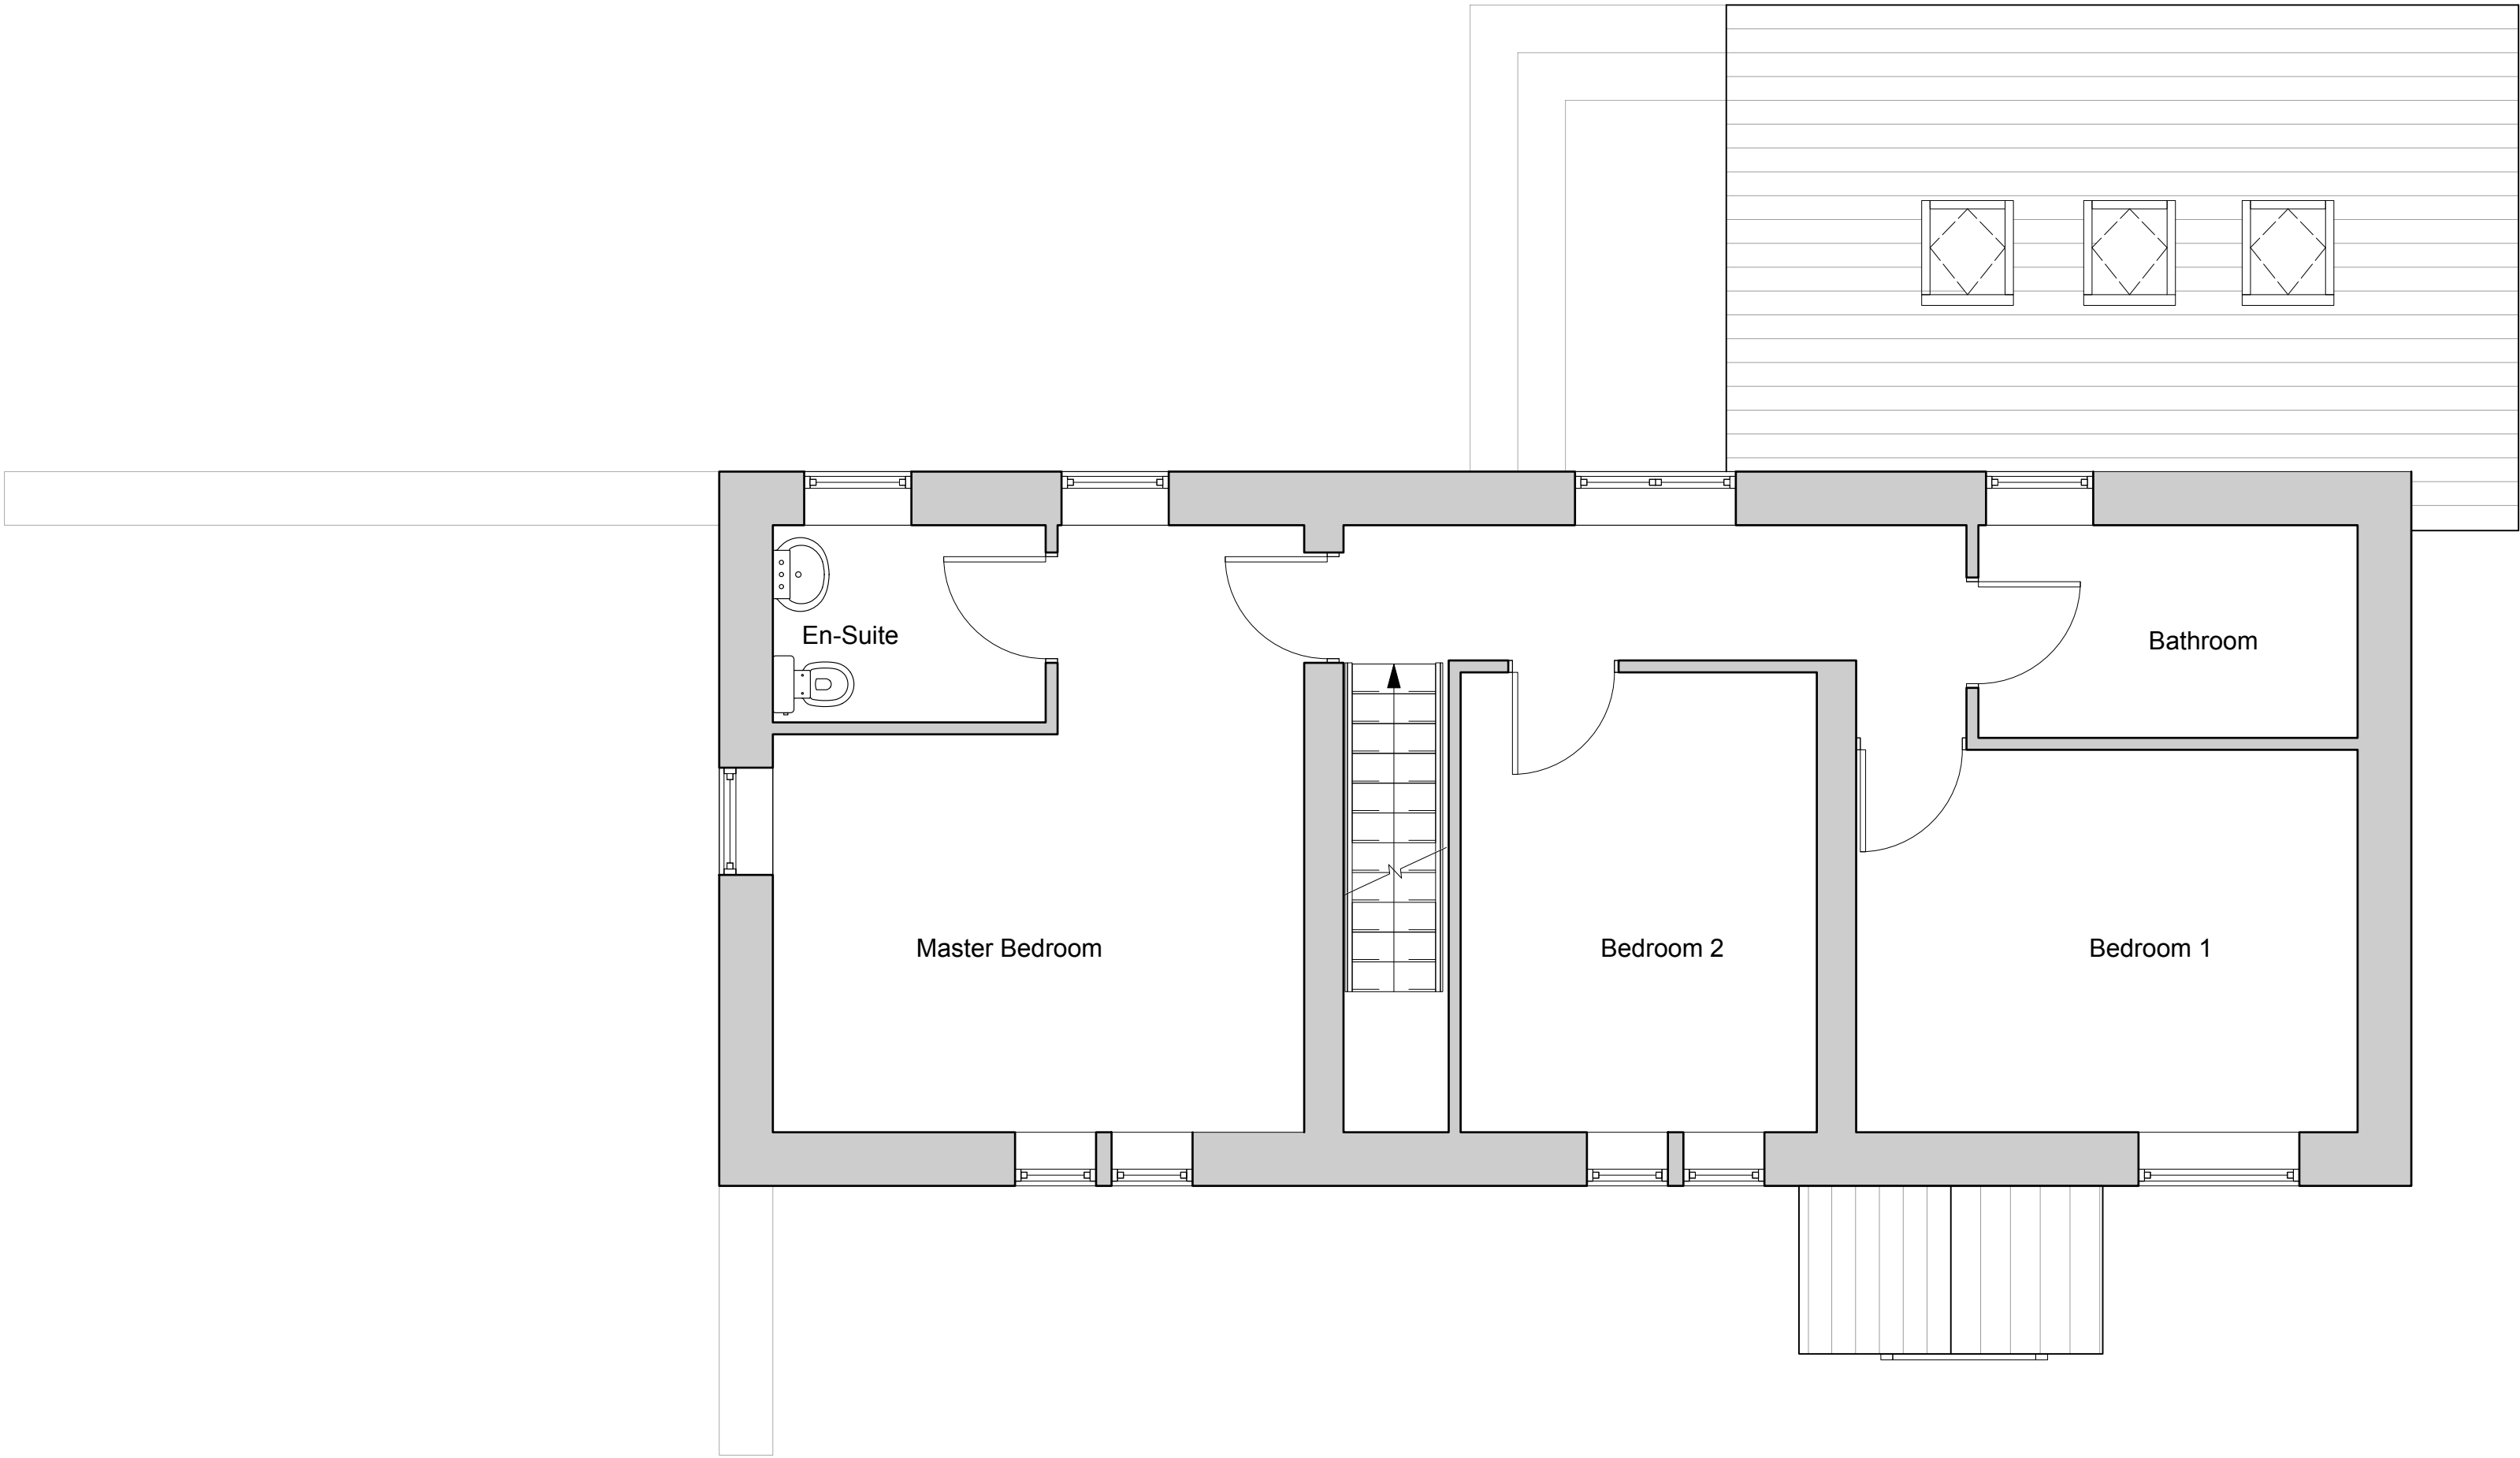

Existing First Floor Plan
Scale: 1: 50 @ A1

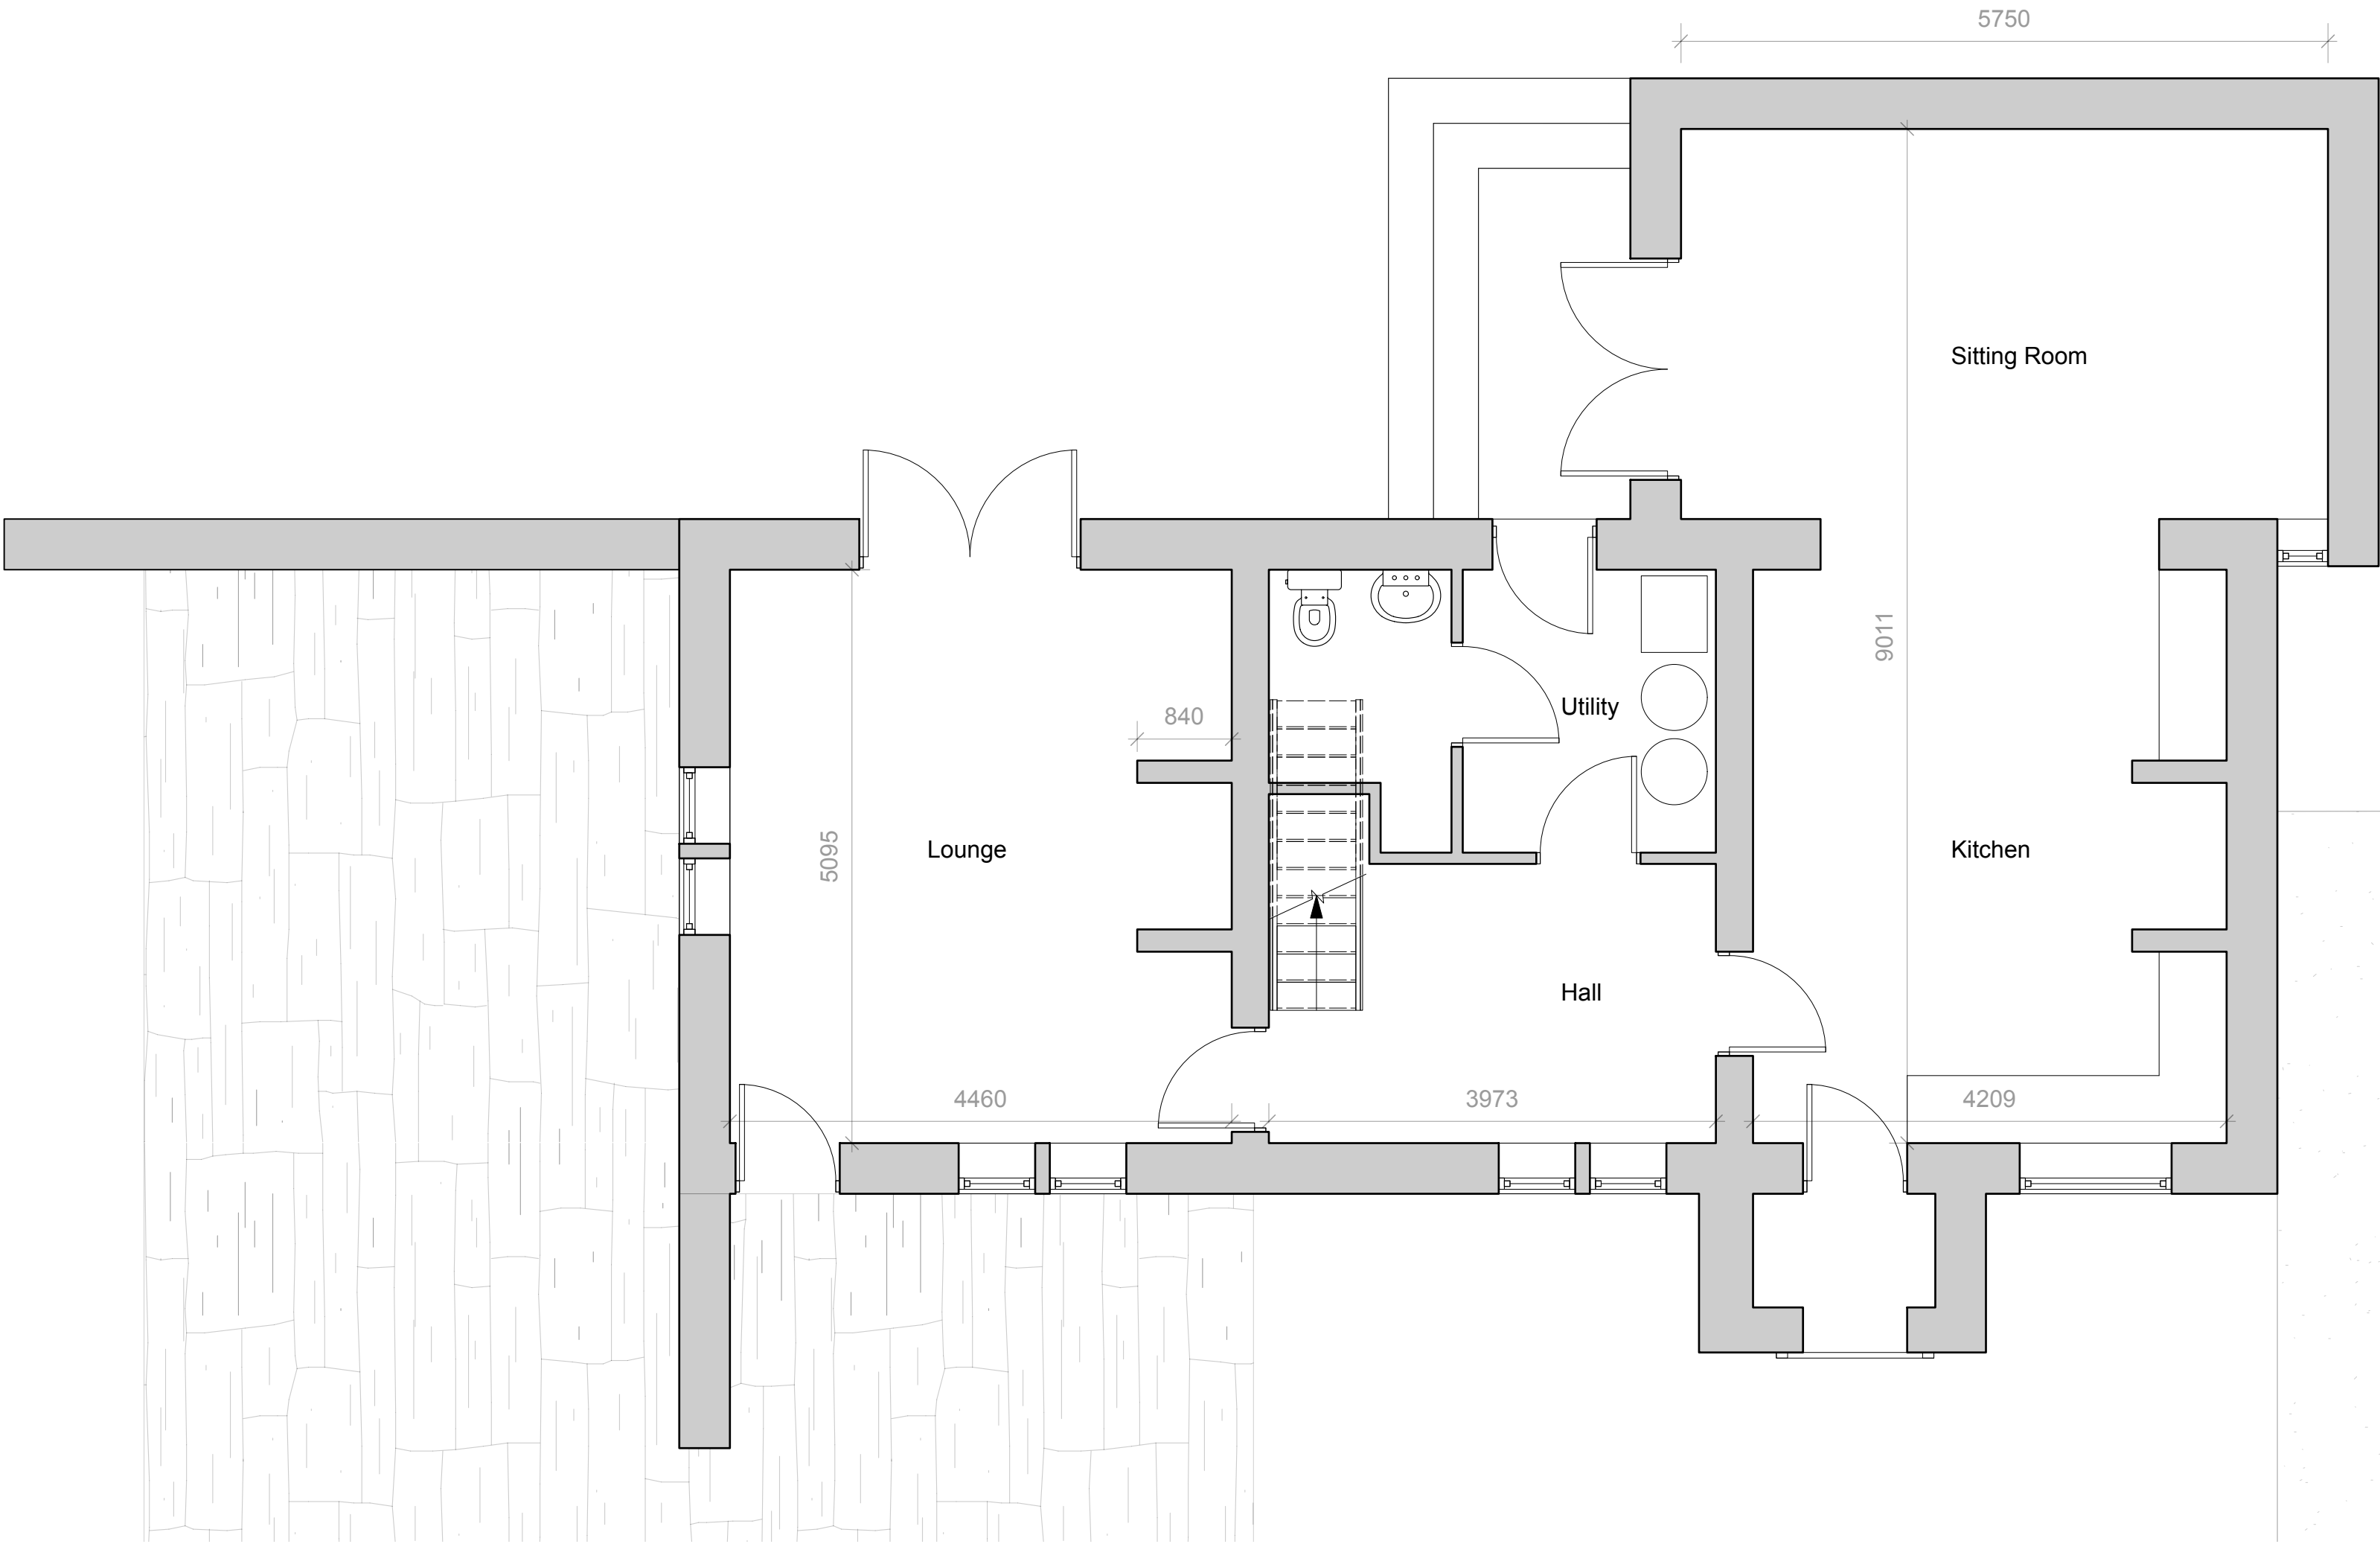

Existing Ground Floor Plan
Scale: 1: 50 @ A1

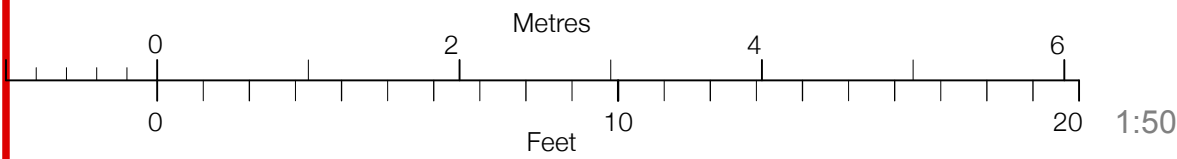

Revision
Project
House Extension
Address
Syke Farm, Rooley Moor Road, OL12 6BN
Client
Robert Brierley
Drawing
Existing Plans



Scale	Sheet Size	Date	Drawn
1:50	ISO A1		MC

Drawing Number	Revision
24-055 - 010	