





EXISTING EAST FACING ELEVATION (REAR)

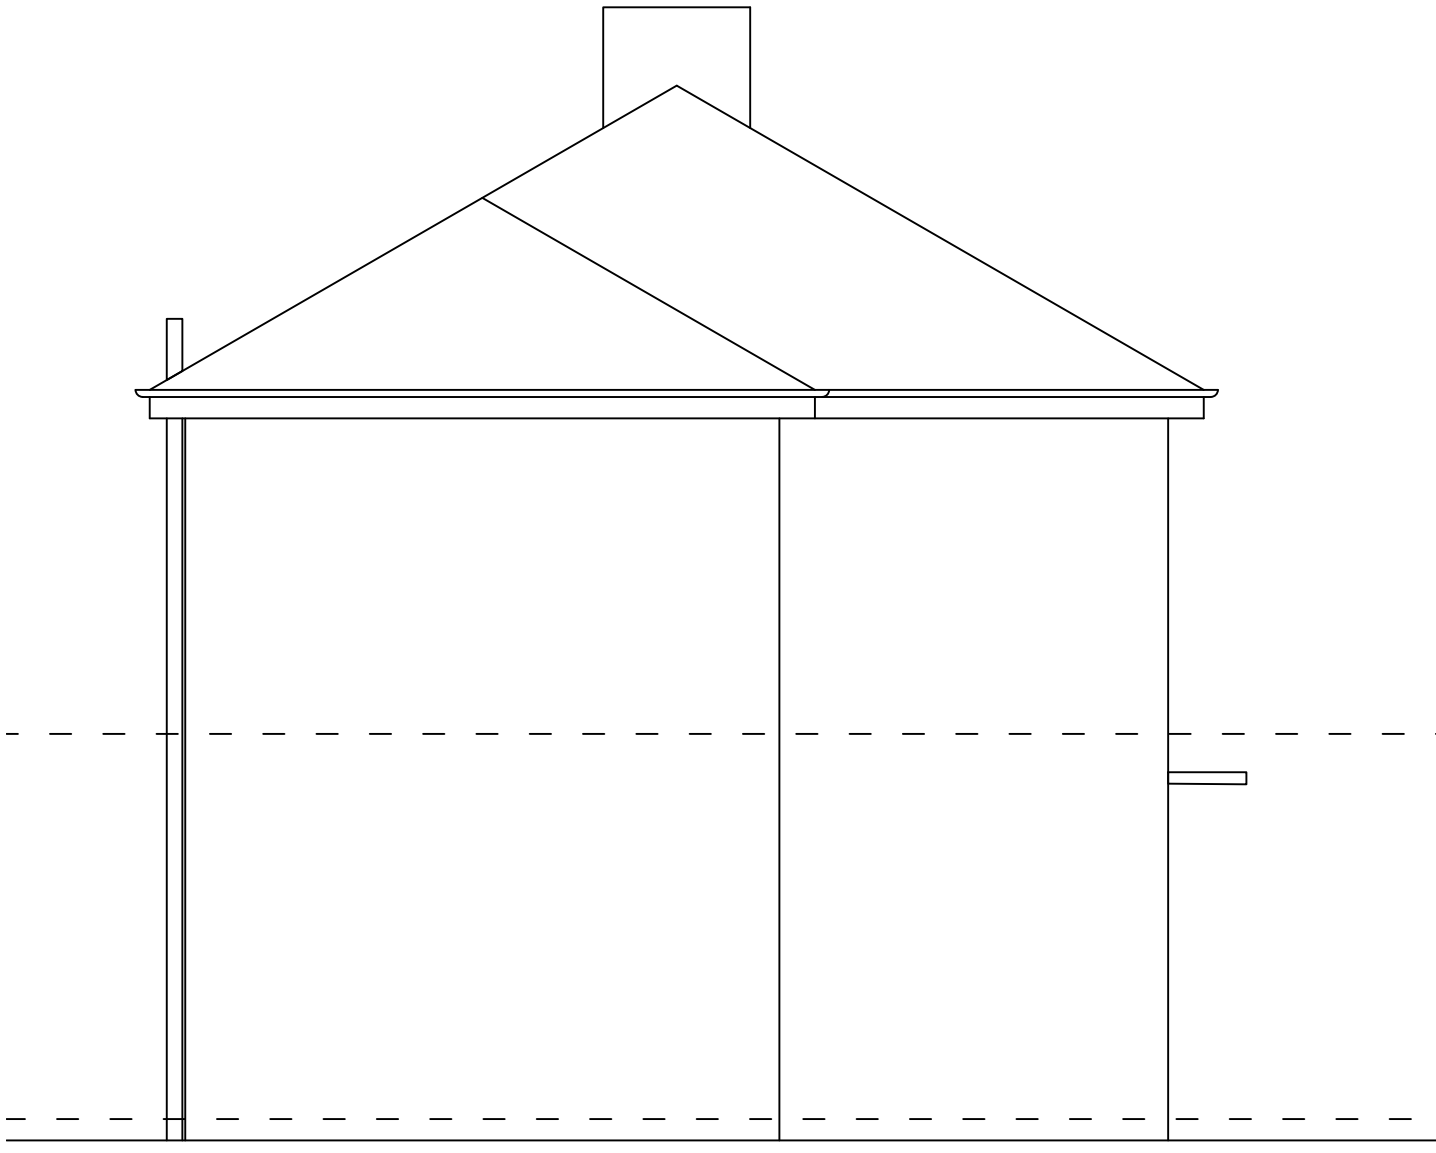


EXISTING NORTH FACING ELEVATION (SIDE)




EXISTING WEST FACING ELEVATION (FRONT)

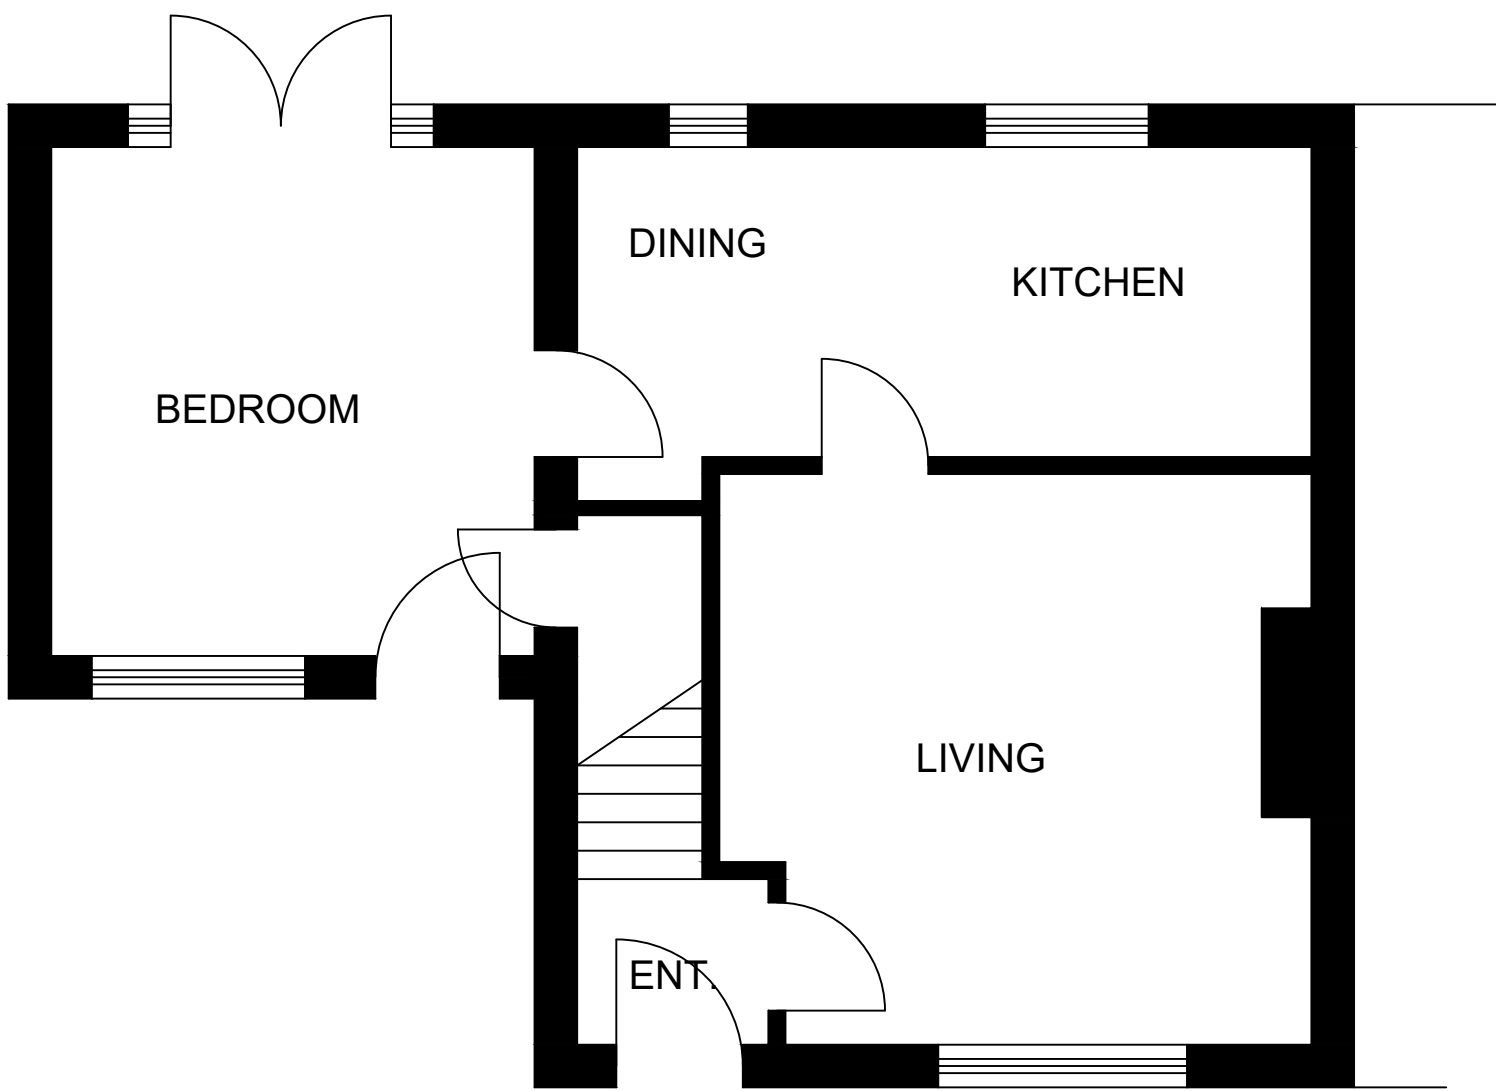


EXISTING GROUND FLOOR PLAN

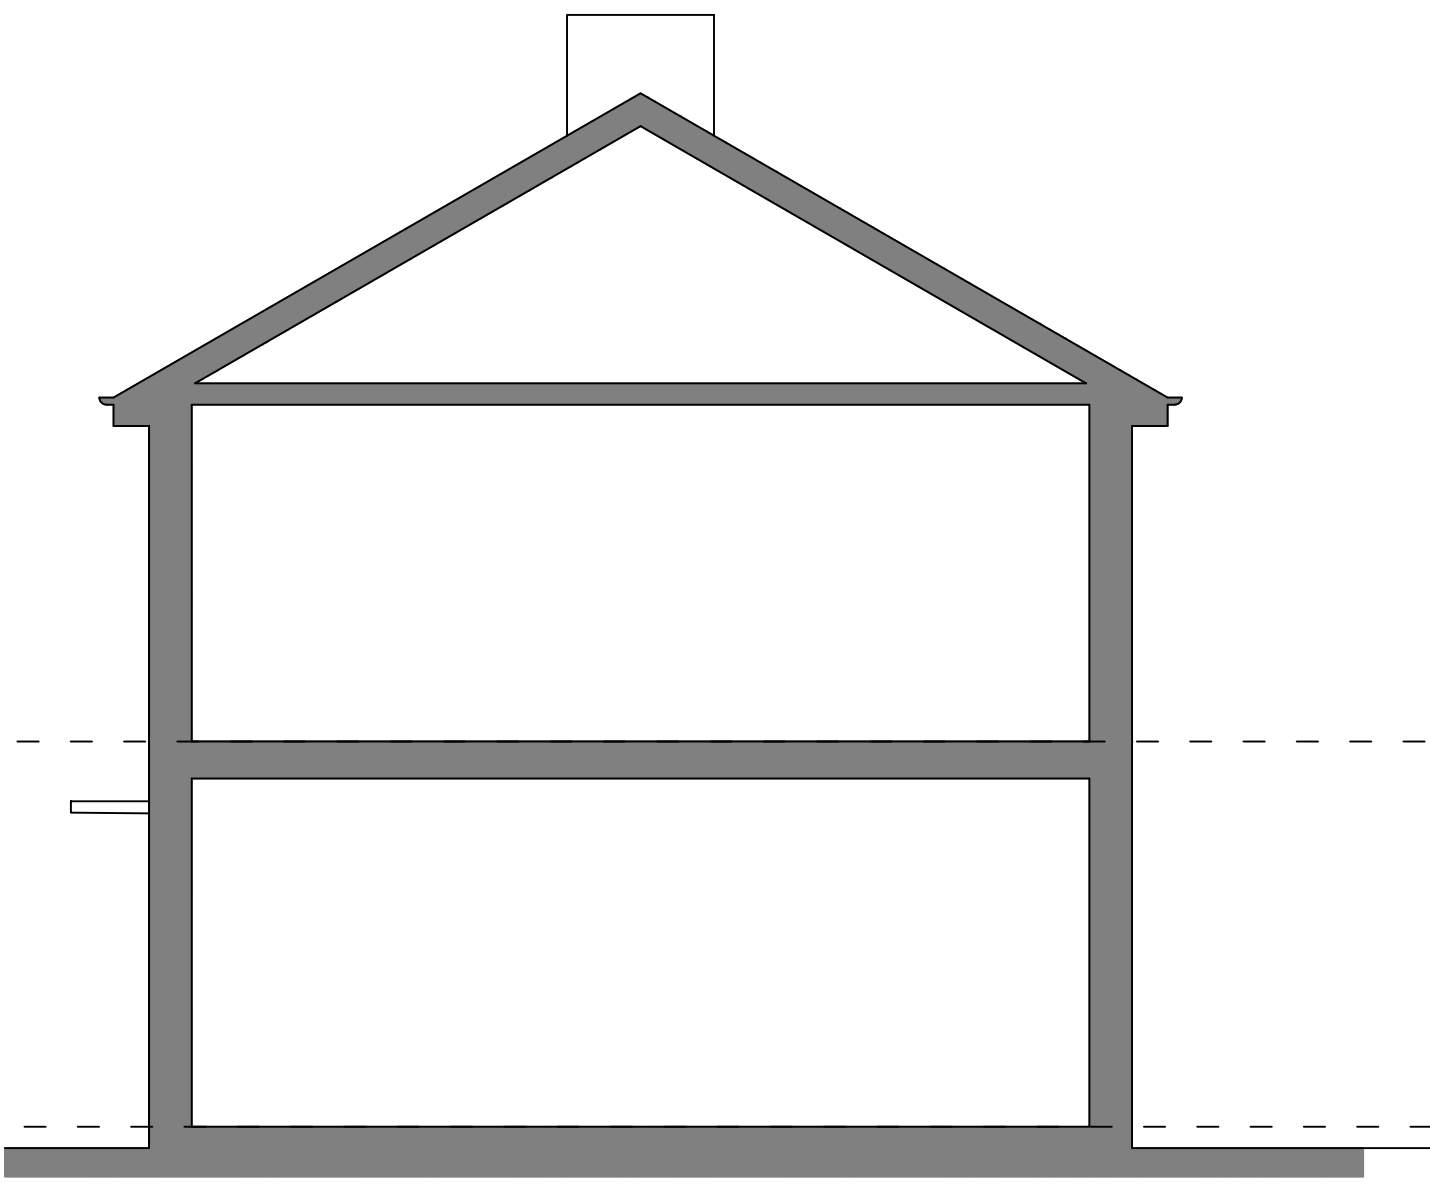

EXISTING SECTION

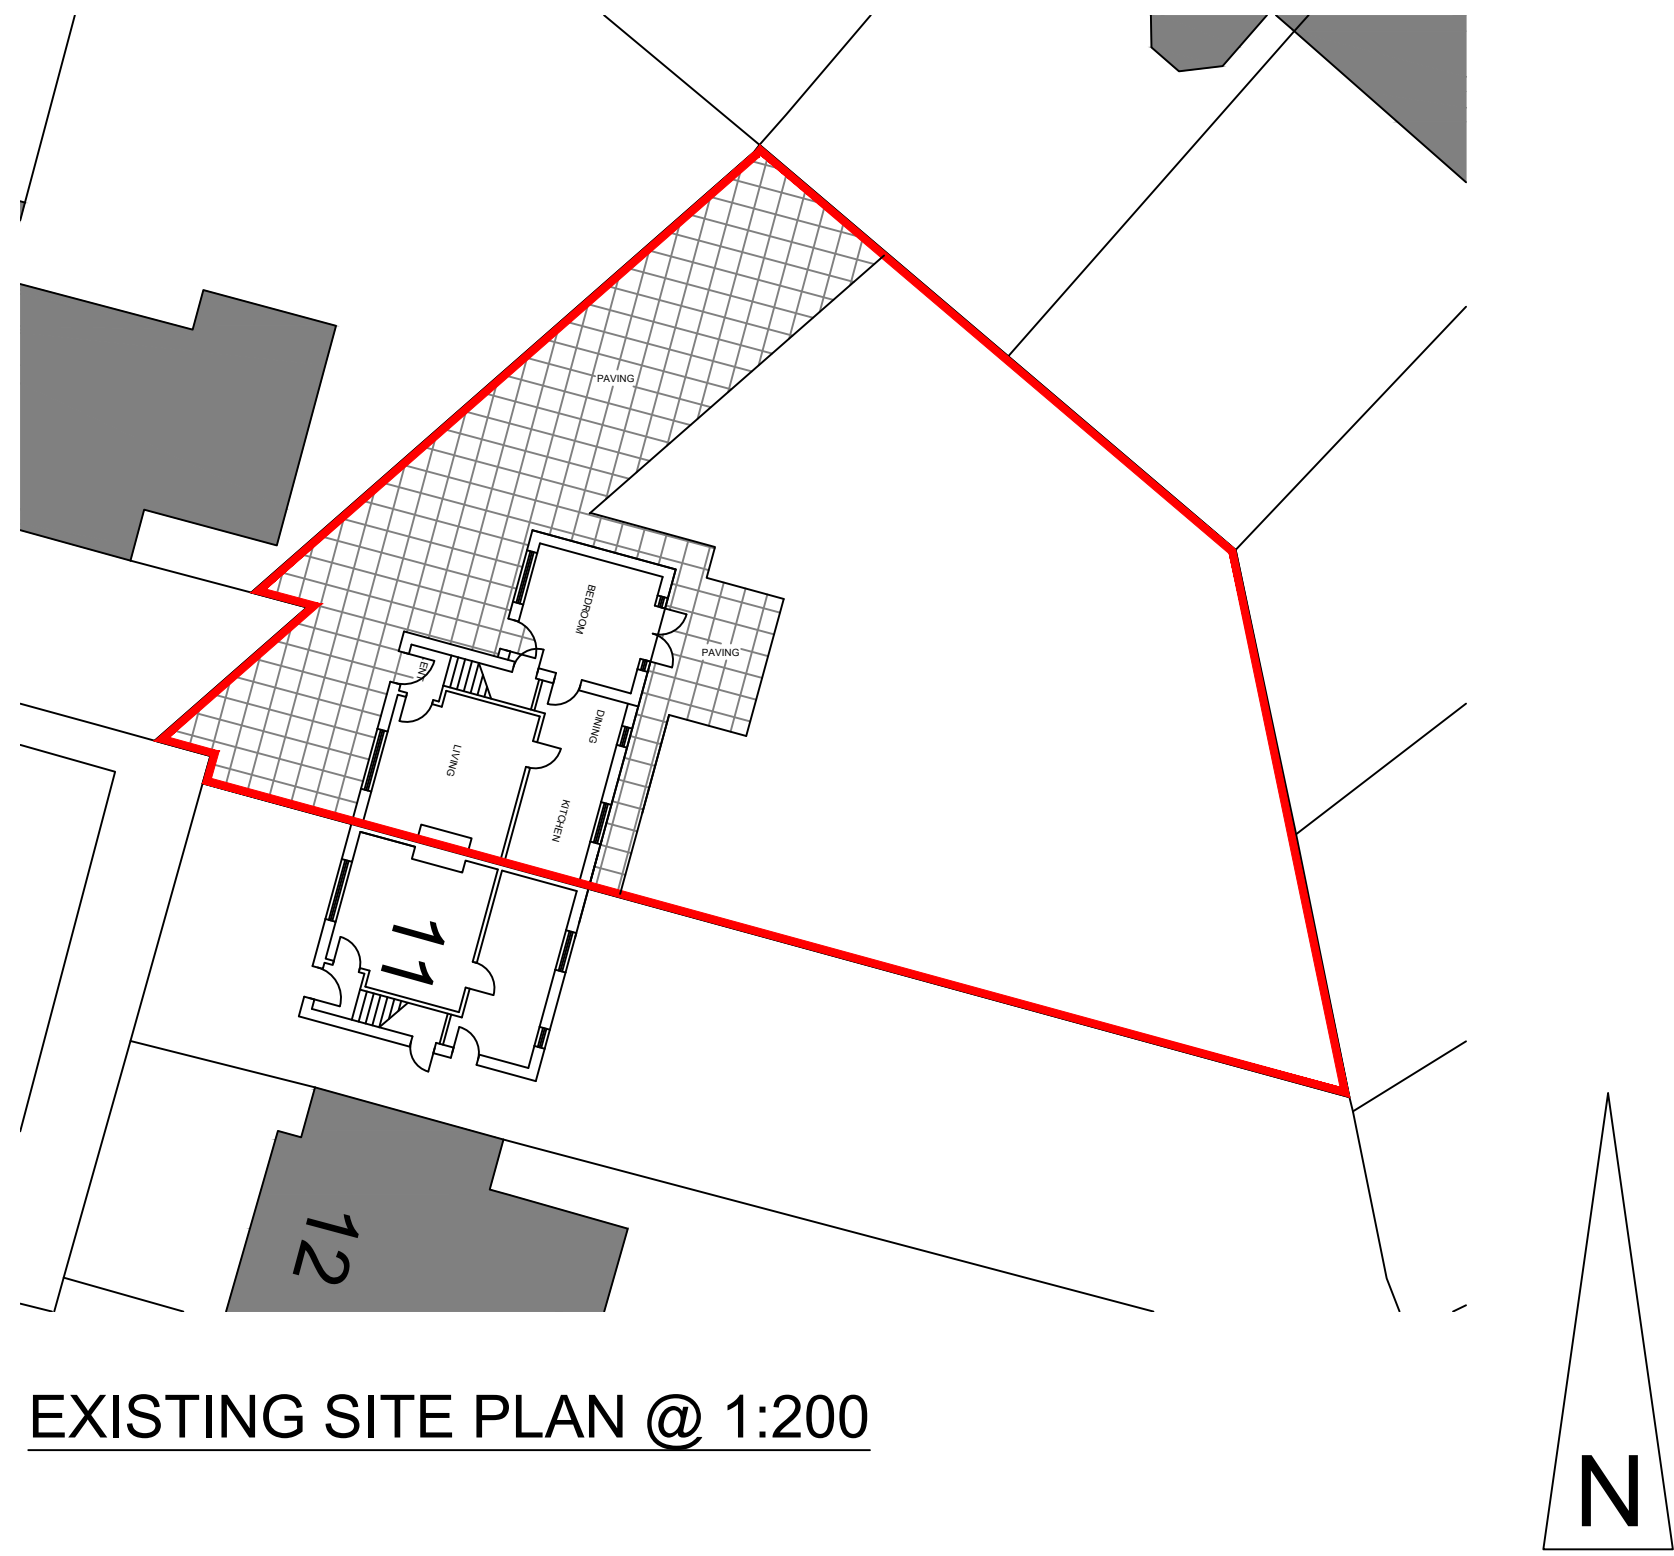

EXISTING SITE PLAN @ 1:200

 

REV	DESCRIPTION	DATE	TITLE:	DRG No:	STATUS:	REV:
			EXISTING PLAN, ELEVATIONS & SECTION	2022_002_02	PLANNING	0
			PROJECT:	SCALE:	DRN BY:	DATE:
			REAR EXTENSION, HOLBECK AVENUE	1:50 & 1:200 @ A1	ISH	10.12.22