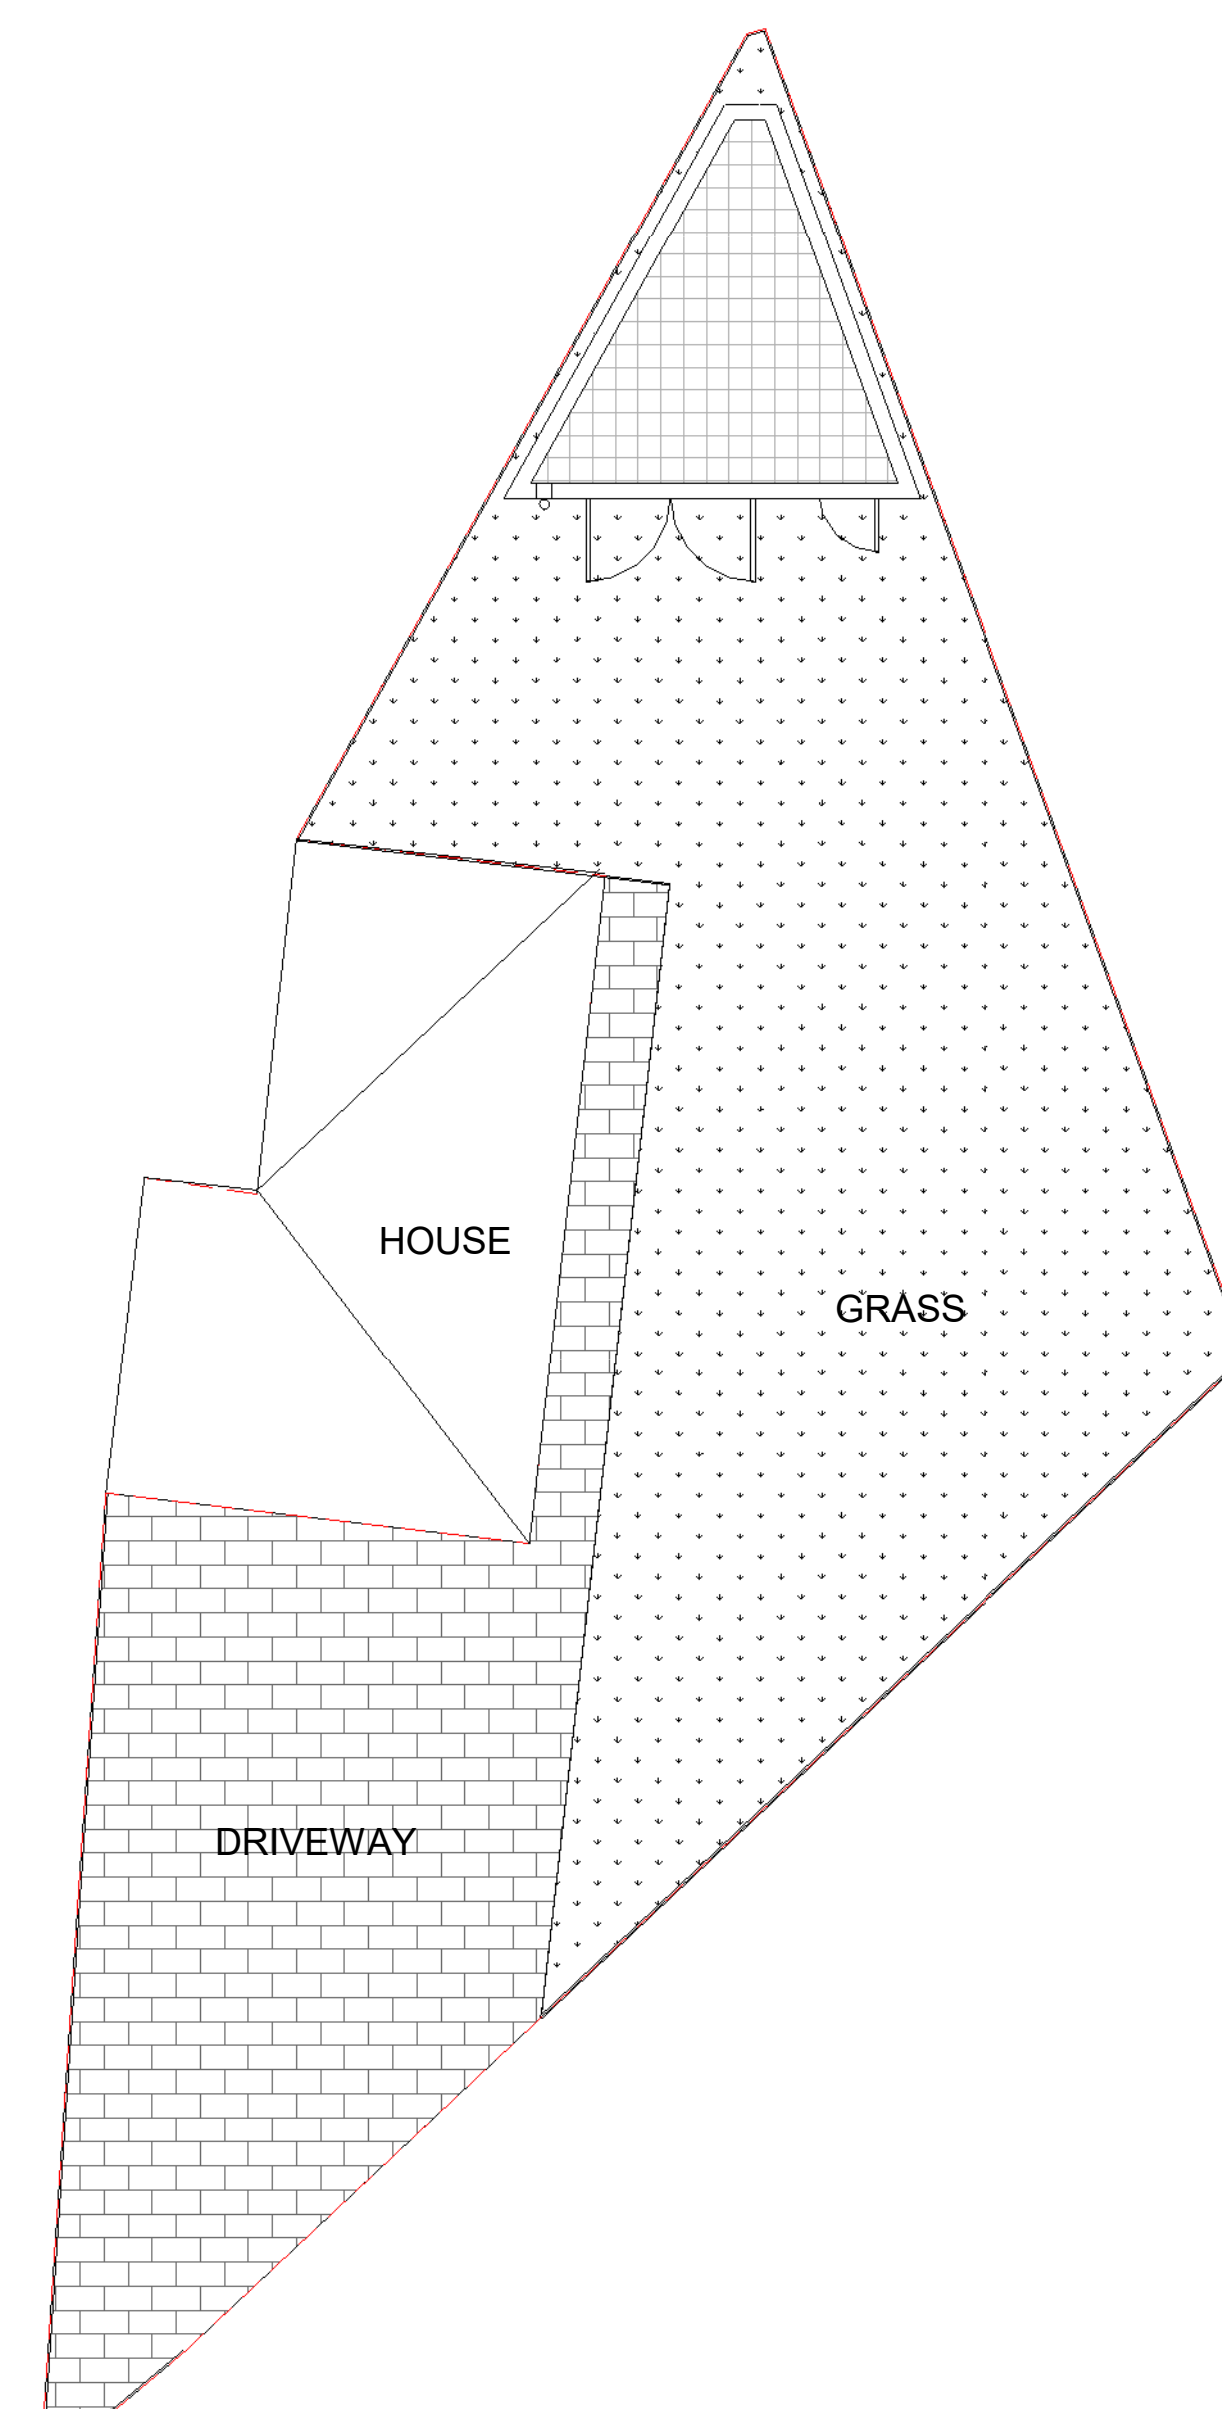
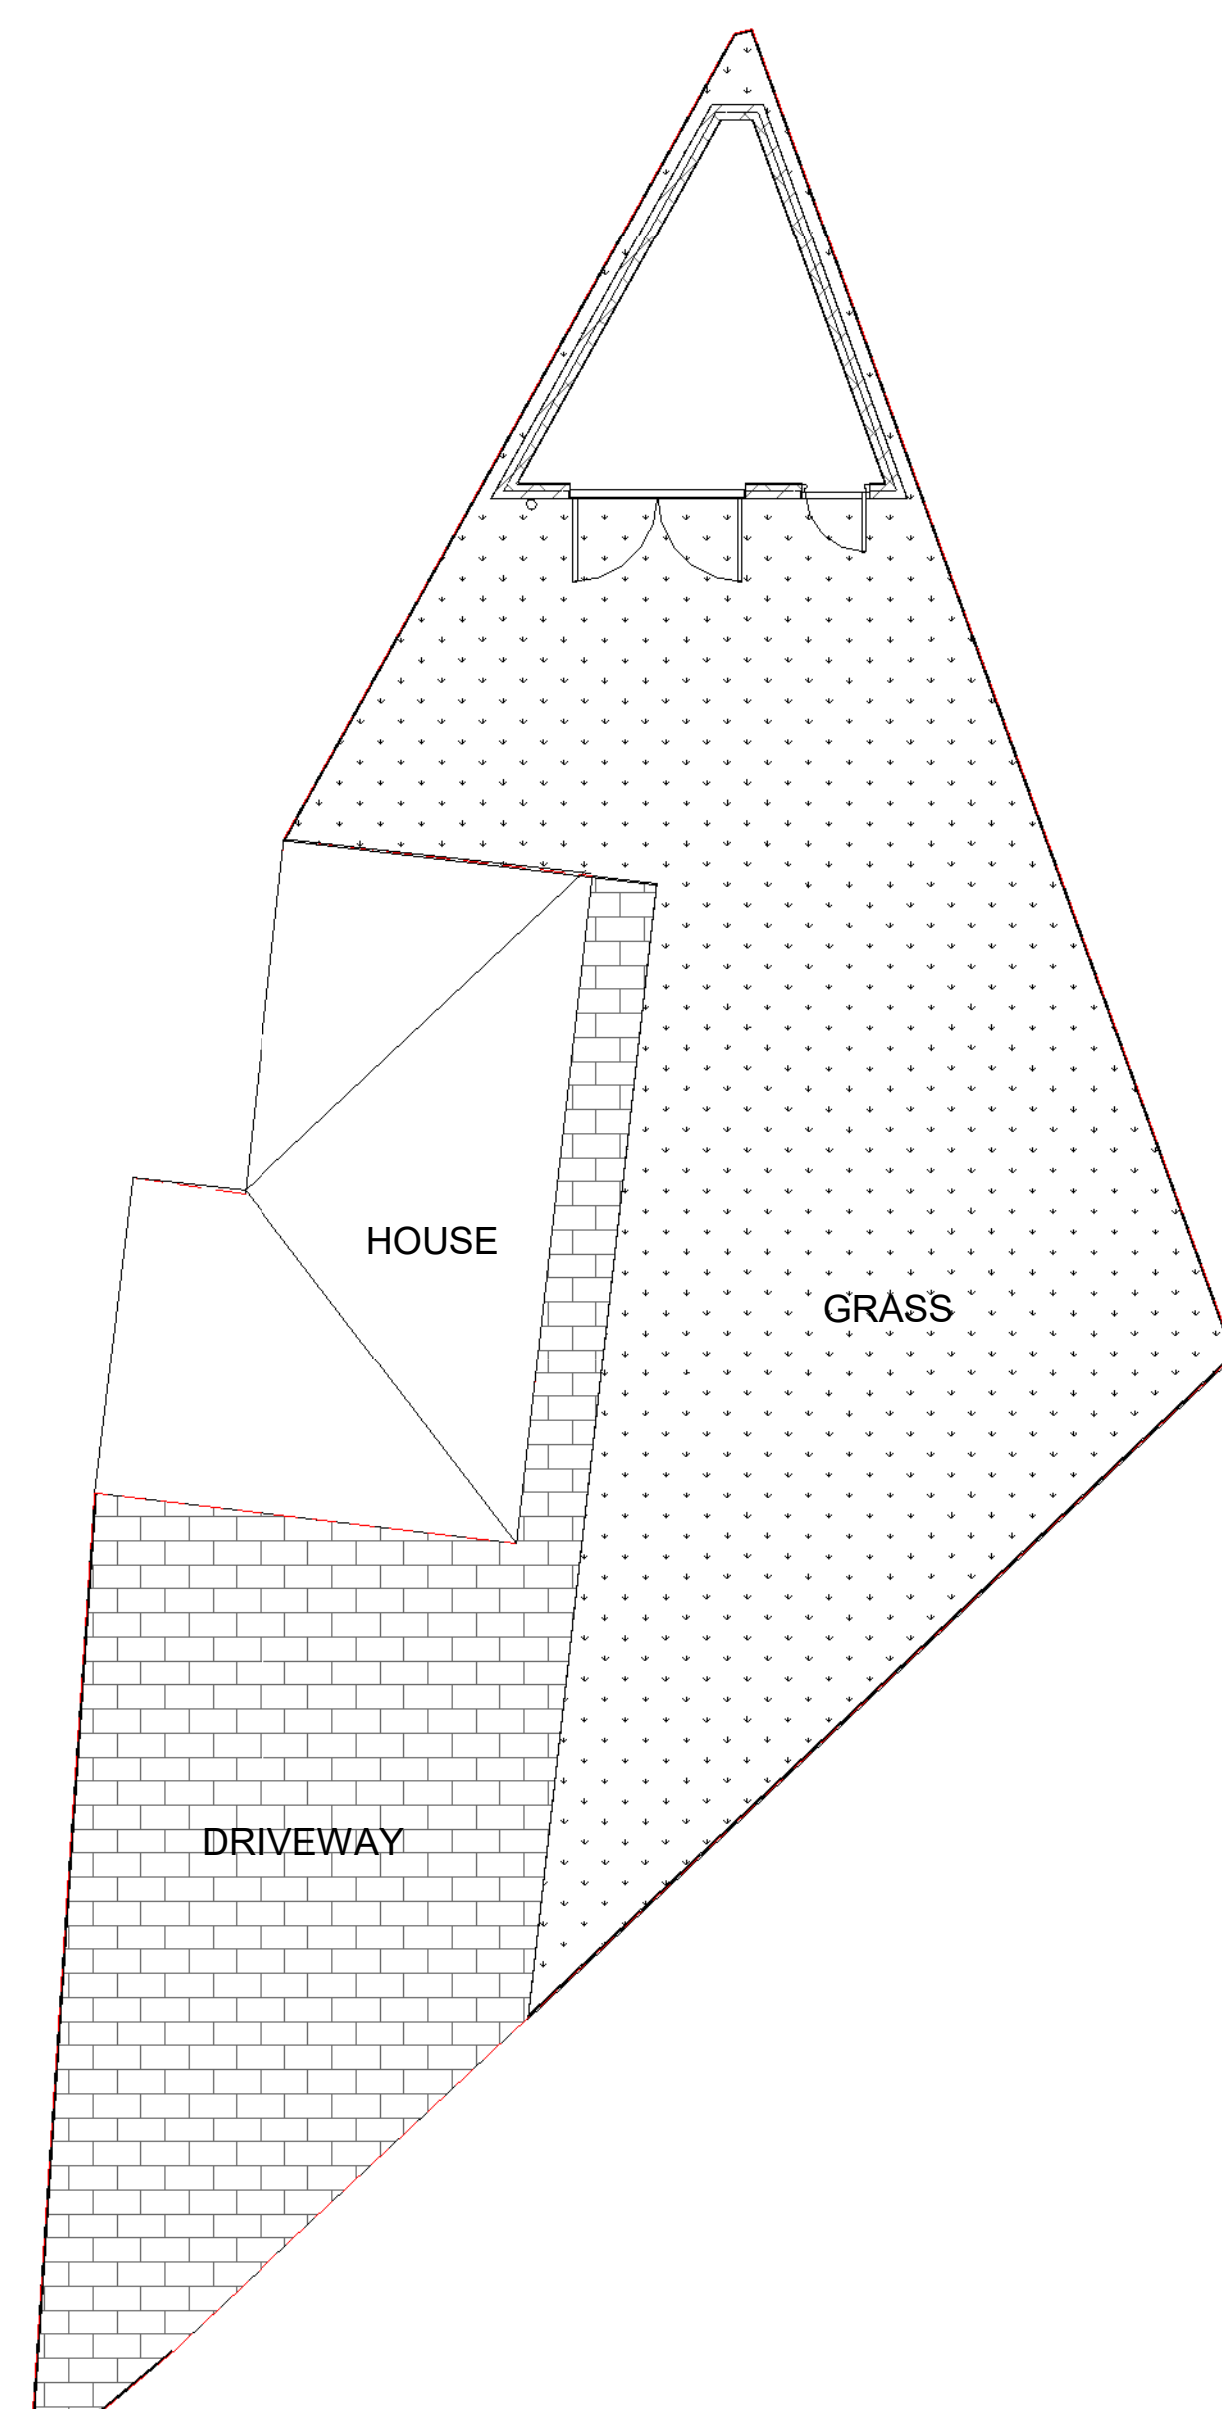
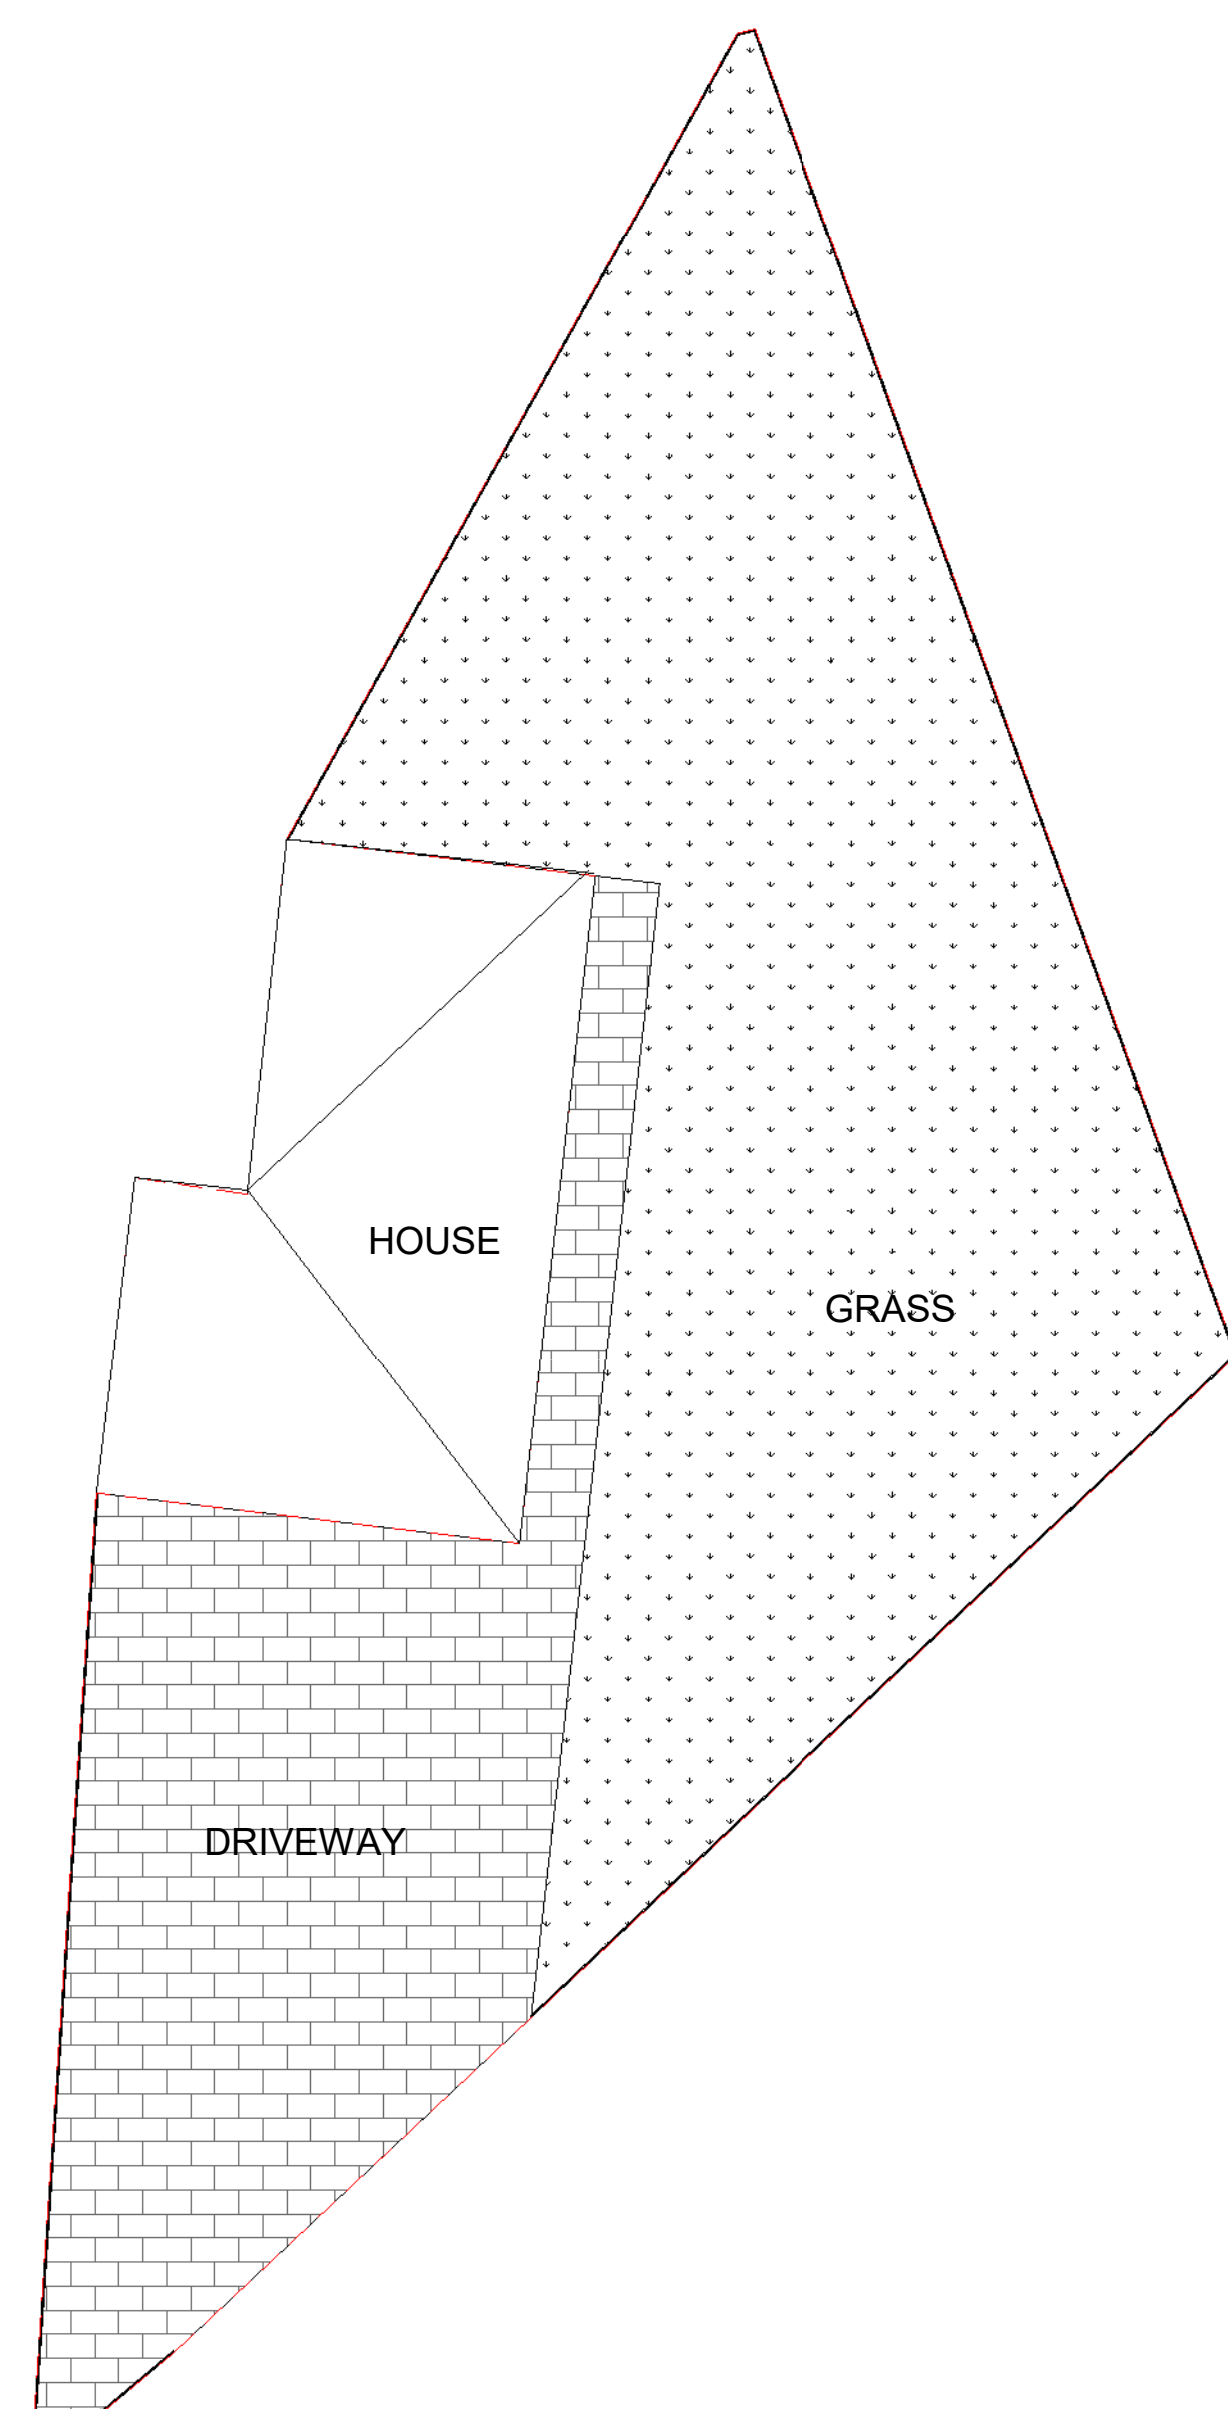
[illegible]

22 Micklefield Way, Borehamwood, WD6 4LG
office@mkcreative.me.uk

Client:
Pawel Lukuc

Project:
43 Birchwood Road M24 2EX

Drawing area:

Drawing Title:
SITE PLAN

Approved By: Approver	Date: 03.06.2023
Checked By: Checker	Scale: 1 : 100
Drawn By: Author	Size: A

Status: **FOR PLANNING**

Drawing No.	Rev
43 BIRCHWOOD - 003	1