


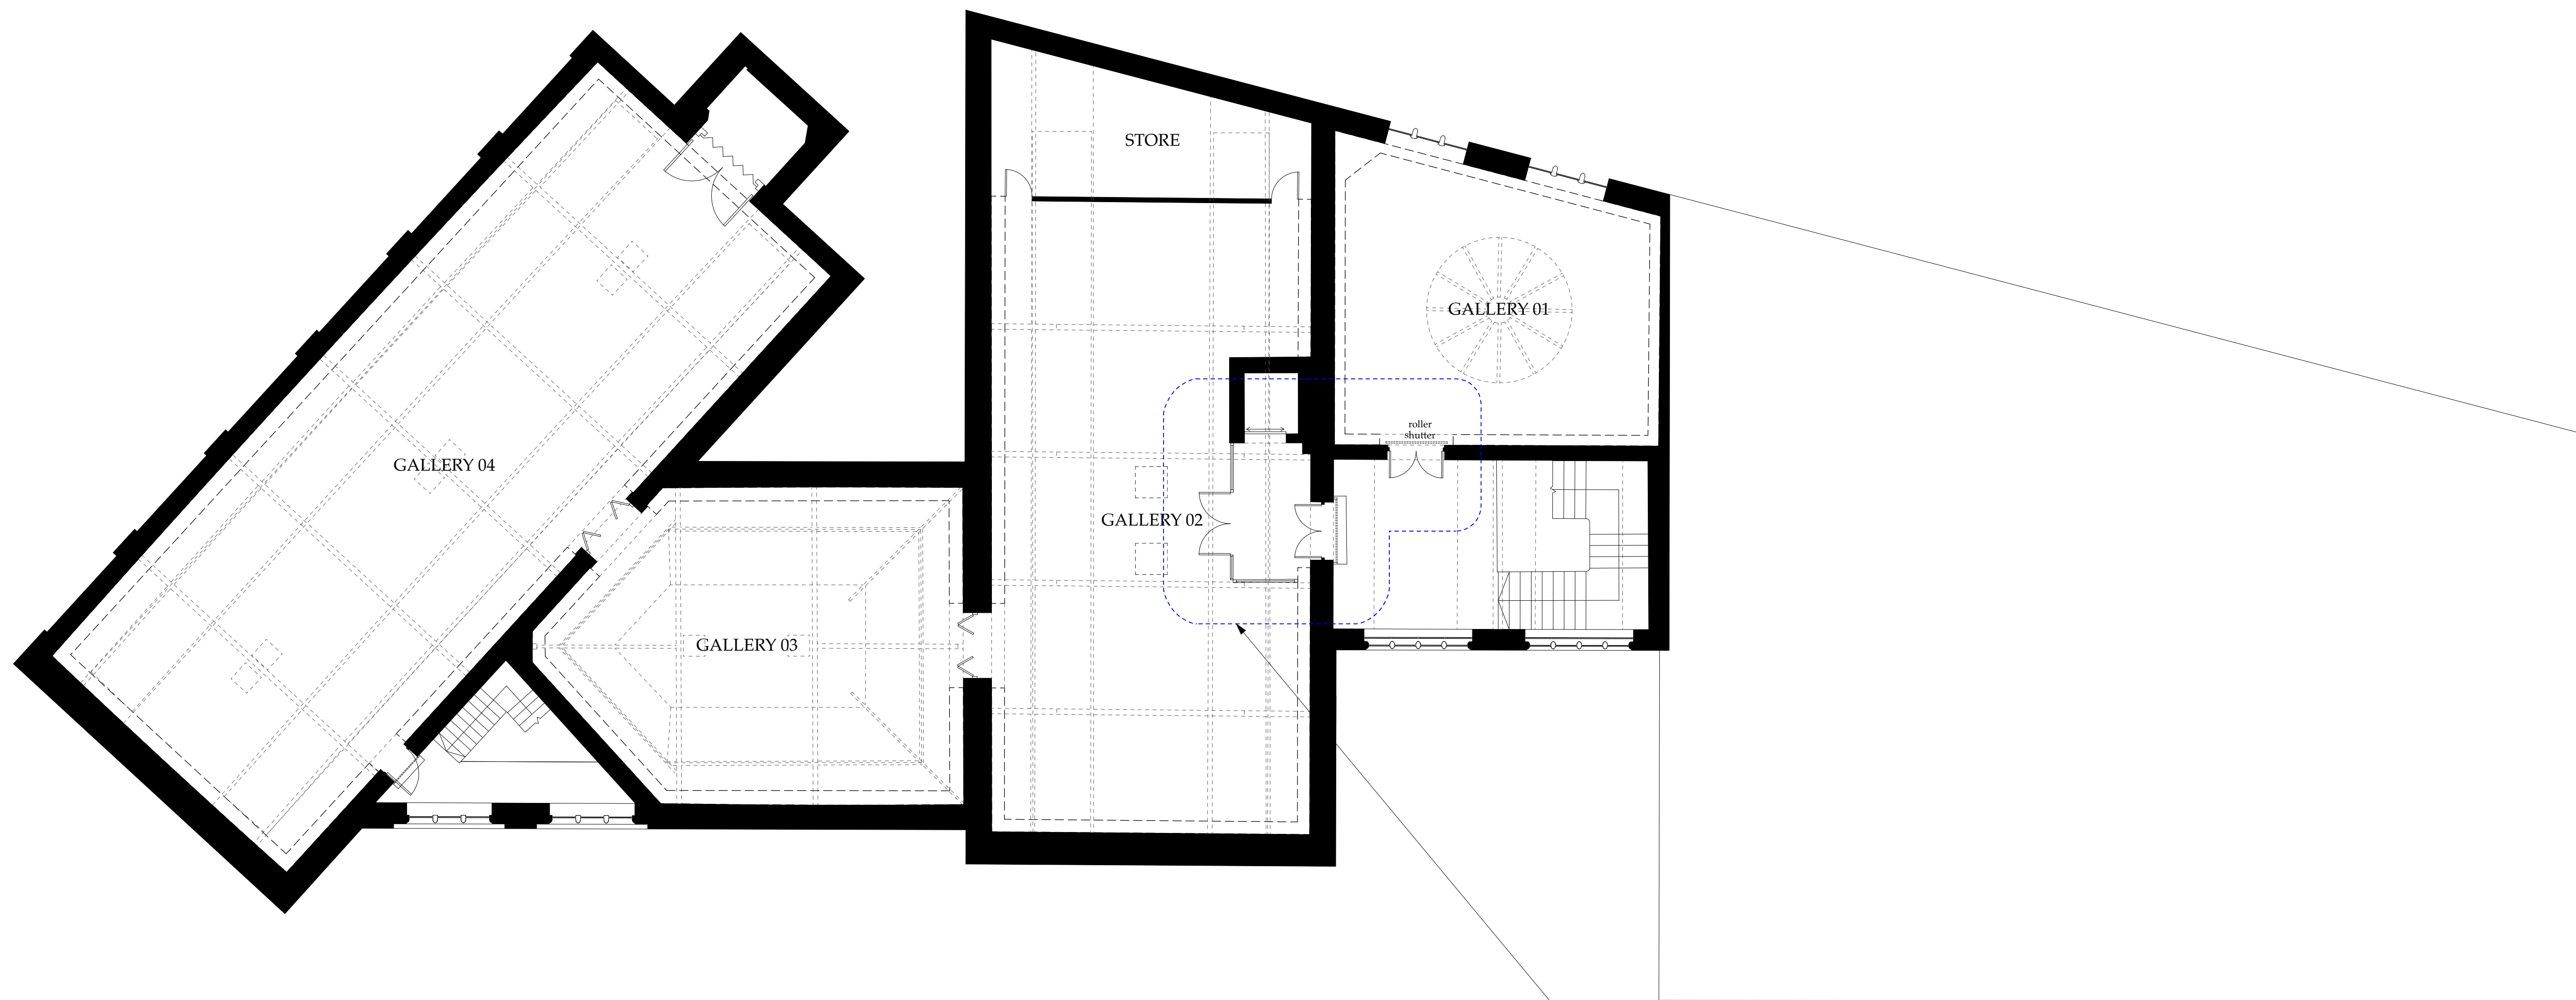

Lobby shown as existing condition on site. For previous planning approval granted refer to permitted scheme Ref 23/00623/FUL and Listed Building Consent Ref 23/00624/LBC.

Key

Existing Exhibition Boards Position

Existing Walls

Proposed Partition

Rev. Date

Drawn Checked Note



ARCHITECTURAL EMPORIUM Ltd
www.architectural-emporium.co.uk / mail@architectural-emporium.co.uk
67 Kempton St, Liverpool, L3 8RE / +44 (0)151 363 0000

JOB:

TOUCHSTONES - 547

STATUS:

PLANNING

SCALE:

1:100 @ ISO A1

FIRST ISSUE:

15/04/2024

DRAWING No:

G2E-1.100 -

Existing First Floor Plan