




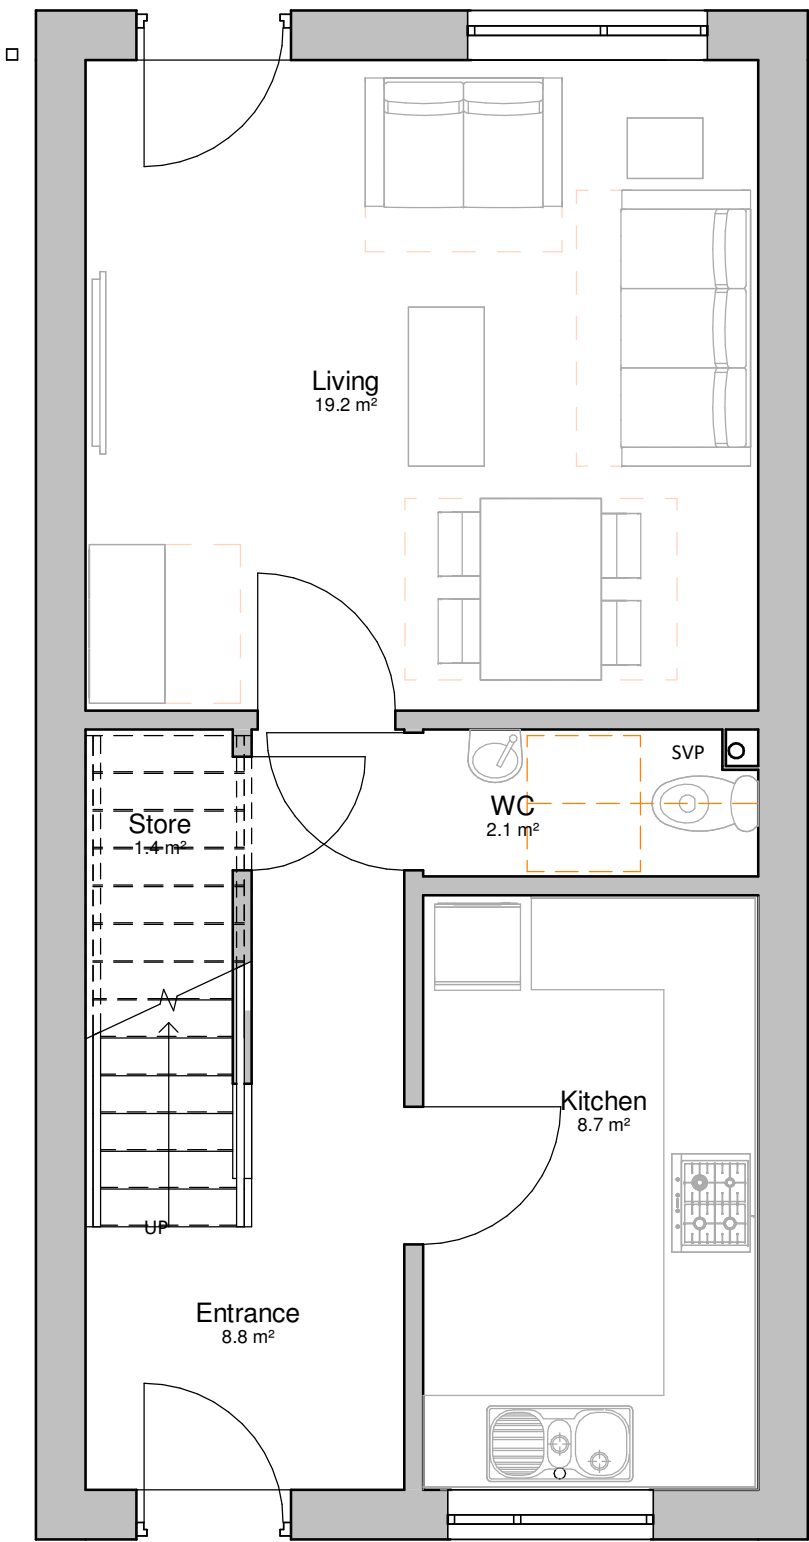


00 Ground Floor Plan
1 : 50

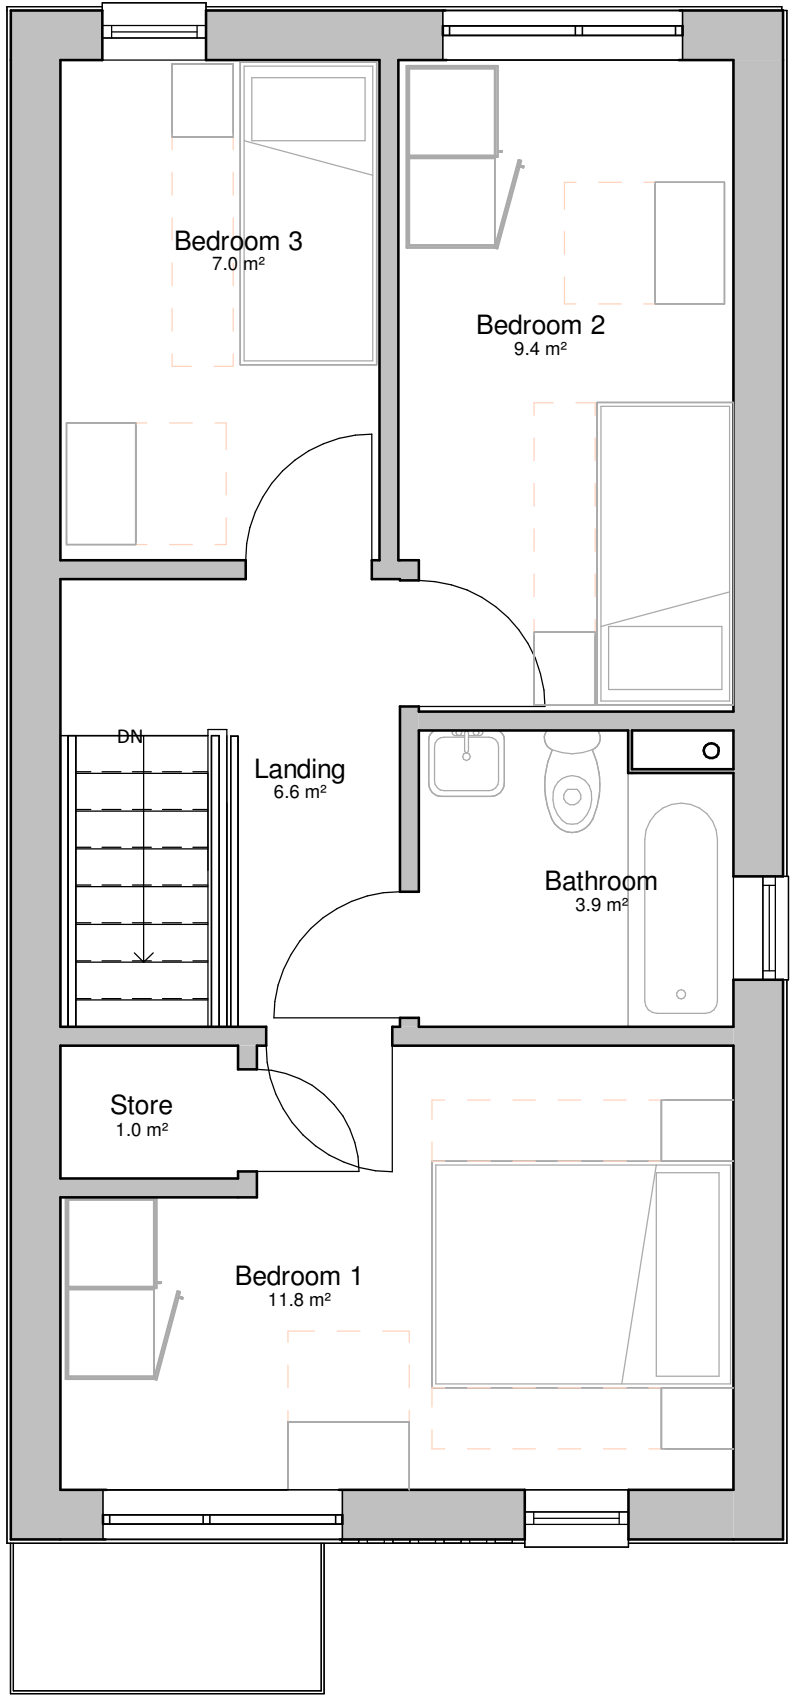

01 First Floor Plan
1 : 50

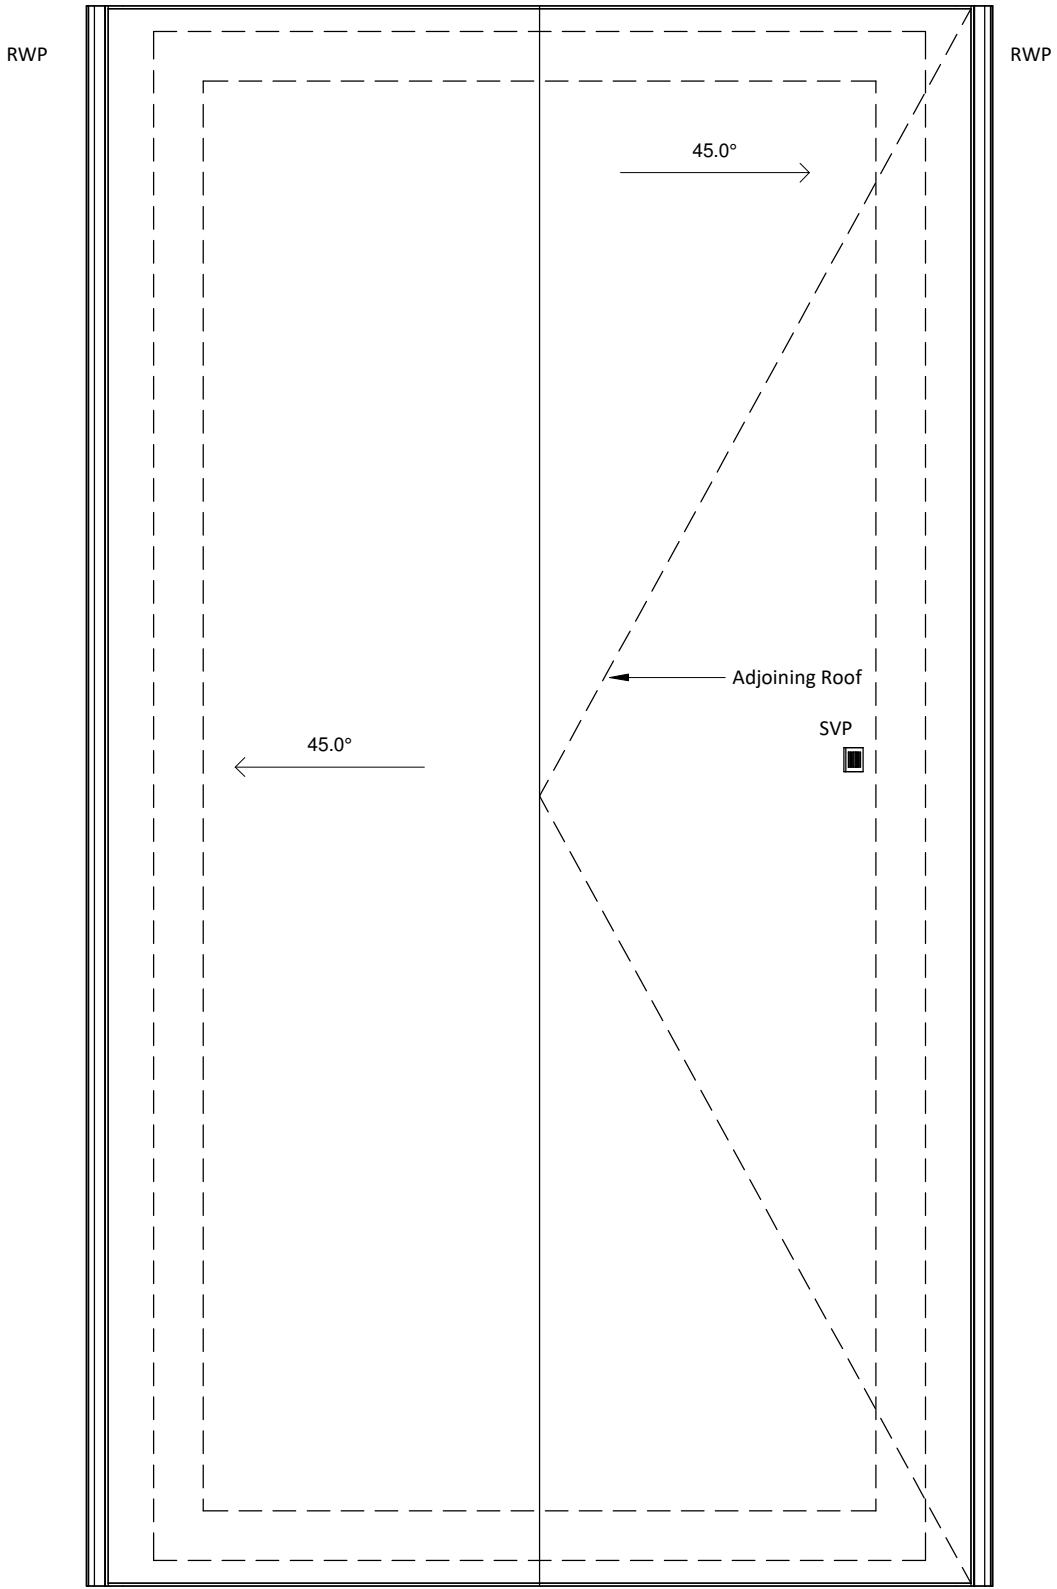

02 Roof Plan
1 : 50

 

1	23.09.24	ED	Drawing revised following comments from Urban Design Officer
Rev	Date	Int	Description

btp
ARCHITECTS

RIBA
Chartered Practice

CLIENT:

Built Development

PROJECT:

Bury Old Road, Heywood

DESCRIPTION:

3B4P House T2 Proposed Floor Plans

PURPOSE OF ISSUE:

Planning

DRAWN BY:	CHECKED	DATE:	SCALE @ A2:
ED	VJS	28.06.24	1 : 50

JOB NO:	STATUS CODE:	DRAWING NO:	REV
4299	S2	119	1

FILE IDENTIFIER:

BR-BTP-04-ZZ-DR-A-4299_119.1

Elizabeth House 486 Didsbury Road Heaton Mersey Stockport SK4 3BS
0161 443 1221 info@bernardtaylor.co.uk www.btparchitects.co.uk