

PROJECT REF
24058

DRAWING REF
010

SCALE
1:50 @ A1

DATE
SEPT '24


CLIENT
MRL MUNRO
14 GLAMIS AVENUE
HOPWOOD
OLDHAM
OL10 2LX

PROJECT
SINGLE STOREY REAR EXTENSION
FIRST FLOOR SIDE EXTENSION
& INTERNAL REMODELLING

DRAWING TITLE
EXISTING ELEVATIONS
PLANNING

ISSUED FOR CLIENT INFO

01.10.24

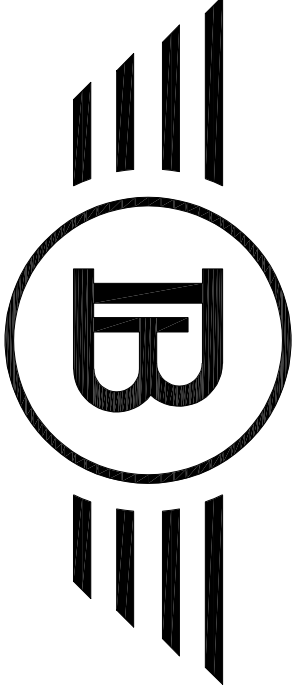



BLUECHIP ARCHITECTURE

07999 294 675


DESIGN@BLUECHIP-ARCHITECTURE.CO.UK
WWW.BLUECHIP-ARCHITECTURE.CO.UK

18 BOTANY ROAD | WORSLEY | MANCHESTER | M20 8JS


COPYRIGHT PROTECTED & ISSUED UNDER LICENCE TO THE CLIENT NAMED
MUNRO. UNLESS OTHERWISE STATED, ALL RIGHTS ARE RESERVED. NOT TO BE REPRODUCED OR
TRANSMITTED IN ANY FORM OR BY ANY MEANS, ELECTRONIC OR MECHANICAL, WITHOUT
PERMISSION IN WRITING FROM BLUECHIP ARCHITECTURE (2024) LTD

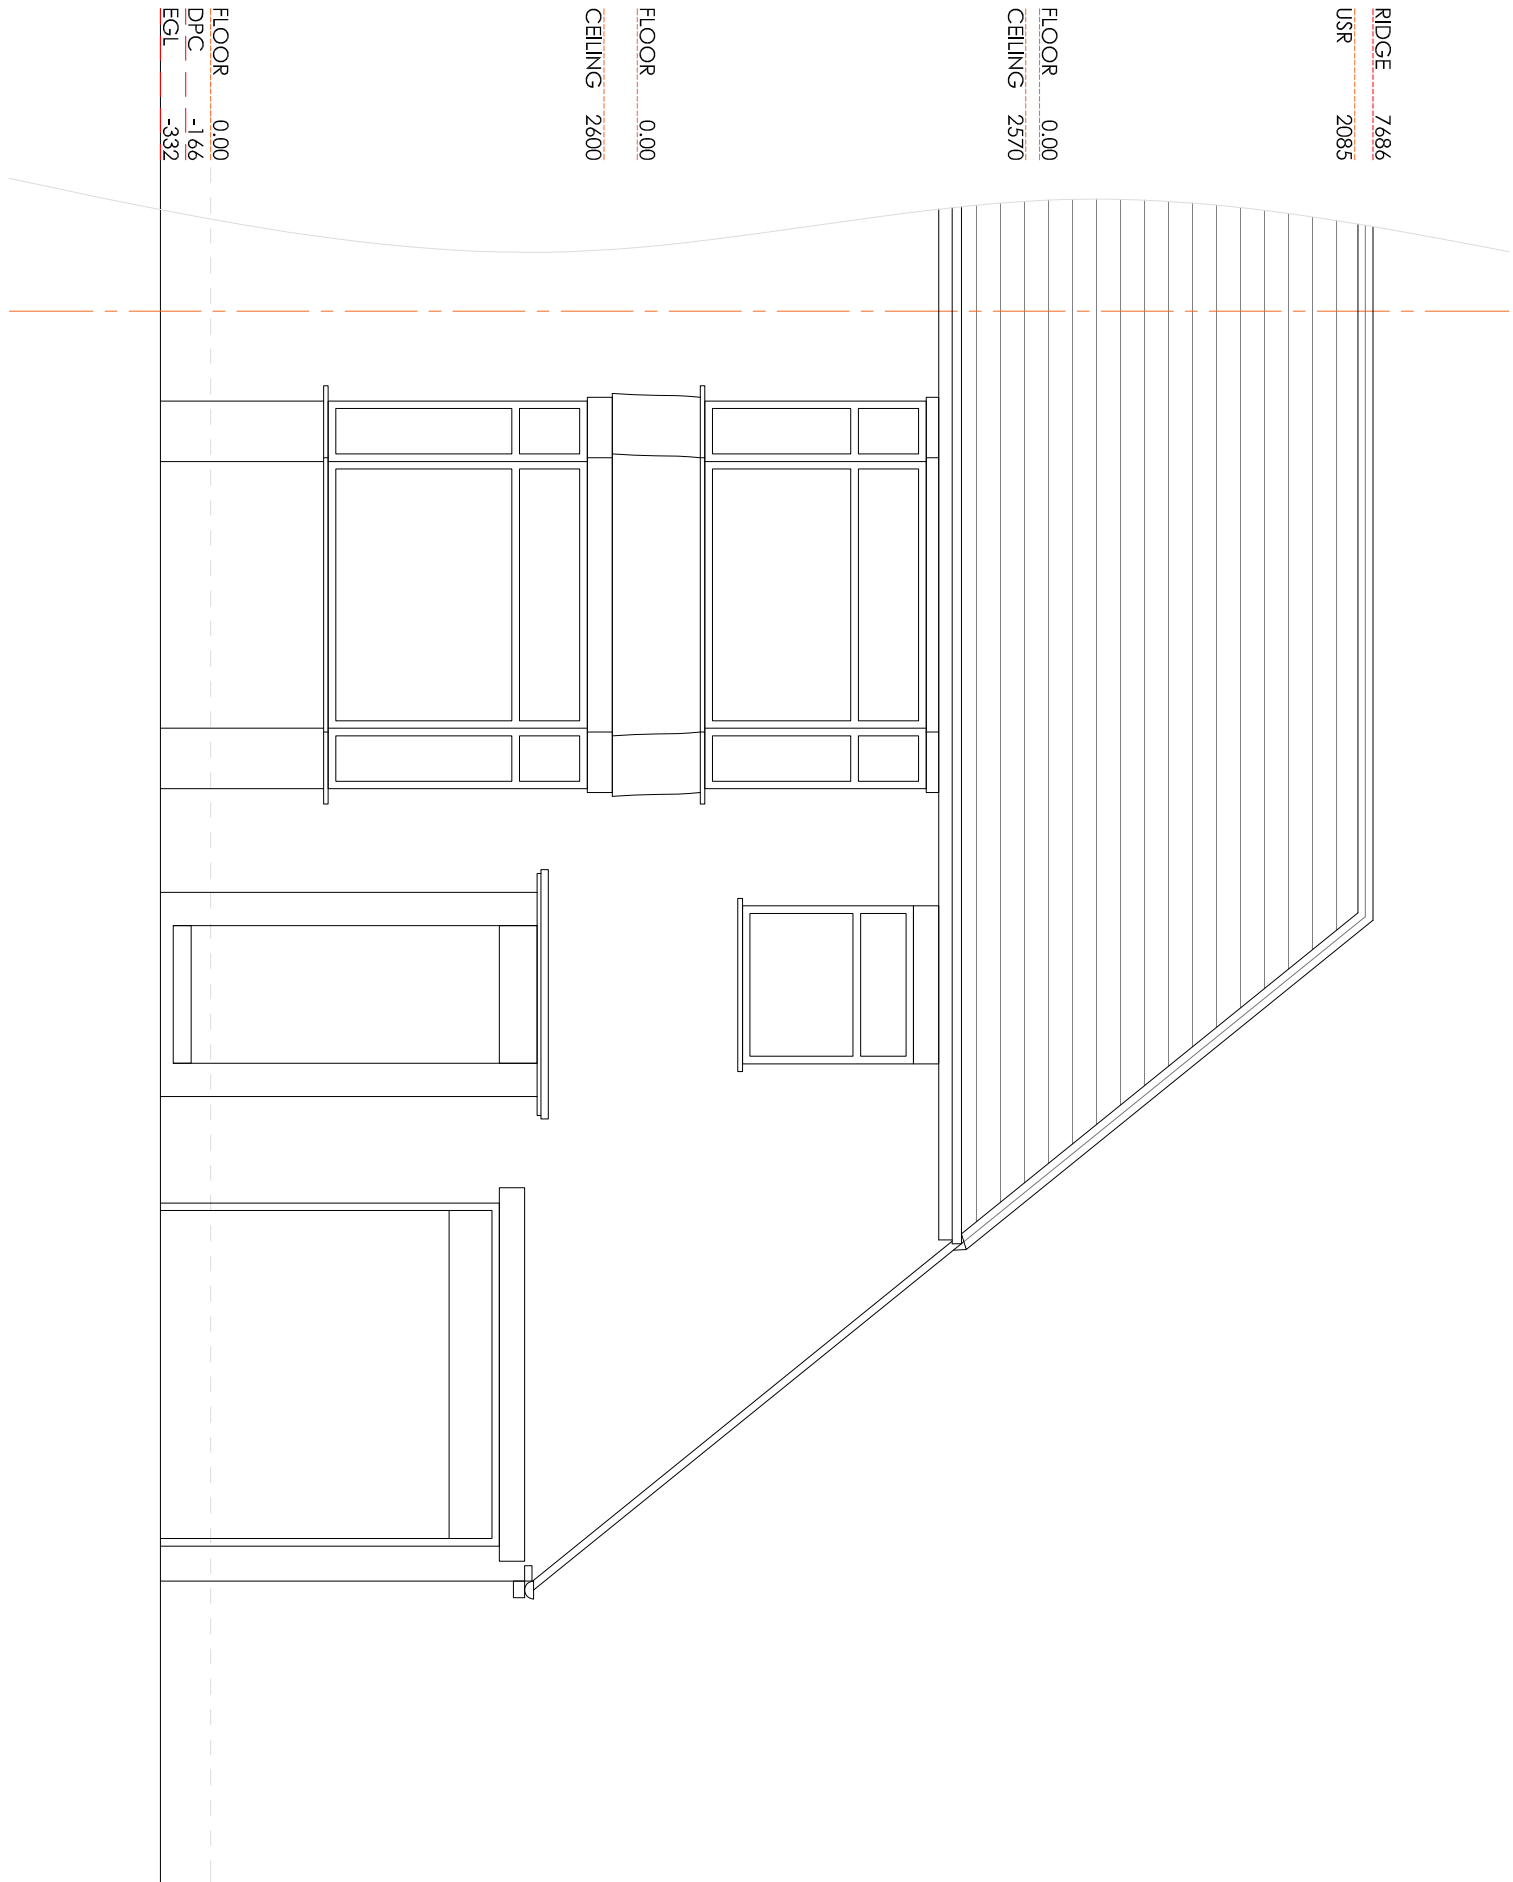 


REAR ELEVATION (NORTH)

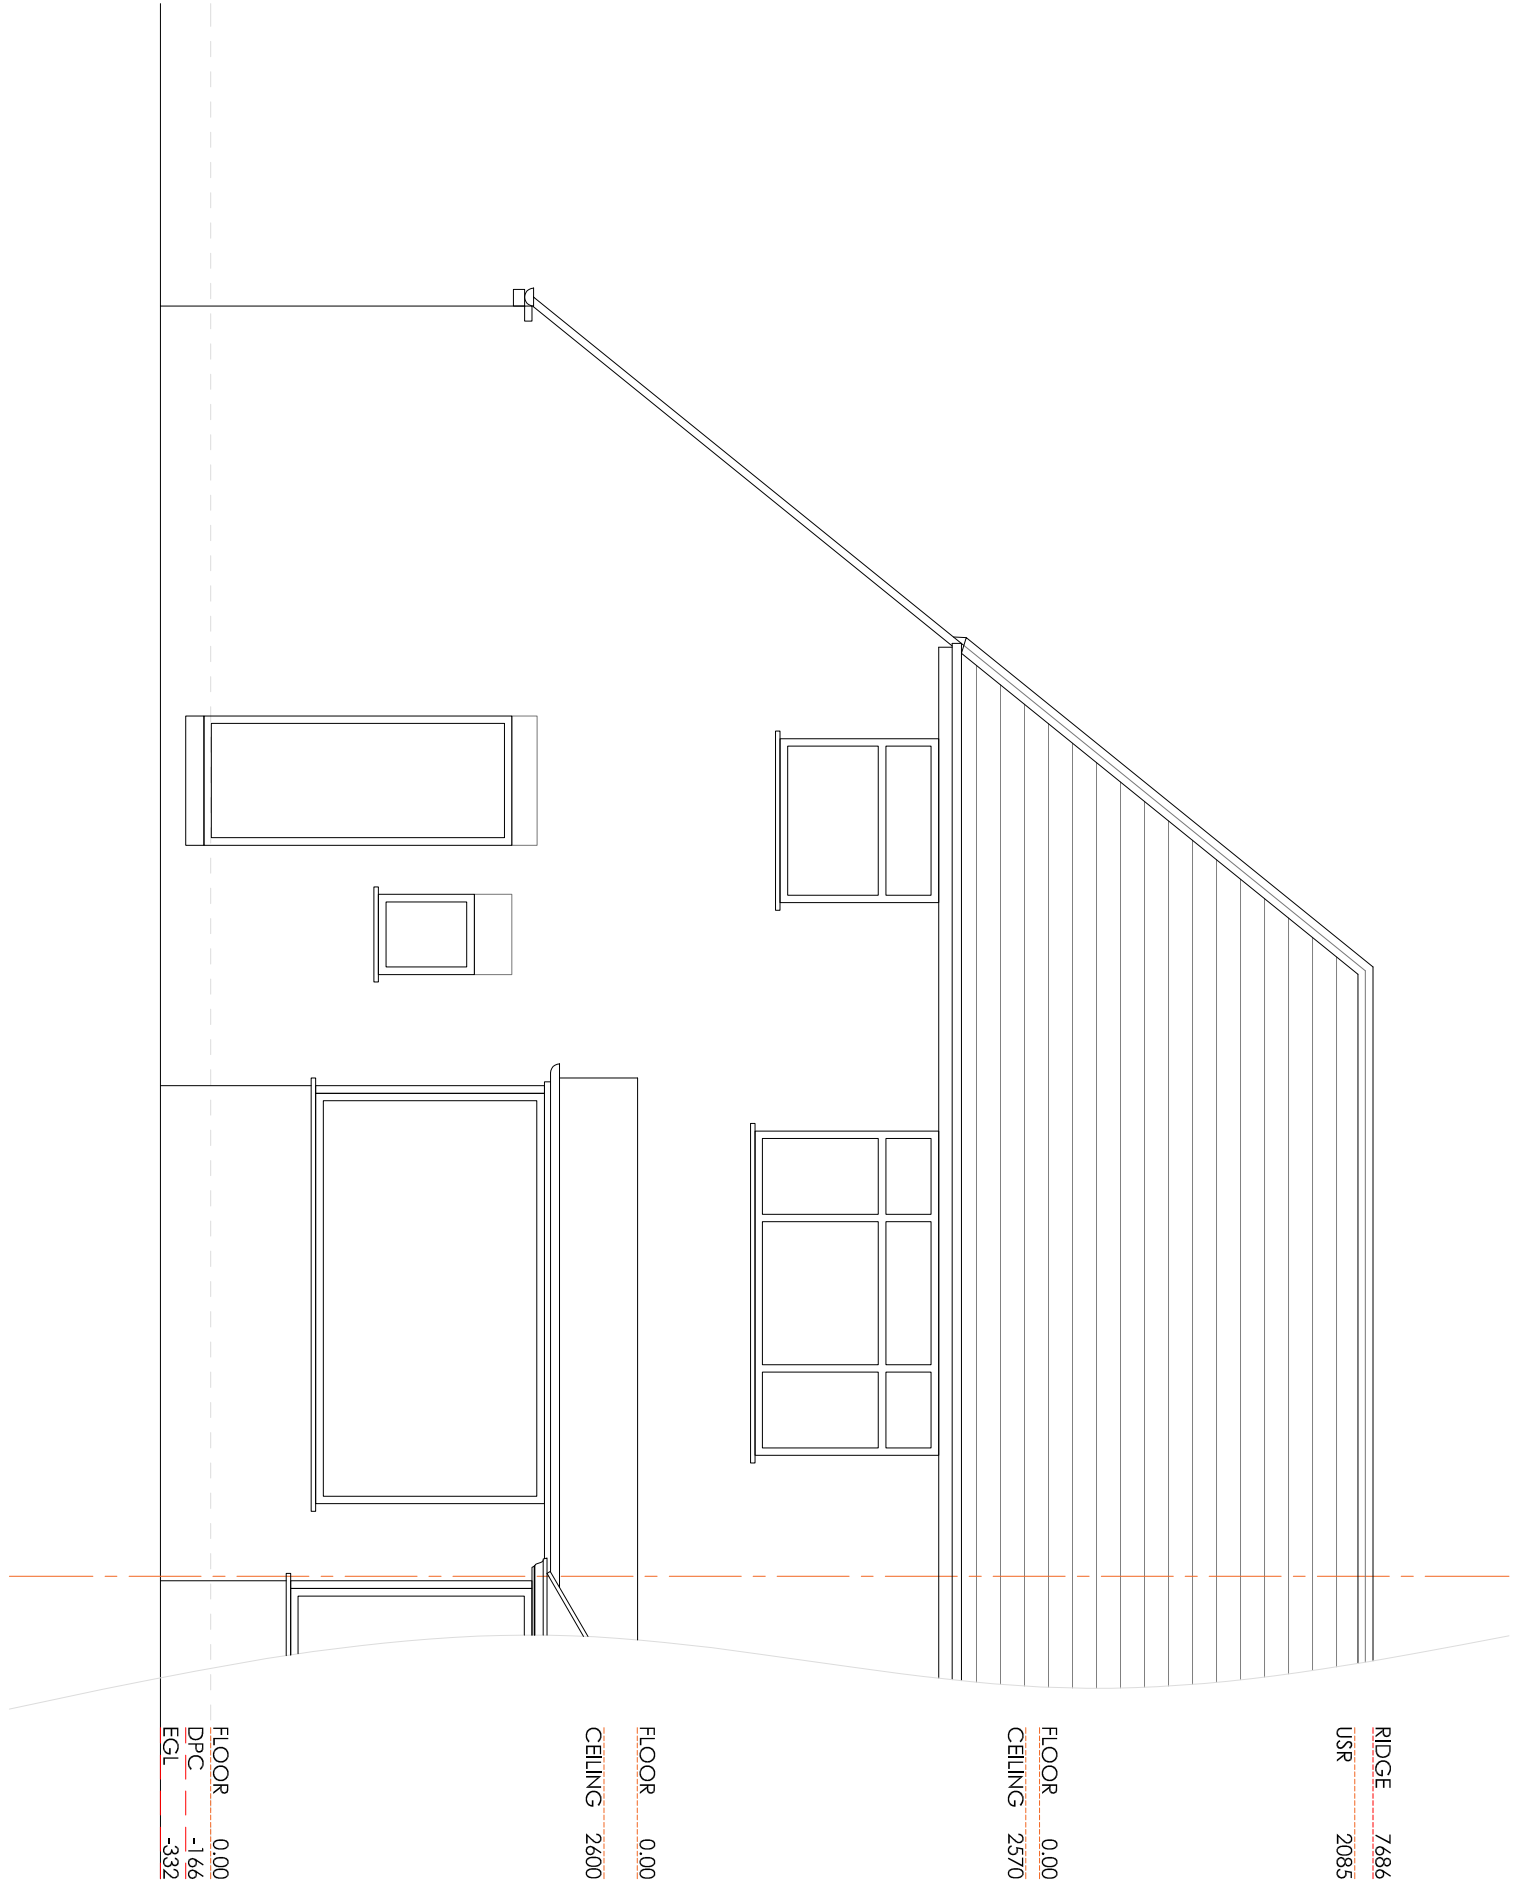

REAR ELEVATION (SOUTH)

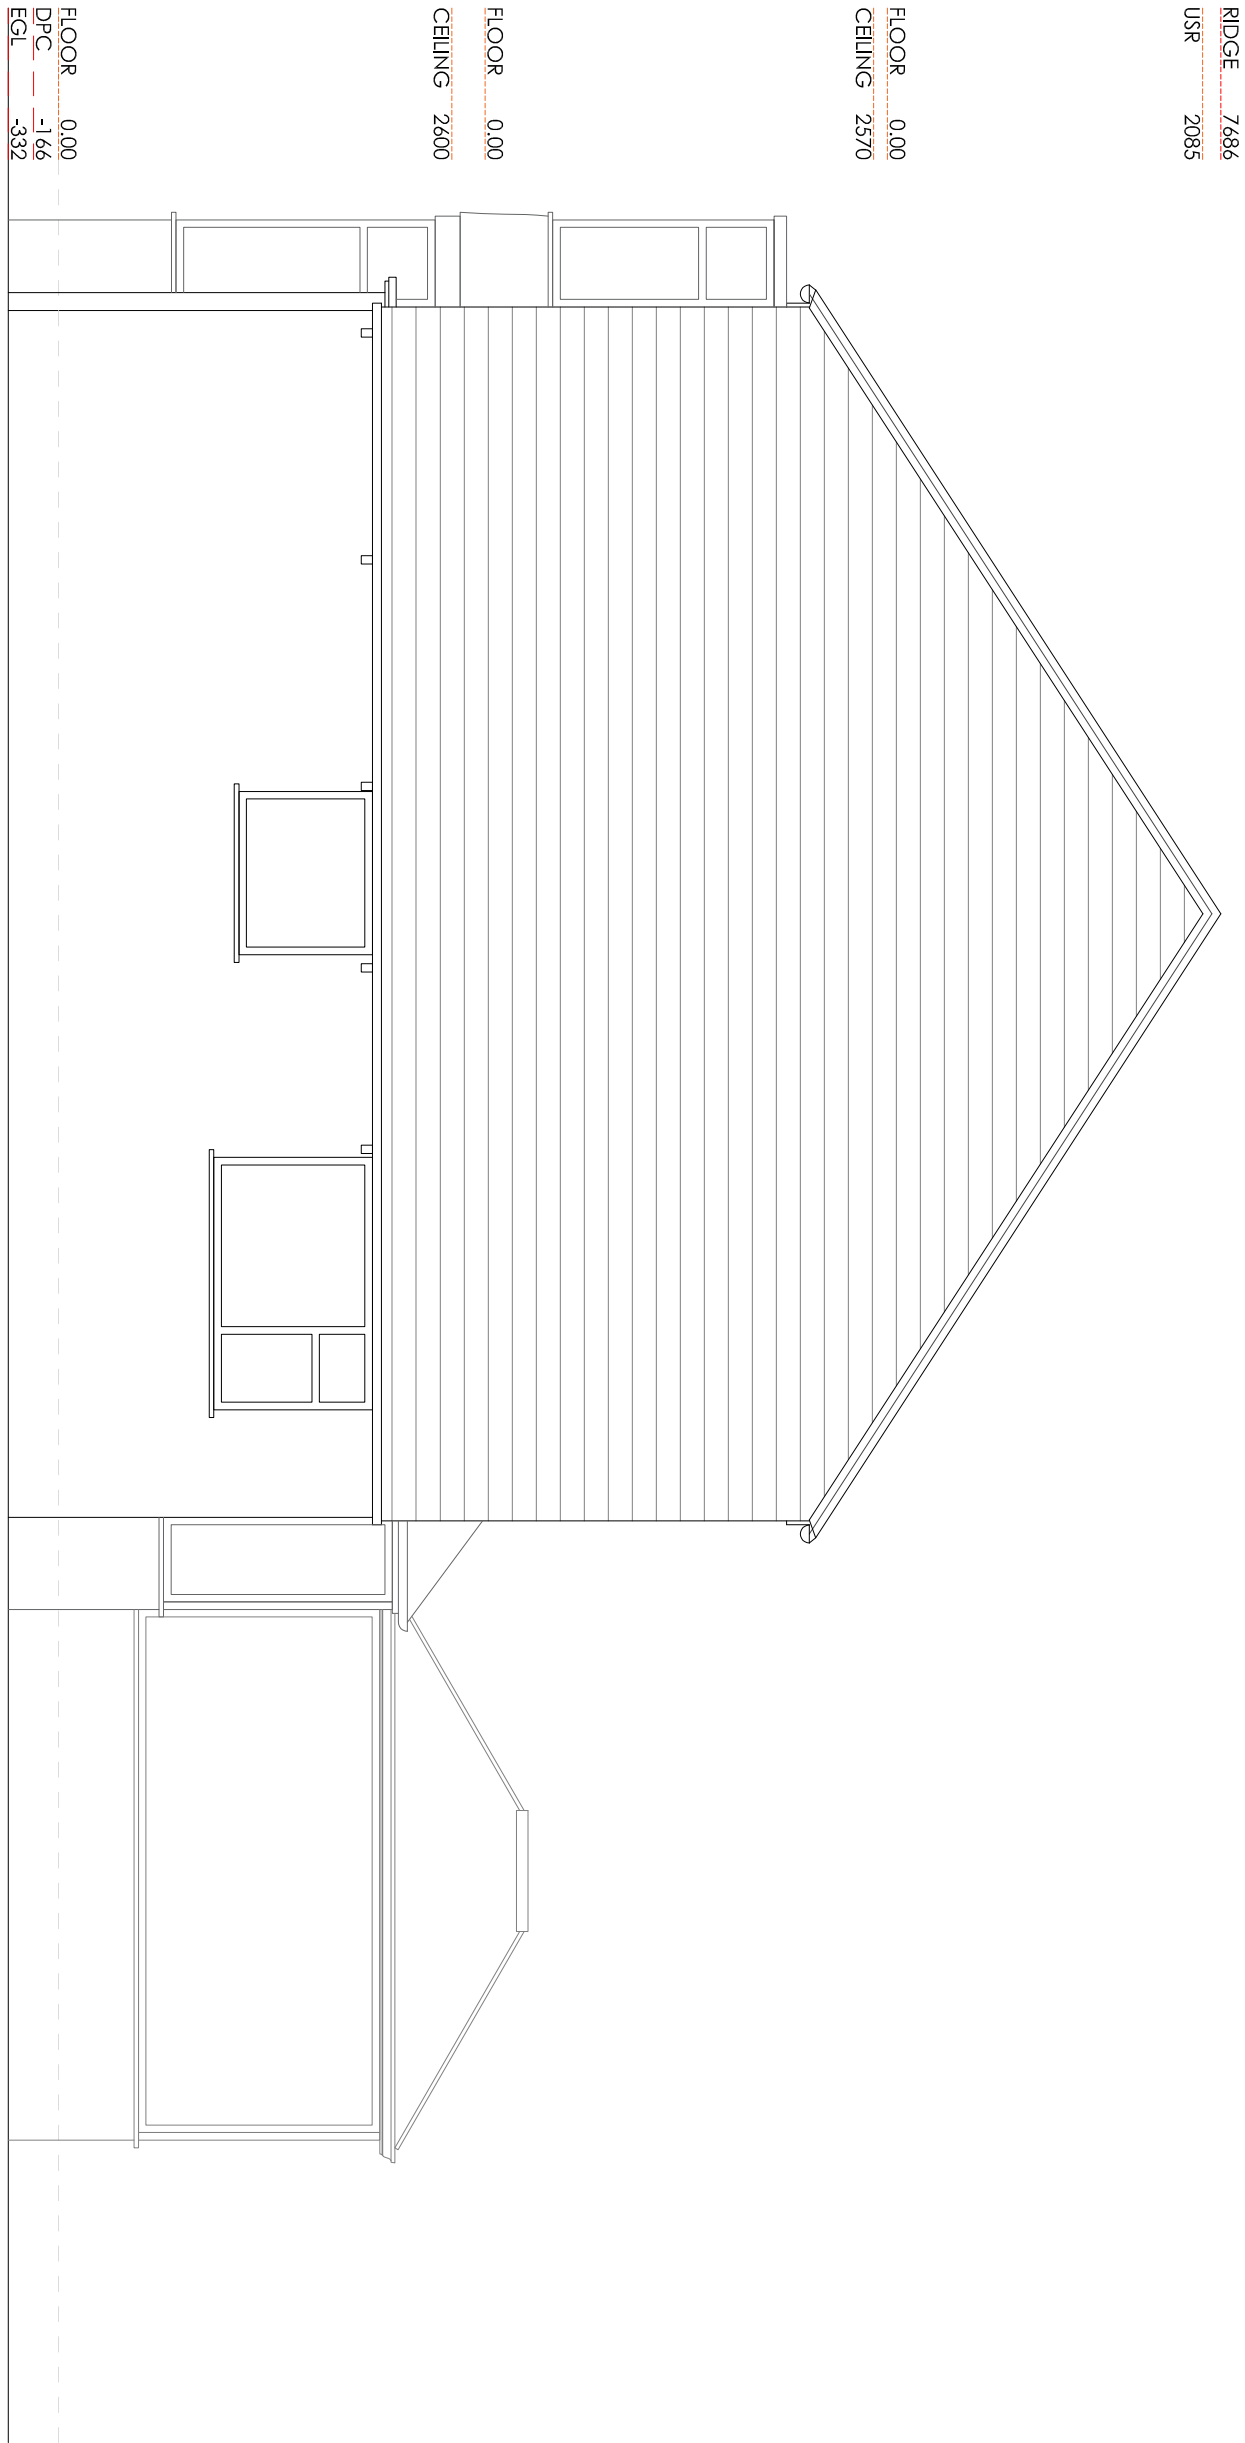

SIDE ELEVATION (WEST)

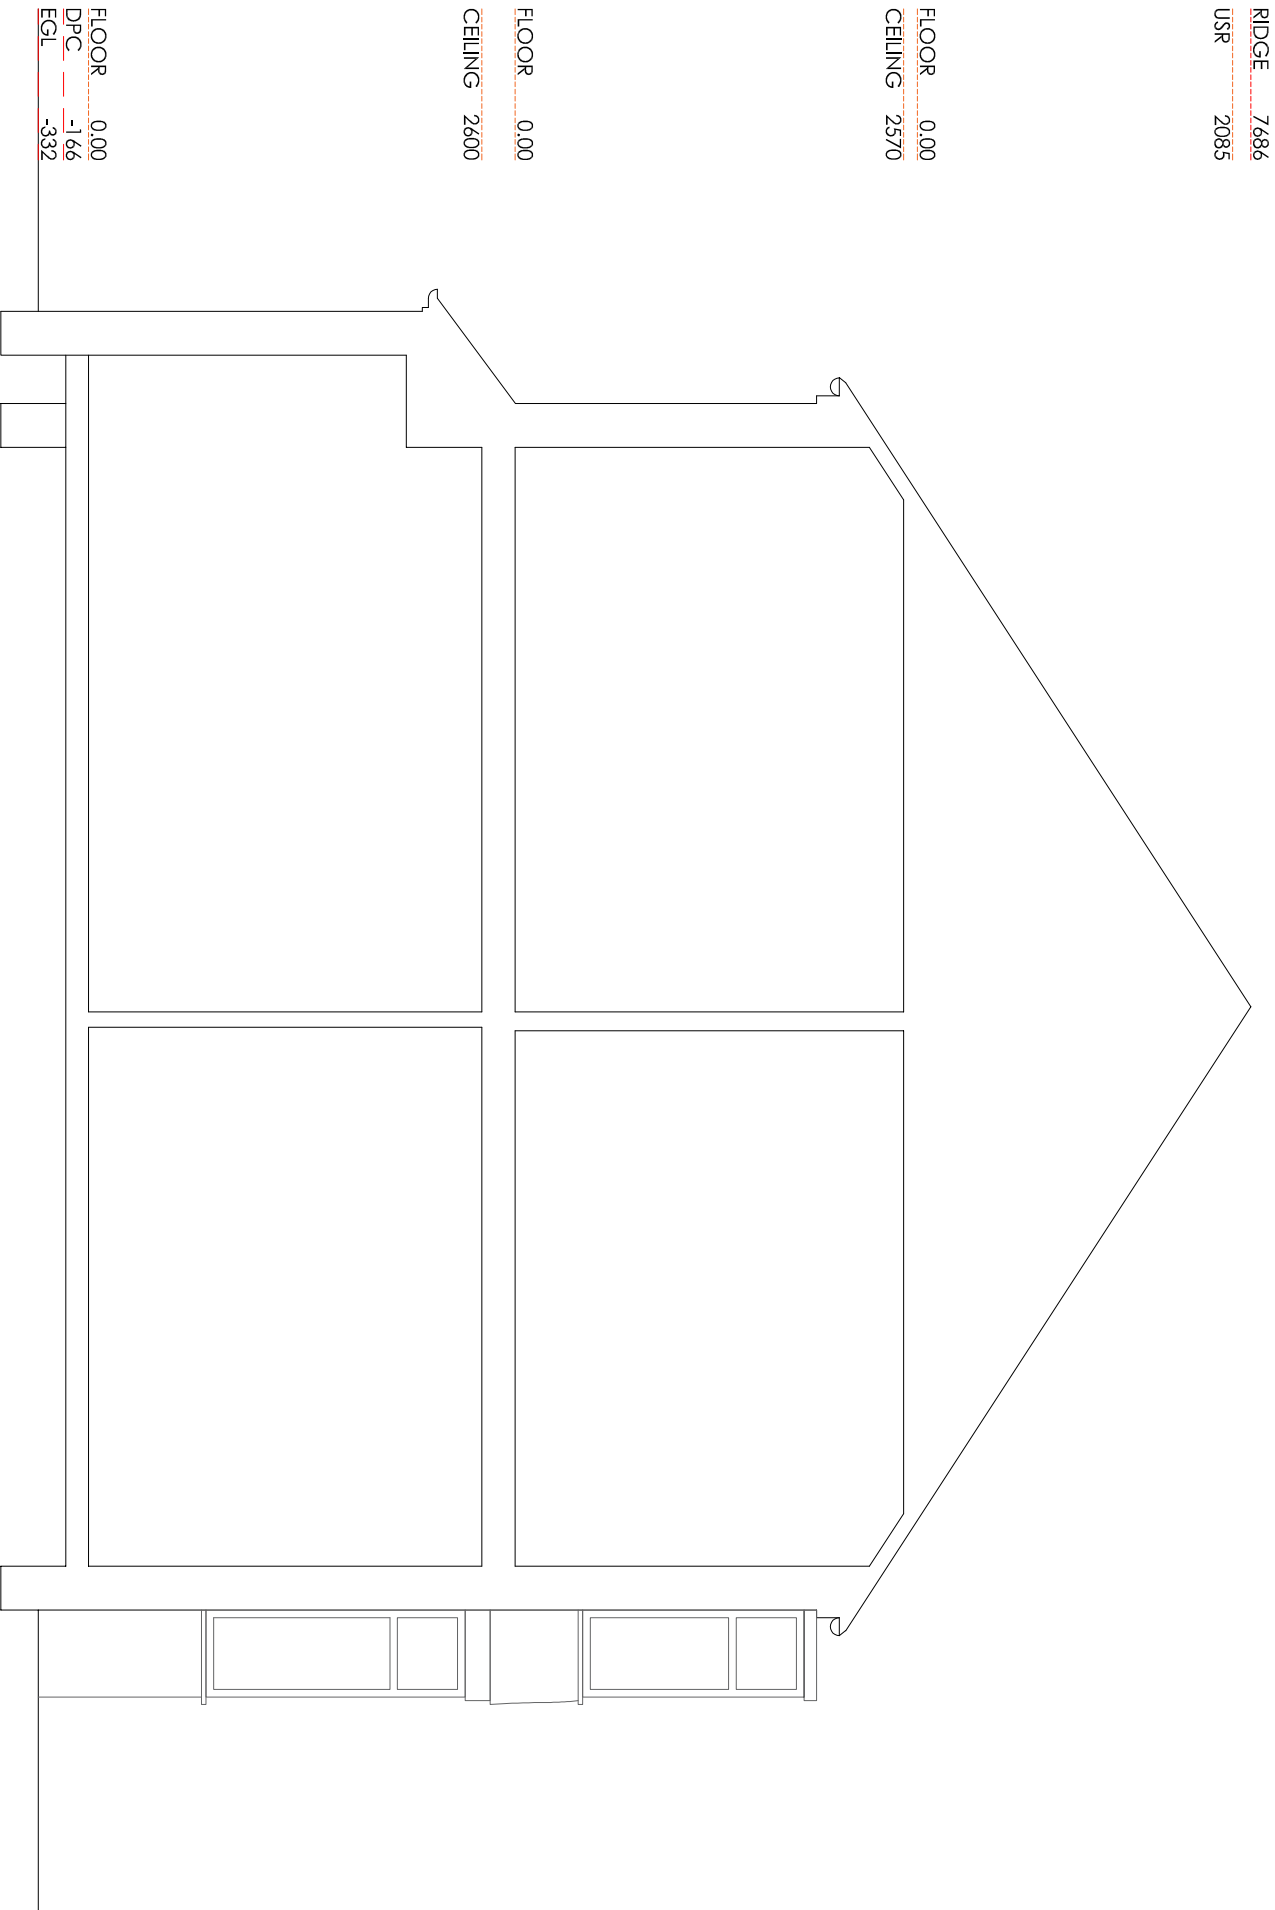

SIDE ELEVATION (EAST)