



Notes : Do not scale from this drawing. This drawing is to be read in conjunction with all relevant design team specifications and drawings.
All dimensions are to be checked on site prior to commencement of work any variations to be notified to the Project Architect.
All components and materials are to be stored, protected, handled and installed in accordance with the manufacturer's recommendations.
© Harry Walters & Livezey Ltd

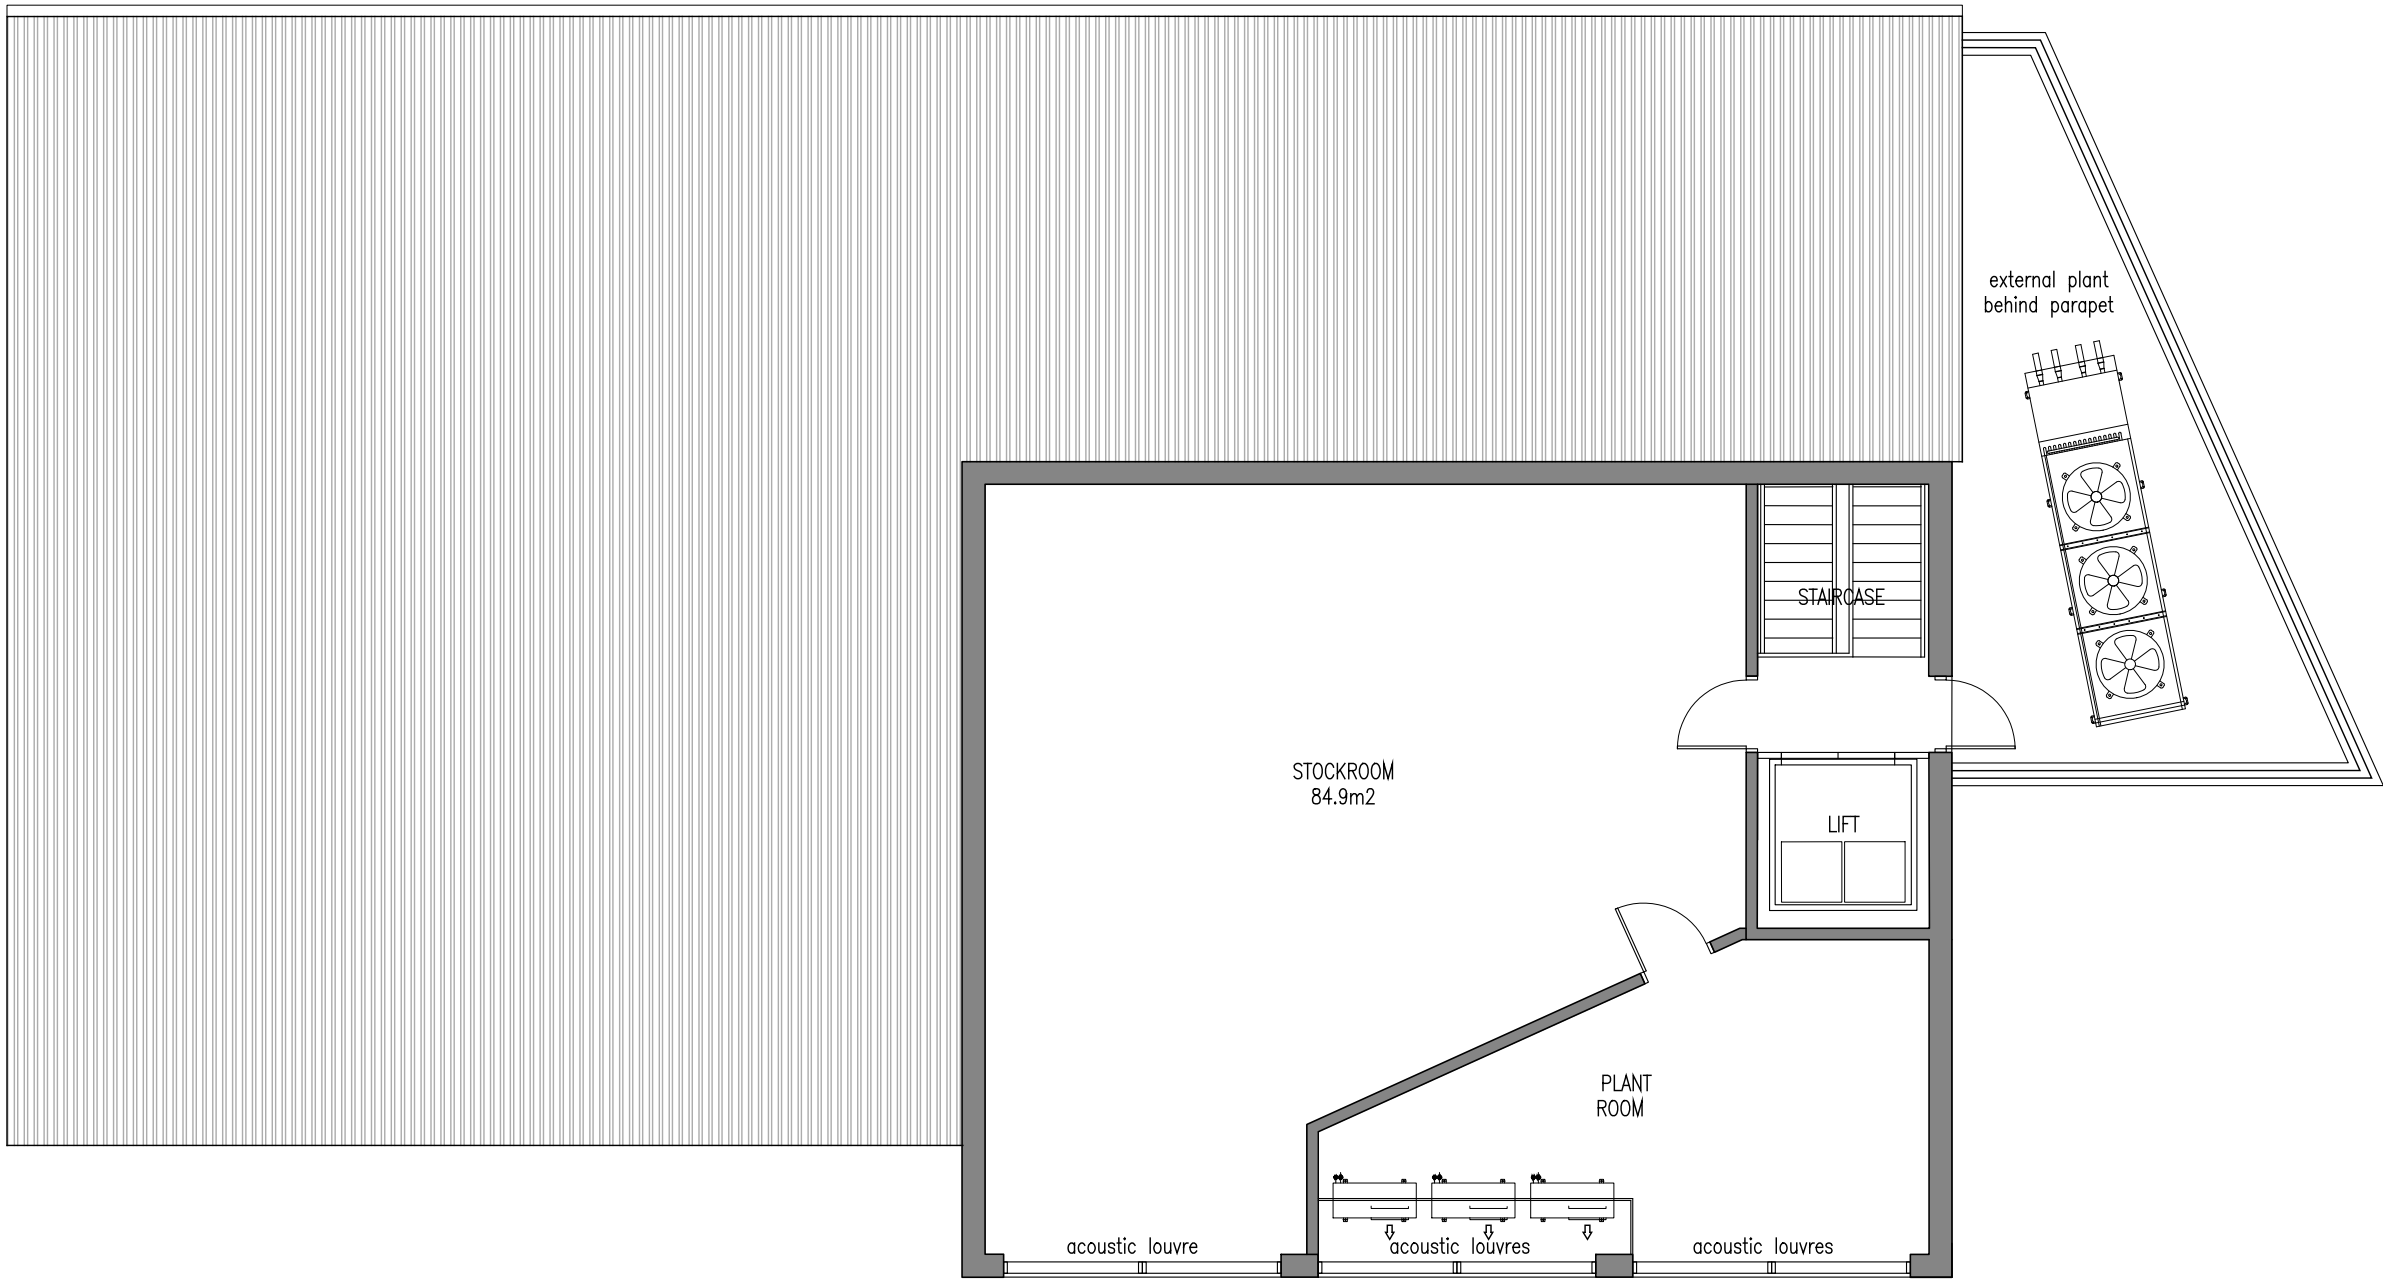

First Floor Plan

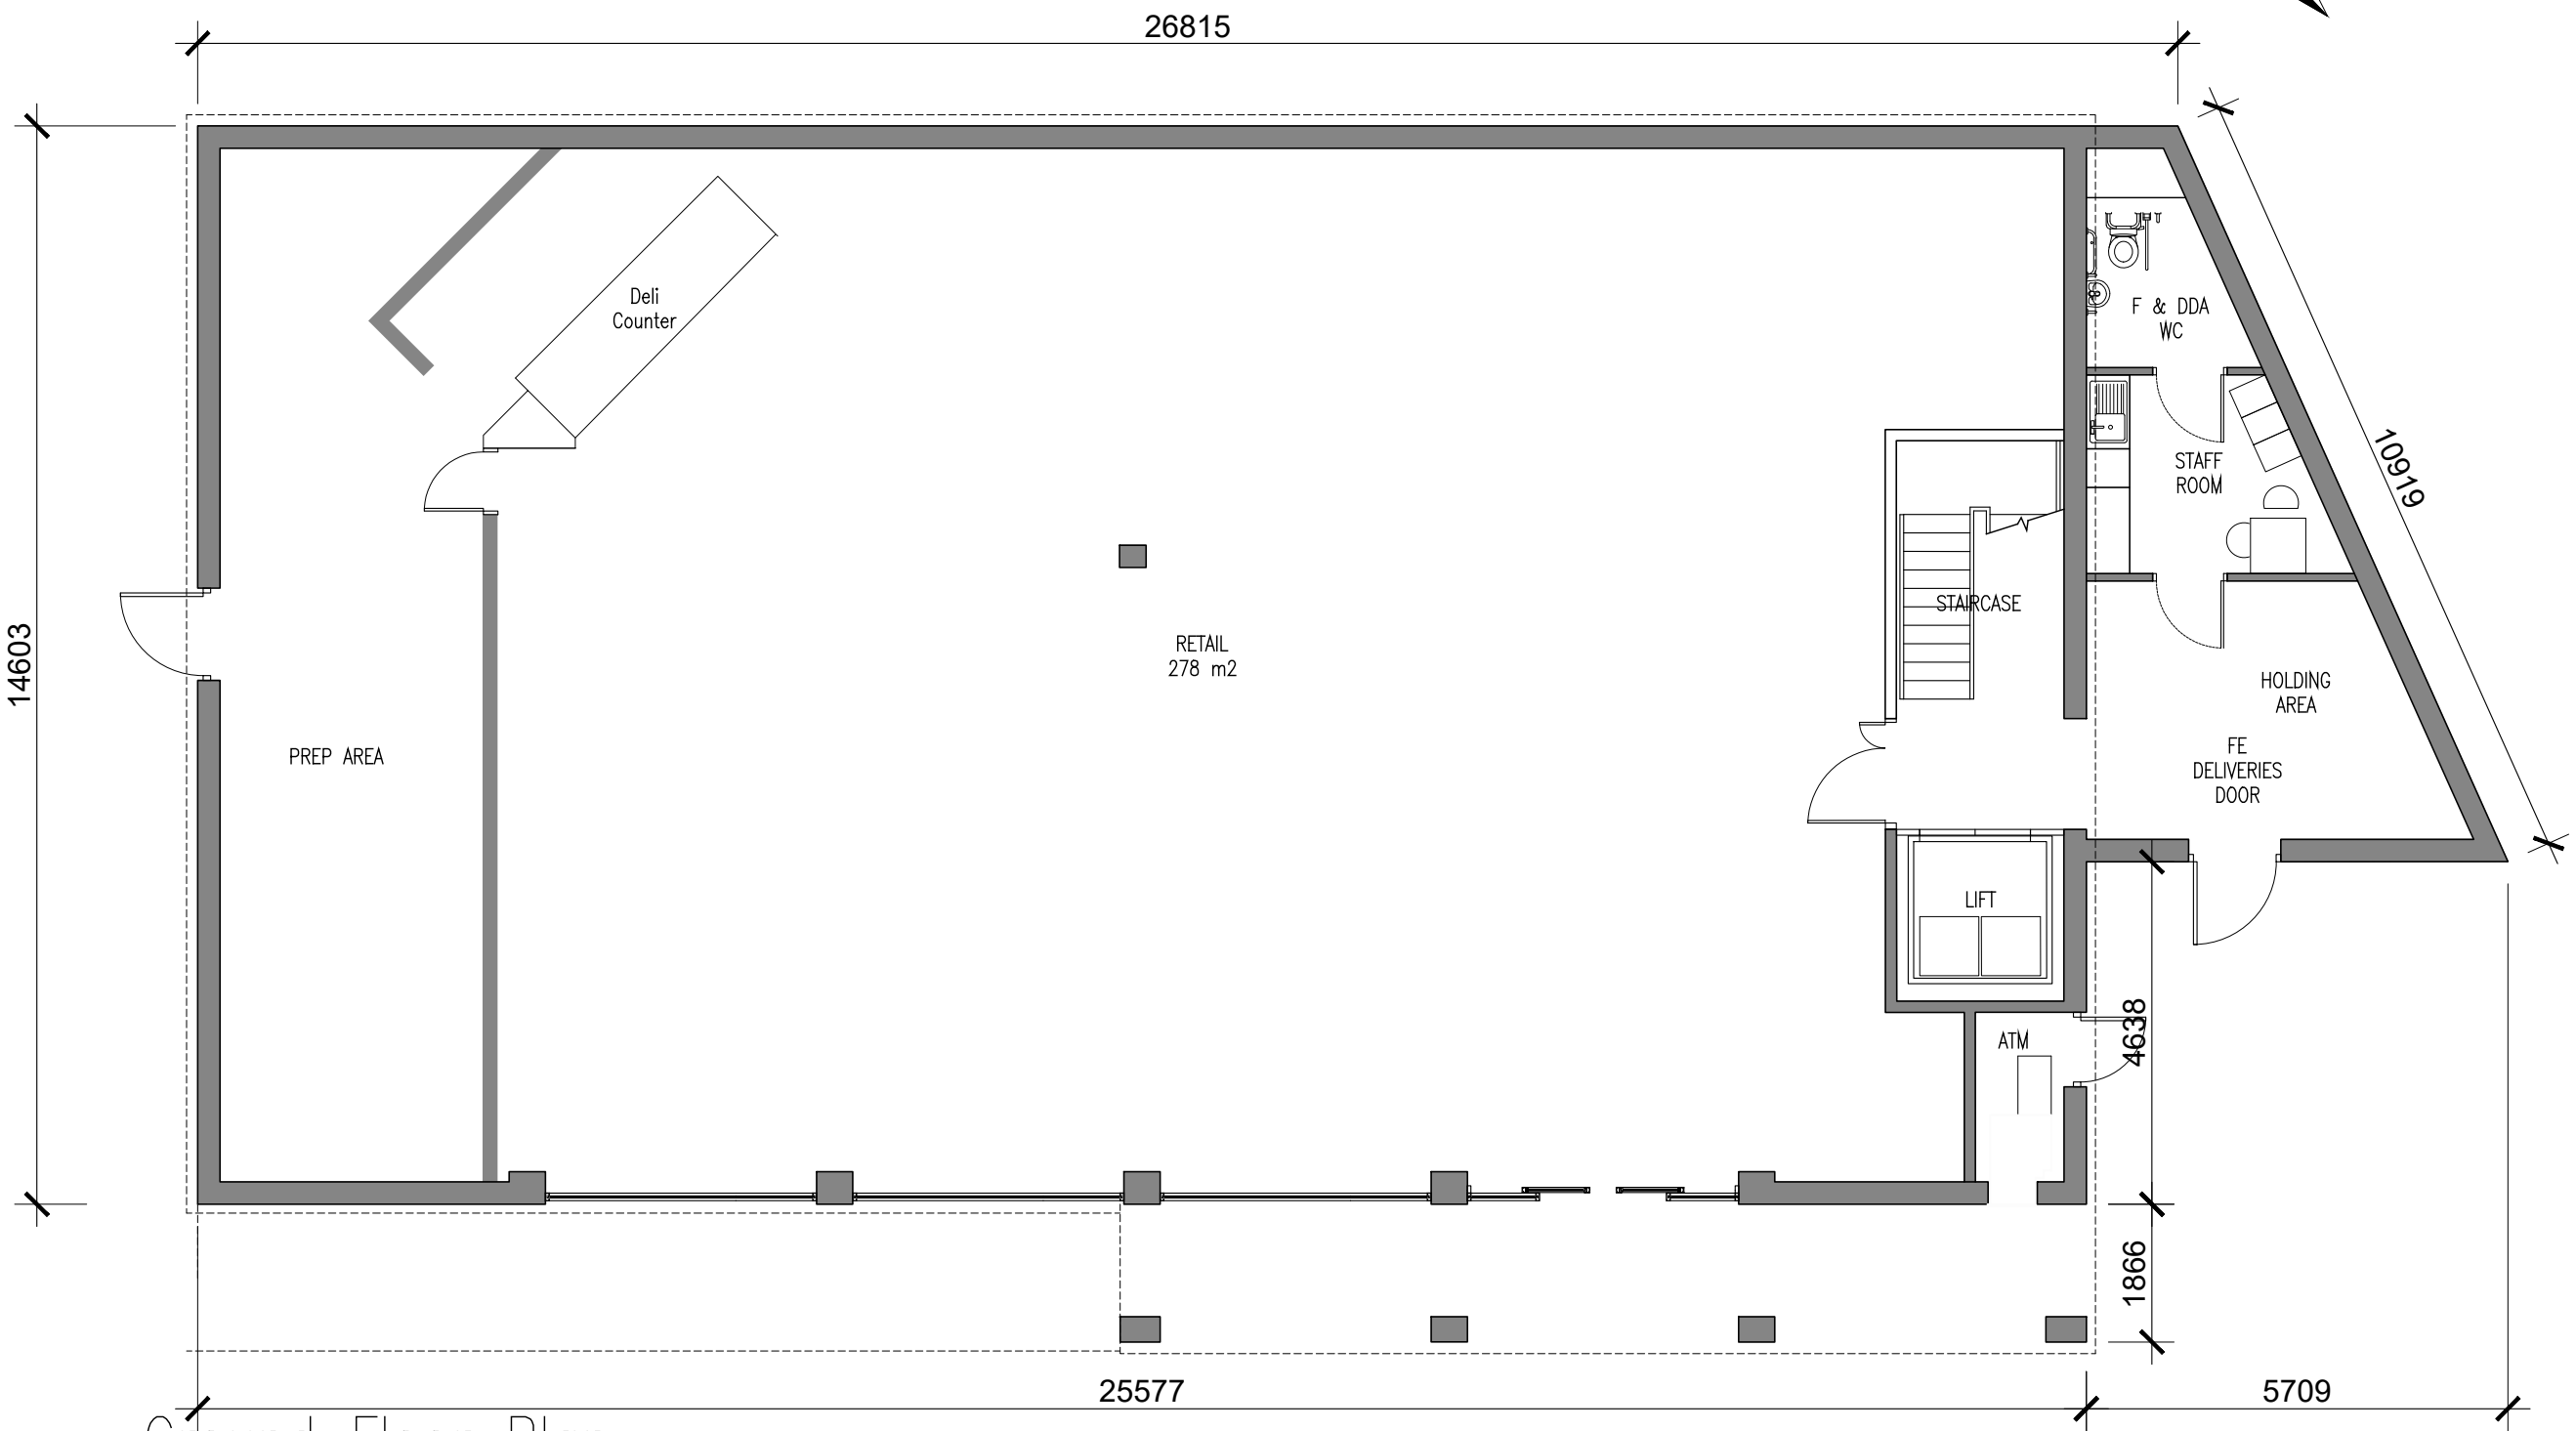

Ground Floor Plan



CLIENT James Hall & Co Ltd		PROJECT NAME Smithy Bridge Road, Littleborough.	
DRAWING NAME Ground & First Floor Plans	SCALE 1:100 @ A2	DRAWN BY KMc	
DATE Dec 2022	JOB NUMBER 2016-333	DWG No 04	REV No PP1
Registered Office • James Hall Spar Distribution Centre Bowland View Fulwood • Preston • Lancashire • PR2 5QT • Company No.06235823		K.M. McFadyen, Dip. Arch. R.I.B.A. Tel No: 01772 706696 Email: office@HWL1.com	